




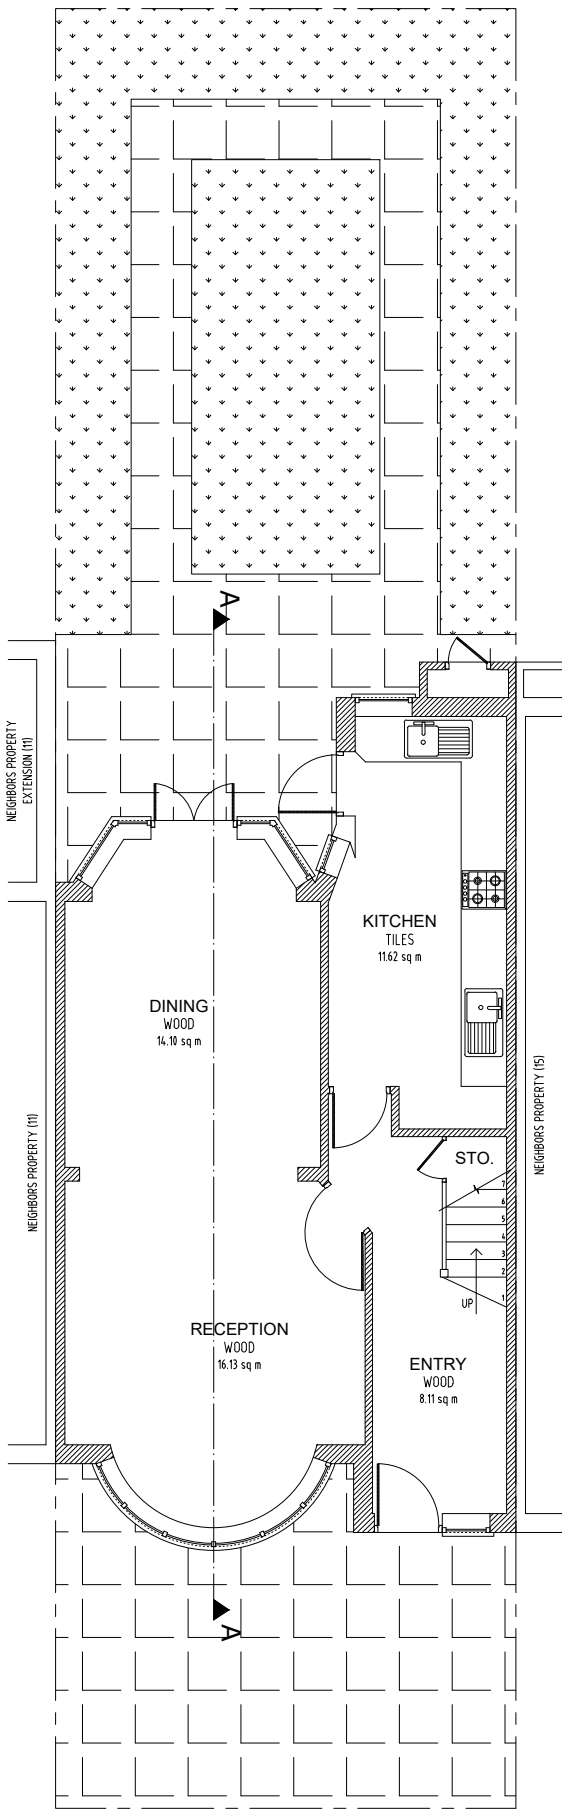


Proposed Ground Floor
Scale 1:100

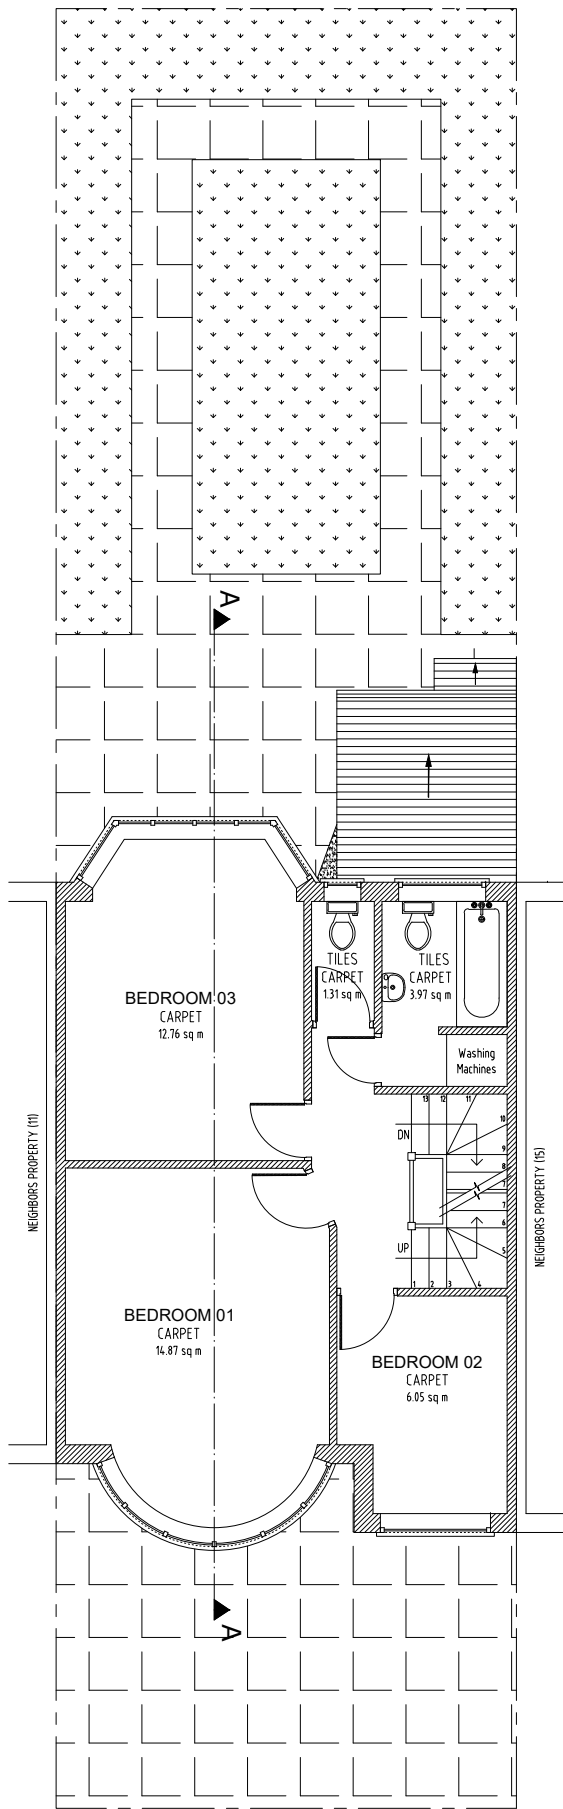

Proposed First Floor
Scale 1:100

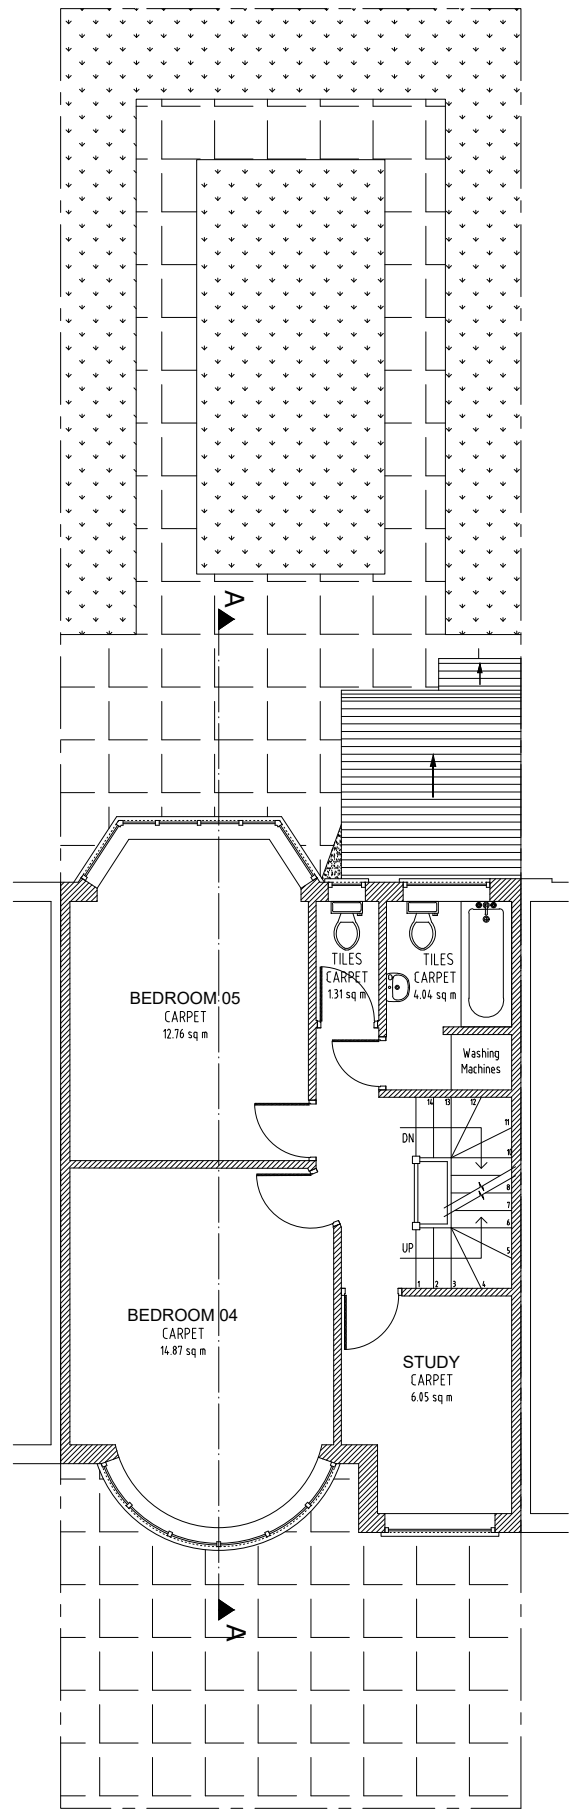

Proposed Second Floor
Scale 1:100

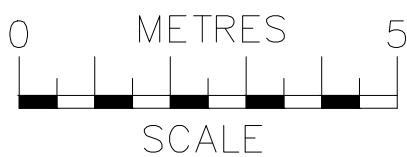

NOTES
The contractors are to check all the dimensions, levels, drain runs and general condition of the site before works commence.

All works are to be carried out in accordance with current Building Regulations, British Standards, Code of Practice and Local Authority Requirements.

Project:
**13 Riverside Road,
London, N15 6DA**


Title: **Proposed Floor Plans
Ground; First & Second**

Date: **14.01.23**


Scale: **1:100 @ A3**

Dwg. No. **RR.13.PR.101**


Rev: **0**

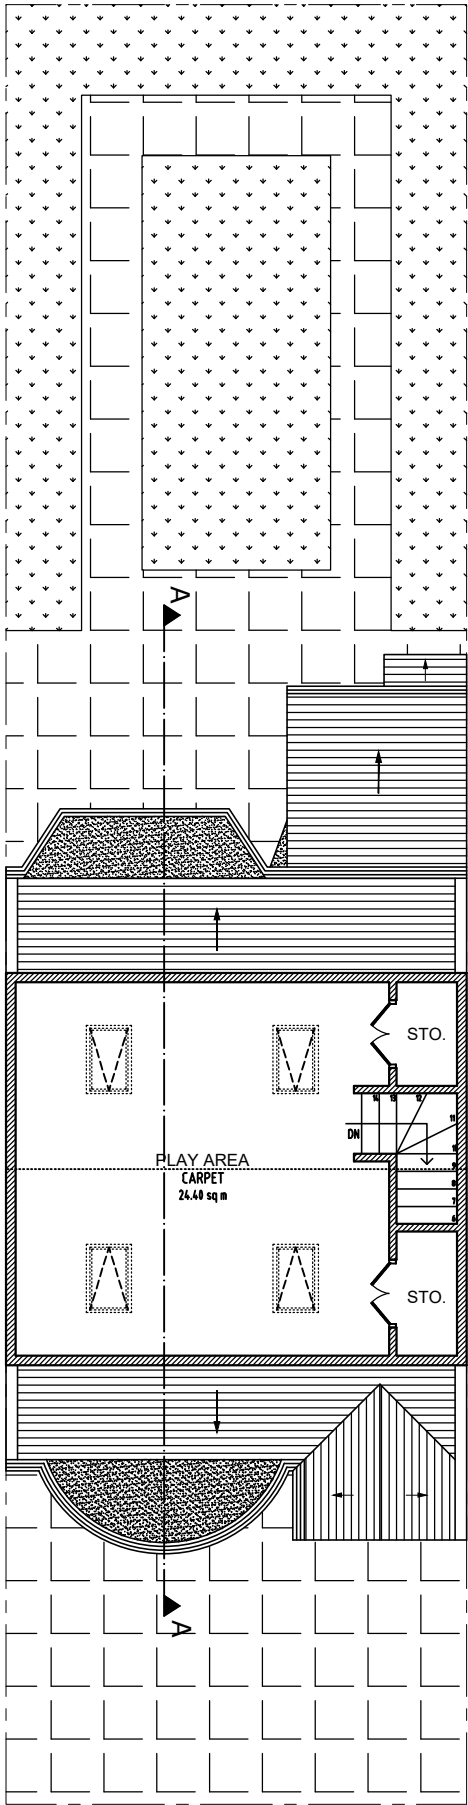

Proposed Loft Floor
Scale 1:100

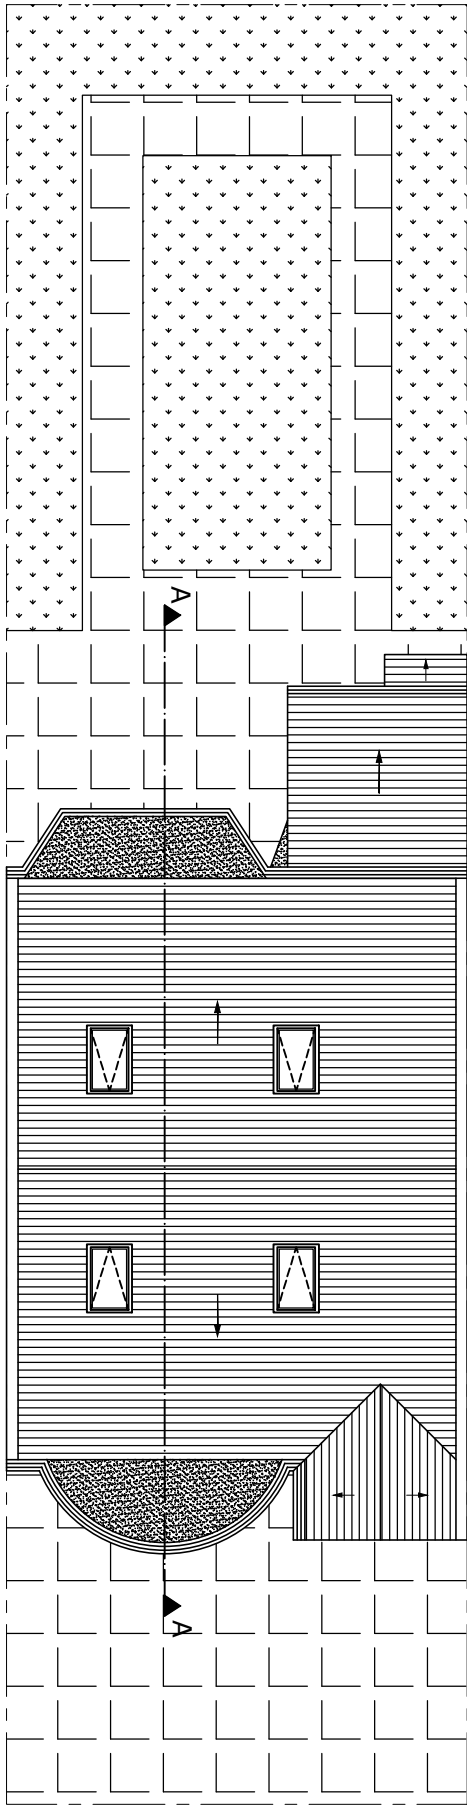

Proposed Roof Plan
Scale 1:100

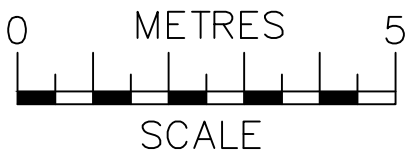


ajs
Planning
info@ajsplanning.co.uk
020 81501820


NOTES
The contractors are to check all the dimensions, levels, drain runs and general condition of the site before works commence.

All works are to be carried out in accordance with current Building Regulations, British Standards, Code of Practice and Local Authority Requirements.


Project: 13 Riverside Road, London, N15 6DA		
Title: Proposed Floor Plans Loft & Roof		
Date: 14.01.23	Scale: 1:100 @ A3	
Dwg. No. RR.13.PR.102		Rev: 0

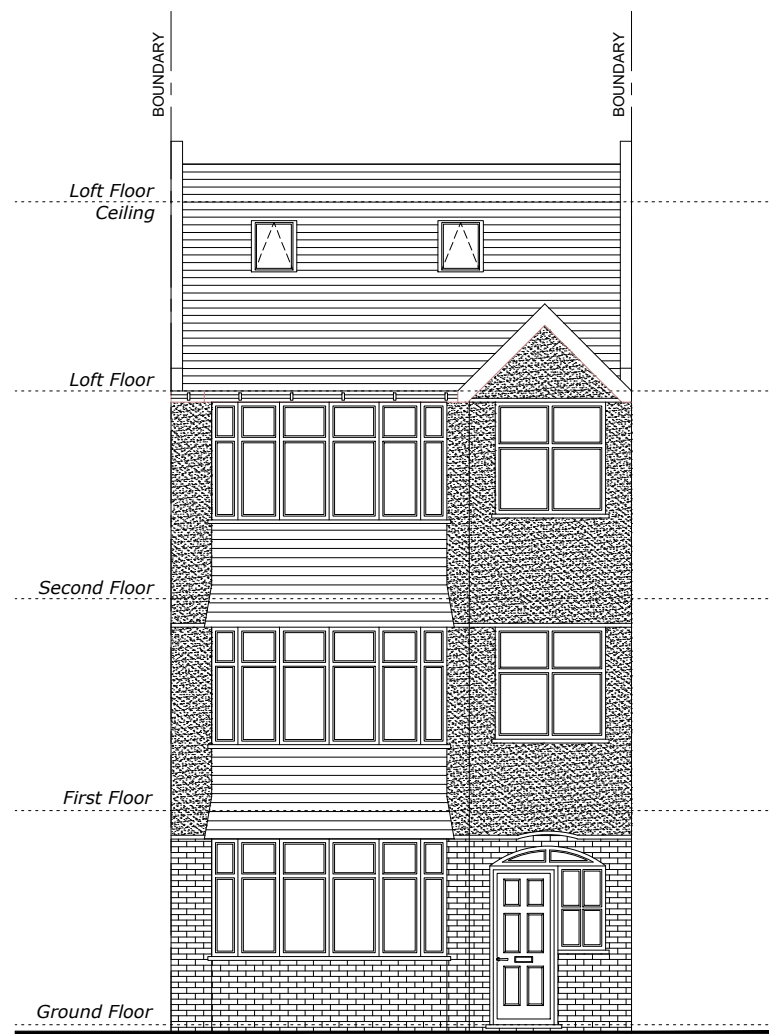


Proposed Front Elevation
Scale 1:100

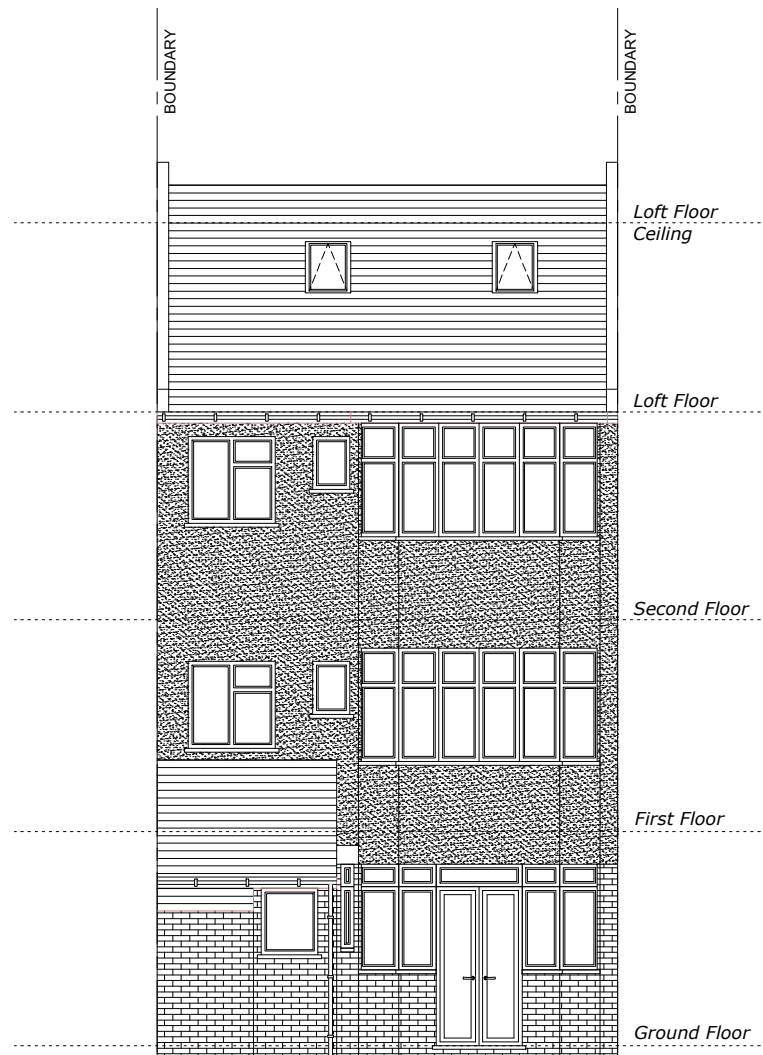


Proposed Rear Elevation
Scale 1:100

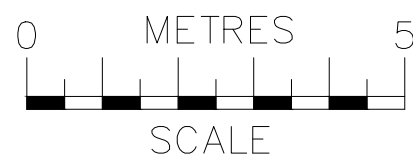


 ajs Planning info@ajsplanning.co.uk 020 81501820	NOTES The contractors are to check all the dimensions, levels, drain runs and general condition of the site before works commence. All works are to be carried out in accordance with current Building Regulations, British Standards, Code of Practice and Local Authority Requirements.	Project: 13 Riverside Road, London, N15 6DA	
		Title: Proposed Front & Rear Elevations	
		Date: 14.01.23	Scale: 1:100 @ A3
		Dwg. No. RR.13.PR.103	Rev: 0

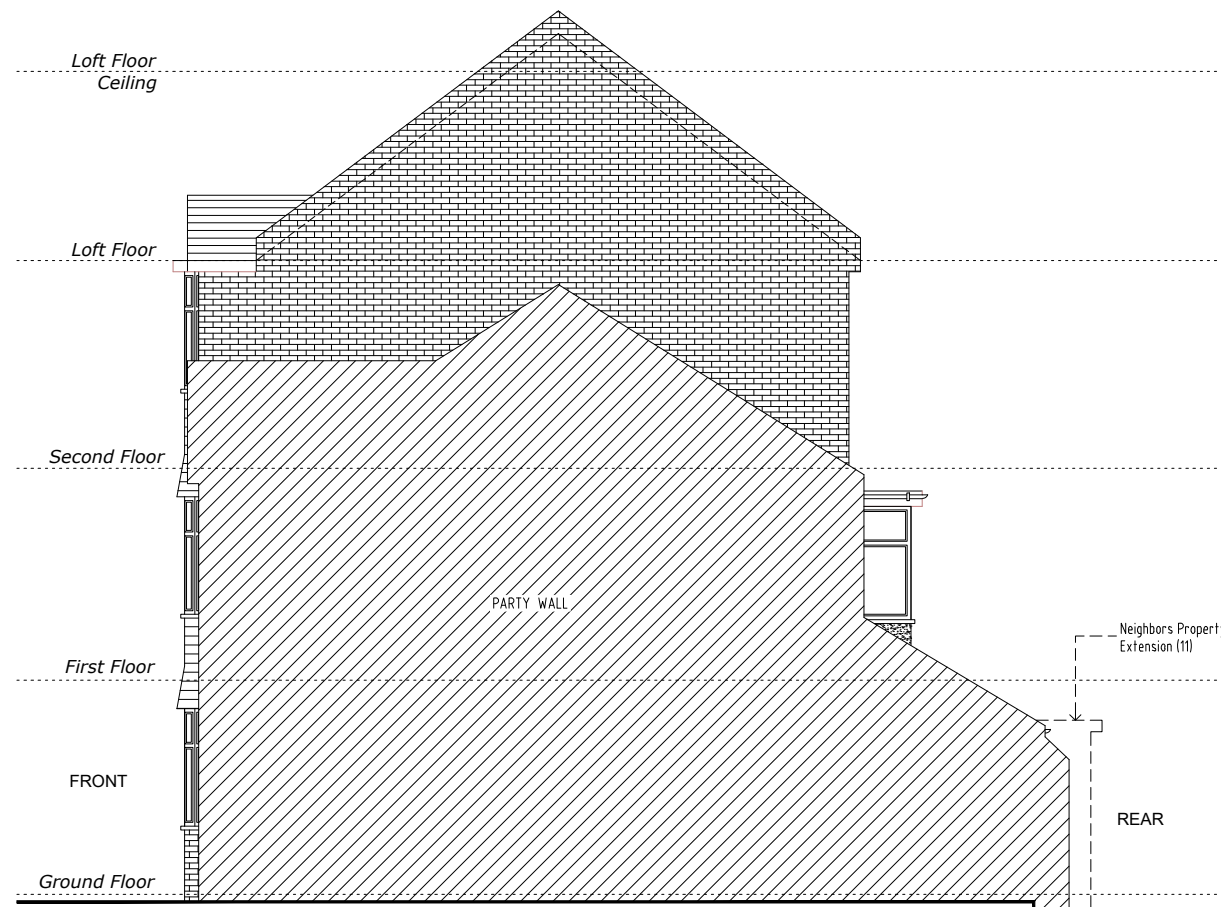


Proposed Side 2 Elevation
Scale 1:100

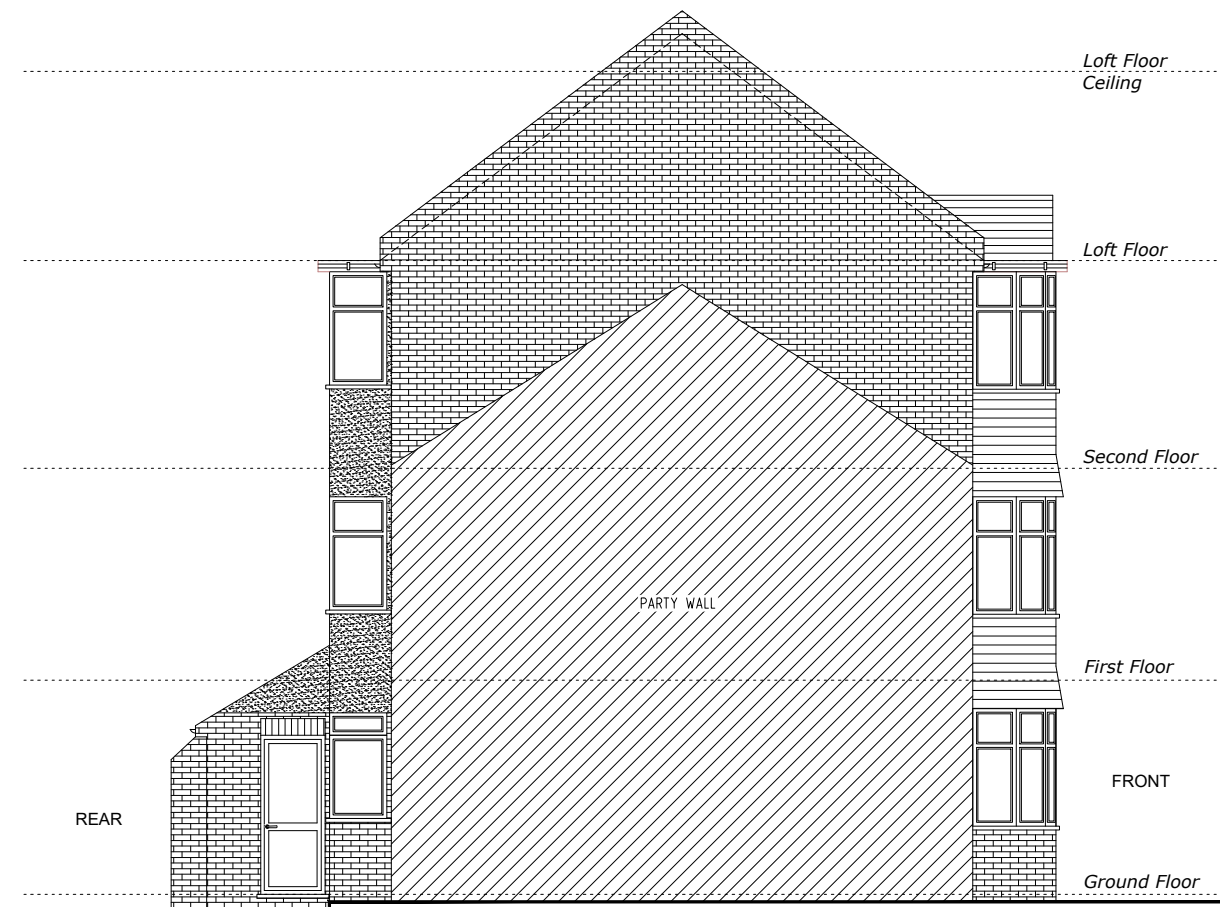

Proposed Side 1 Elevation
Scale 1:100

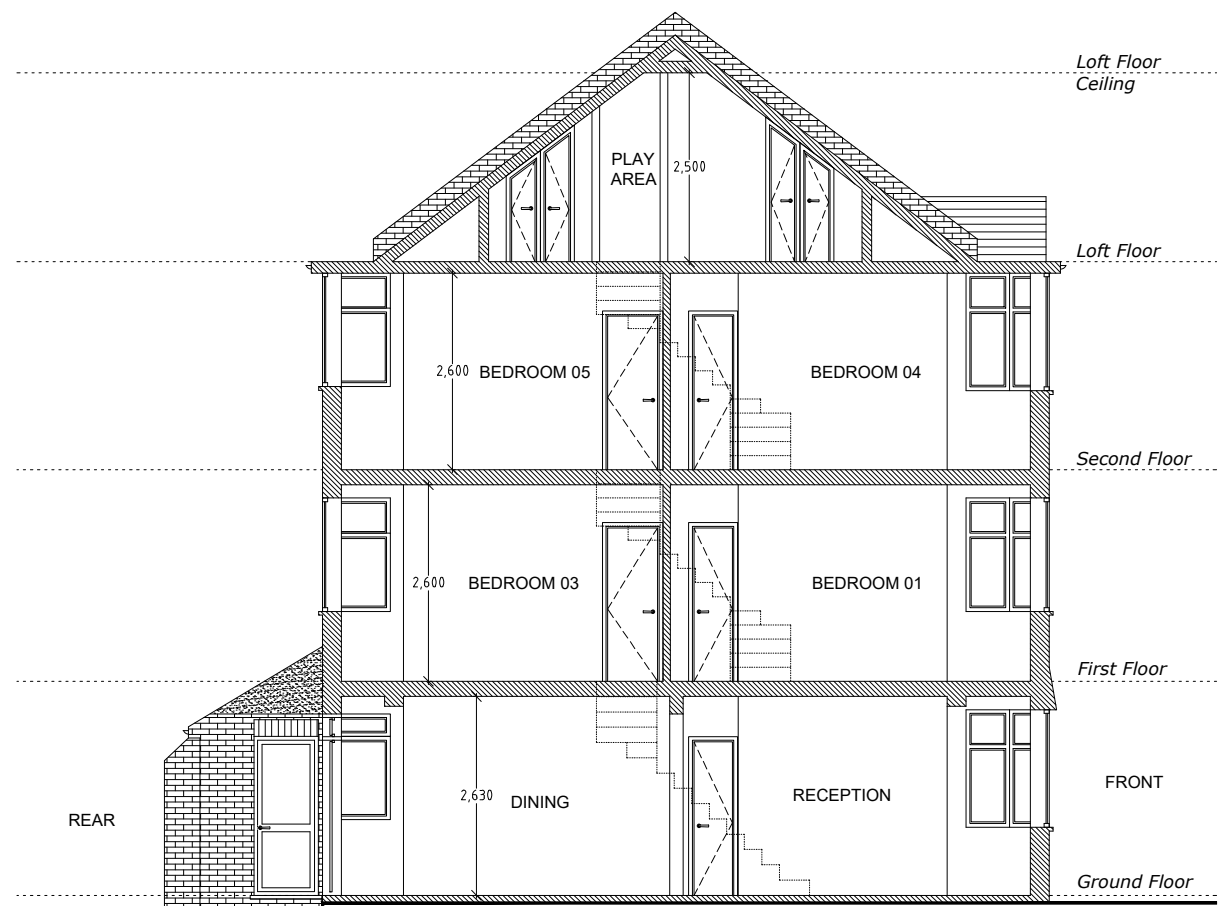

Proposed Section A-A
Scale 1:100

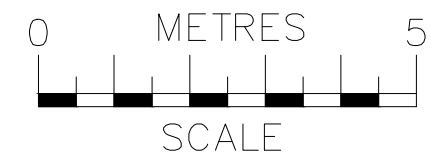

 info@ajsplanning.co.uk 020 81501820	NOTES The contractors are to check all the dimensions, levels, drain runs and general condition of the site before works commence. All works are to be carried out in accordance with current Building Regulations, British Standards, Code of Practice and Local Authority Requirements.	Project: 13 Riverside Road, London, N15 6DA	
		Title: Proposed Side Elevations (1 & 2) And Section A-A	
		Date: 14.01.23	Scale: 1:100 @ A3
		Dwg. No. RR.13.PR.104	Rev: 0