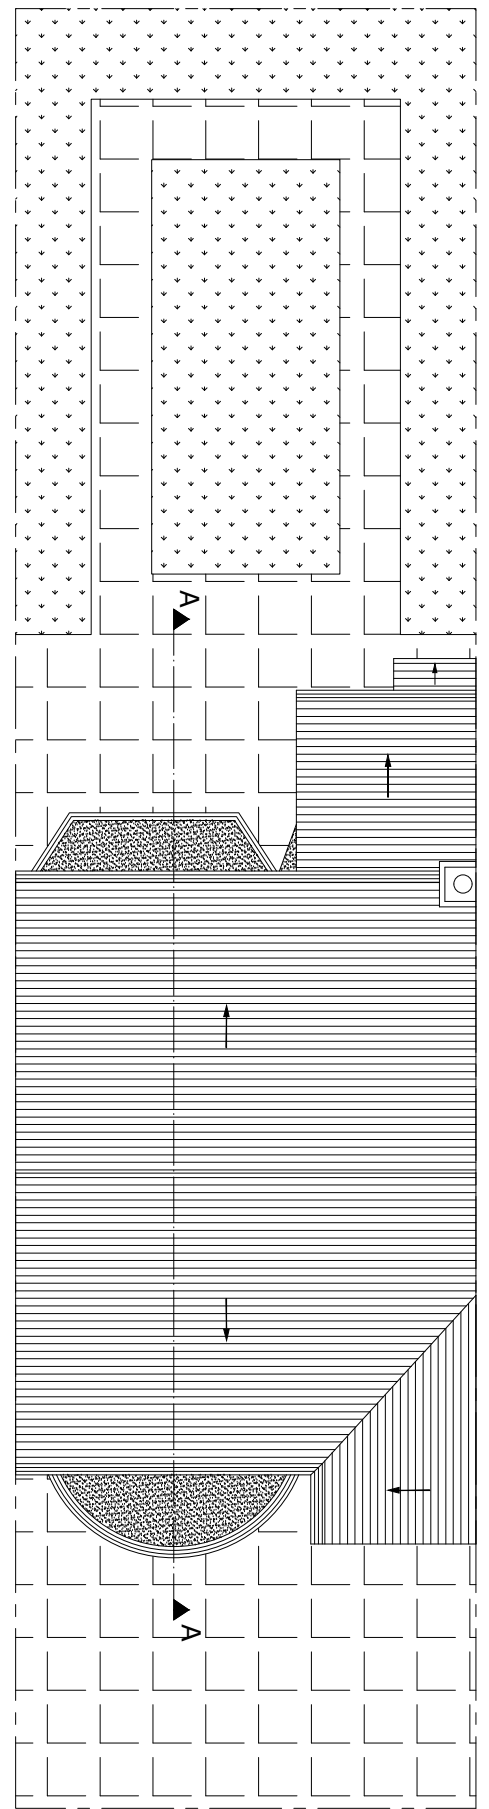
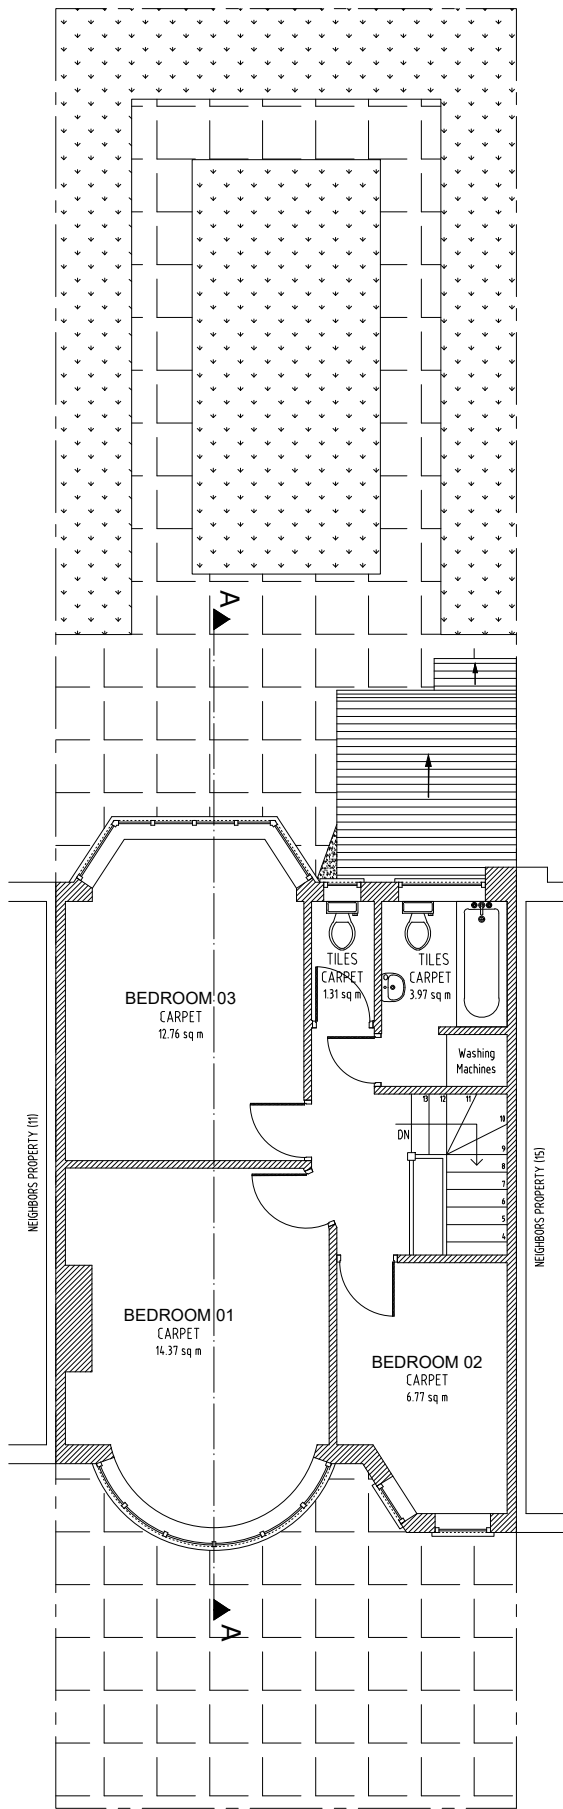
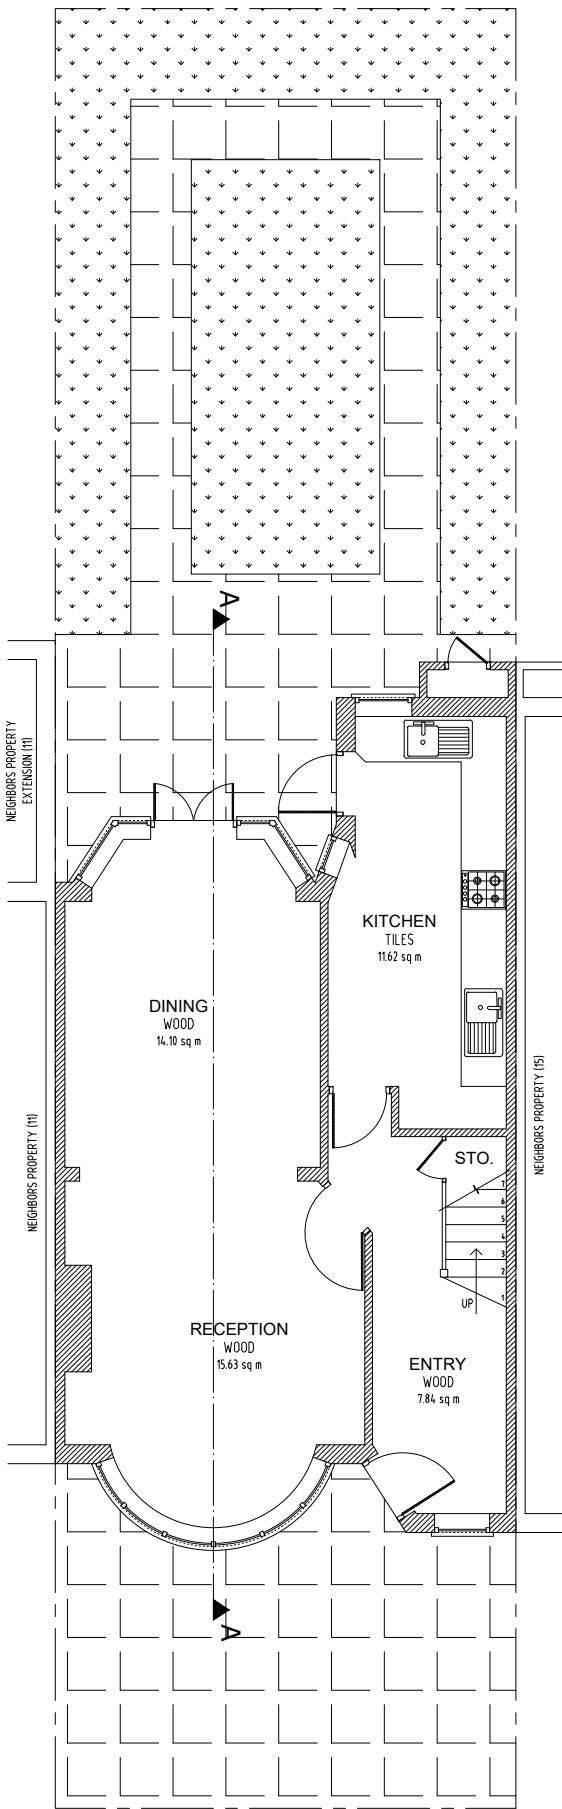


NOTES
The contractors are to check all the dimensions, levels, drain runs and general condition of the site before works commence.

All works are to be carried out in accordance with current Building Regulations, British Standards, Code of Practice and Local Authority Requirements.

Project:
**13 Riverside Road,
London, N15 6DA**


Title: **Existing Floor Plans
Ground; First & Roof**

Date: **03.11.22**


Scale: **1:100 @ A3**

Dwg. No. **RR.13.EX.101**


Rev: **0**

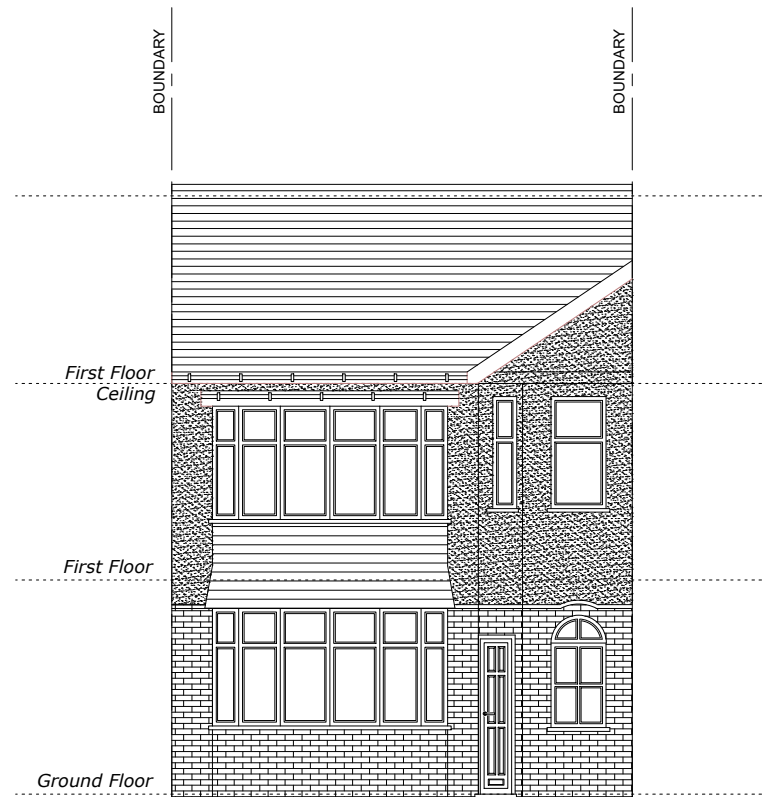

Existing Front Elevation
Scale 1:100

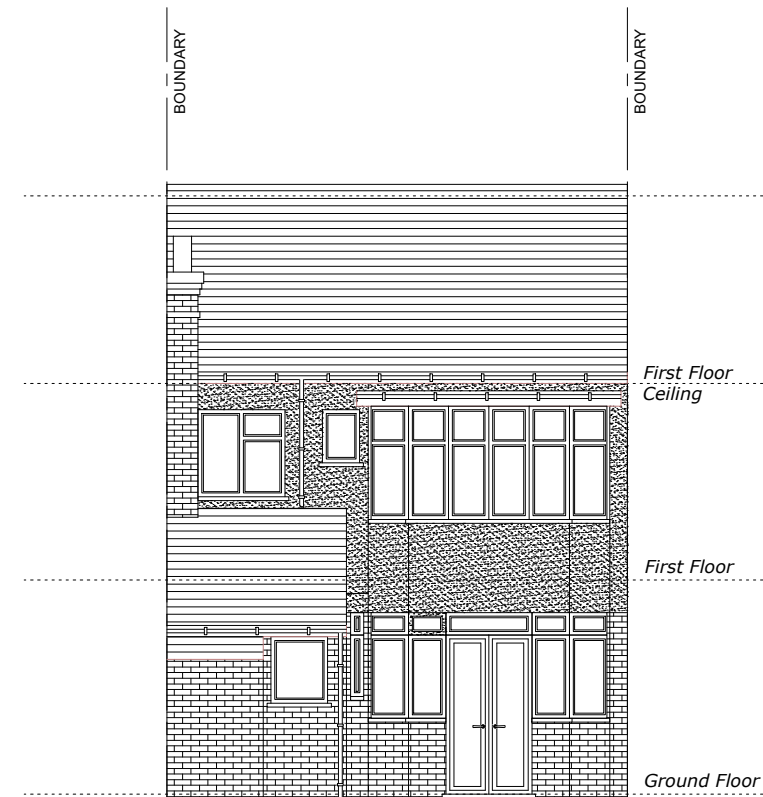

Existing Rear Elevation
Scale 1:100

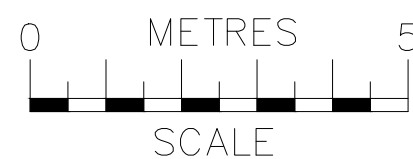




info@ajsplanning.co.uk
020 81501820

NOTES
The contractors are to check all the dimensions, levels, drain runs and general condition of the site before works commence.


All works are to be carried out in accordance with current Building Regulations, British Standards, Code of Practice and Local Authority Requirements.

Project:
**13 Riverside Road,
London, N15 6DA**


Title: Existing Front & Rear Elevations	
Date: 03.11.22	Scale: 1:100 @ A3
Dwg. No. RR.13.EX.102	Rev: 0

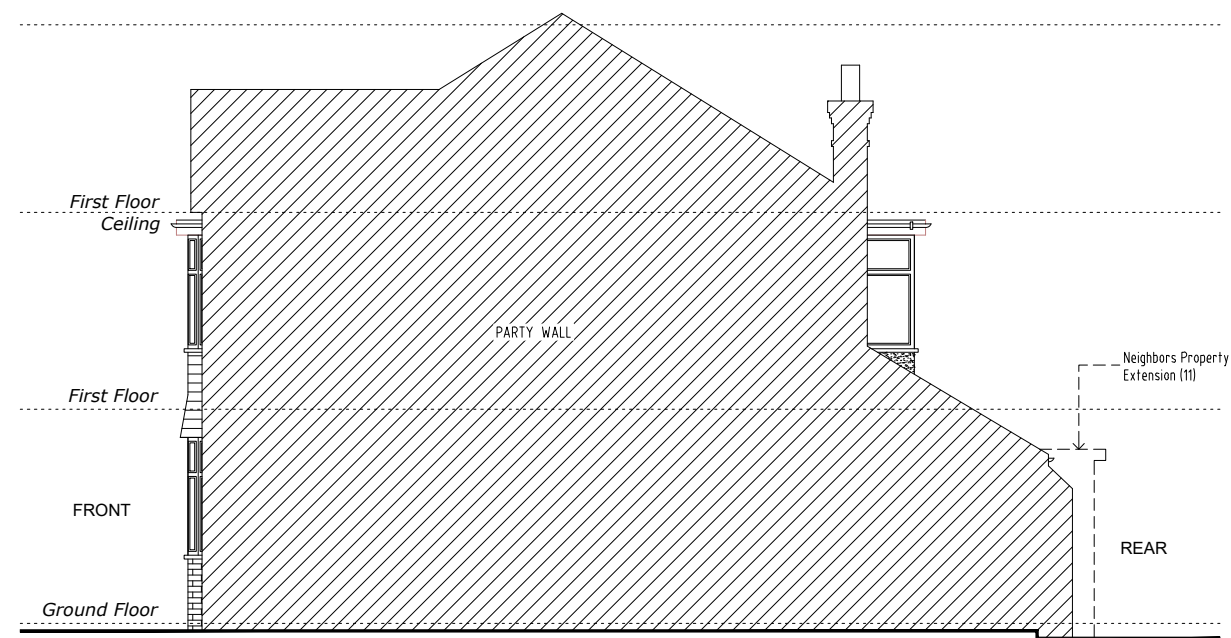


Existing Side 2 Elevation
Scale 1:100

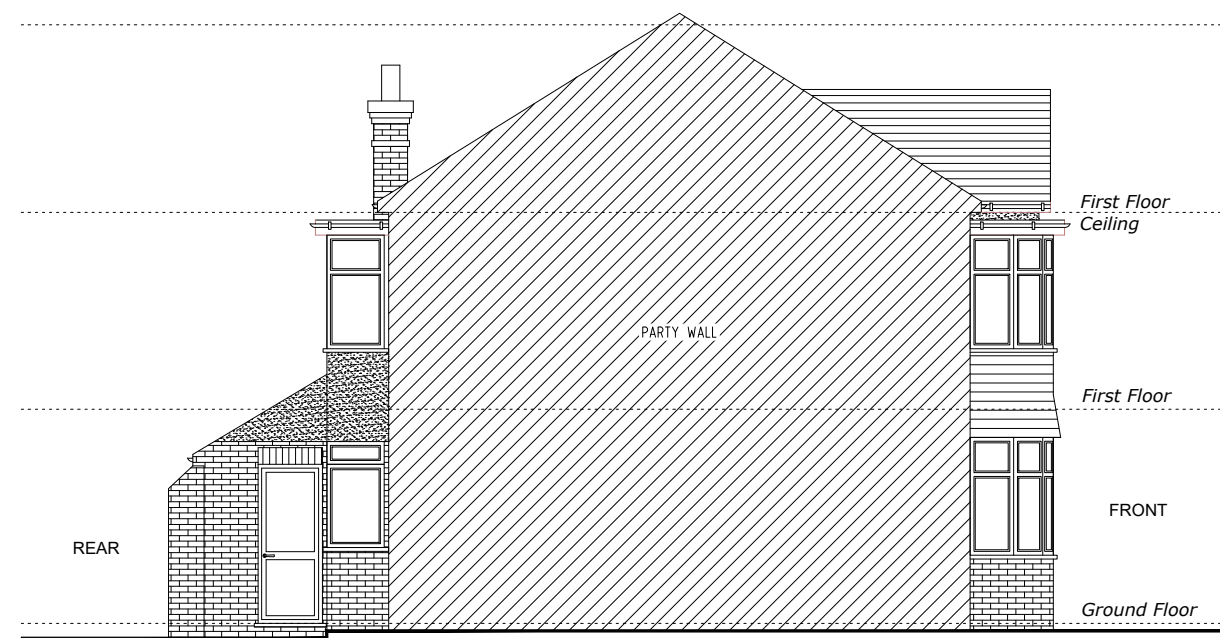

Existing Side 1 Elevation
Scale 1:100

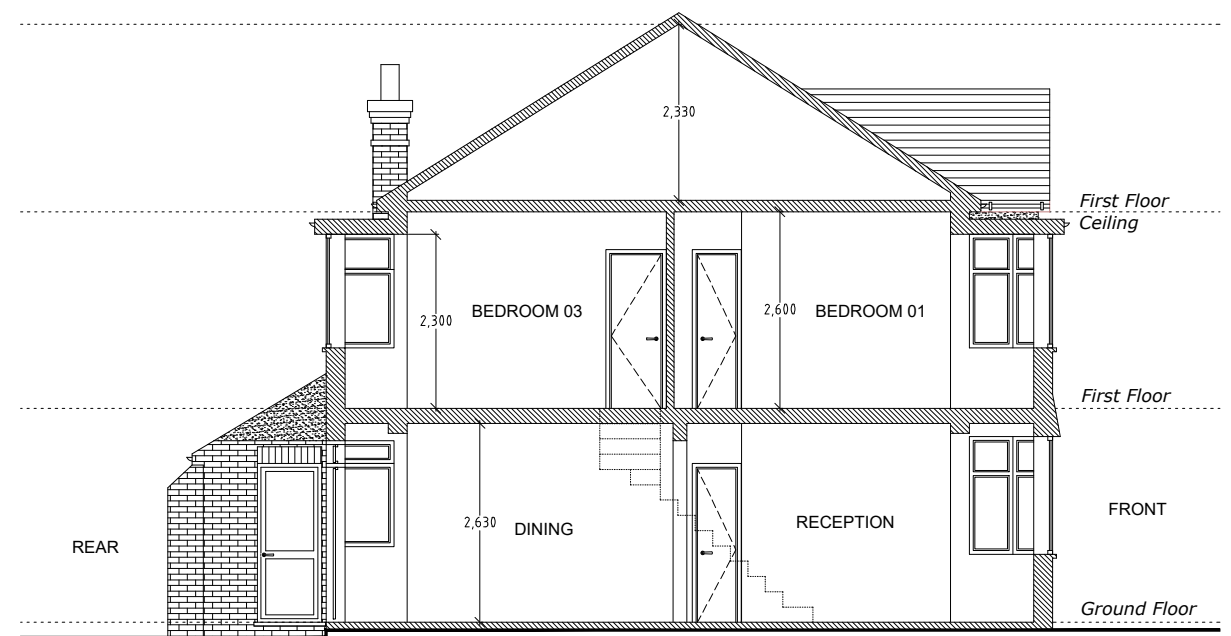

Existing Section A-A
Scale 1:100

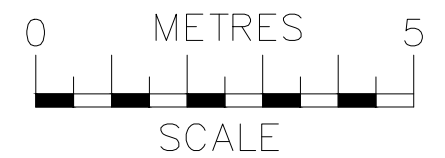

 ajs Planning info@ajsplanning.co.uk 020 81501820	NOTES The contractors are to check all the dimensions, levels, drain runs and general condition of the site before works commence. All works are to be carried out in accordance with current Building Regulations, British Standards, Code of Practice and Local Authority Requirements.	Project: 13 Riverside Road, London, N15 6DA	
		Title: Existing <i>Side Elevations (1 & 2) And Section A-A</i>	
		Date: 03.11.22	Scale: 1:100 @ A3
		Dwg. No. RR.13.EX.103	Rev: 0