



WOLFF ARCHITECTS

London 16 Lambton Place Notting Hill
London W11 2SH
T +44 (0)20 7229 3125

Oxford Chandos Yard 83 Bicester Road
Long Crendon HP18 9EE
T +44 (0)1844 203310

W www.wolffarchitects.co.uk
E info@wolffarchitects.co.uk

This drawing is protected under Copyright and at no time should any portion be reproduced or copied without the permission of the Architect (Design Copyright Act 1968). It must not be used for purposes other than that for which it is provided. It is supplied without liability for any errors or omissions. All dimensions to be checked on site.

KEY




existing



demolition



DEMOLITION REAR ELEVATION (WEST) - 1:100

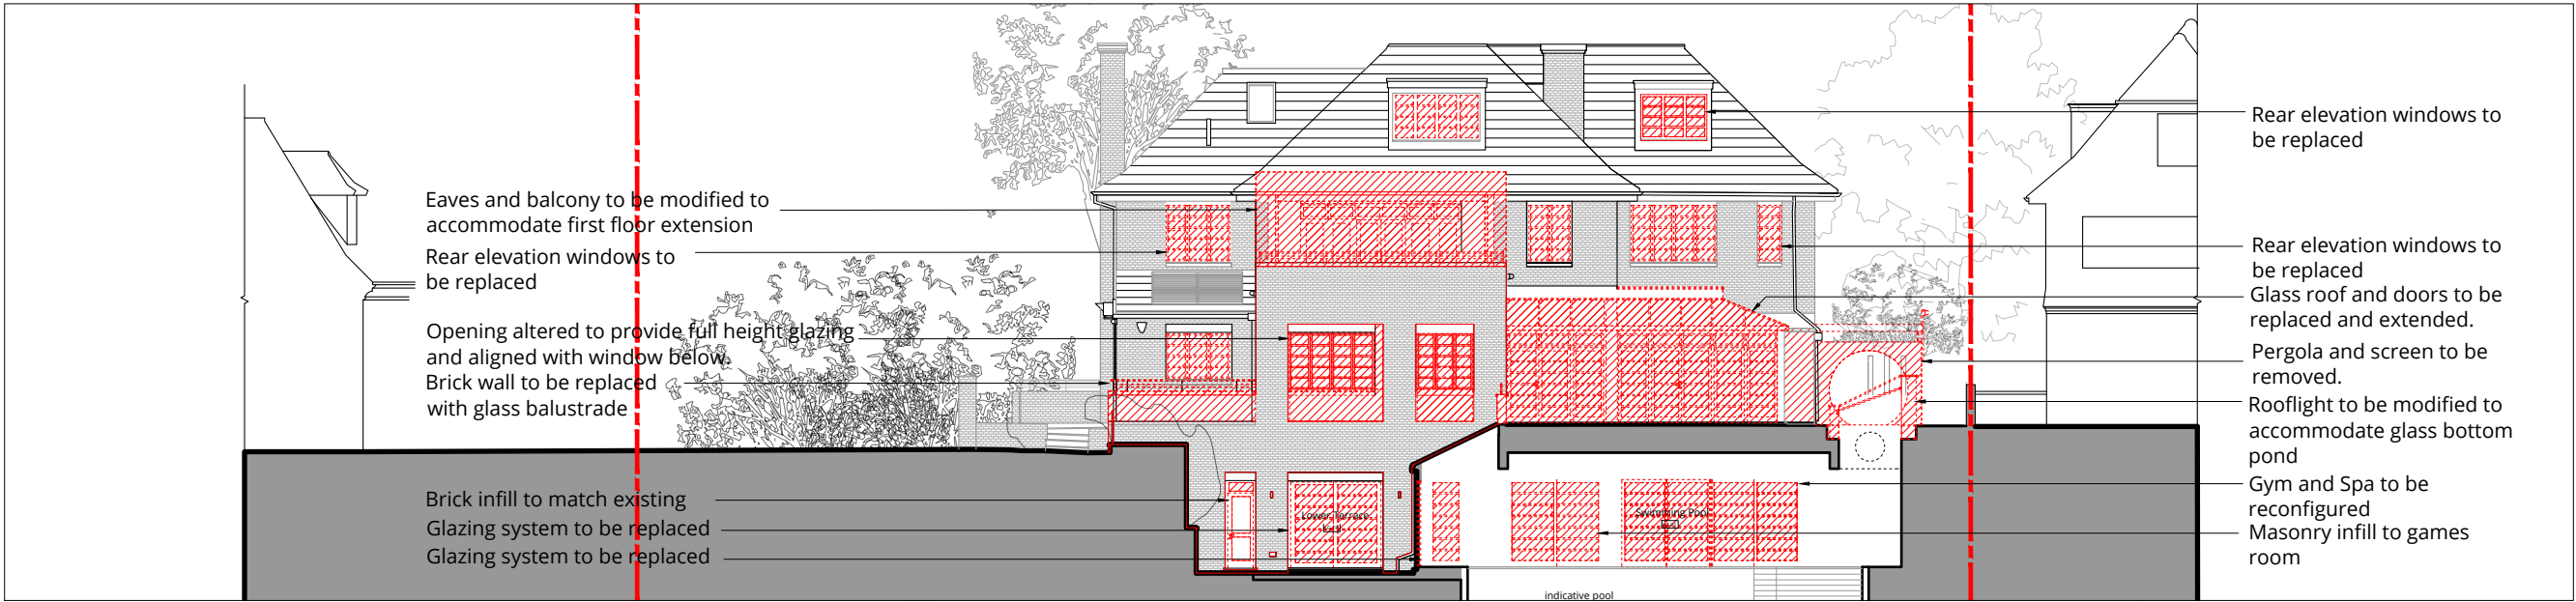

DEMOLITION REAR ELEVATION (WEST) - 1:200

0	First issue.	20.01.23
Rev.	Description	Date

Project Title
Courtenay Avenue, 14
London N6 4LR

Drawing Title
**Rear Elevation (West)
Demolition**

Status PLANNING			
Drawn by NB	Checked by AG	Scale 1:100 @ A3	
Project No. 2229	Work Stage PL	Dwg. No. 122	Rev. 0