



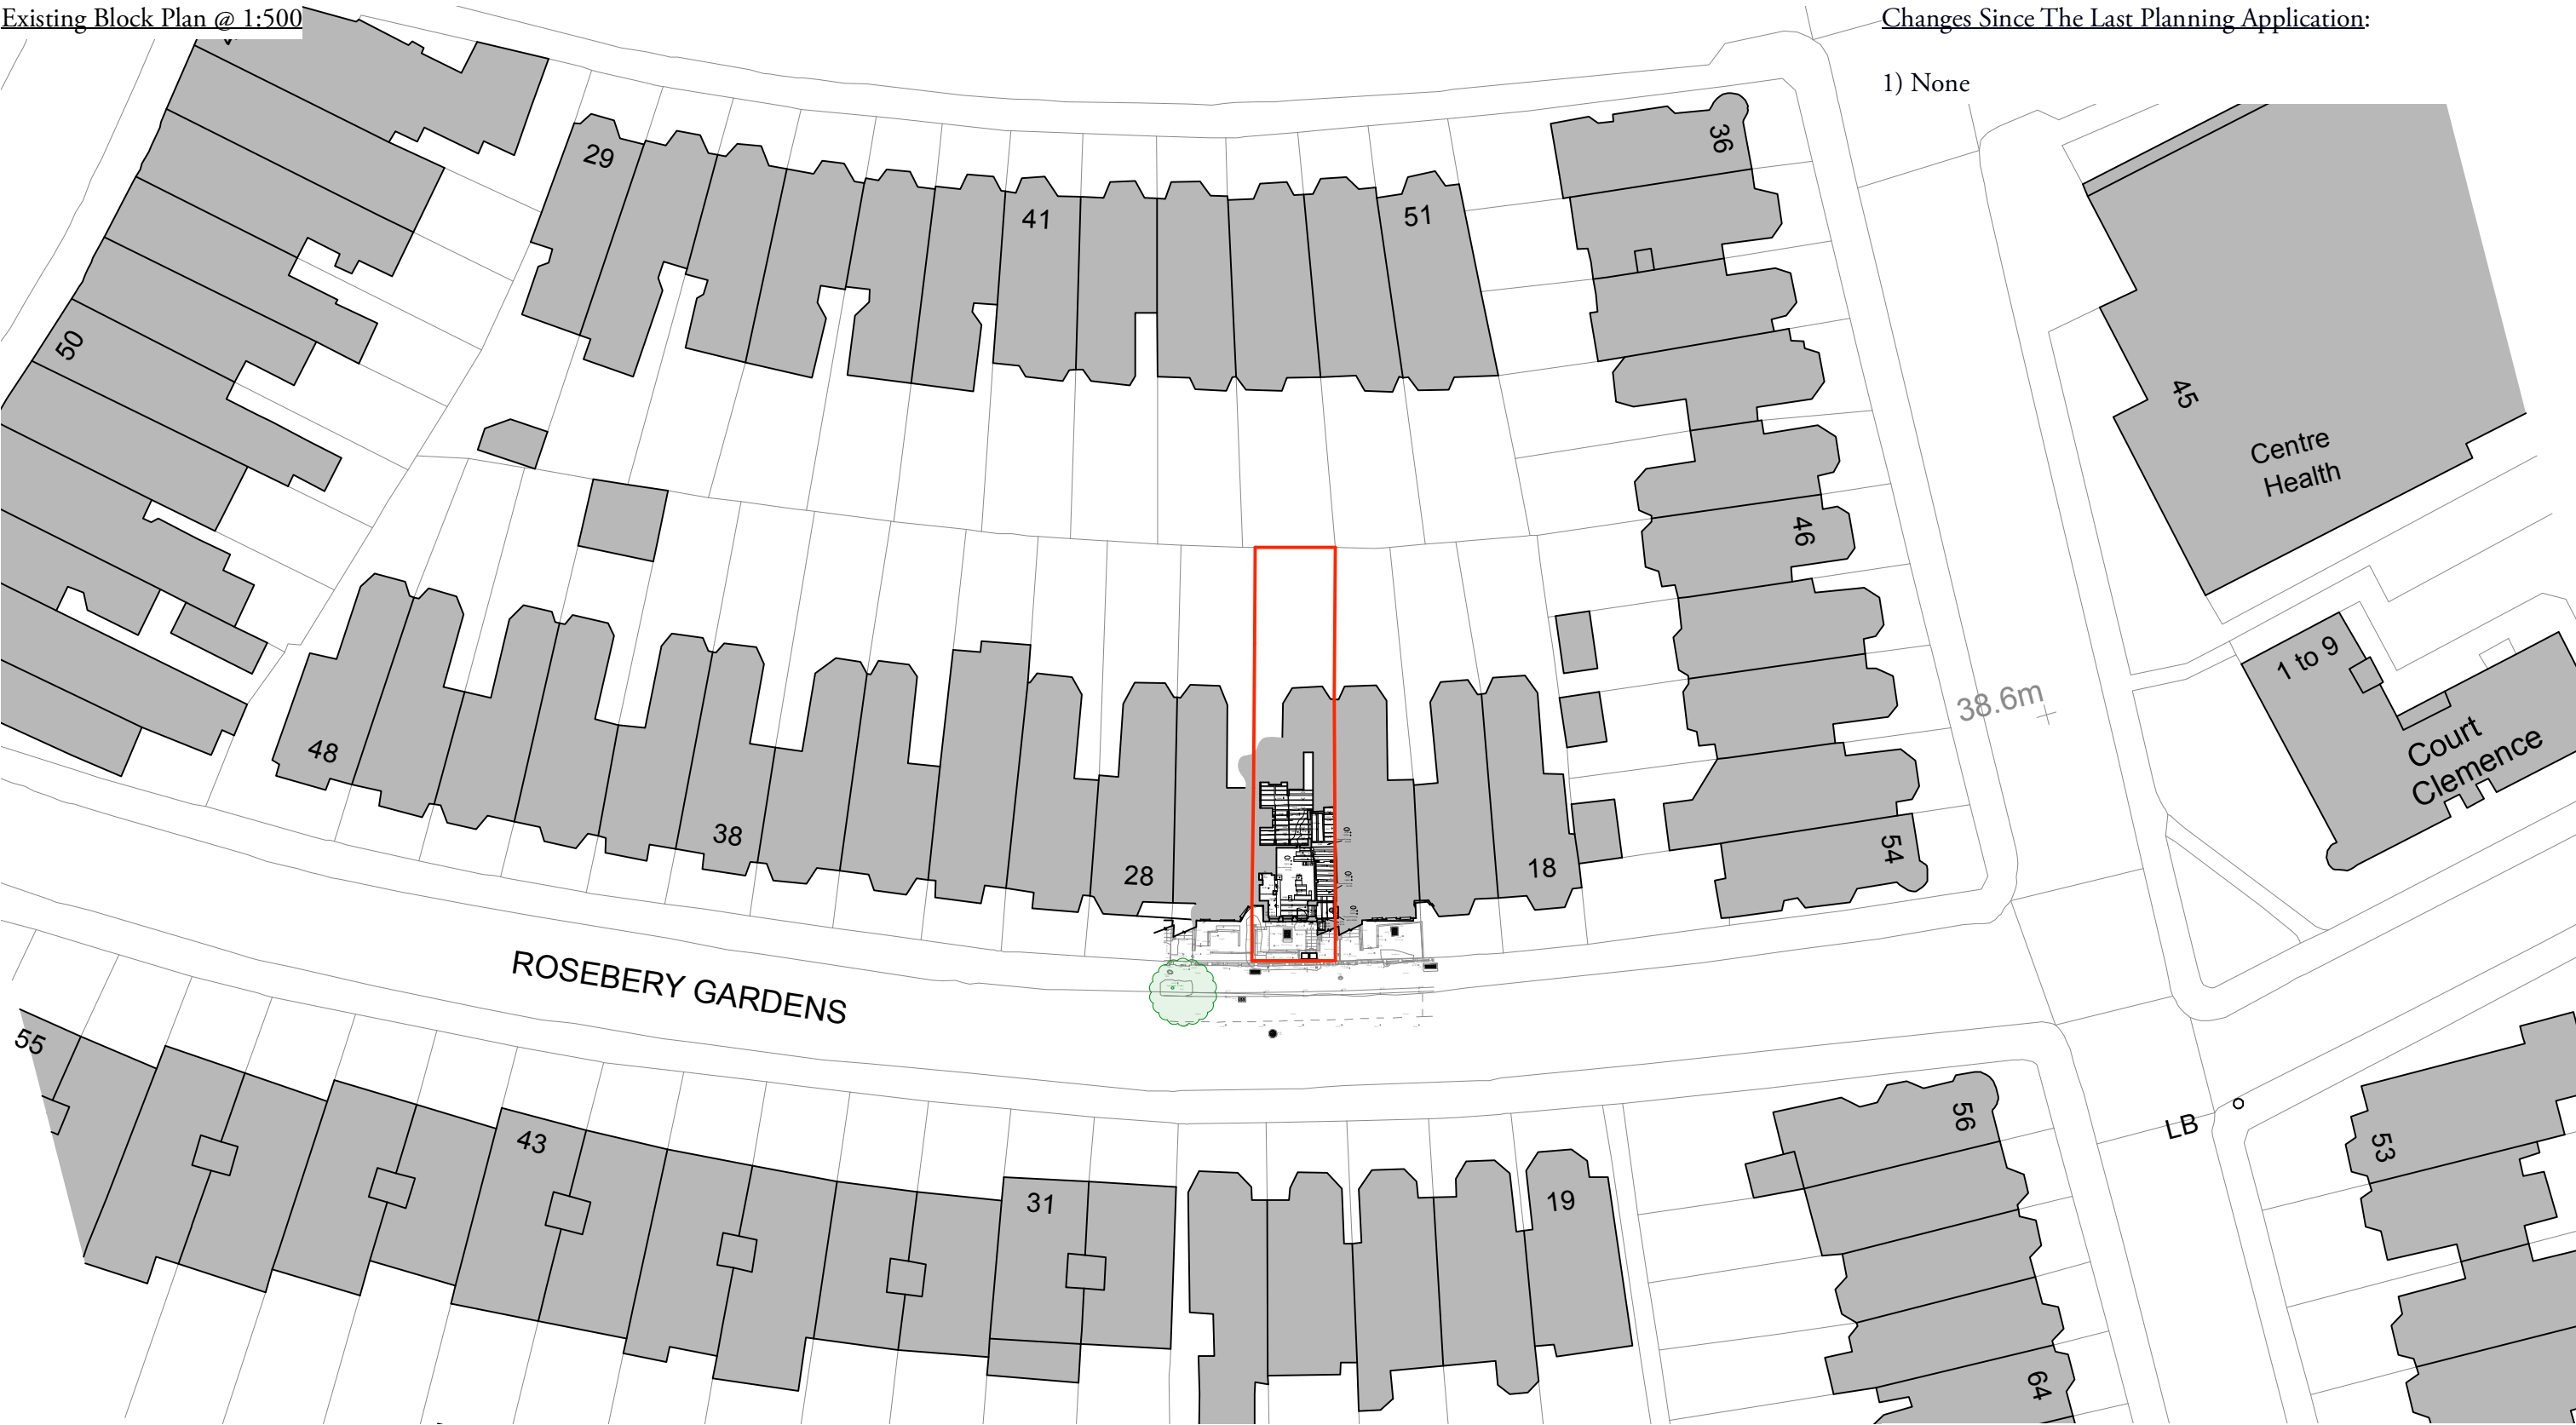

1) None

 

Christopher Tredway Architects

3rd Floor, 175 - 176 Tottenham Court Road, London W1T 7NX.
E Mail: office@christredway.co.uk Phone: +44 (0)20 7101 9336


24 Rosebery Gardens

Site: Lower Ground Floor, 24 Rosebery Gardens, London N8 8SH.

Title: Existing Block Plan
Date: 18/01/2023

Job No: 084
Drawing No: 084 / S_01
Revision: A
Scale: 1:500 @ 100% A3 L

- 1) The bin storage of the existing flats is shown in PINK

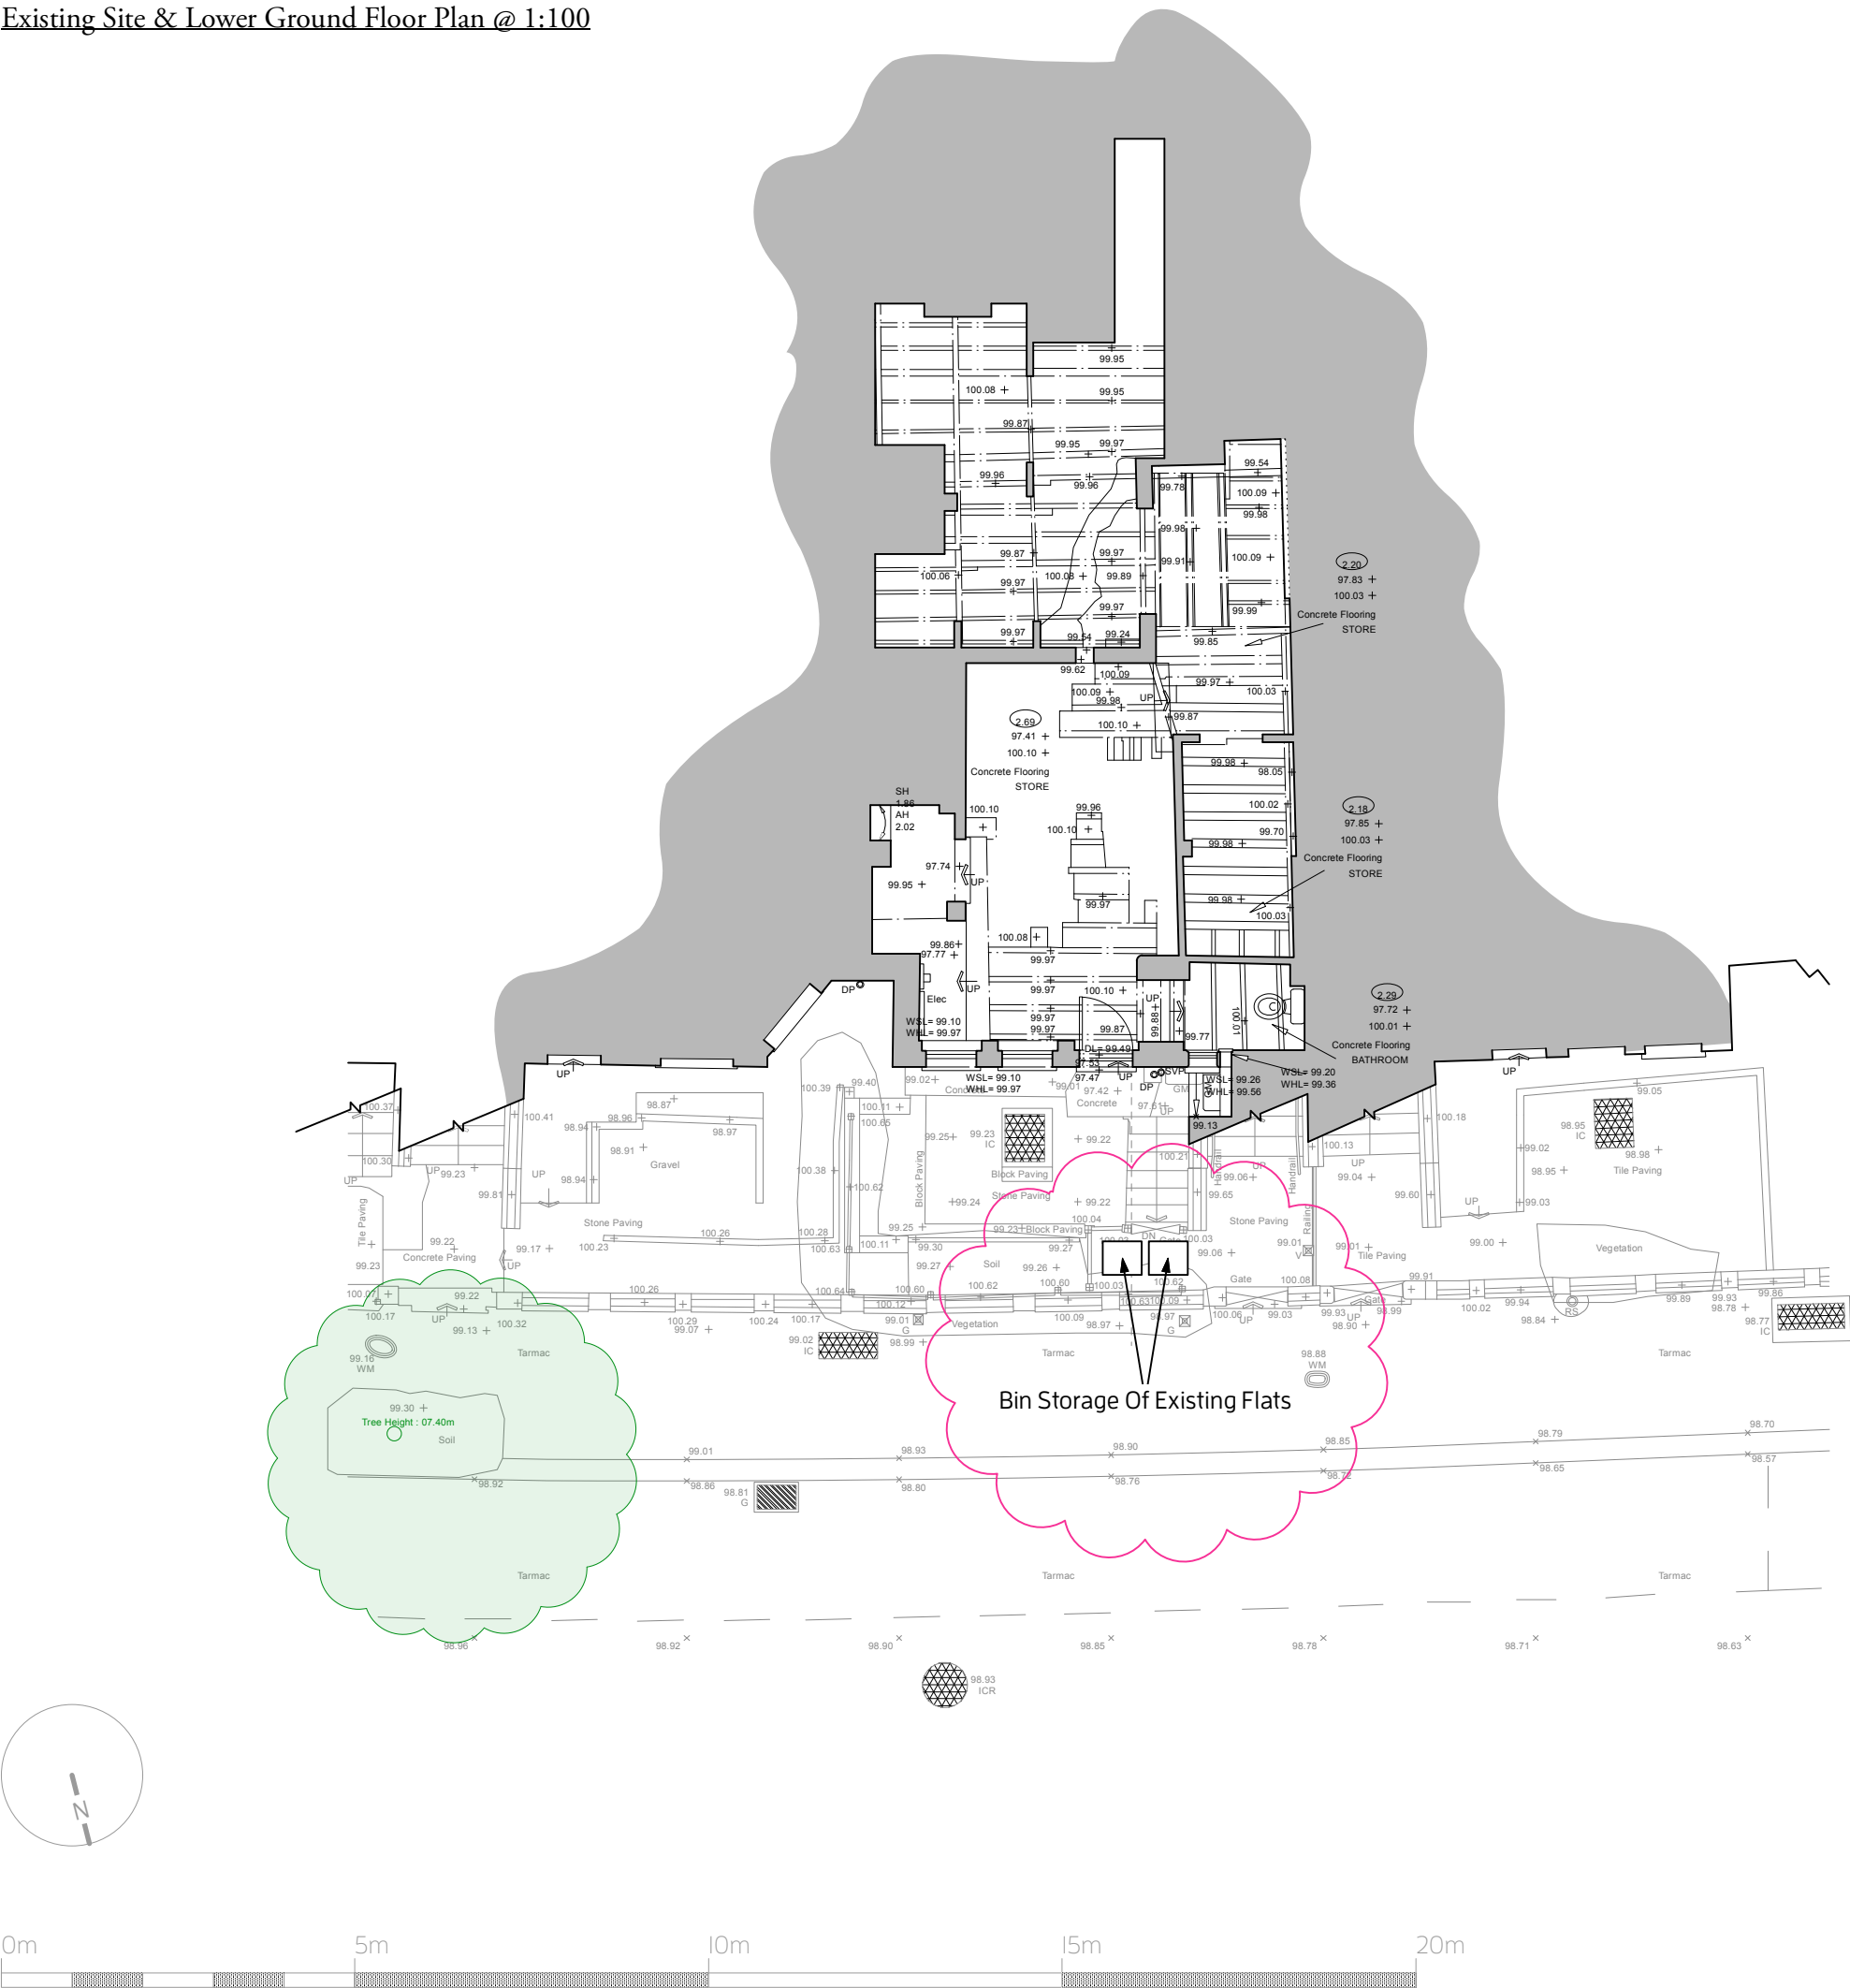


Christopher Tredway Architects

3rd Floor, I75 - I76 Tottenham Court Road, London W1T 7NX.
E Mail: office@christredway.co.uk Phone: +44 (0)20 7101 9336

24 Rosebery Gardens

Site: Lower Ground Floor, 24 Rosebery Gardens, London N8 8SH. Job No: 084
Drawing No: 084 / S_02
Title: Existing Site & Lwr. Ground Floor Plan Revision: A
Date: 18/01/2023 Scale: 1:100 @ 100% A3 L
© Christopher Tredway Architects Ltd. 2023

 

Christopher Tredway Architects

3rd Floor, I75 - I76 Tottenham Court Road, London W1T 7NX.
E Mail: office@christredway.co.uk Phone: +44 (0)20 7101 9336

24 Rosebery Gardens

Site: Lower Ground Floor, 24 Rosebery Gardens, London N8 8SH.
Title: Existing Street Elevation
Date: 18/01/2023

Job No: 084
Drawing No: 084 / S_03
Revision: A
Scale: 1:100 @ 100% A3 L



Christopher Tredway Architects


3rd Floor, I75 - I76 Tottenham Court Road, London W1T 7NX.
E Mail: office@christredway.co.uk Phone: +4 4 (0)20 7101 9336

24 Rosebery Gardens

Site: Lower Ground Floor, 24 Rosebery Gardens, London N8 8SH.
Title: Existing Front Elevation
Date: 18/01/2023

Job No: 084
Drawing No: 084 / S_04
Revision: A
Scale: 1:100 @ 100% A3 L

© Christopher Tredway Architects Ltd. 2023

 


1) None

+ 110.00m

+ 105.00m

Datum: + 100.00m

+ 95.00m

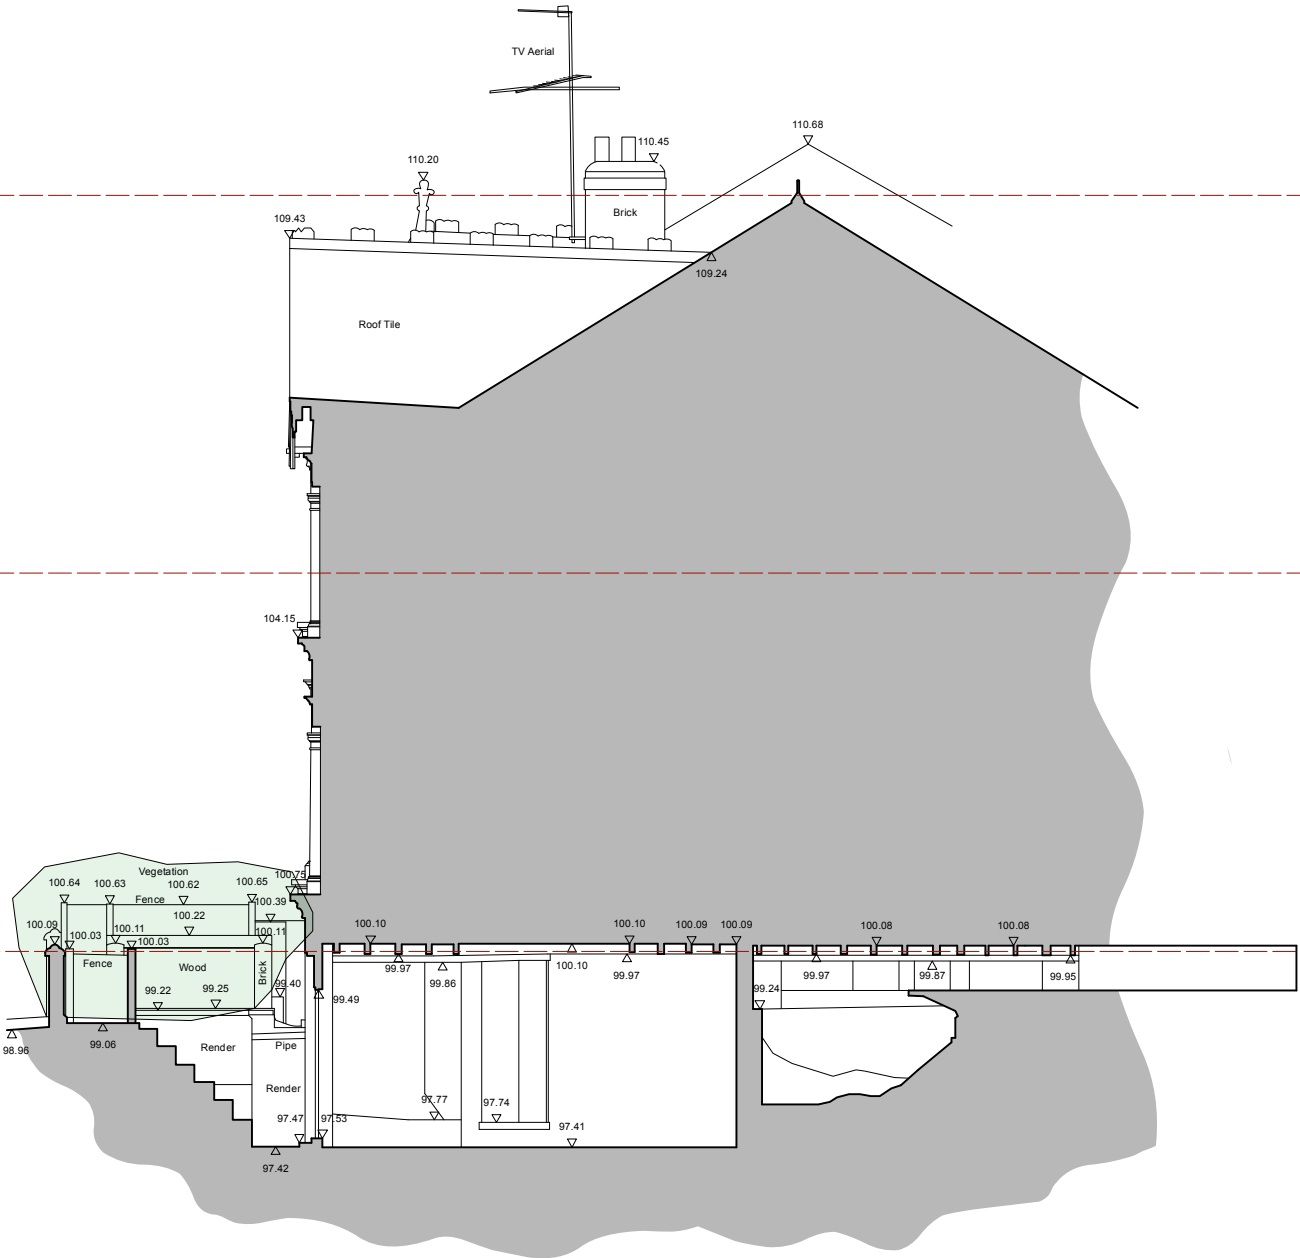

Christopher Tredway Architects

3rd Floor, I75 - I76 Tottenham Court Road, London W1T 7NX.
E Mail: office@christredway.co.uk Phone: +44 (0)20 7101 9336

24 Rosebery Gardens

Site: Lower Ground Floor, 24 Rosebery Gardens, London N8 8SH.

Title: Existing Section AA

Date: 18/01/2023

Job No: 084

Drawing No: 084 / S_05

Revision: A

Scale: 1:100 @ 100% A3 L

© Christopher Tredway Architects Ltd. 2023

