
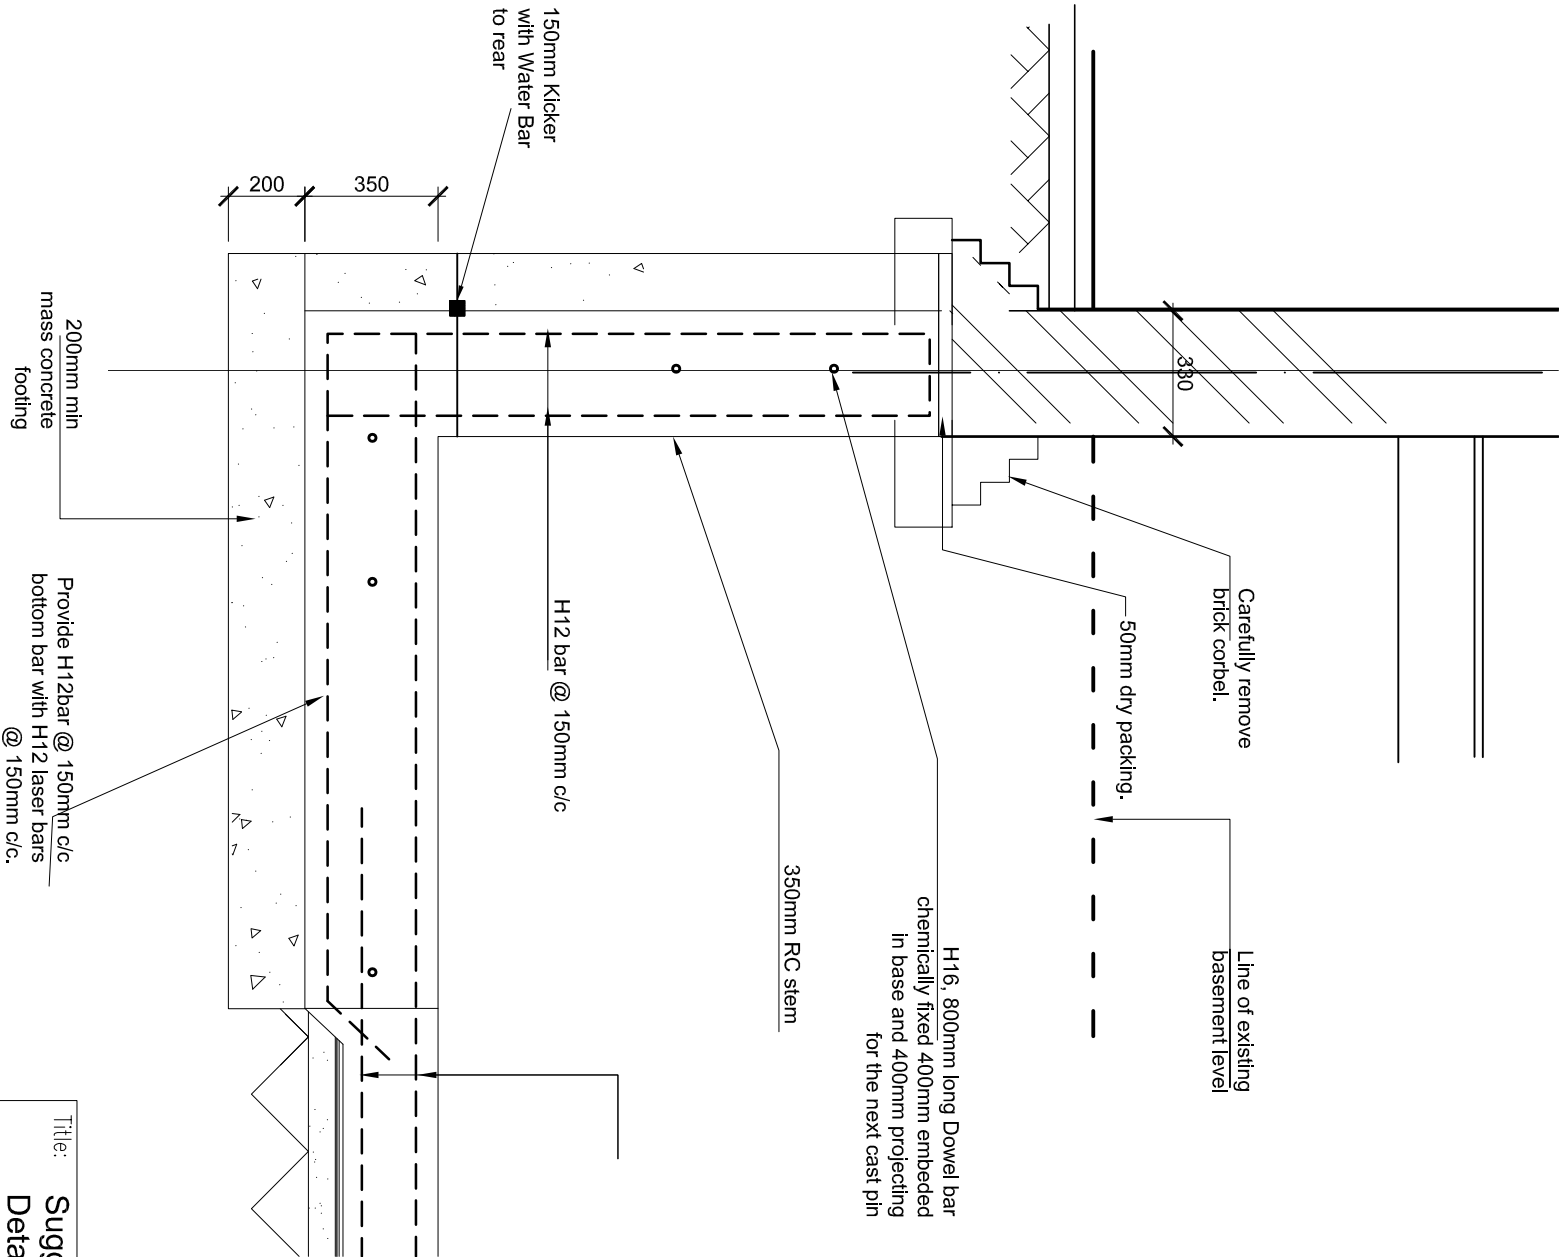


PARTY WALL SECTIONS
VIEW XX

EXCAVATED AREAS
TO BE CONCRETED
WITHIN 25HOURS OF
BEING EXCAVATED

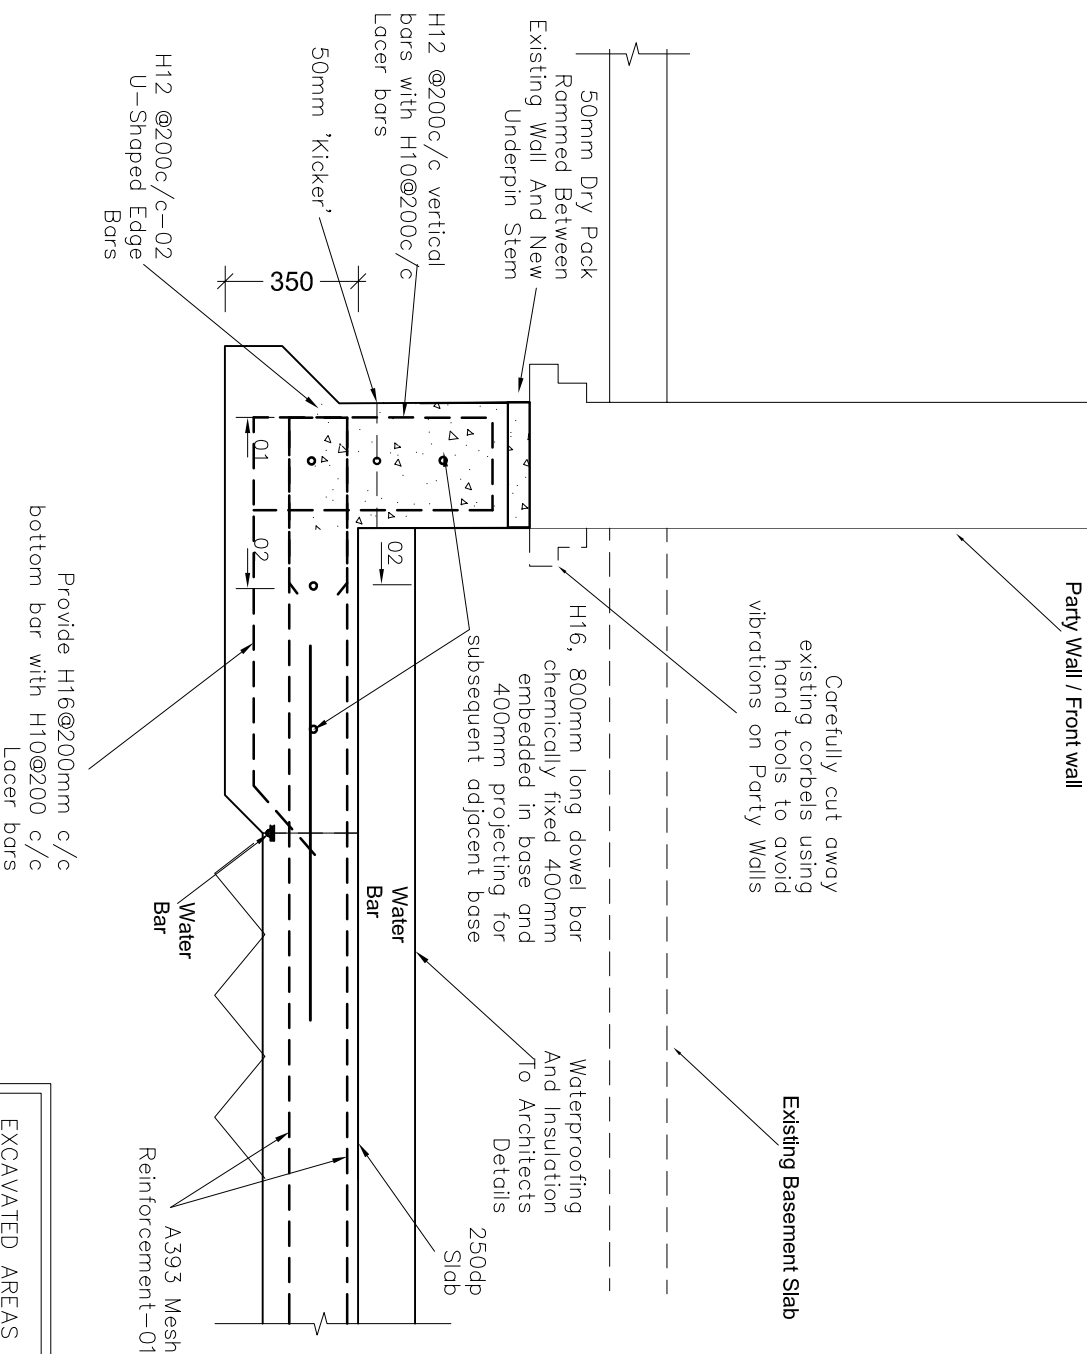

Party Wall Underpinning Detail Y-Y

Title: **Suggested Underpin Details X-X & Y-Y**

Preliminary- For Discussion

Rev	Date	Description	App

Martin Redston Associates
Consulting Civil & Structural Engineers

4 Edward Square, London N1 0SP
Tel: 020 7837 5377

Email: enquiries@redstonassociates.co.uk
Web: www.redstonassociates.co.uk

Date: 06.01.23	Sheet No.	Rev
Eng: GO	Scale: 1:20@A3	-
Job No: 22.220		

Project: **24 Rosebery Gardens N8**