



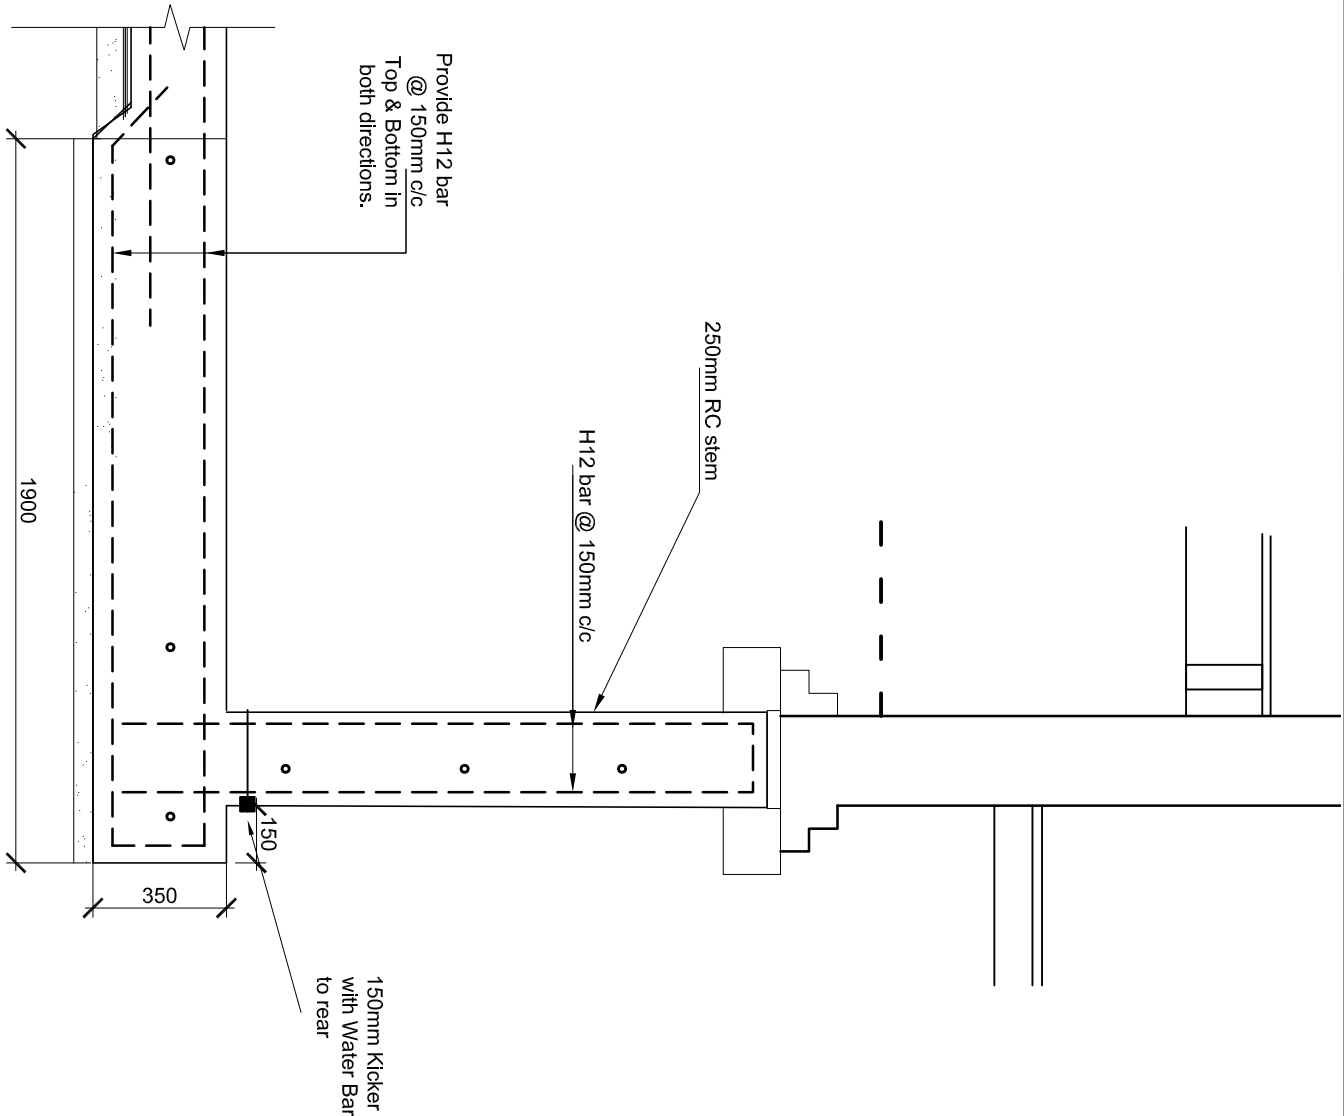

REAR WALL SECTIONS
VIEW Z-Z

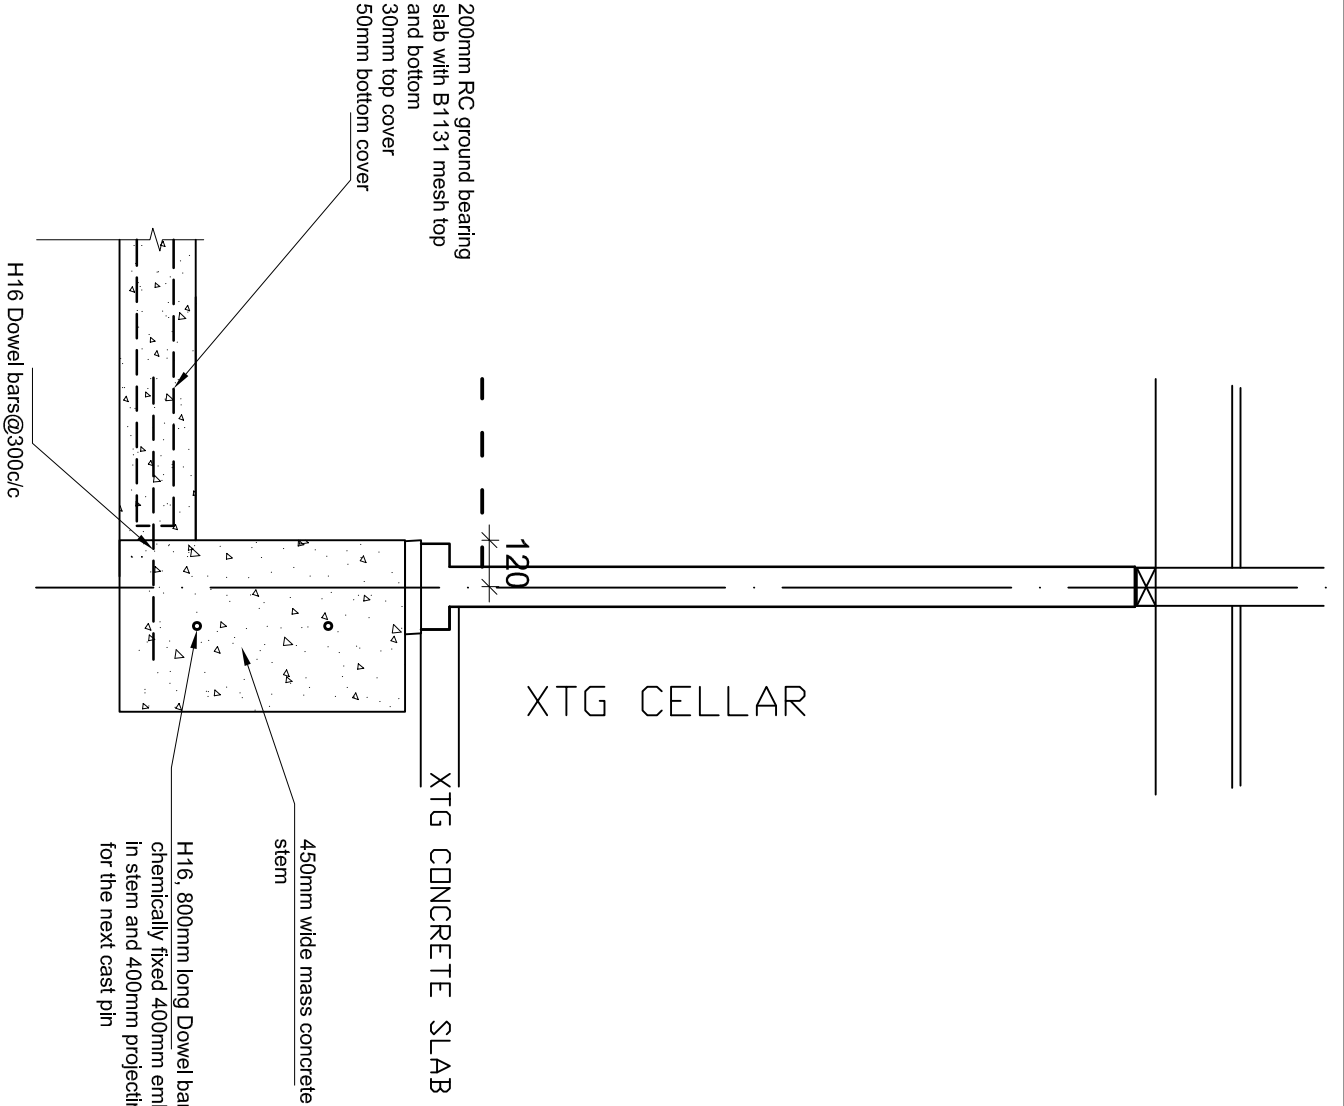

INTERNAL WALL SECTIONS
VIEW W-W

Title: **Suggested Underpin Details Z-Z & W-W**

Preliminary- For Discussion

Rev	Date	Description	App

Martin Redston Associates
Consulting Civil & Structural Engineers
4 Edward Square, London N1 0SP
Tel: 020 7837 5377
Email: enquiries@redstonassociates.co.uk
Web: www.redstonassociates.co.uk

Date: 06.01.23	Sheet No.	Rev
Eng: GO	Scale: 1:20@A3	3
Job No: 22.220		-

Project: **24 Rosebery Gardens N8**