


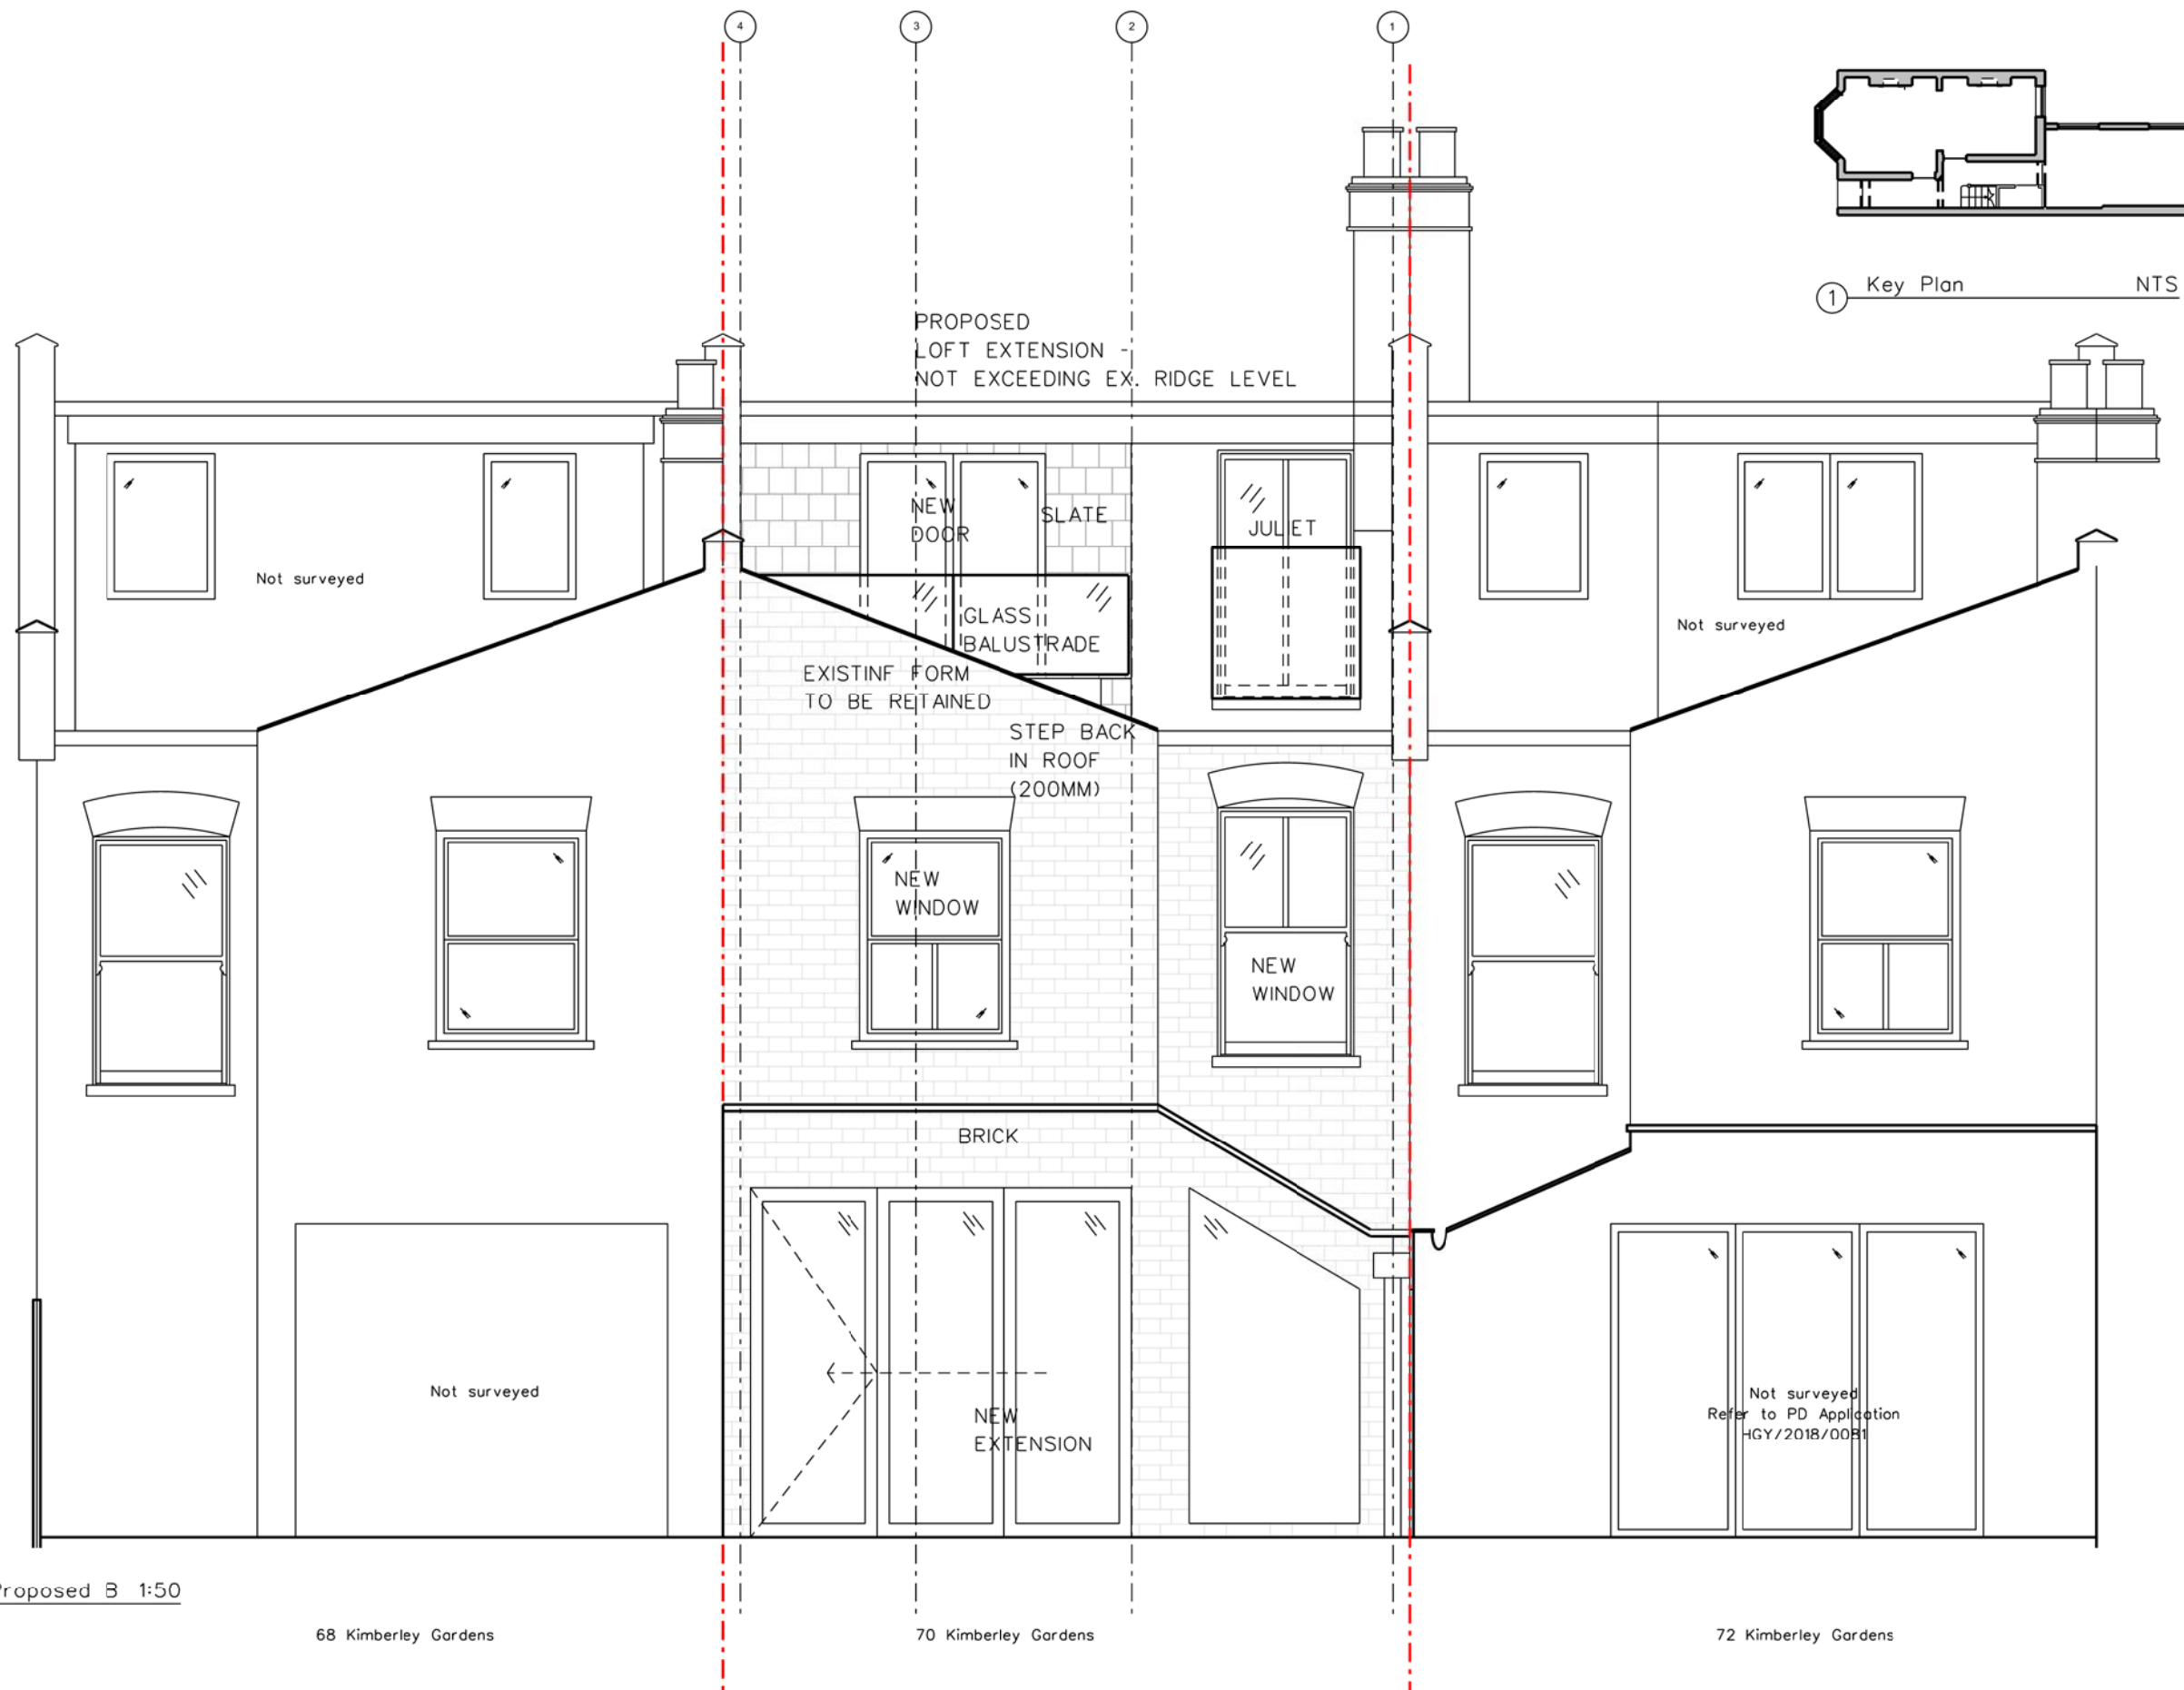

② Rear Elevation Proposed B 1:50

Rev Date Reason

NOTES

--- Boundary Line

0 0.5 1 2.5

All dimensions must be checked on site and not scaled from this drawing.

PROJECT 70 Kimberley Gardens, London N4 1LE

CLIENT Nuria Seto-Salvia and James Polke

DRAWING TITLE Rear Elevation Proposed

SCALE 1:50@A3

JOB NO 0353 DRAWN BY JS

DRAWING NO (30)02 REVISION

DATE Jan 2023 STATUS Planning