






EXISTING FRONT ELEVATION

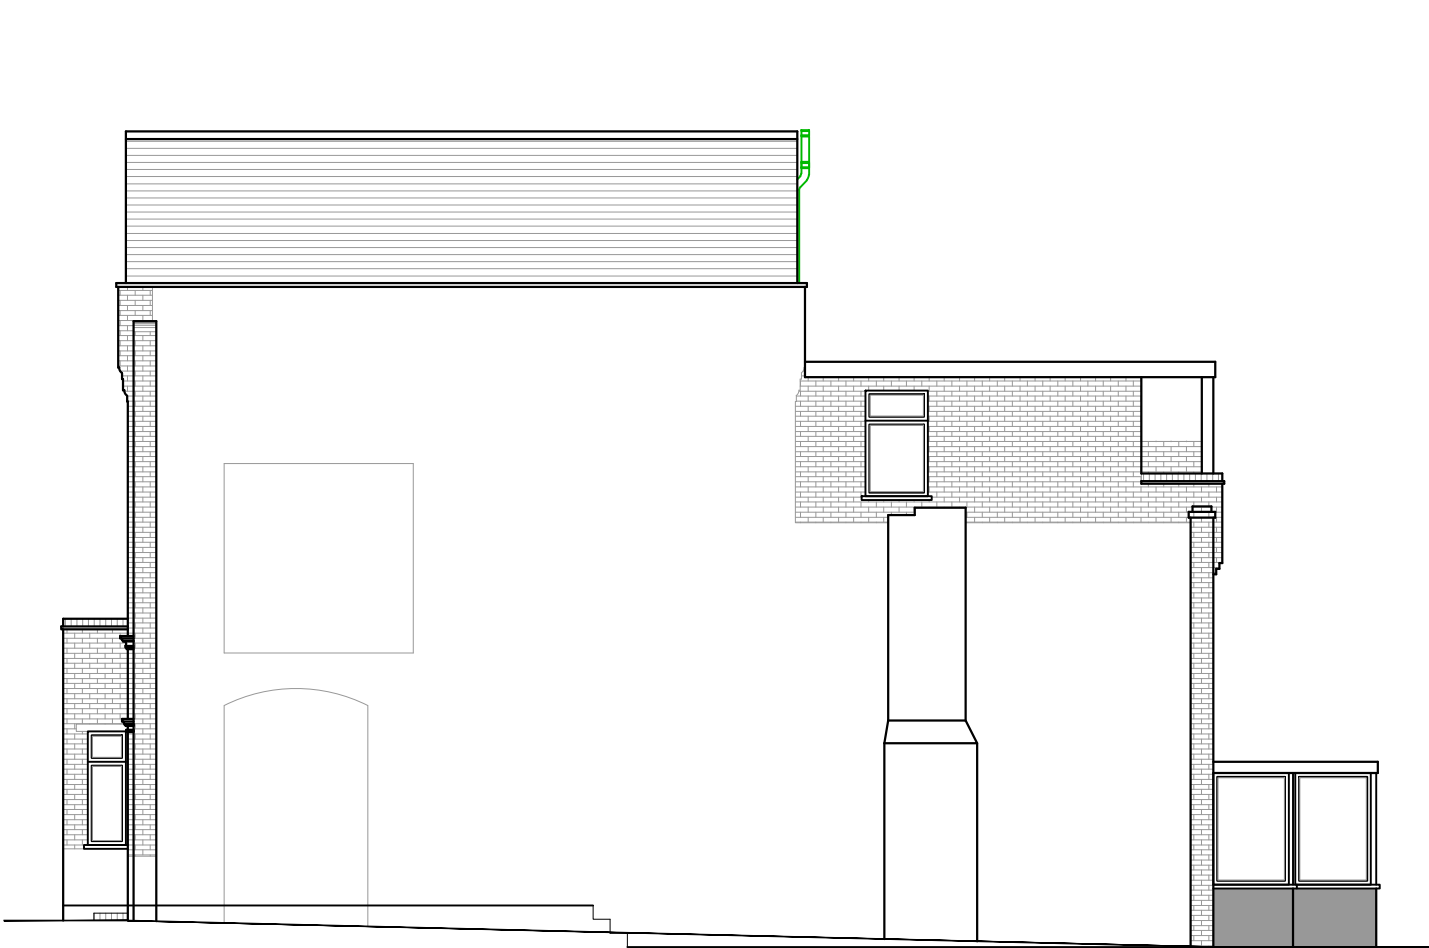


EXISTING SIDE ELEVATION

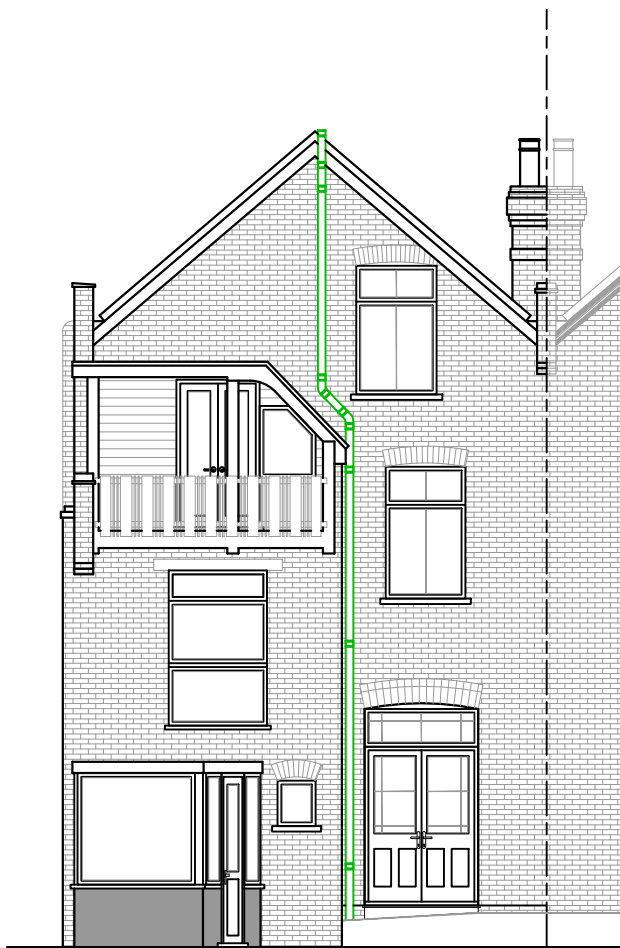


EXISTING REAR ELEVATION

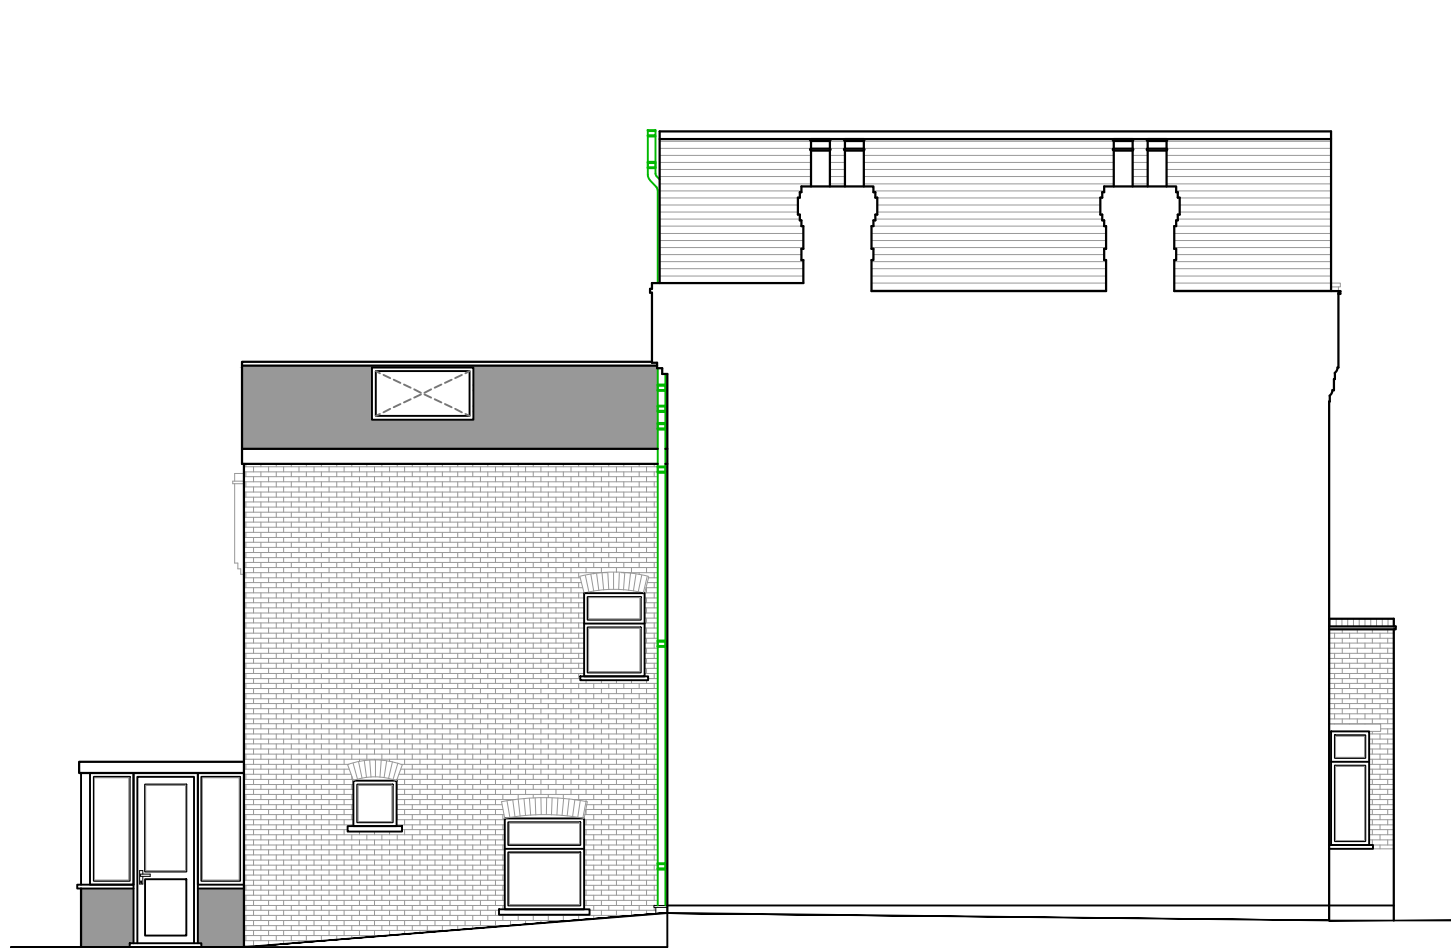


EXISTING SIDE ELEVATION

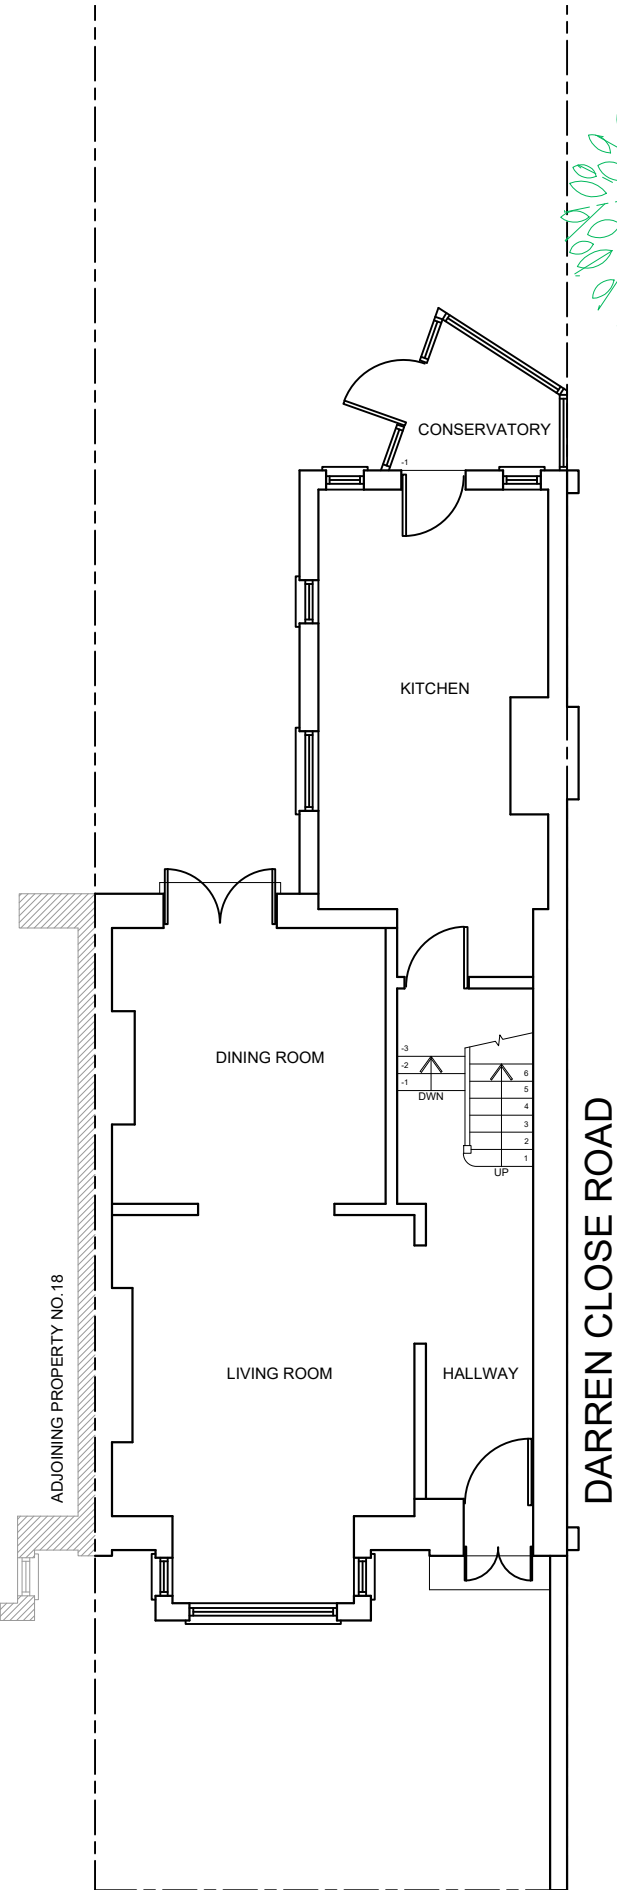


EXISTING GROUND FLOOR PLAN

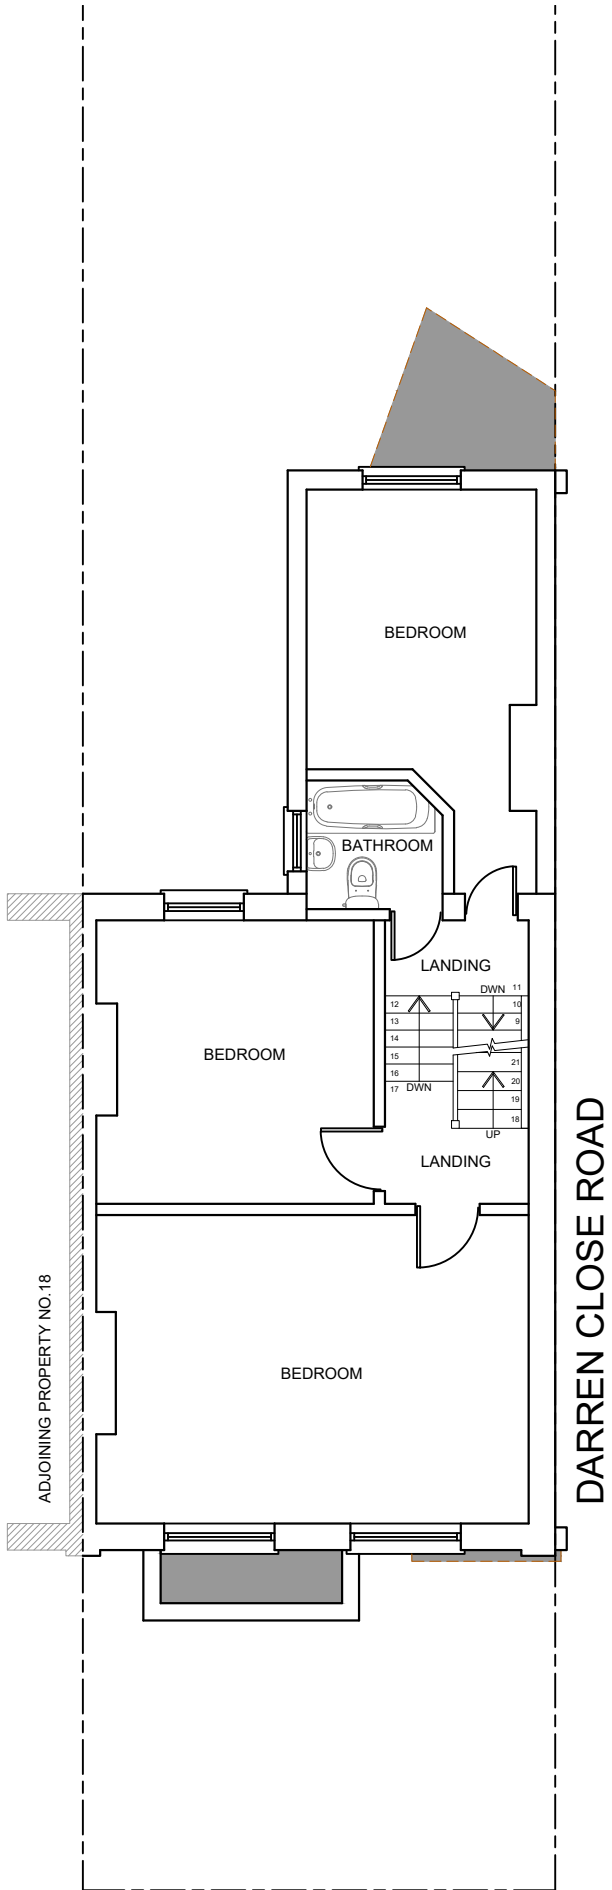

EXISTING FIRST FLOOR PLAN

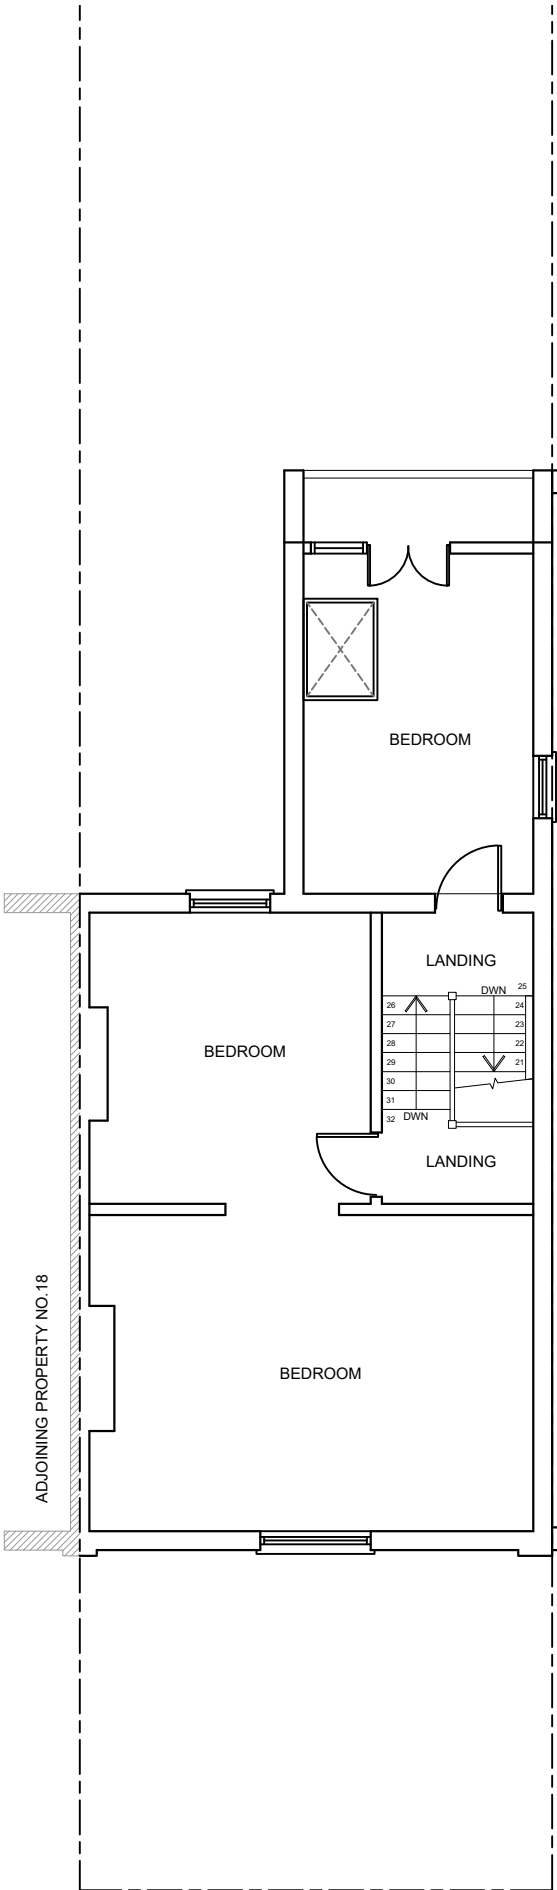


EXISTING SECOND FLOOR PLAN

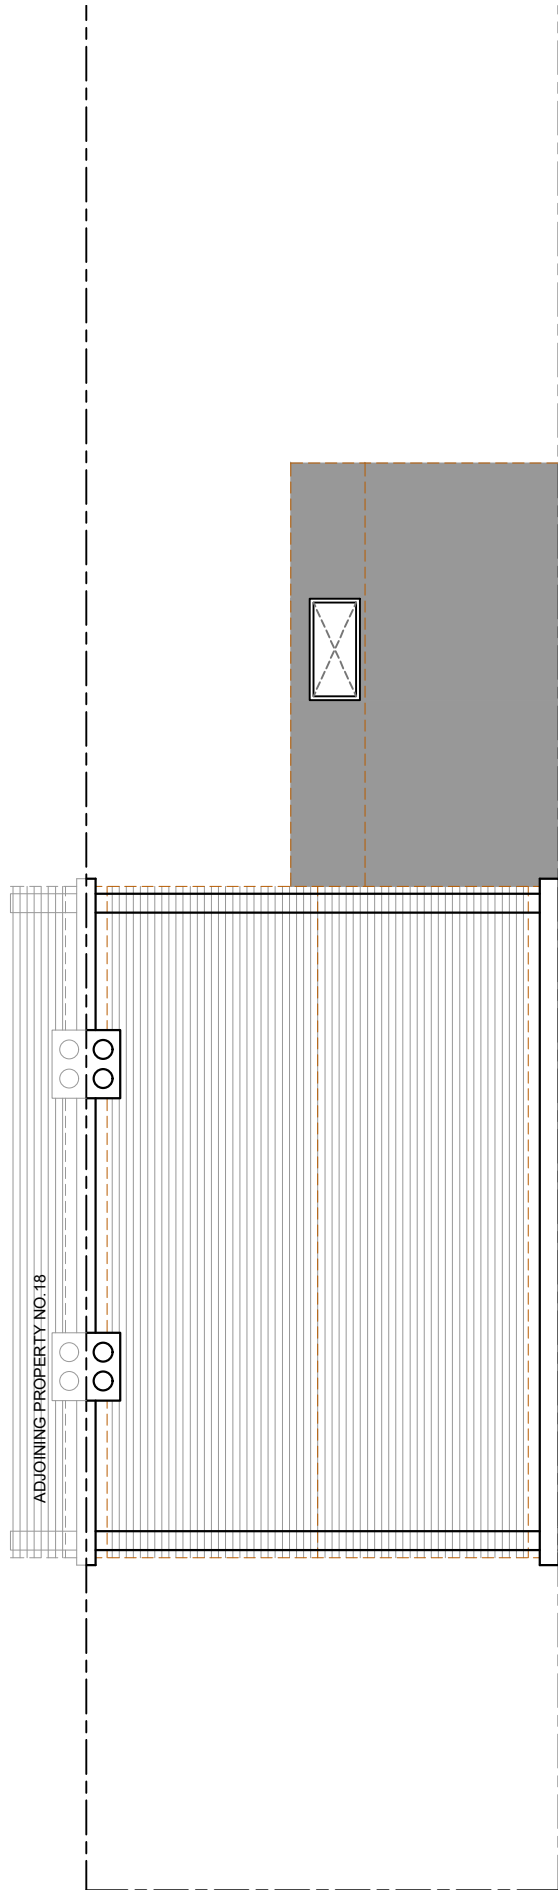

EXISTING ROOF PLAN



SITE PLAN (1:1250)

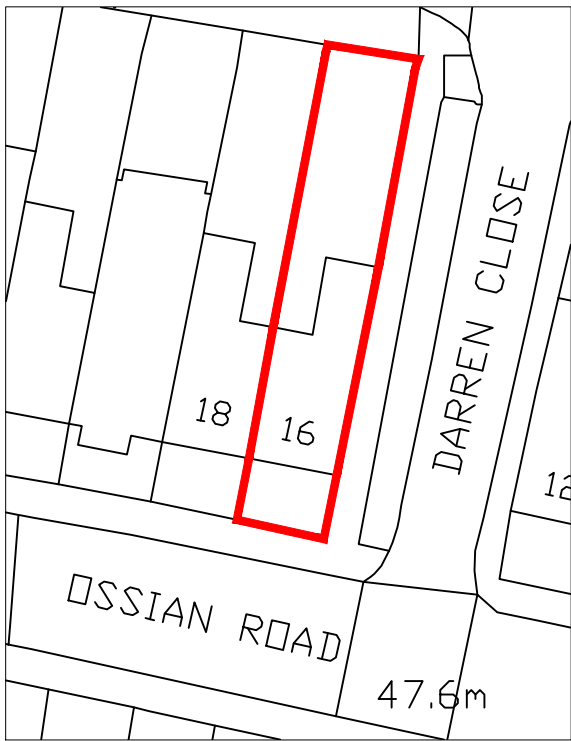

BLOCK PLAN (1:500)

Rev.	Date	Comment
(1-50)		
(1-100)		
Copyright ©		
kdb building designs Chartered Architectural Technologist		
020 3875 2000 plans@kdbdesigns.co.uk www.kdbdesigns.co.uk		
Client: MR SHARAD PATEL		
Site Address: 16 OSSIAN ROAD LONDON N4 4EA		
Project Title: SINGLE STOREY SIDE, REAR EXTENSION, SIDE DORMER AND CONVERSION INTO 3 x SELF-CONTAINED FLATS		
Status: PLANNING		
Drawn: JS	Checked: KB	
Date: 15.11.2022	Scale: 1:100 @ A2	
Drawing Title: EXISTING FLOOR PLANS, ELEVATIONS AND SITE PLAN		
Job No: OSSR16	Drawing No: PL-01	Rev: