



HARINGEY COUNCIL  
URBAN ENVIRONMENT  
PLANNING & REGENERATION


Received date: 10/12/2010  
Reference (HGY): 2010/2280

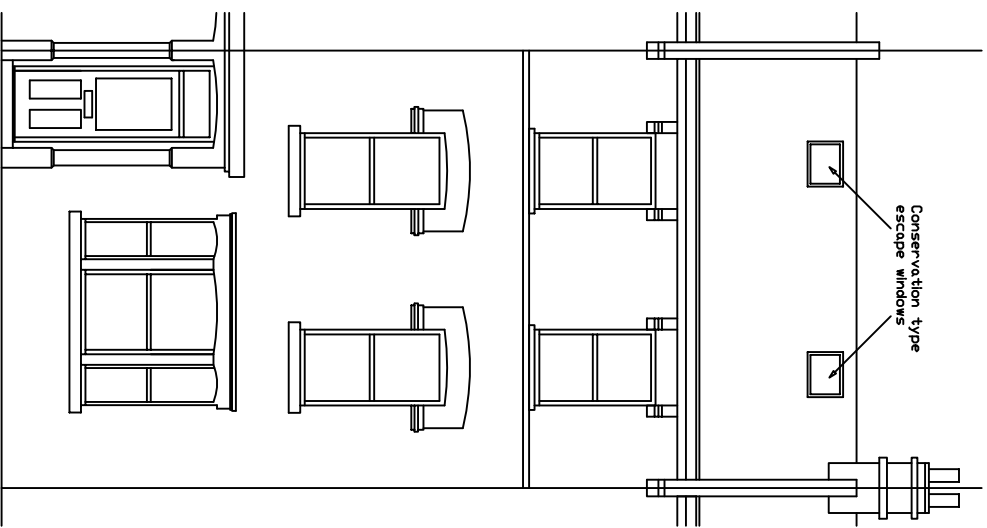

PROPOSED FRONT ELEVATION

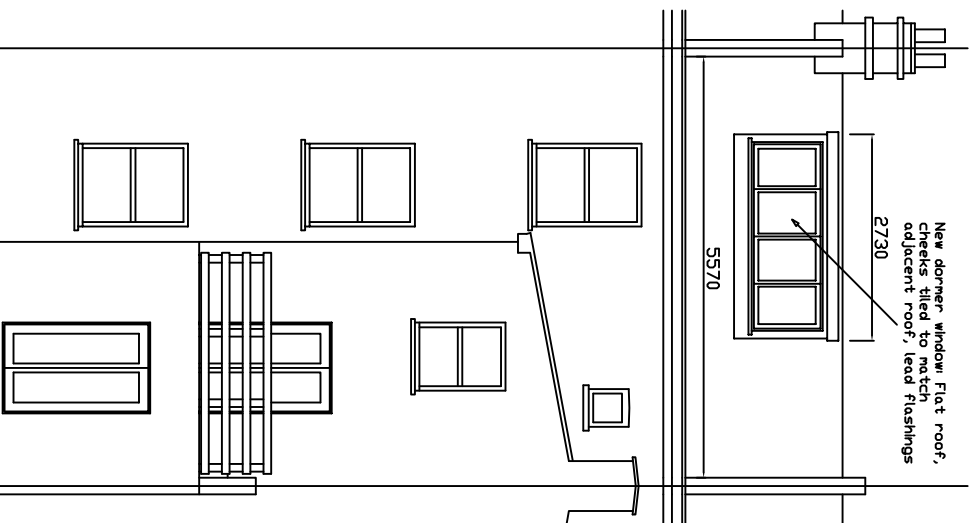

PROPOSED REAR ELEVATION

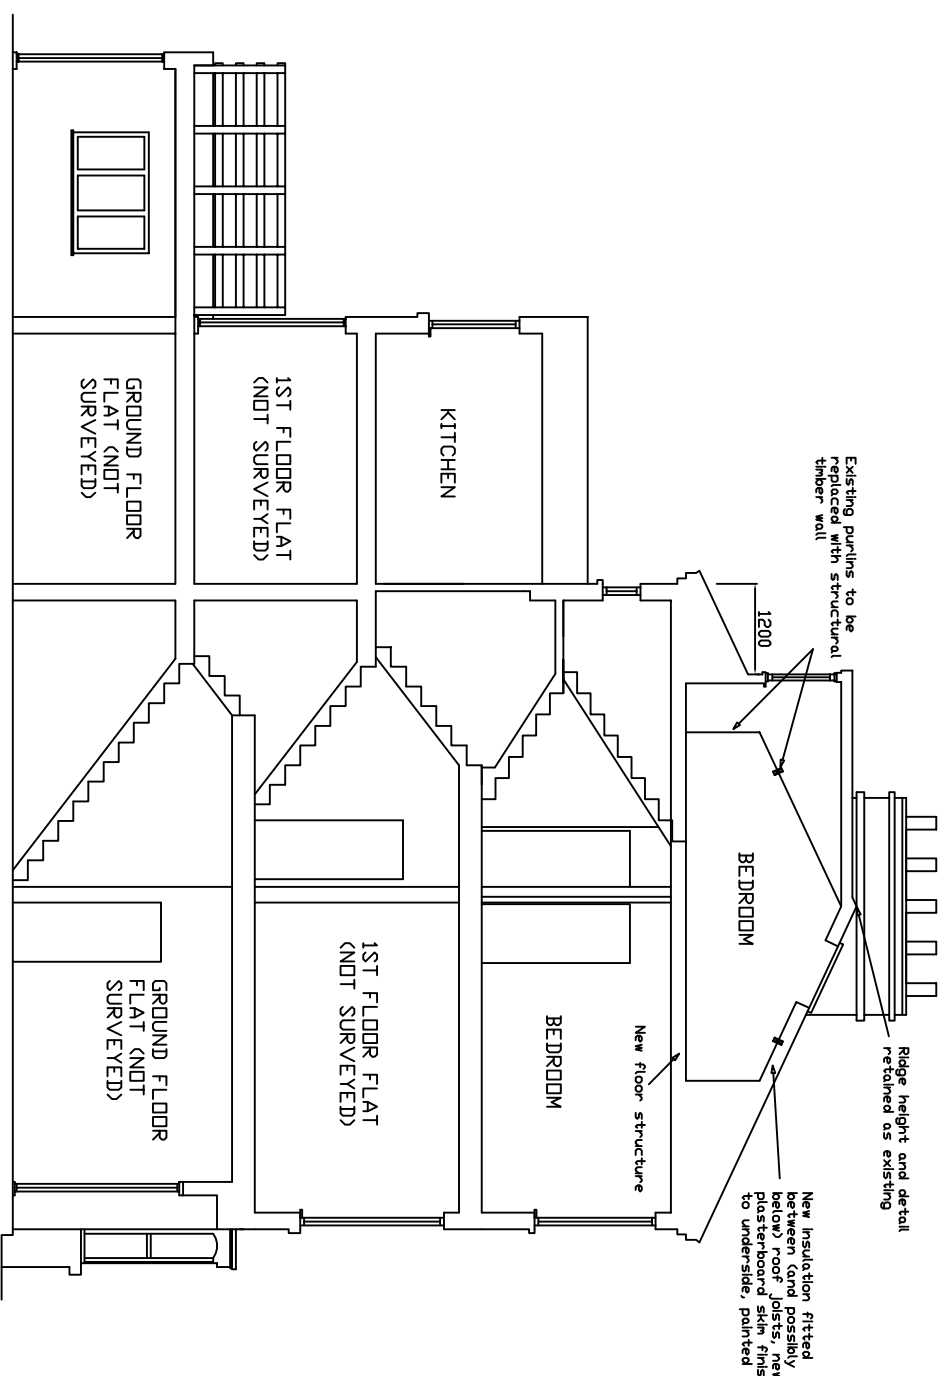

PROPOSED SECTION A-A

|                                        |  |                         |
|----------------------------------------|--|-------------------------|
| PROJECT: 38C Upper Tollington Park     |  | SCALE: 1:100 @ A3       |
| DRAWING: Proposed Elevations & Section |  | DATE: 08/12/10          |
|                                        |  | DRAWING NO: 038/UTP/004 |
|                                        |  | REVISION: A             |