



HARINGEY COUNCIL
URBAN ENVIRONMENT
PLANNING & REGENERATION


Received date: 10/12/2010
Reference (HGY): 2010/02280

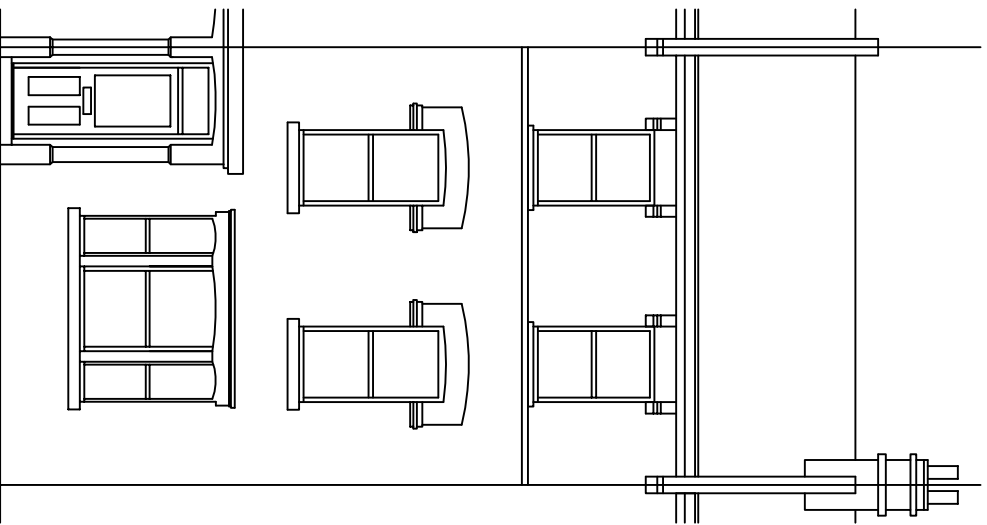

EXISTING FRONT ELEVATION

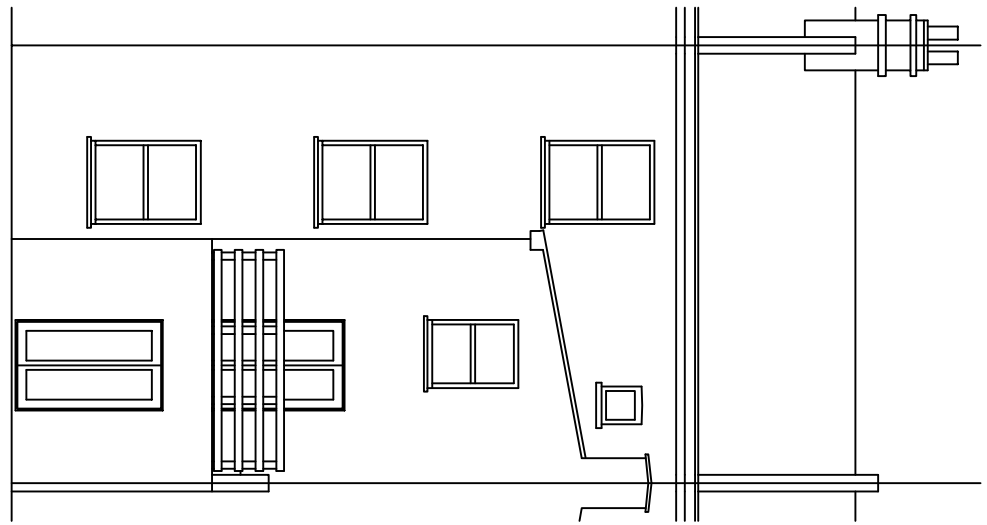

EXISTING REAR ELEVATION

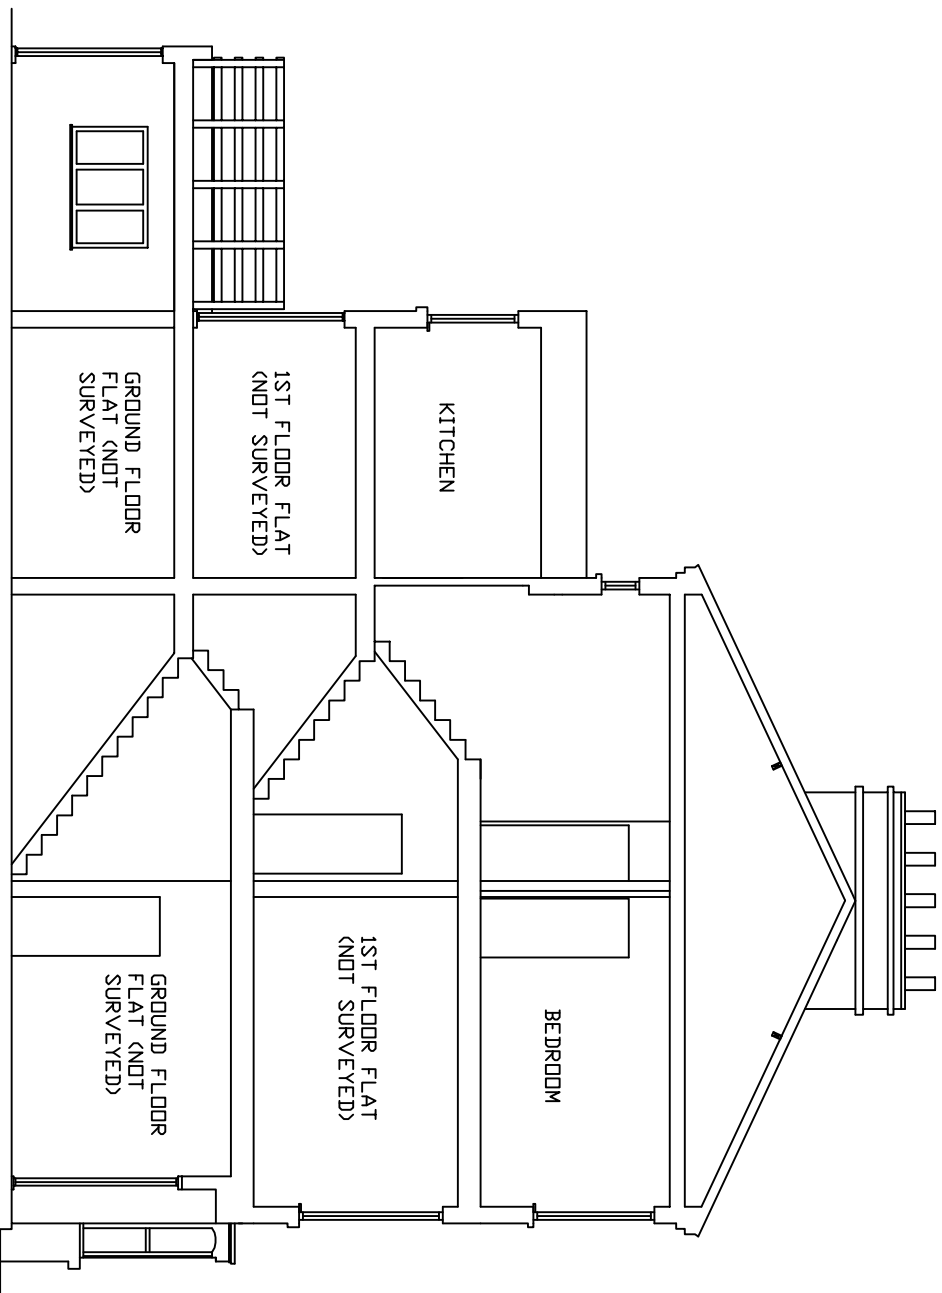

EXISTING SECTION A-A

PROJECT: 38C Upper Tollington Park		SCALE: 1:100 @ A3	
DRAWING: Existing Elevations & Section		DATE: 08/12/10	DRAWING NO: 038/UTP/002
		REVISION: A	