



HARINGEY COUNCIL
URBAN ENVIRONMENT
PLANNING & REGENERATION

Received date:
Reference (HG):


10/12/2010
2010/02280

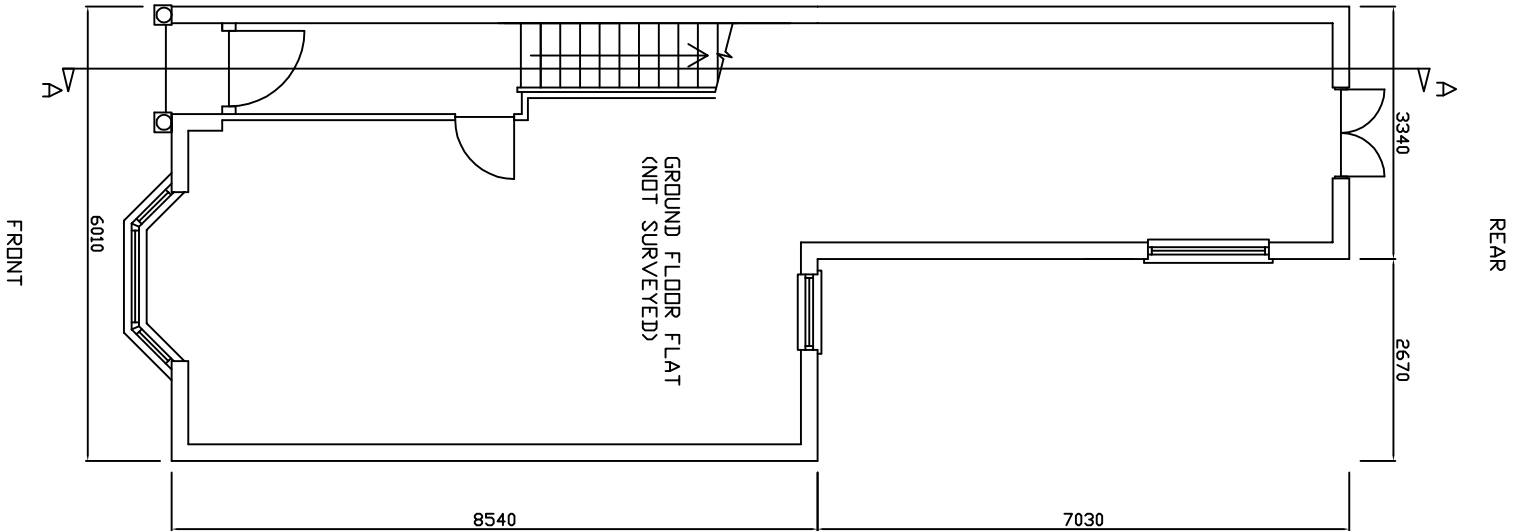


EXISTING GROUND FLOOR PLAN

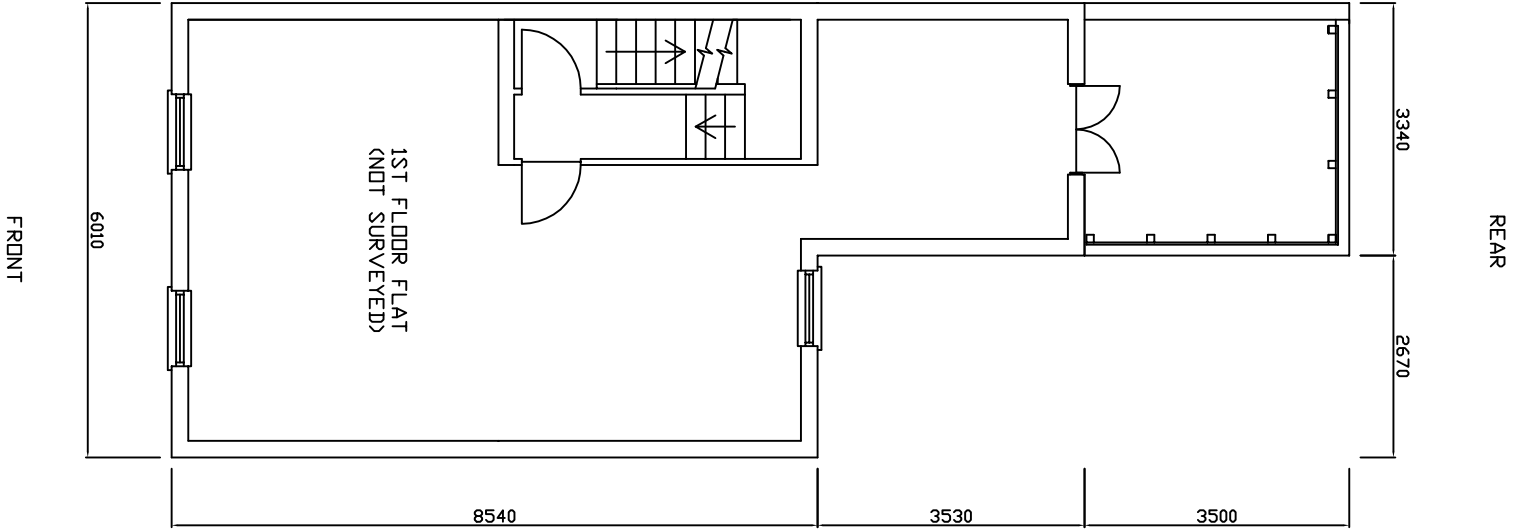


EXISTING 1ST FLOOR PLAN

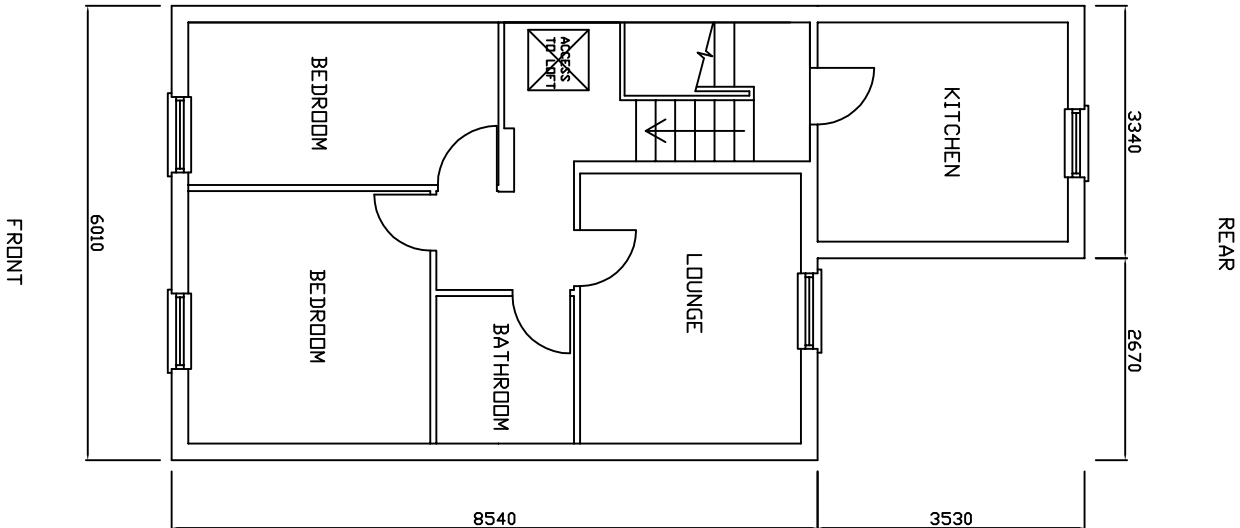

EXISTING 2ND FLOOR PLAN

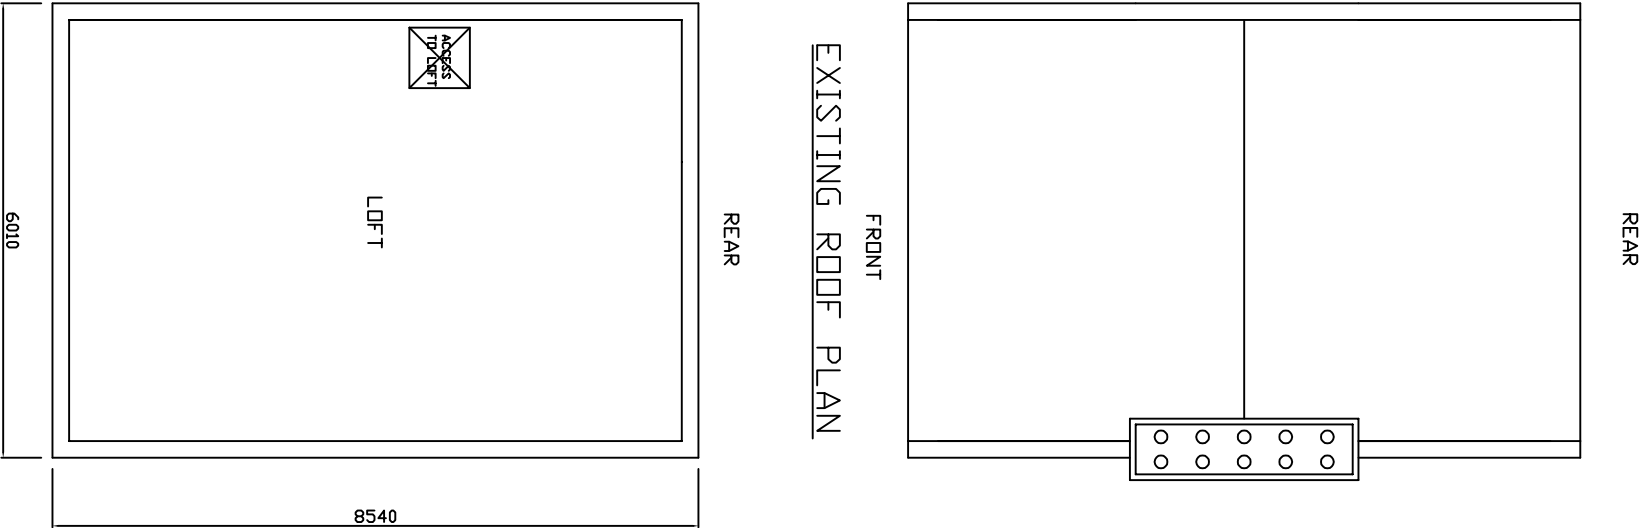

EXISTING LOFT FLOOR PLAN

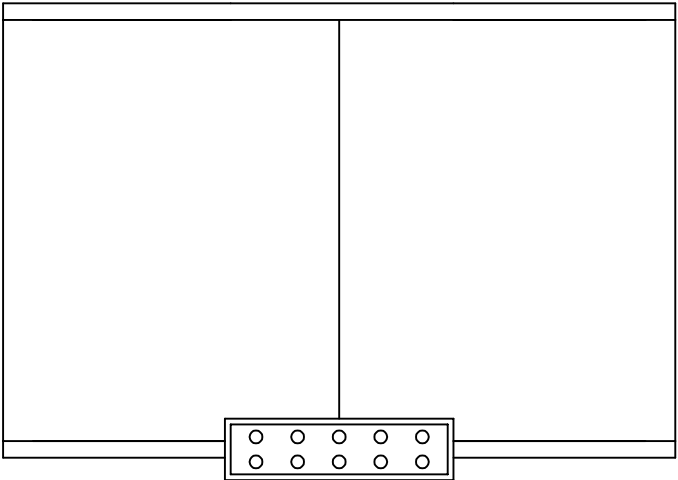

EXISTING ROOF PLAN

PROJECT: 38C Upper Tollington Park		SCALE: 1:100 @ A3	
DRAWING: Existing Floor Plans		DATE: 08/12/10	
		DRAWING NO: 038/UTP/001	
		REVISION: A	