

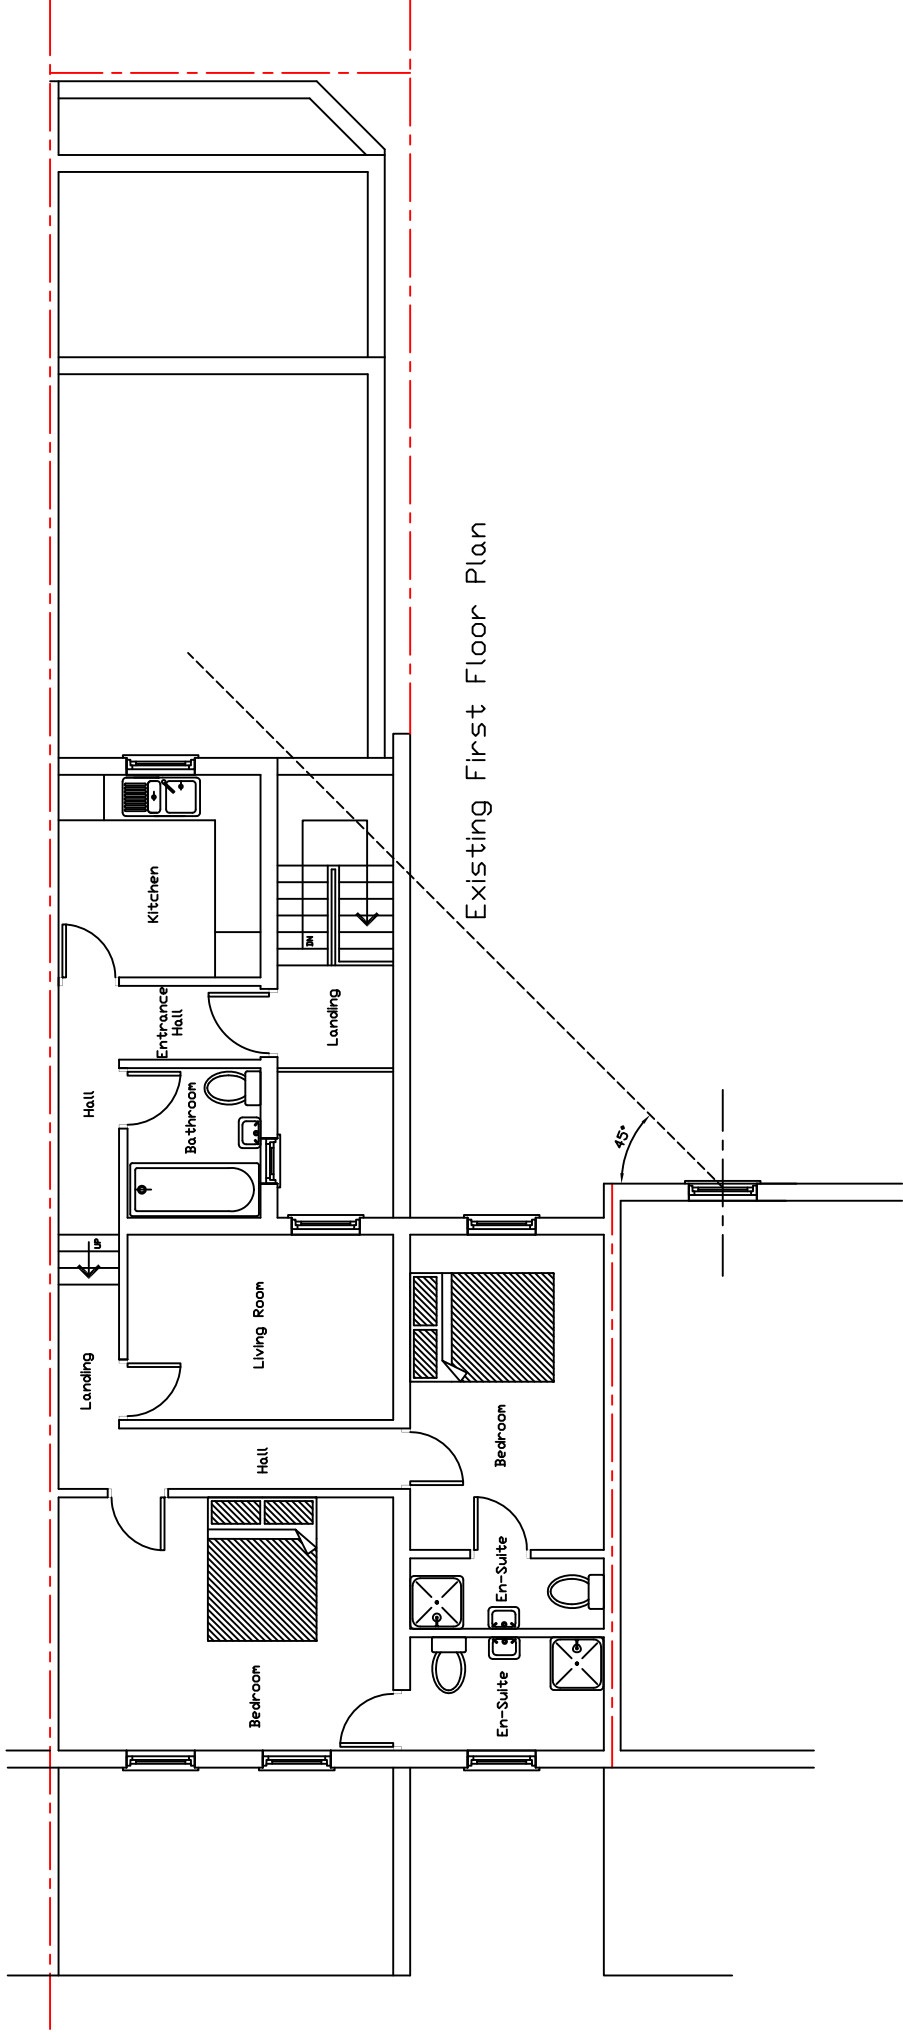


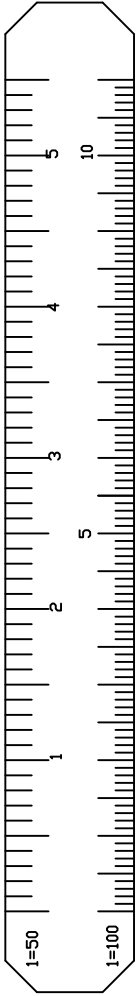

Existing First Floor Plan

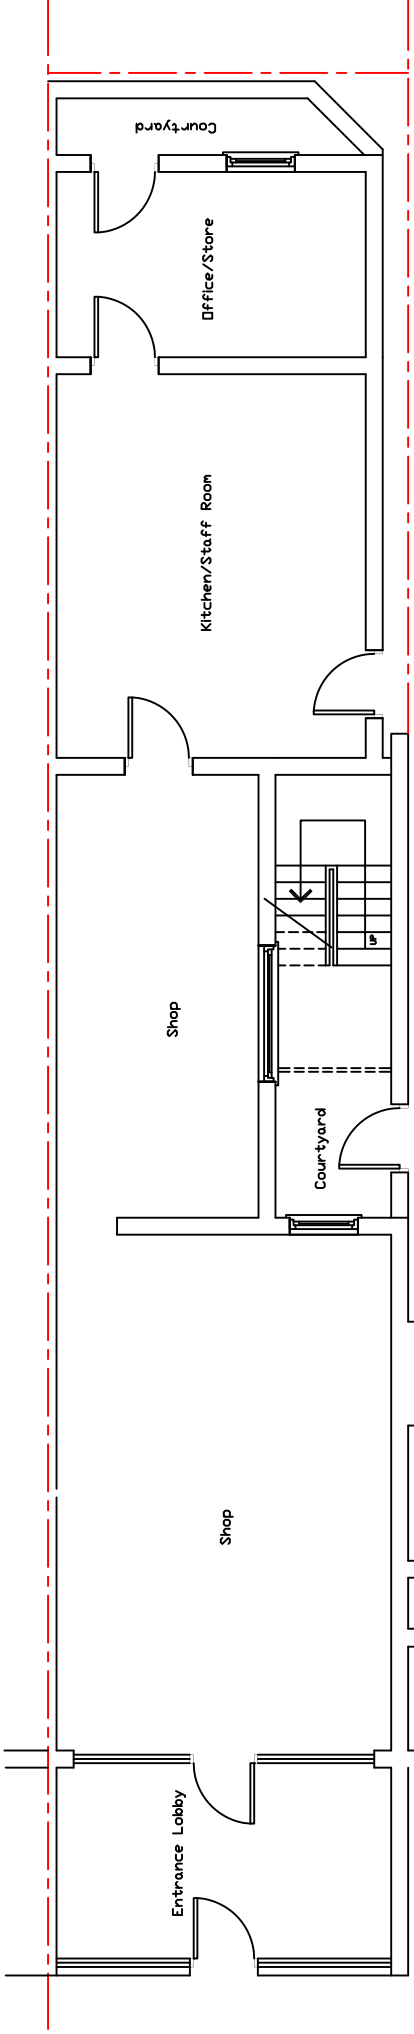

Existing Ground Floor Plan

Proposed
Alterations To Existing LoftSpace
to Include New Rear Dormer
Alteration To Existing Rear Addition
to

114A Myddleton Road
Bounds Green
London
N22 8NQ

for
Mr S Khan
Tel No 07759 458721
Scale = 1 - 100 @ A3 Size Paper

Dwg No
MYDR-114A0