



Ordnance Survey •
Ukmapcentre.com

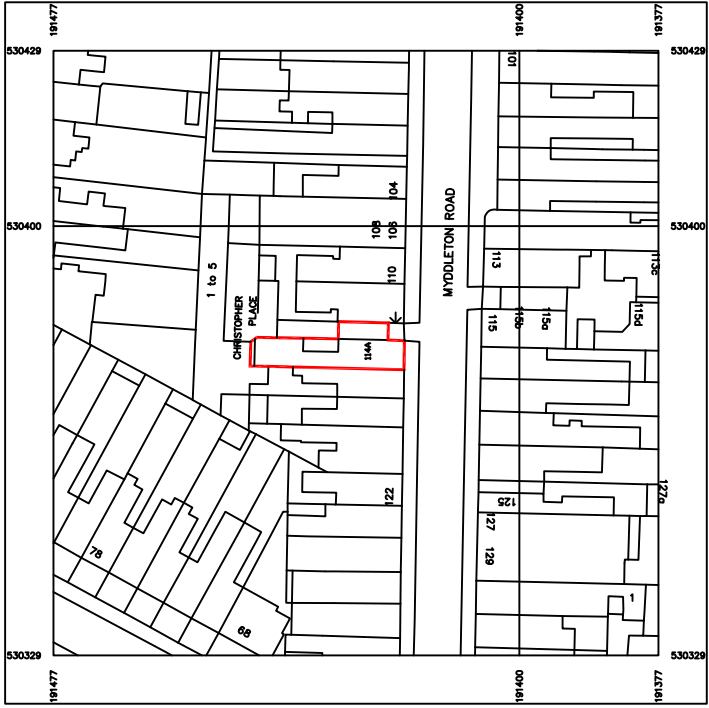

Serial number: 225180
©Crown copyright and database right, 2021
Ordnance Survey licence 100049857
This document is published
without the prior permission of Ordnance Survey

 

Site Plan Scale 1:1250 @ A3 Size

Proposed
Alterations To Existing LoftSpace
to Include New Rear Dormer
Alteration To Existing Rear Addition
to

114A Myddleton Road
Bounds Green
London
N22 8NQ

for
Mr S Khan

Tel No 07759 458721
Scale = 1 - 100 @ A3 Size Paper

Dwg No
MYDR-114ASP