



HARINGEY COUNCIL
URBAN ENVIRONMENT
PLANNING & REGENERATION

Received date:
Reference (HGY):


10/12/2010
2010/02280

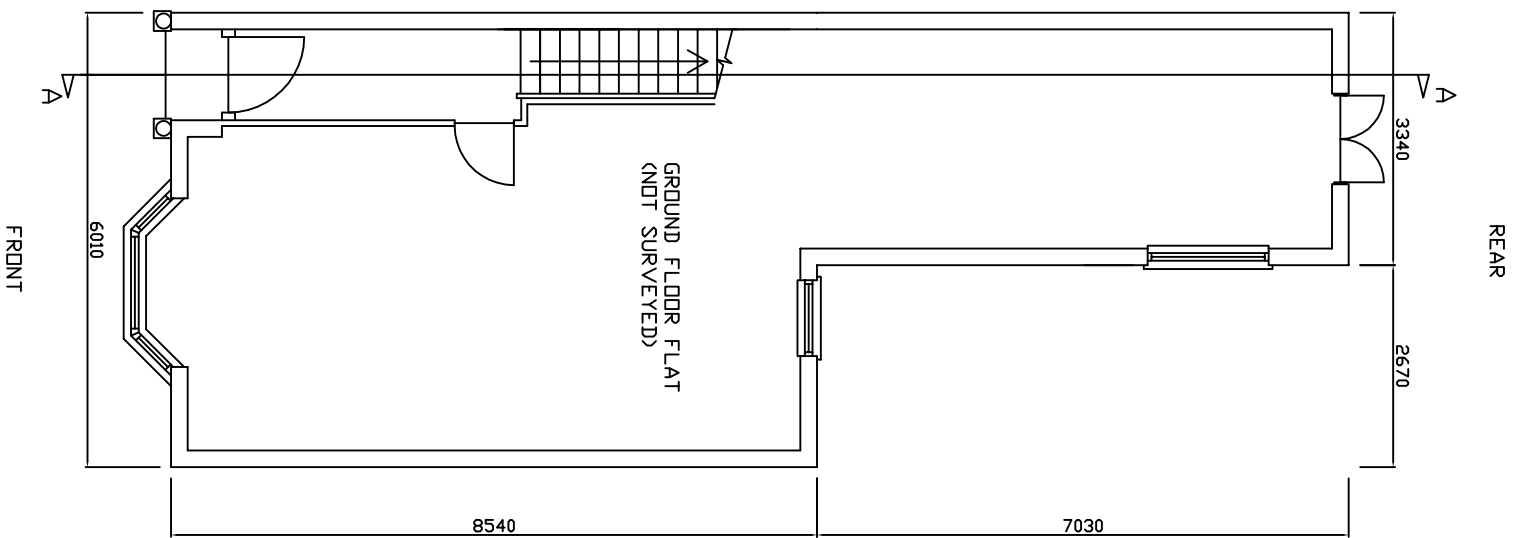


PROPOSED GROUND FLOOR PLAN
(AS EXISTING)

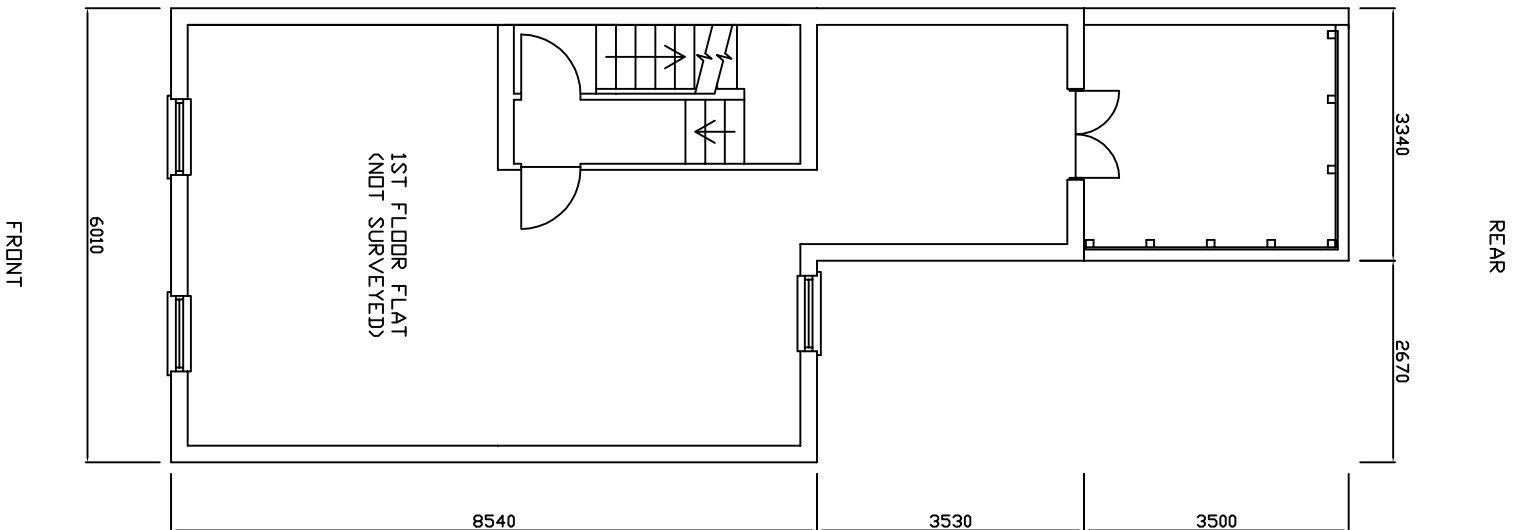

PROPOSED 1ST FLOOR PLAN
(AS EXISTING)

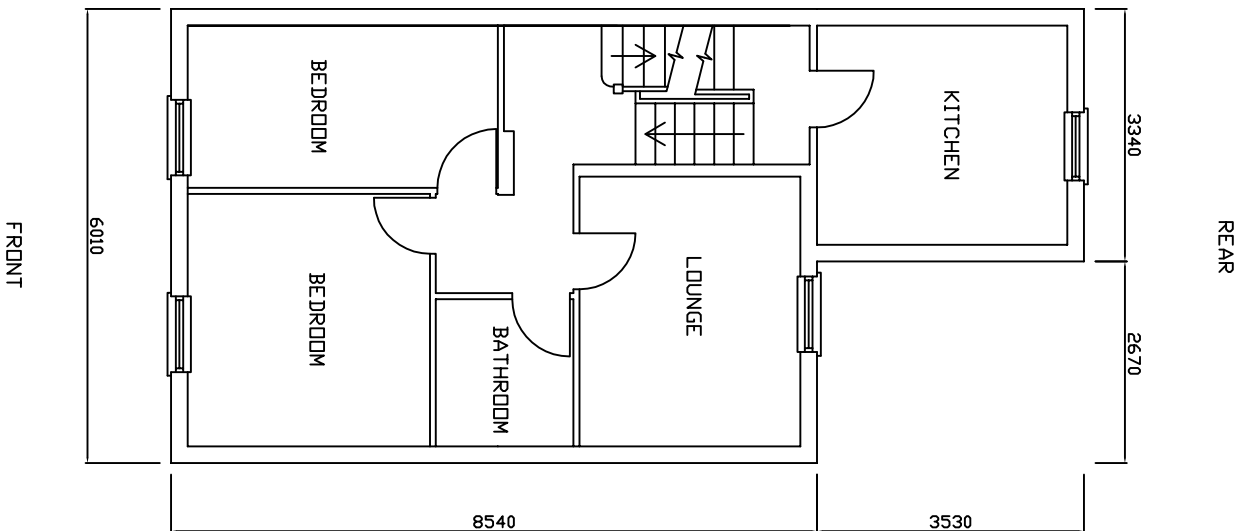

PROPOSED 2ND FLOOR PLAN

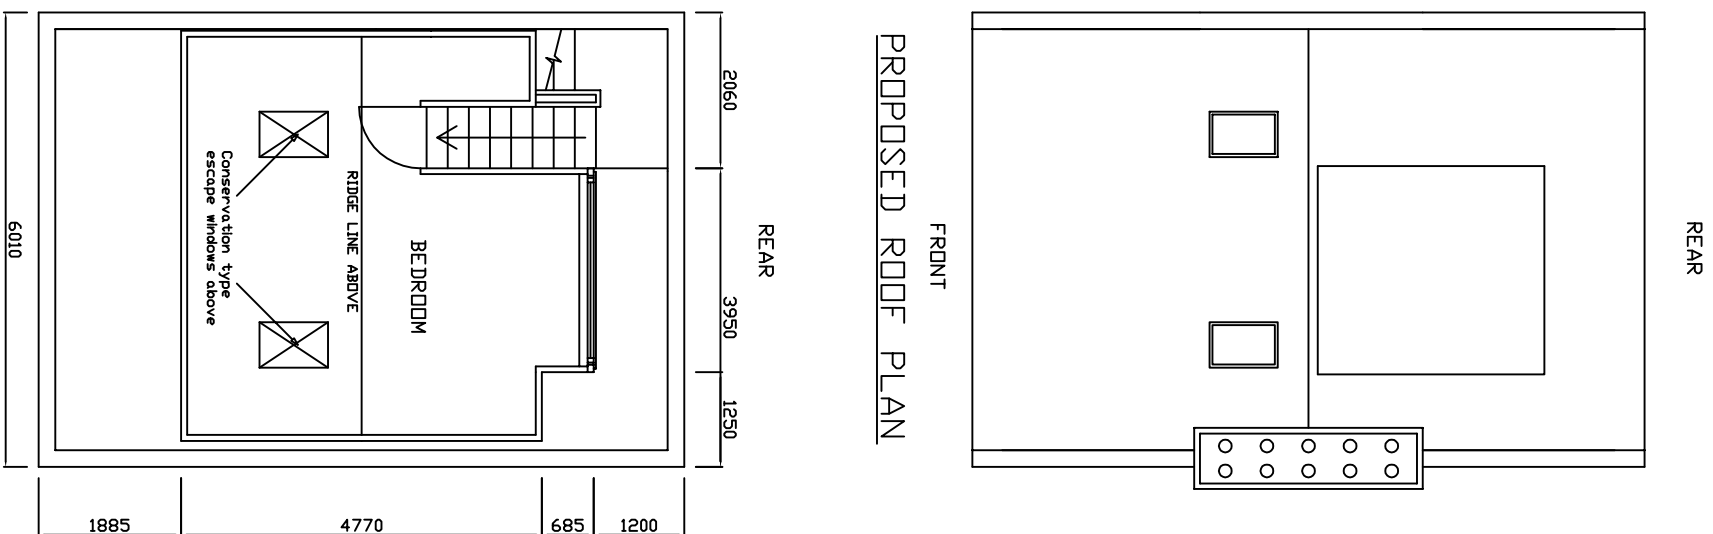

PROPOSED LOFT FLOOR PLAN

PROJECT: 38C Upper Tollington Park		SCALE: 1:100 @ A3	
DRAWING: Proposed Floor Plans		DATE: 08/12/10	DRAWING NO: 038/UTP/003
		REVISION: A	