


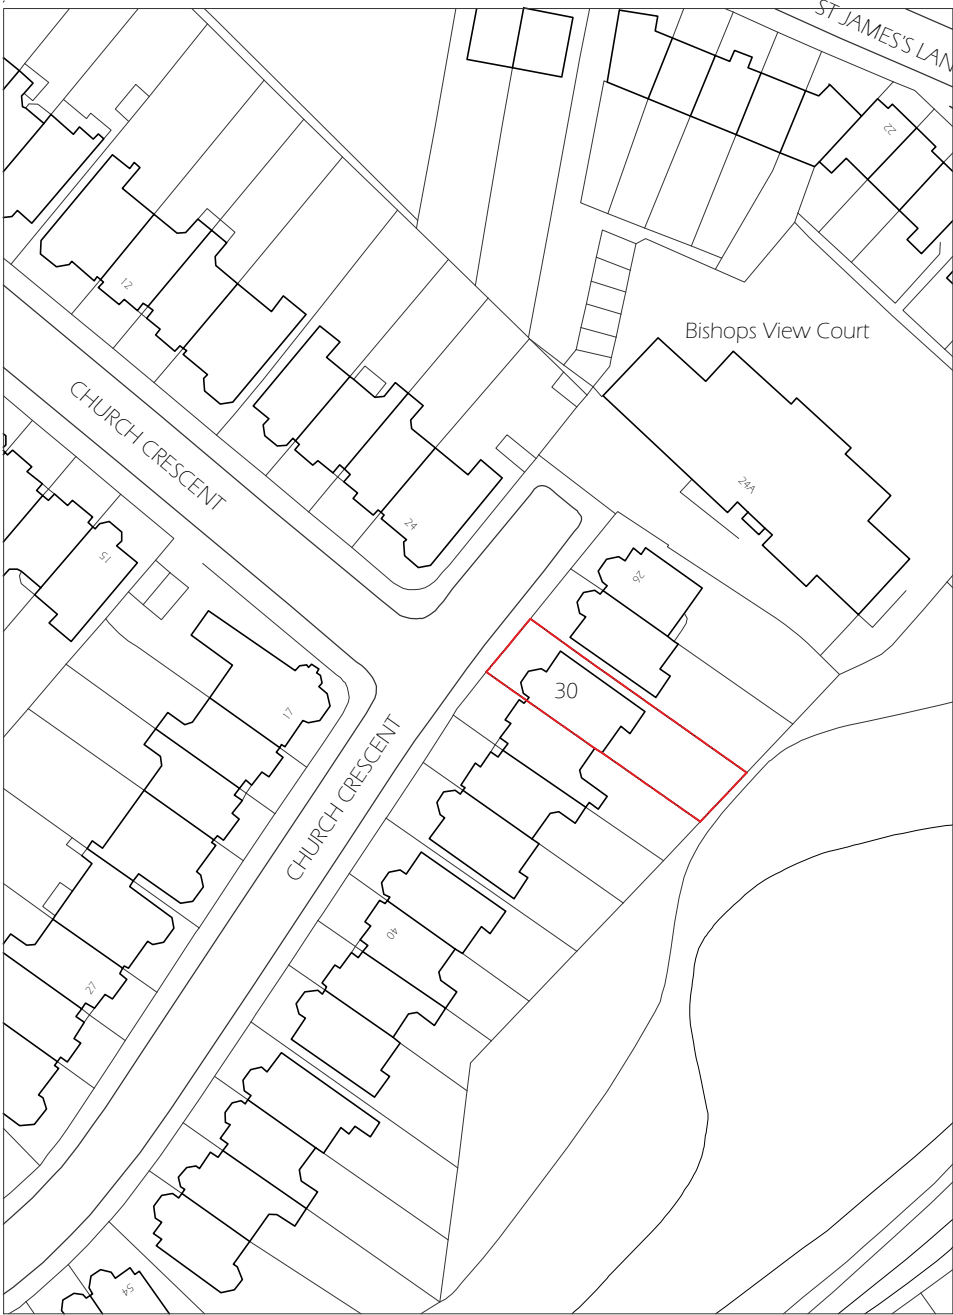


Ordnance Survey, [c] Crown Copyright 2012. All rights reserved. Licence number 100020449

location plan




scale 1:1000

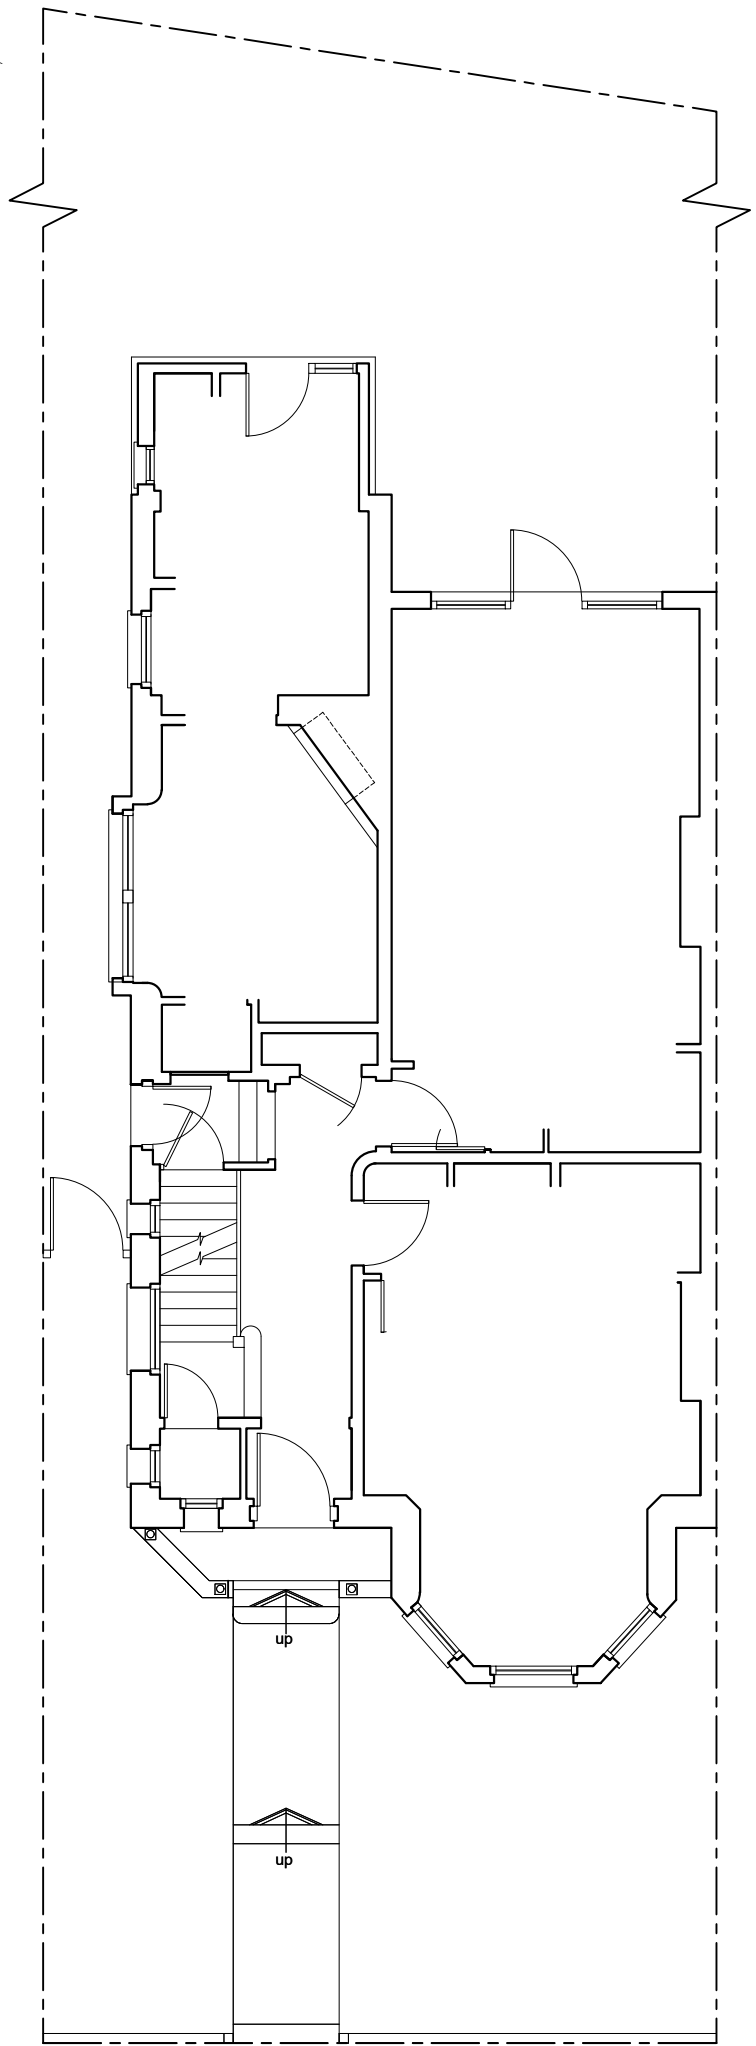


CHURCH CRESCENT

ground floor plan - as existing

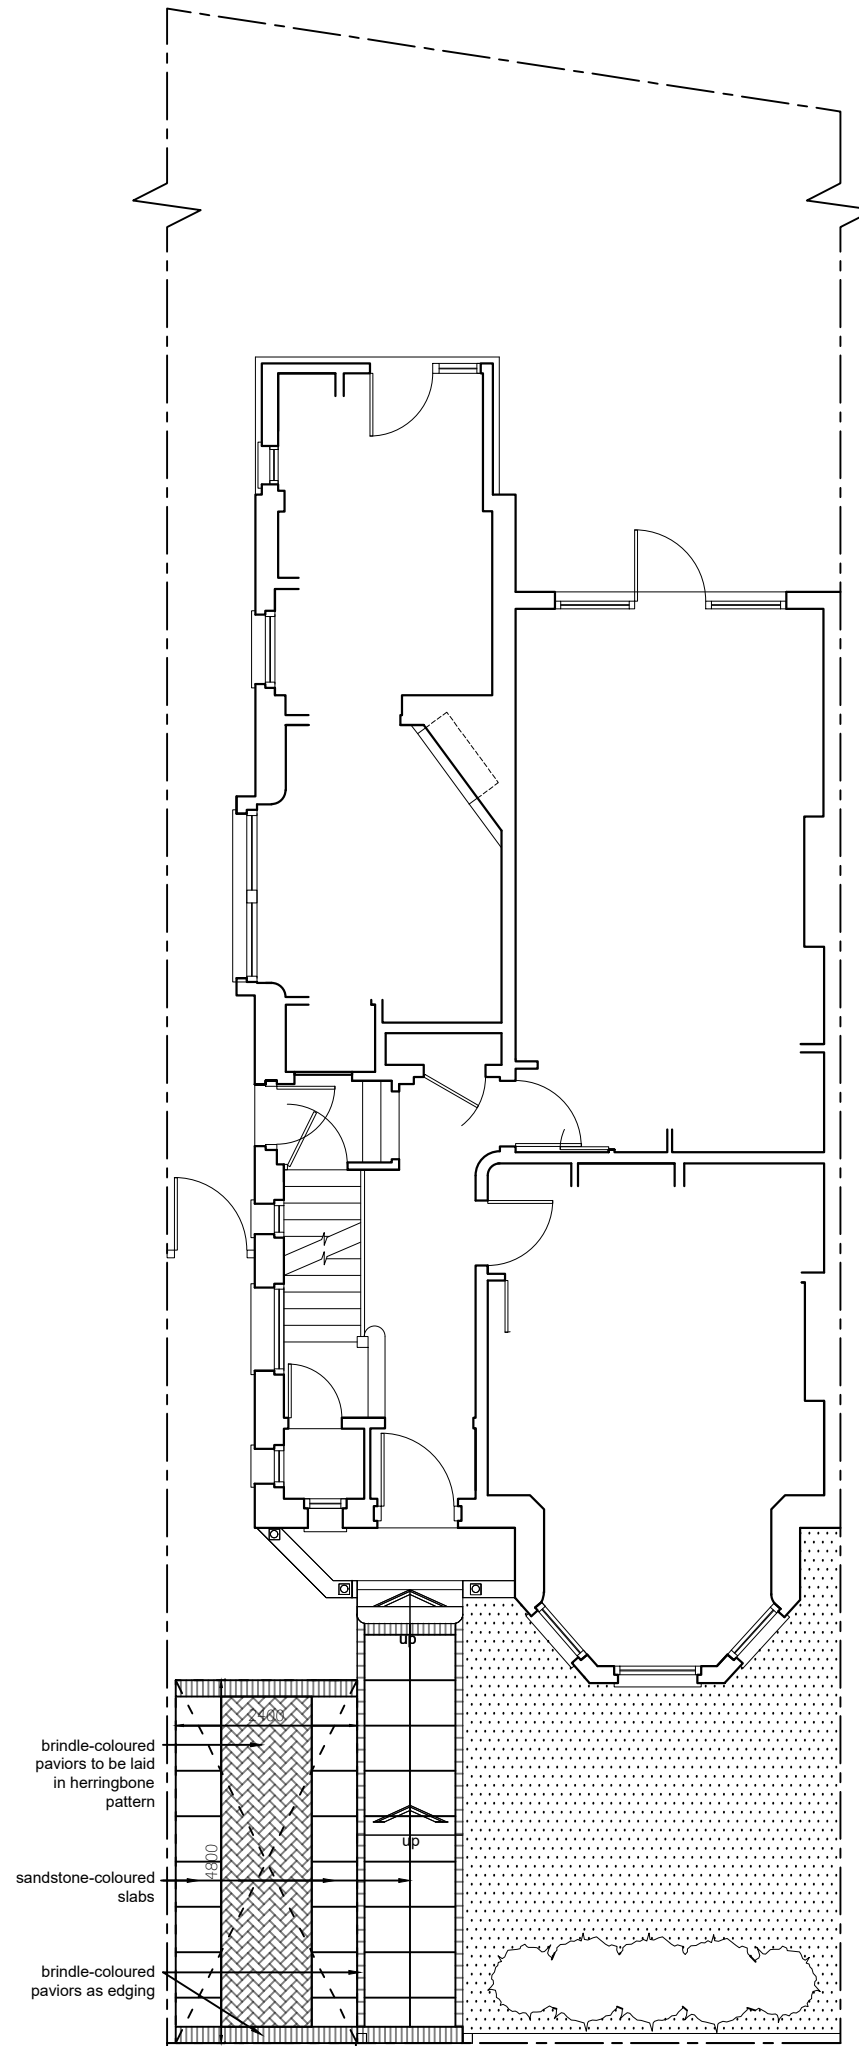


CHURCH CRESCENT

ground floor plan - as proposed

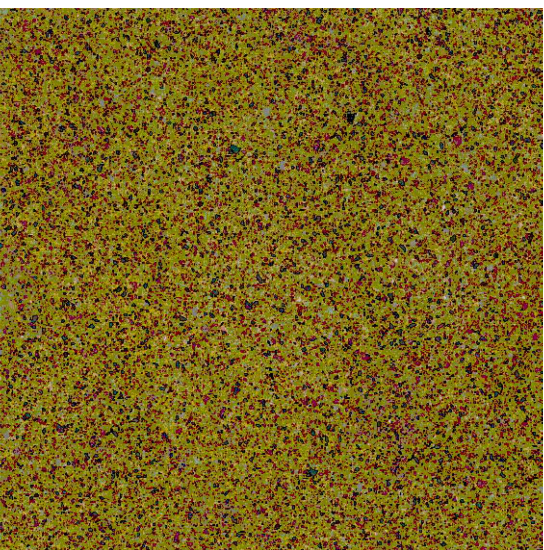

Concrete slab paving; 600 x 600 x 50mm, 'Perfecta Paving' colour 'Buff' available from Marshalls <https://www.marshalls.co.uk/> or other similar and approved. To be dry laid over 50mm consolidated bed of sharp sand on 150mm suitable granular fill on firmed sub-grade to falls and crossfalls minimum 1:60, sharp sand swept into joints.


All in full accordance with manufacturer's instructions and guidelines.

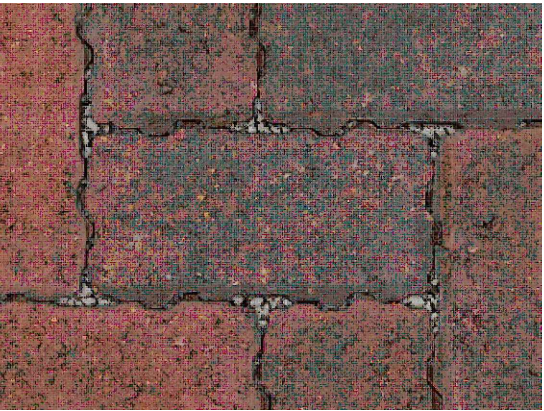

Permeable block paving :200 x 100 x 80mm 'Priora Blocks' colour 'Brindle' as Marshalls or similar approved. To be laid as shown on plan on 50mm thick 2/6.3mm OGCR laying course on MT120 filtration membrane on 70mm thick 4/60 PEN DBM (75mmØ holes cored on a 750mm orthogonal grid) on 250mm thick 4/20mm OGCR min sub-base on MT120 filtration membrane. Sharp sand to be swept into joints.

Permeable Paving to be installed with full consideration to long-term maintenance. Ultimate responsibility for the long-term maintenance lies with the homeowner.

- Permeable paving maintenance
- Monthly litter removal
 - Bi-Annual suction sweeping
 - Annual inspection and repairs as/when required.

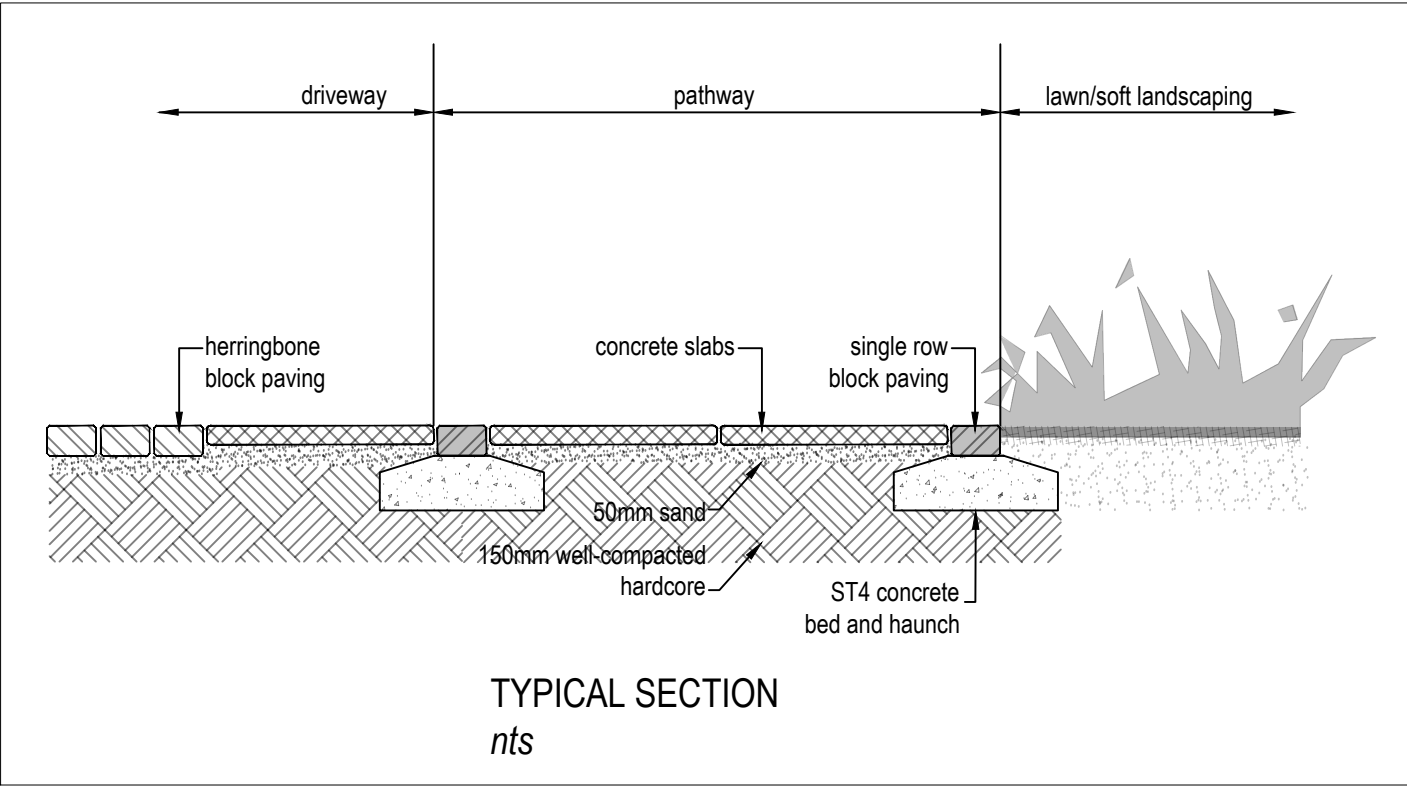

No	Revision	Date
----	----------	------

Job Title

30 CHURCH CRESCENT N10 PROPOSED PARKING SPACE

date: Nov 2022 scale: 1:100 @ A2 drawing no.: 30.CC.CP 01

flemming@btinternet.co.uk

