


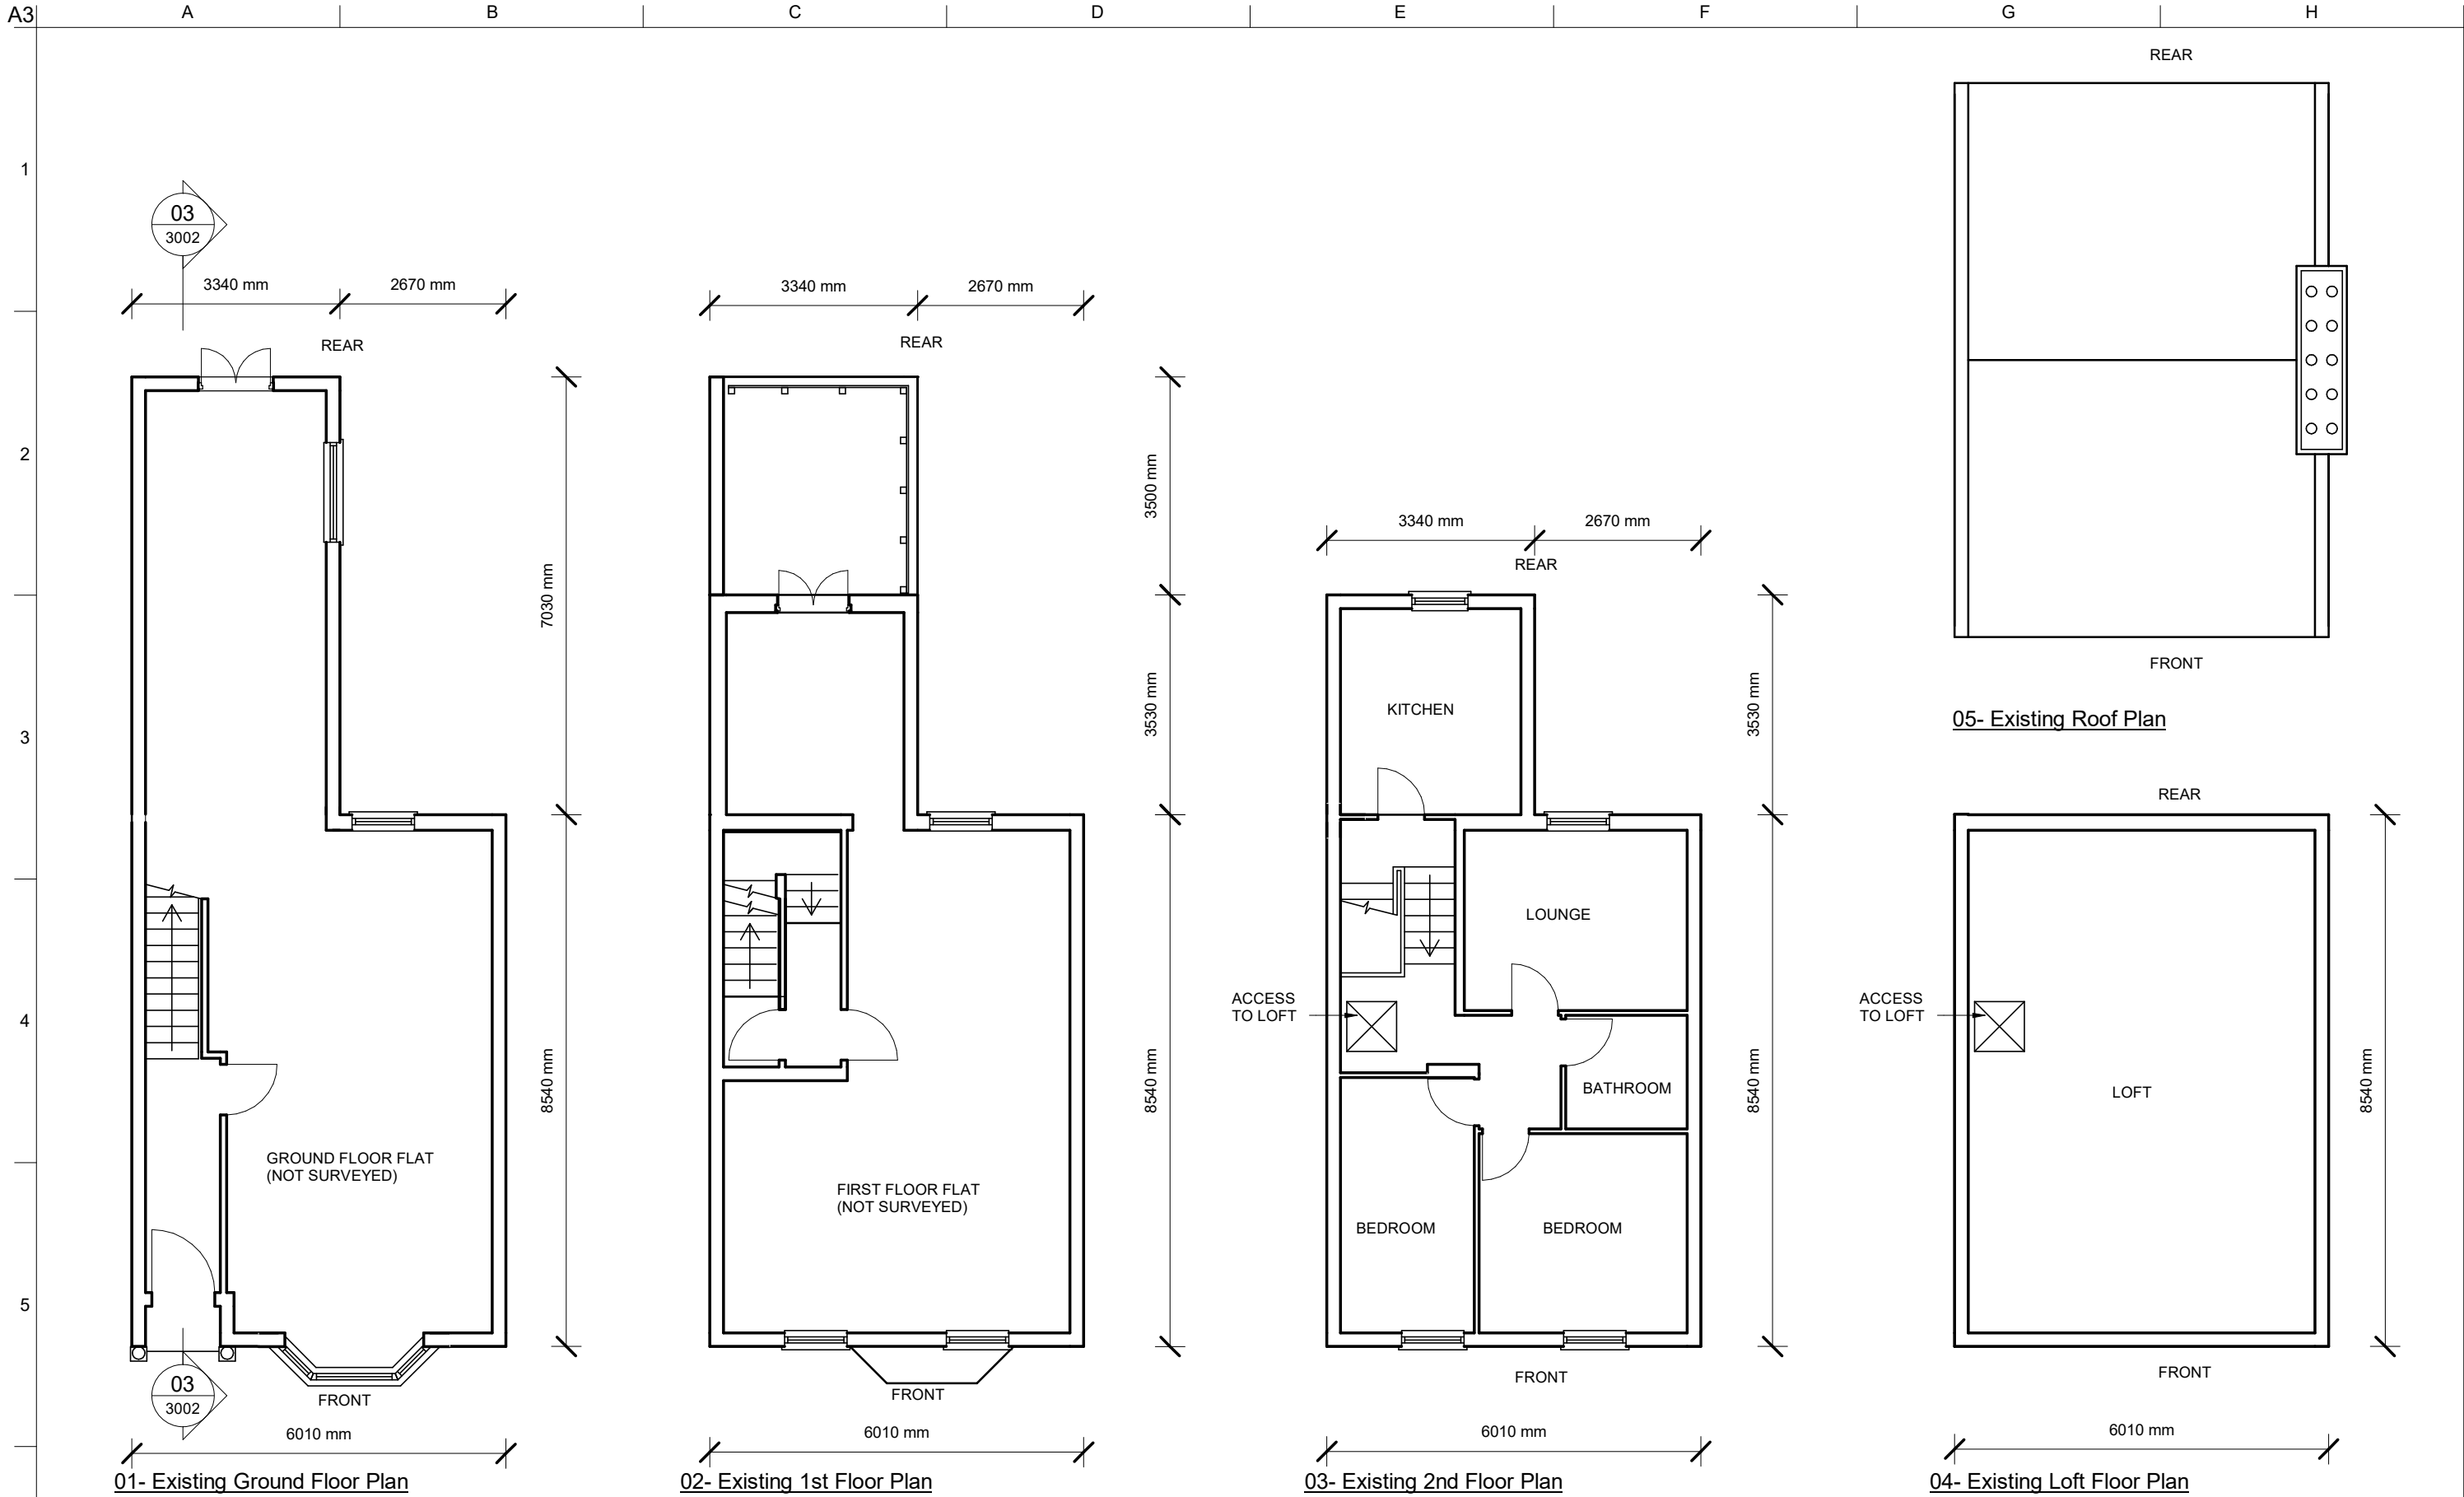

Project Title 38C Upper Tollington Park		Scale at A3 1 : 100	
Drawing Title Existing Floor Plans		Date 18-06-21	Rev A
		Drawing Number UTP01-DR-A-3001	