



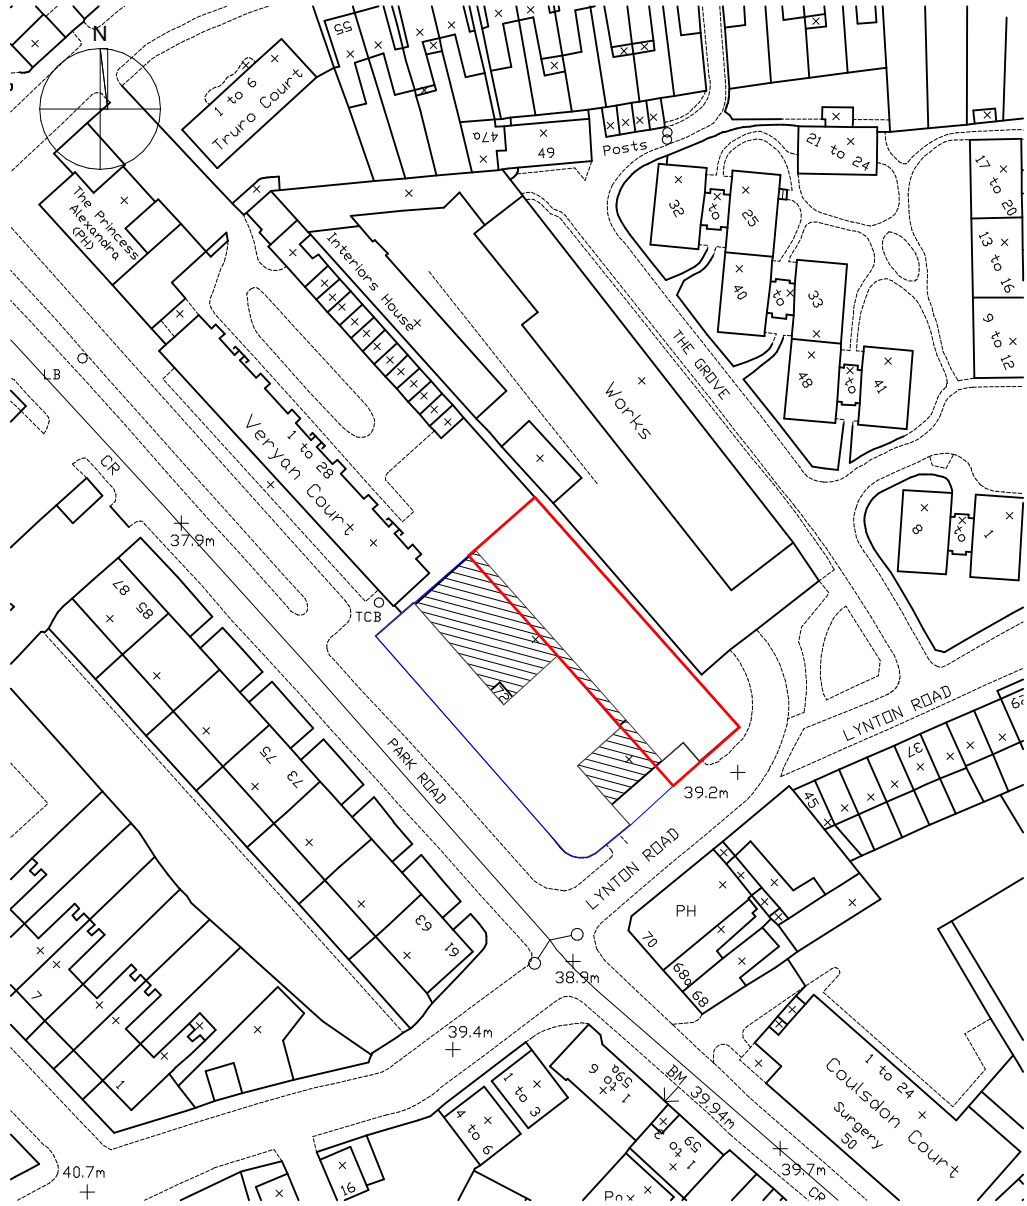

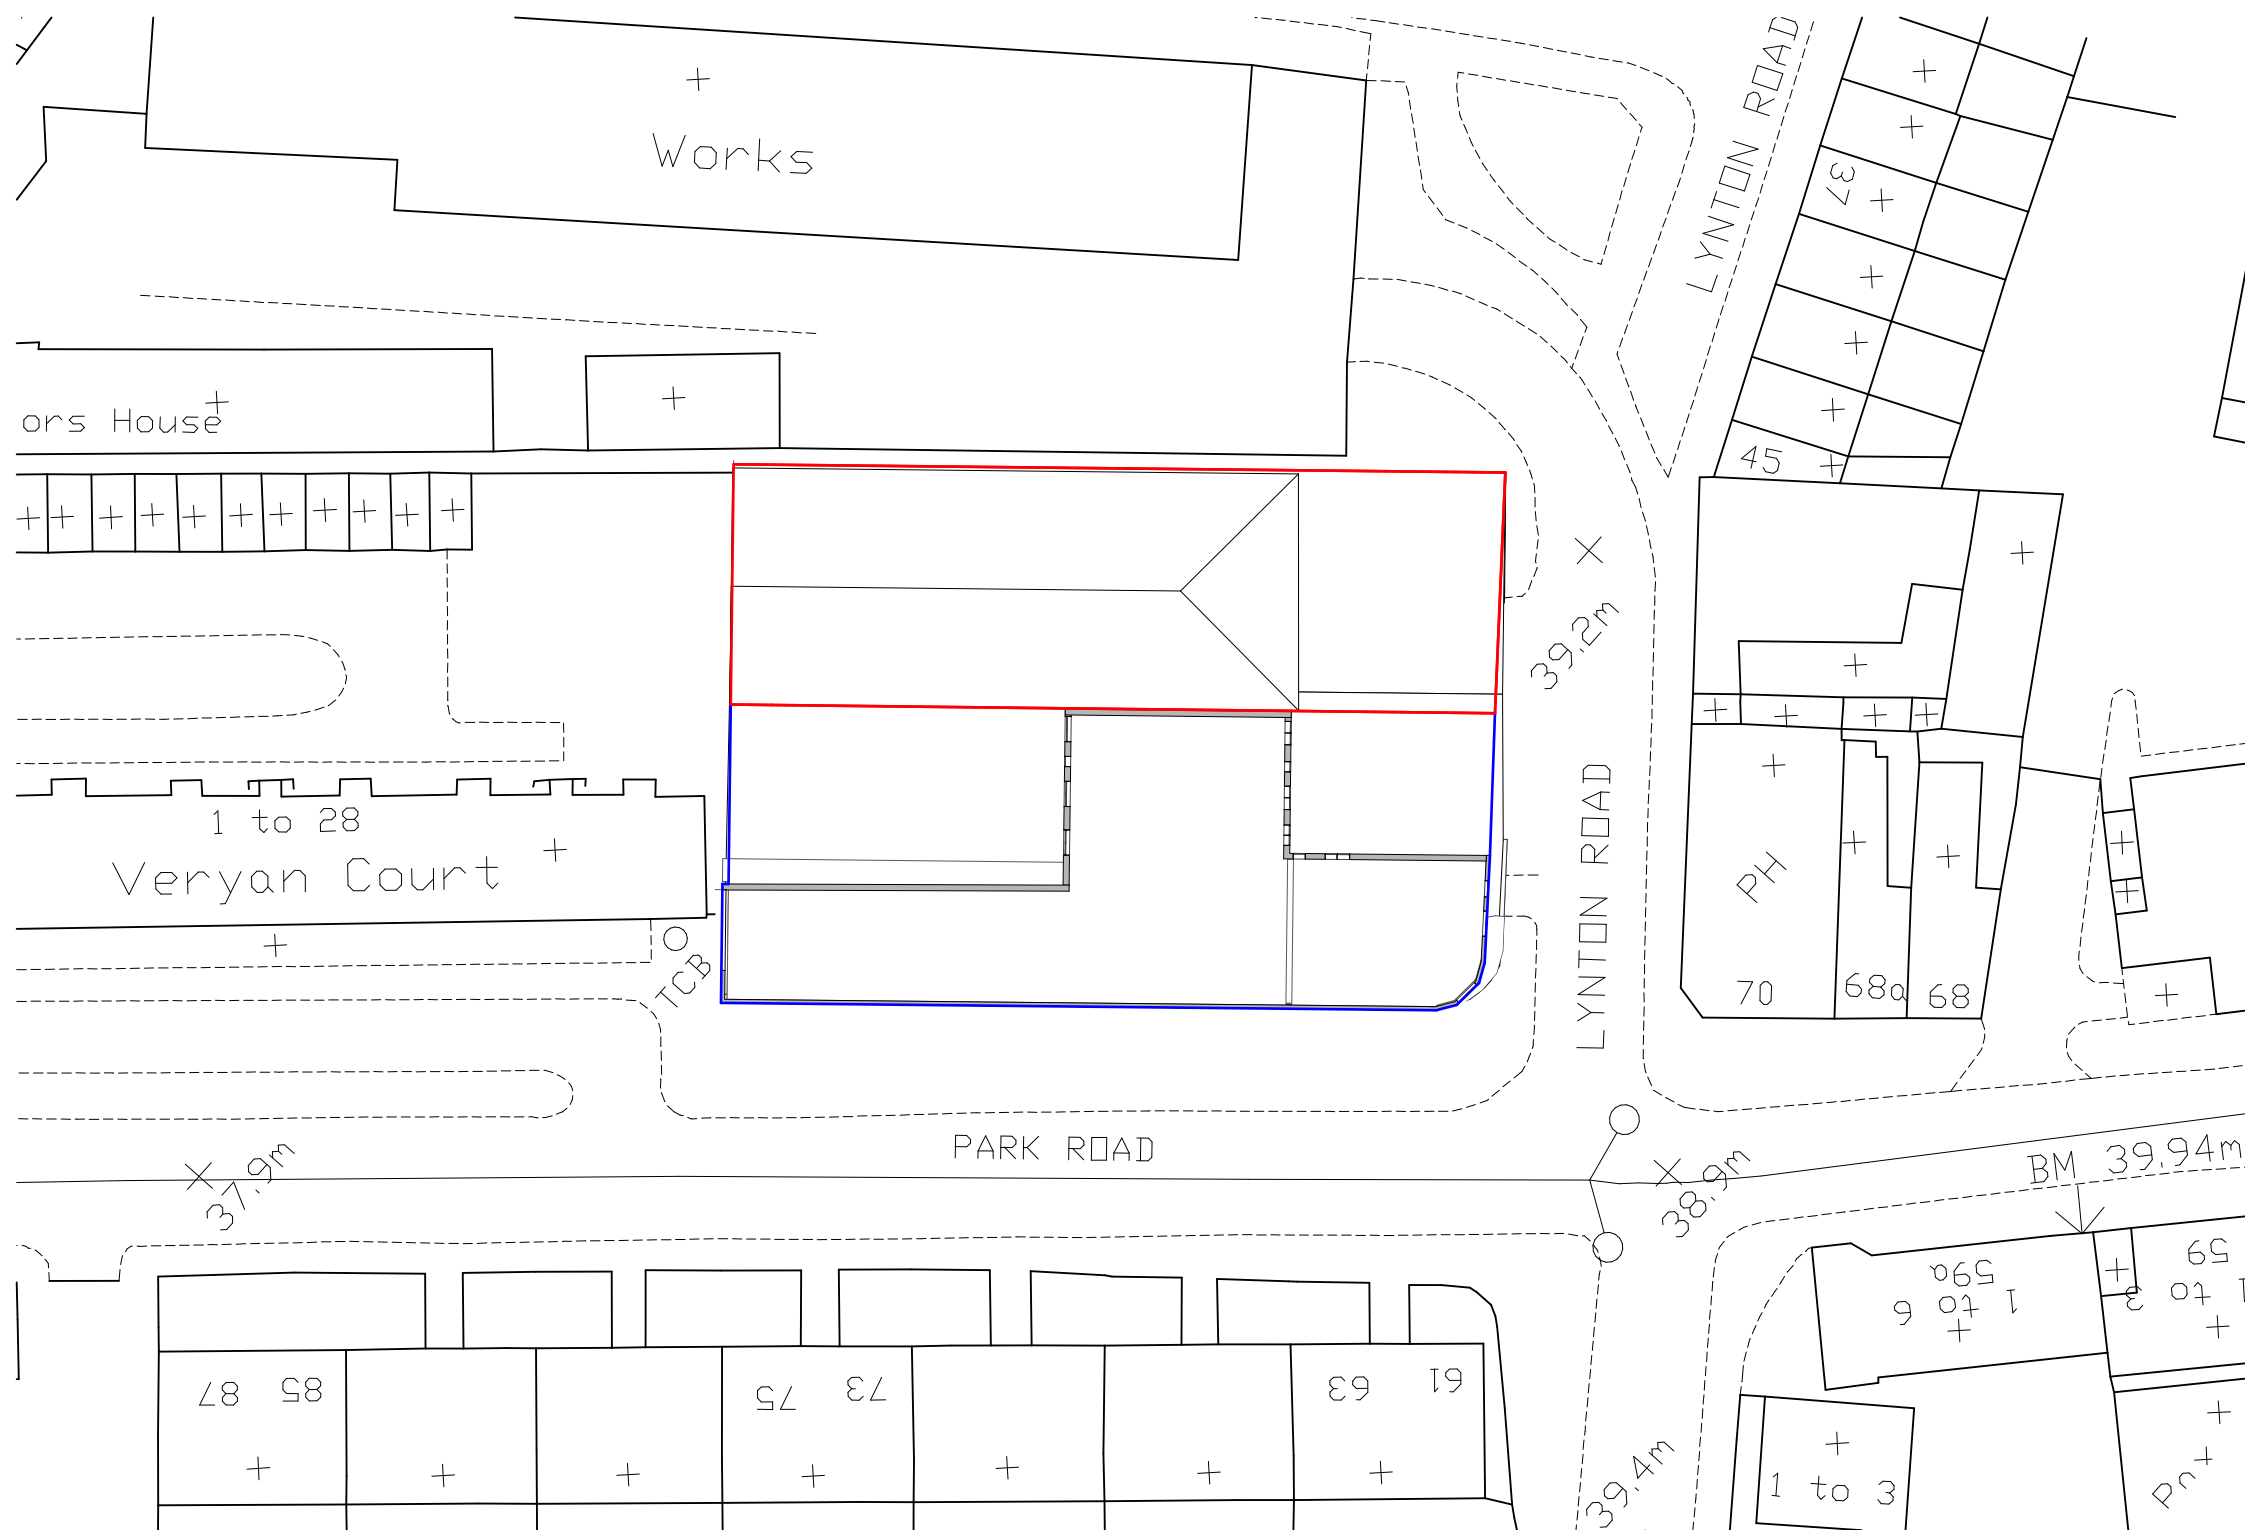

23 Vyner Street, London E2 9DG
Ph: 0203 770 9780
www.ackroydlowrie.com

NOTE

DO NOT SCALE FROM THIS DRAWING.
DO NOT USE ANY AREAS INDICATED
FOR EITHER VALUATION, PURCHASE
SALE OR ANY OTHER FORM OF
LEGALLY BINDING CONTRACT.
DO NOT REPRODUCE ANY PART OF
THIS DRAWING WITHOUT PRIOR
WRITTEN CONSENT. THIS DRAWING
REMAINS THE COPYRIGHT OF
ACKROYD LOWRIE LTD.

KEY

Site boundary



LOCATION

ISSUE

Rev.	Date	Comment
01	18/01/2023	

PROJECT
955 - 26 Lynton Road, Crouch End


CLIENT
Seemo Assets Ltd.

DRAWING NO.
955-002


DRAWING
Existing Site Plan

REVISION

Drawn BT	Checked AR	Current Stage Planning	Scale 1:500 @A3	Date 18/01/2023	Issue Set S1
--------------------	----------------------	----------------------------------	---------------------------	---------------------------	------------------------

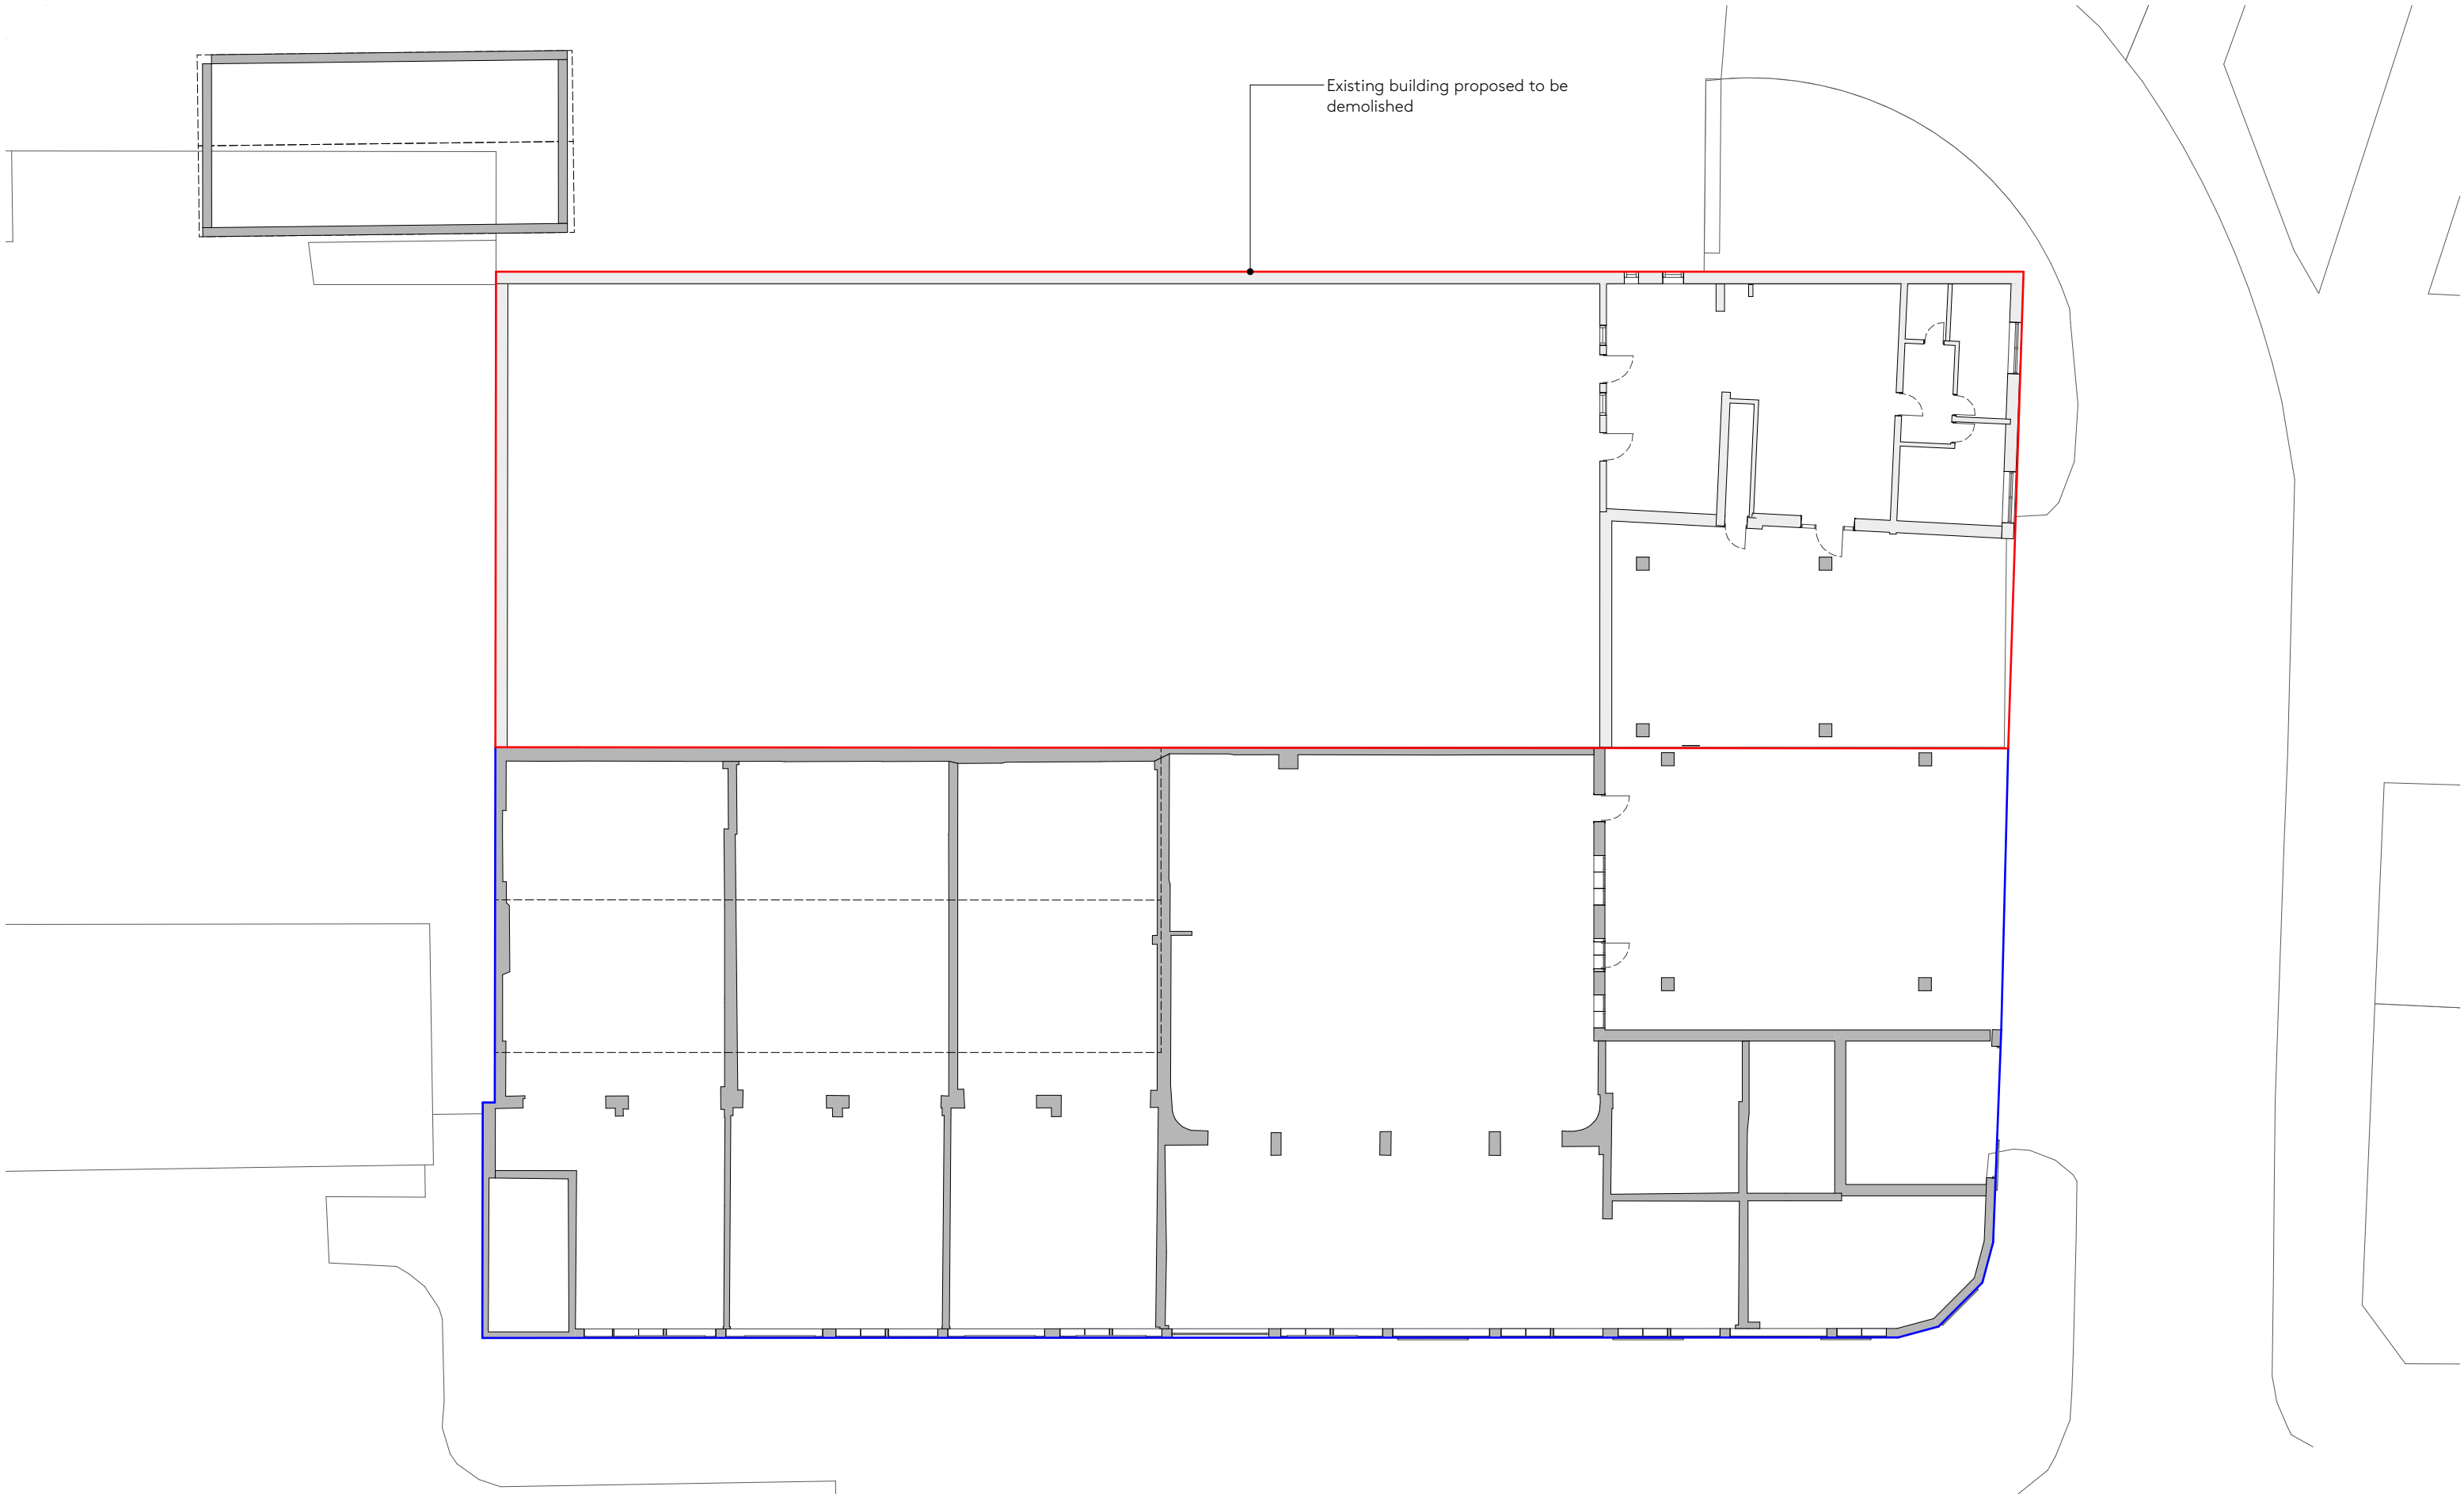

Ackroyd Lowrie 23 Vyner Street, London E2 9DG Ph: 0203 770 9780 www.ackroydlowrie.com	NOTE DO NOT SCALE FROM THIS DRAWING. DO NOT USE ANY AREAS INDICATED FOR EITHER VALUATION, PURCHASE SALE OR ANY OTHER FORM OF LEGALLY BINDING CONTRACT. DO NOT REPRODUCE ANY PART OF THIS DRAWING WITHOUT PRIOR WRITTEN CONSENT. THIS DRAWING REMAINS THE COPYRIGHT OF ACKROYD LOWRIE LTD.	KEY Site boundary Existing structure 0510m 1:200 N	LOCATION	ISSUE <table><tr><th>Rev.</th><th>Date</th><th>Comment</th></tr><tr><td>01</td><td>18/01/2023</td><td></td></tr><tr><td></td><td></td><td></td></tr><tr><td></td><td></td><td></td></tr><tr><td></td><td></td><td></td></tr><tr><td></td><td></td><td></td></tr></table>	Rev.	Date	Comment	01	18/01/2023														PROJECT 955 - 26 Lynton Road, Crouch End		CLIENT Seemo Assets Ltd.	
Rev.	Date	Comment																								
01	18/01/2023																									
DRAWING NO. 955-010	DRAWING Existing Ground Floor Plan		REVISION																							
Drawn BT	Checked AR	Current Stage Planning	Scale 1:200@A3	Date 18/01/2023	Issue Set S1																					

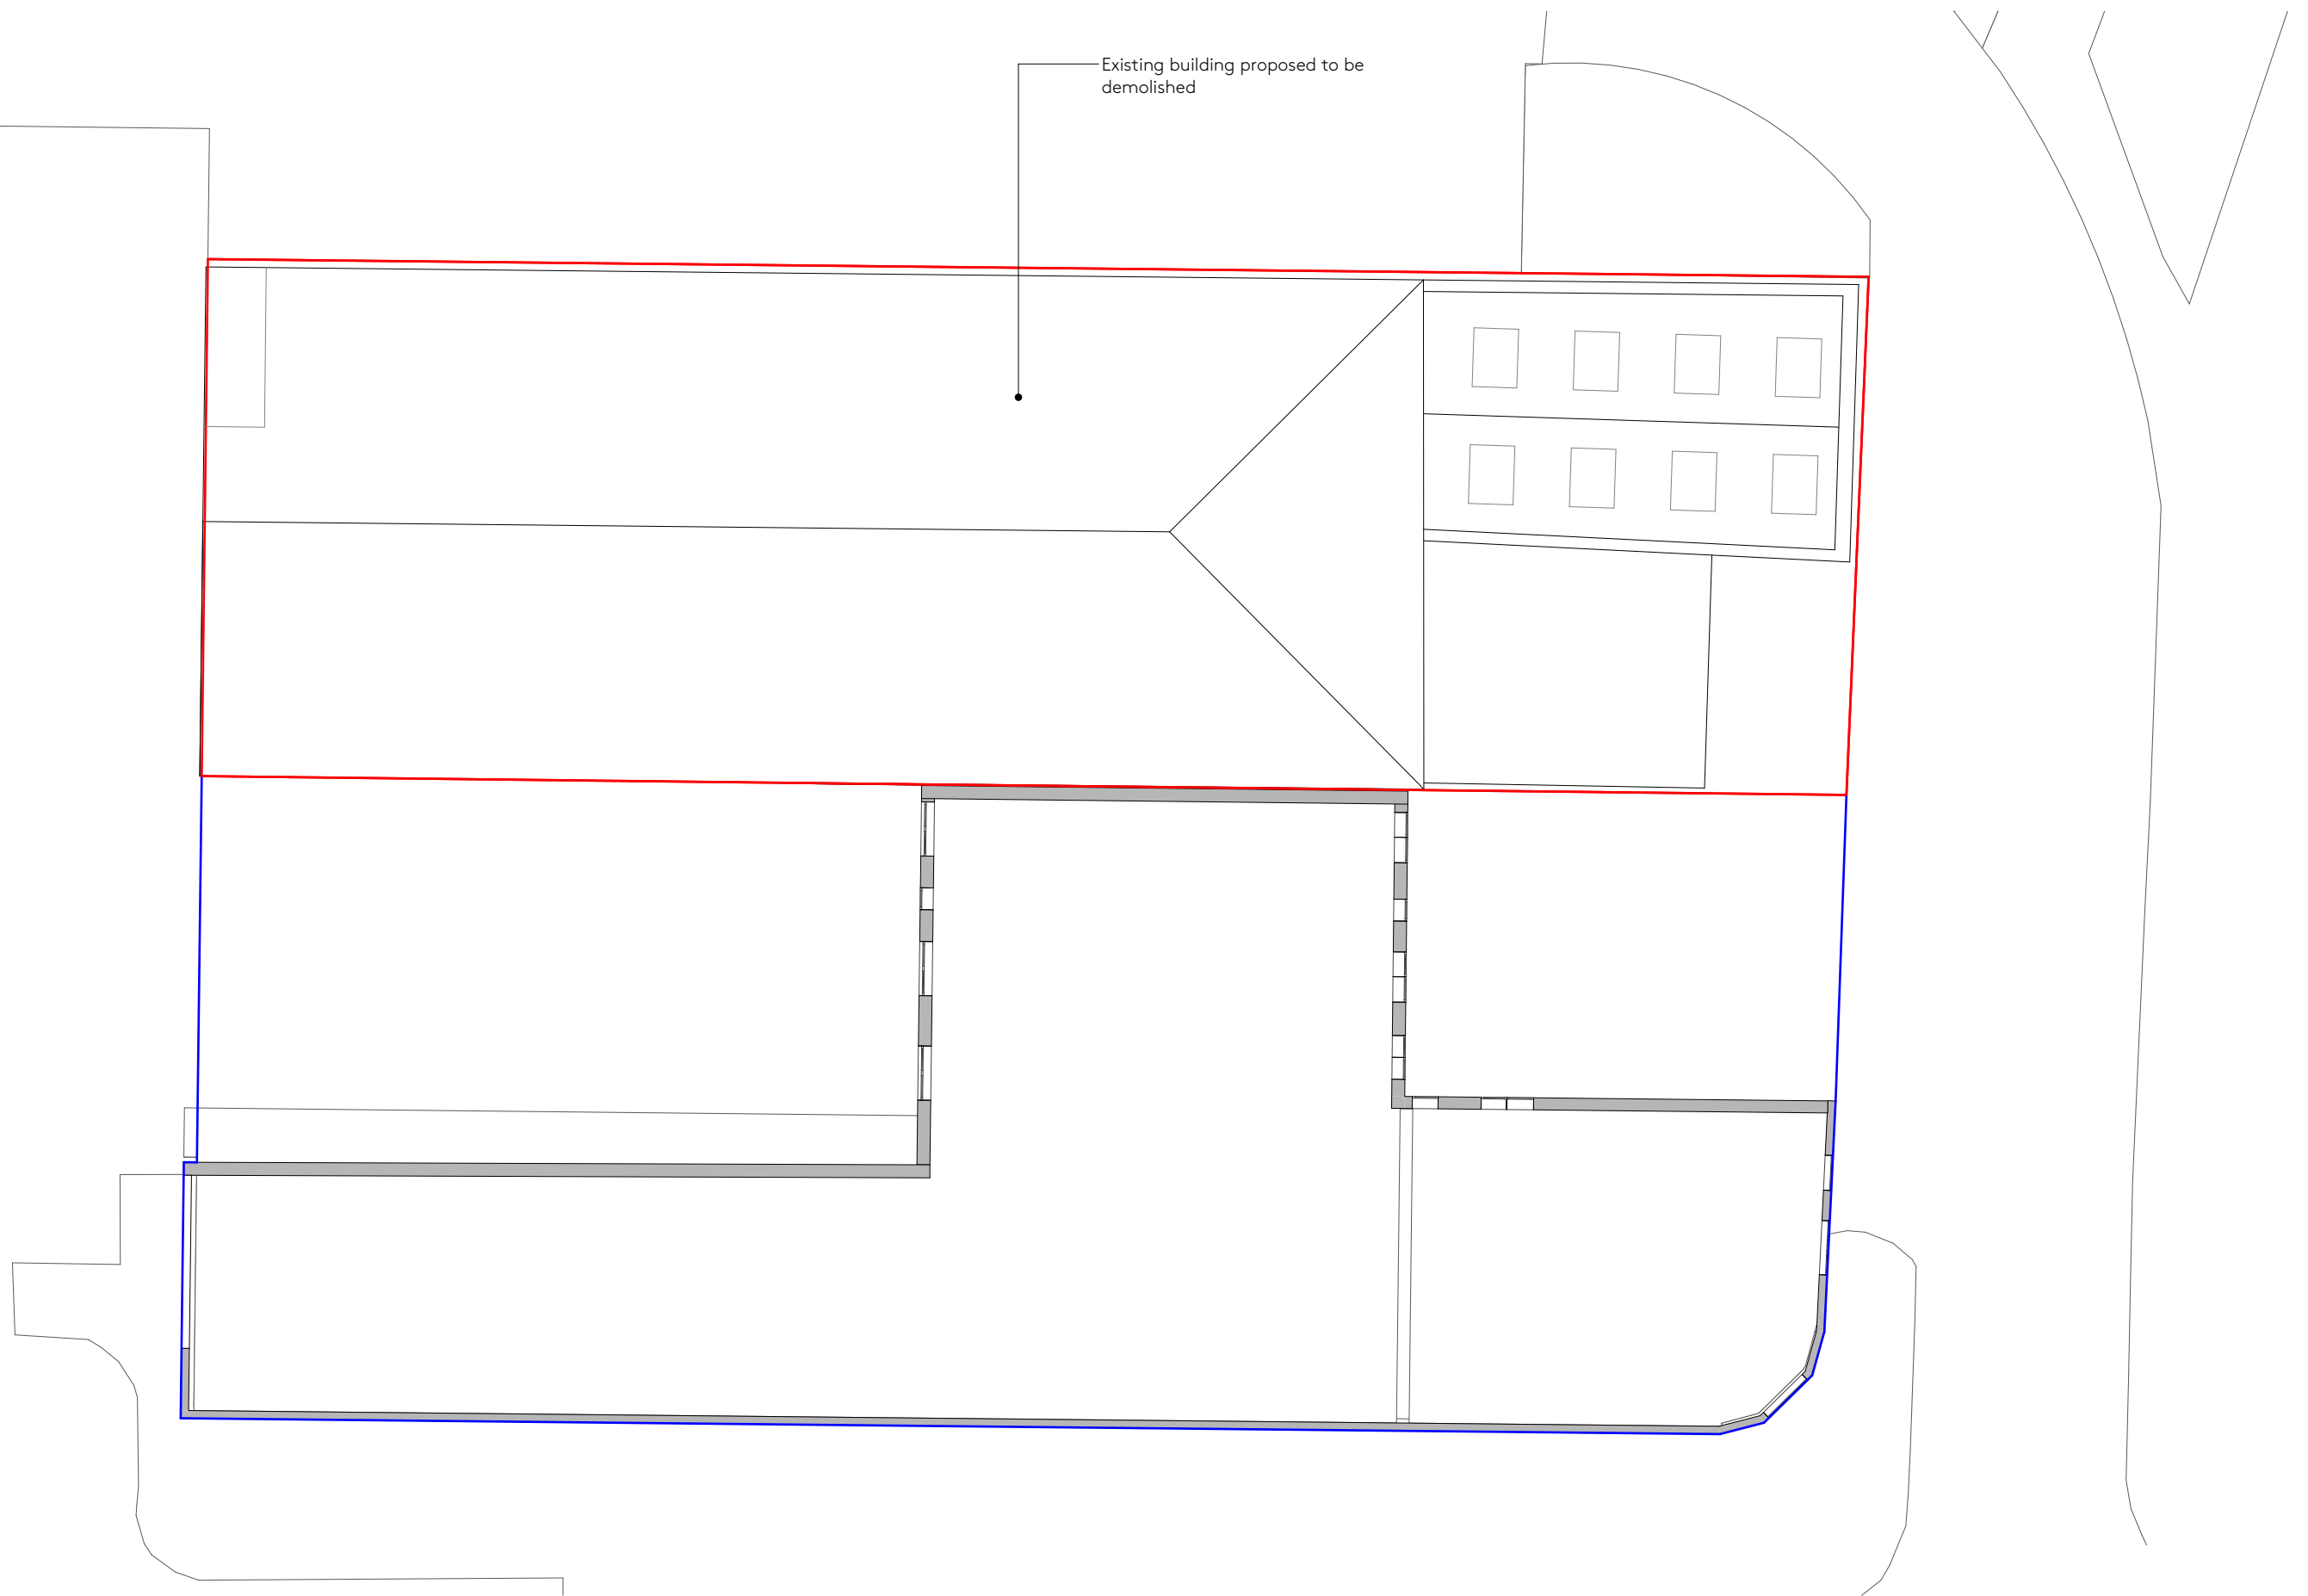

Ackroyd Lowrie 23 Vyner Street, London E2 9DG Ph: 0203 770 9780 www.ackroydlowrie.com	NOTE DO NOT SCALE FROM THIS DRAWING. DO NOT USE ANY AREAS INDICATED FOR EITHER VALUATION, PURCHASE SALE OR ANY OTHER FORM OF LEGALLY BINDING CONTRACT. DO NOT REPRODUCE ANY PART OF THIS DRAWING WITHOUT PRIOR WRITTEN CONSENT. THIS DRAWING REMAINS THE COPYRIGHT OF ACKROYD LOWRIE LTD.	KEY Site boundary Existing structure 0510m 1:200 N	LOCATION	ISSUE <table><tr><th>Rev.</th><th>Date</th><th>Comment</th></tr><tr><td>01</td><td>18/01/2023</td><td></td></tr><tr><td></td><td></td><td></td></tr><tr><td></td><td></td><td></td></tr><tr><td></td><td></td><td></td></tr><tr><td></td><td></td><td></td></tr></table>	Rev.	Date	Comment	01	18/01/2023														PROJECT 955 - 26 Lynton Road, Crouch End		CLIENT Seemo Assets Ltd.	
	Rev.	Date	Comment																							
	01	18/01/2023																								
DRAWING NO. 955-012	DRAWING Existing Roof Plan	REVISION		Drawn BT	Checked AR	Current Stage Planning	Scale 1:200@A3	Date 18/01/2023	Issue Set S1																	



SITE



23 Vyner Street, London E2 9DG
Ph: 0203 770 9780
www.ackroydlowrie.com

NOTE

DO NOT SCALE FROM THIS DRAWING.

DO NOT USE ANY AREAS INDICATED FOR EITHER VALUATION, PURCHASE SALE OR ANY OTHER FORM OF LEGALLY BINDING CONTRACT.

DO NOT REPRODUCE ANY PART OF THIS DRAWING WITHOUT PRIOR WRITTEN CONSENT. THIS DRAWING REMAINS THE COPYRIGHT OF ACKROYD LOWRIE LTD.

KEY

015m

1:100


LOCATION

ISSUE		
Rev.	Date	Comment
01	18/01/2023	

PROJECT		CLIENT	
955 - 26 Lynton Road, Crouch End		Seemo Assets Ltd.	
DRAWING NO.	DRAWING	REVISION	
955-020	Existing Front Elevation		
Drawn	Checked	Current Stage	Scale
BT	AR	Planning	1:100@A3
Date	Issue Set		
18/01/2023	S1		




A Ackroyd Lowrie 23 Vyner Street, London E2 9DG Ph: 0203 770 9780 www.ackroydlowrie.com	NOTE DO NOT SCALE FROM THIS DRAWING. DO NOT USE ANY AREAS INDICATED FOR EITHER VALUATION, PURCHASE SALE OR ANY OTHER FORM OF LEGALLY BINDING CONTRACT. DO NOT REPRODUCE ANY PART OF THIS DRAWING WITHOUT PRIOR WRITTEN CONSENT. THIS DRAWING REMAINS THE COPYRIGHT OF ACKROYD LOWRIE LTD.	KEY 015m 1:100	LOCATION NOTE Drawings to be coordinated with fire, transport and daylight/sunlight consultants.	ISSUE <table><tr><th>Rev.</th><th>Date</th><th>Comment</th></tr><tr><td>01</td><td>18/01/2023</td><td></td></tr><tr><td></td><td></td><td></td></tr><tr><td></td><td></td><td></td></tr><tr><td></td><td></td><td></td></tr><tr><td></td><td></td><td></td></tr></table>	Rev.	Date	Comment	01	18/01/2023														PROJECT 955 - 26 Lynton Road, Crouch End		CLIENT Seemo Assets Ltd.	
	Rev.	Date	Comment																							
	01	18/01/2023																								
DRAWING NO. 955-021		DRAWING Existing Rear Elevation		REVISION																						
Drawn BT	Checked AR	Current Stage Planning	Scale 1:100@A3	Date 18/01/2023	Issue Set S1																					

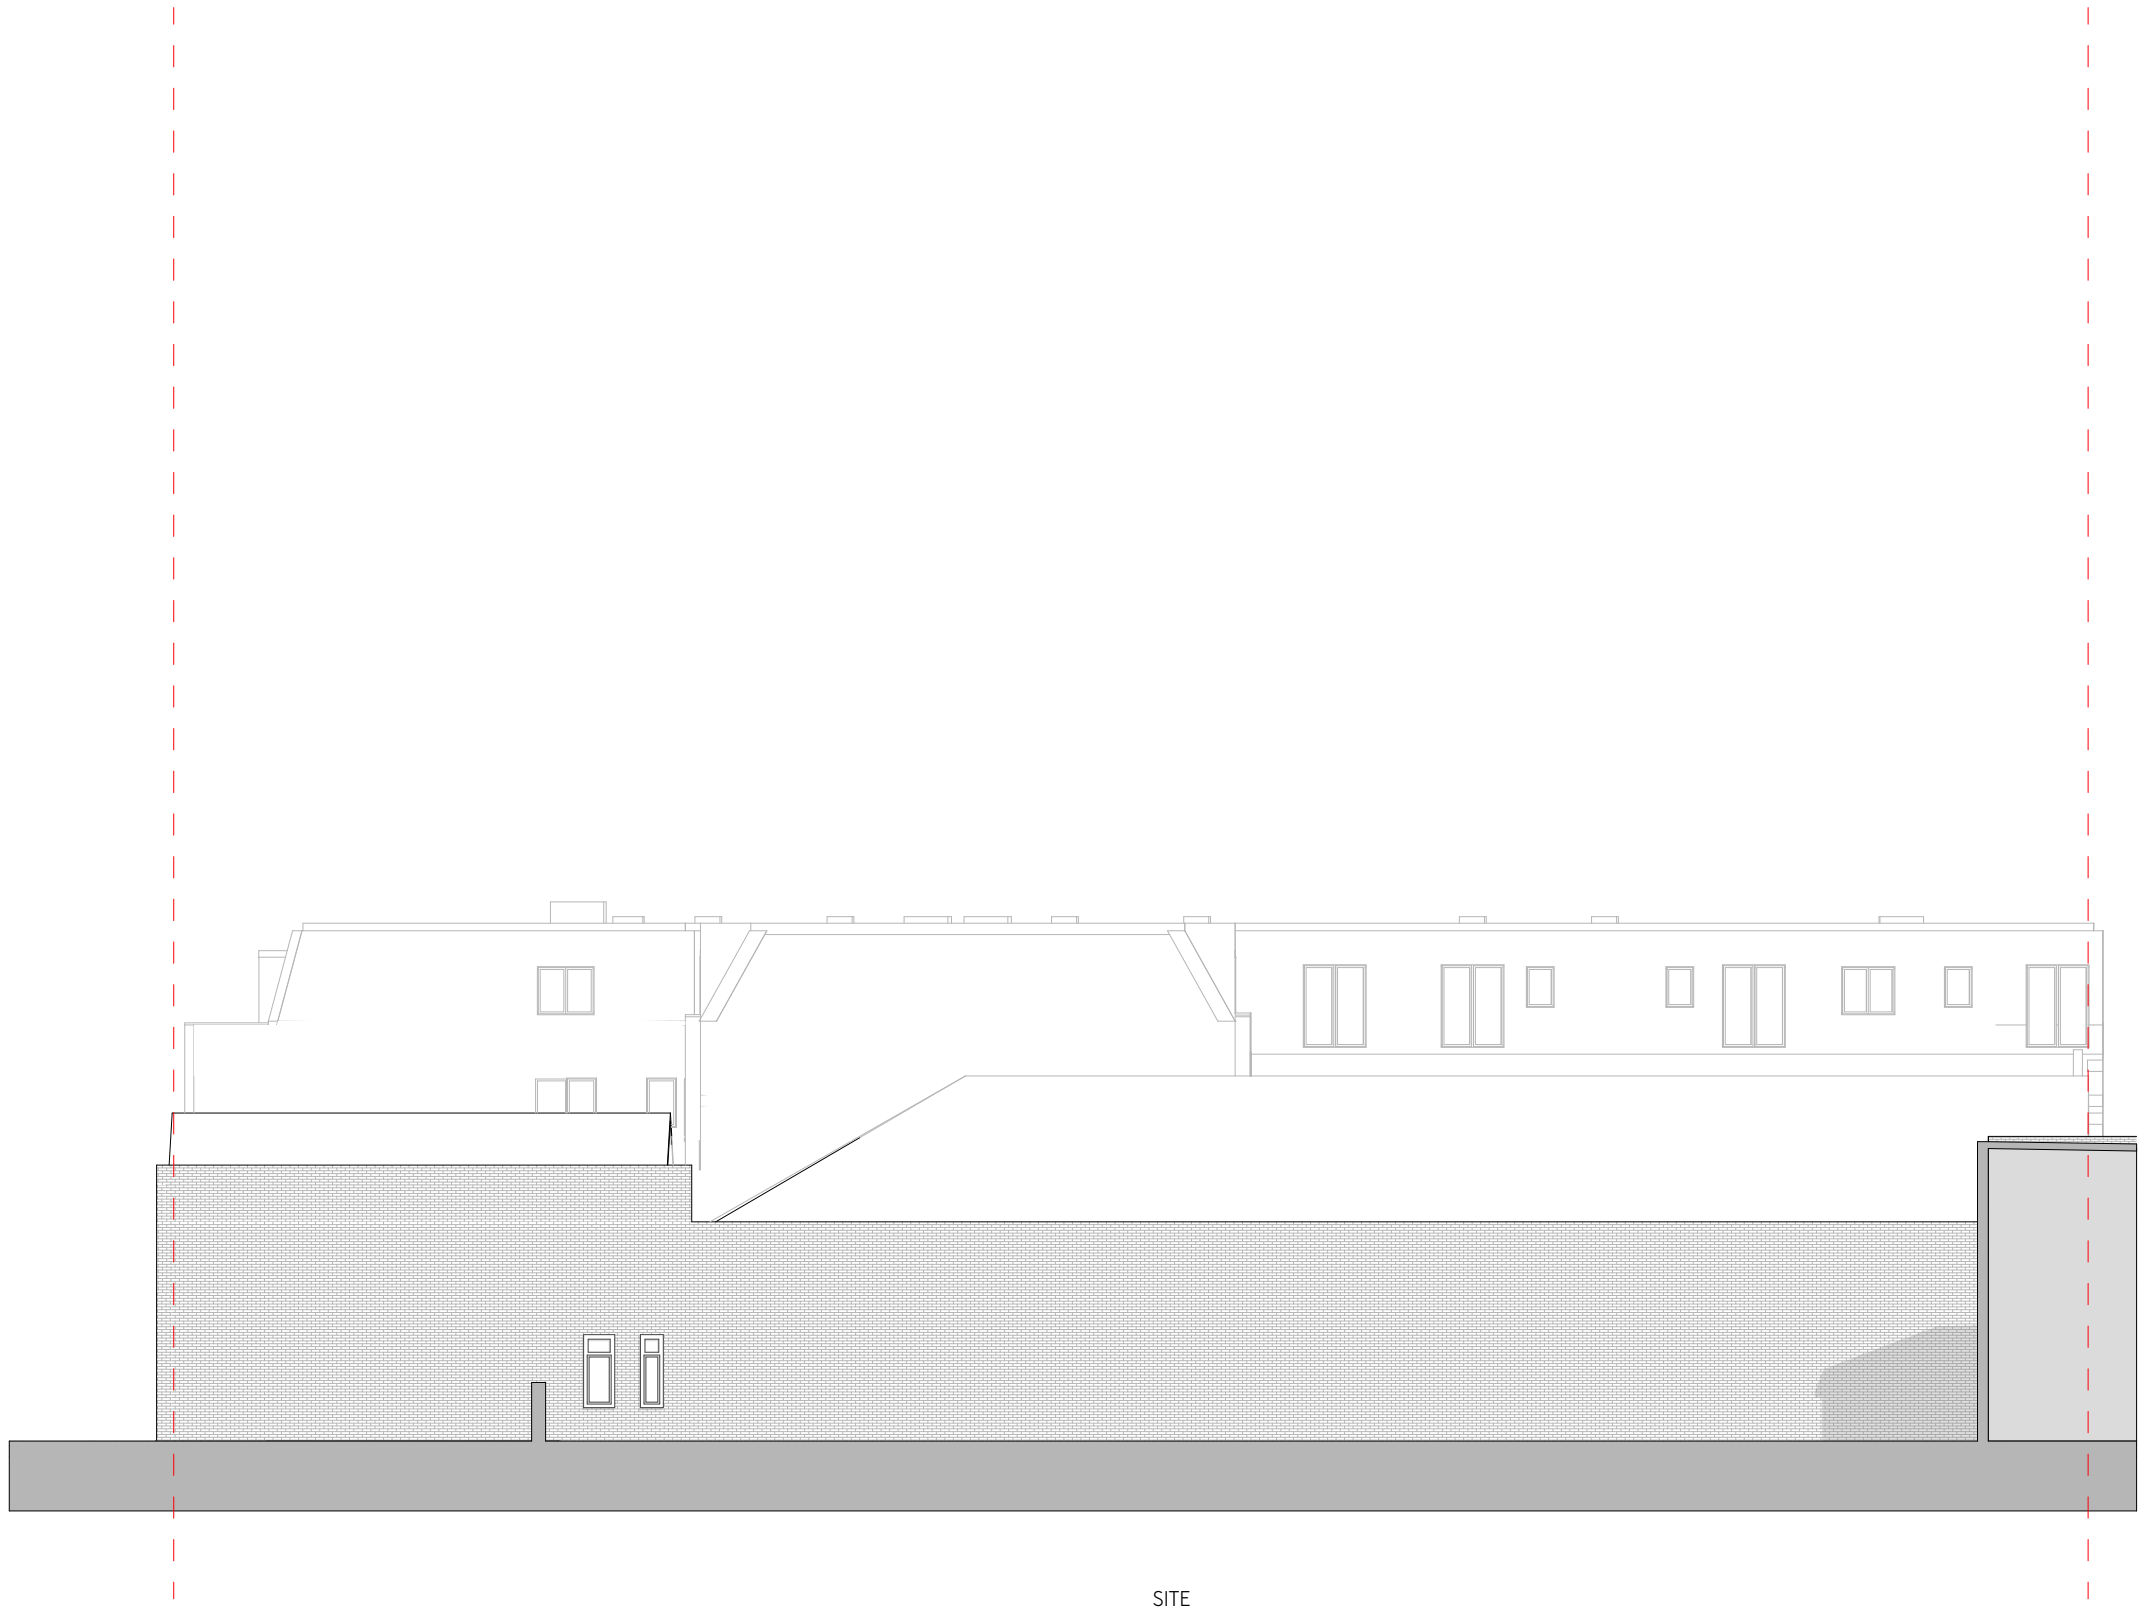


SITE

Ackroyd Lowrie 23 Vyner Street, London E2 9DG Ph: 0203 770 9780 www.ackroydlowrie.com NOTE DO NOT SCALE FROM THIS DRAWING. DO NOT USE ANY AREAS INDICATED FOR EITHER VALUATION, PURCHASE SALE OR ANY OTHER FORM OF LEGALLY BINDING CONTRACT. DO NOT REPRODUCE ANY PART OF THIS DRAWING WITHOUT PRIOR WRITTEN CONSENT. THIS DRAWING REMAINS THE COPYRIGHT OF ACKROYD LOWRIE LTD. KEY 0510m 1:200	LOCATION NOTE Drawings to be coordinated with fire, transport and daylight/sunlight consultants.	ISSUE <table><tr><th>Rev.</th><th>Date</th><th>Comment</th></tr><tr><td>01</td><td>18/01/2023</td><td></td></tr><tr><td></td><td></td><td></td></tr><tr><td></td><td></td><td></td></tr><tr><td></td><td></td><td></td></tr><tr><td></td><td></td><td></td></tr></table>	Rev.	Date	Comment	01	18/01/2023														<table><tr><td colspan="2">PROJECT</td><td colspan="4">CLIENT</td></tr><tr><td colspan="2">955 - 26 Lynton Road, Crouch End</td><td colspan="4">Seemo Assets Ltd.</td></tr><tr><td colspan="6"></td></tr><tr><td colspan="2">DRAWING NO.</td><td colspan="2">DRAWING</td><td colspan="2">REVISION</td></tr><tr><td colspan="2">955-022</td><td colspan="2">Existing North-East Elevation</td><td colspan="2"></td></tr><tr><td>Drawn</td><td>Checked</td><td>Current Stage</td><td>Scale</td><td>Date</td><td>Issue Set</td></tr><tr><td>BT</td><td>AR</td><td>Planning</td><td>1:200@A3</td><td>18/01/2023</td><td>S1</td></tr></table>	PROJECT		CLIENT				955 - 26 Lynton Road, Crouch End		Seemo Assets Ltd.										DRAWING NO.		DRAWING		REVISION		955-022		Existing North-East Elevation				Drawn	Checked	Current Stage	Scale	Date	Issue Set	BT	AR	Planning	1:200@A3	18/01/2023	S1
	Rev.	Date	Comment	
	01	18/01/2023	
PROJECT		CLIENT	
955 - 26 Lynton Road, Crouch End		Seemo Assets Ltd.	
DRAWING NO.		DRAWING		REVISION	
955-022		Existing North-East Elevation	
Drawn	Checked	Current Stage	Scale	Date	Issue Set	
BT	AR	Planning	1:200@A3	18/01/2023	S1	

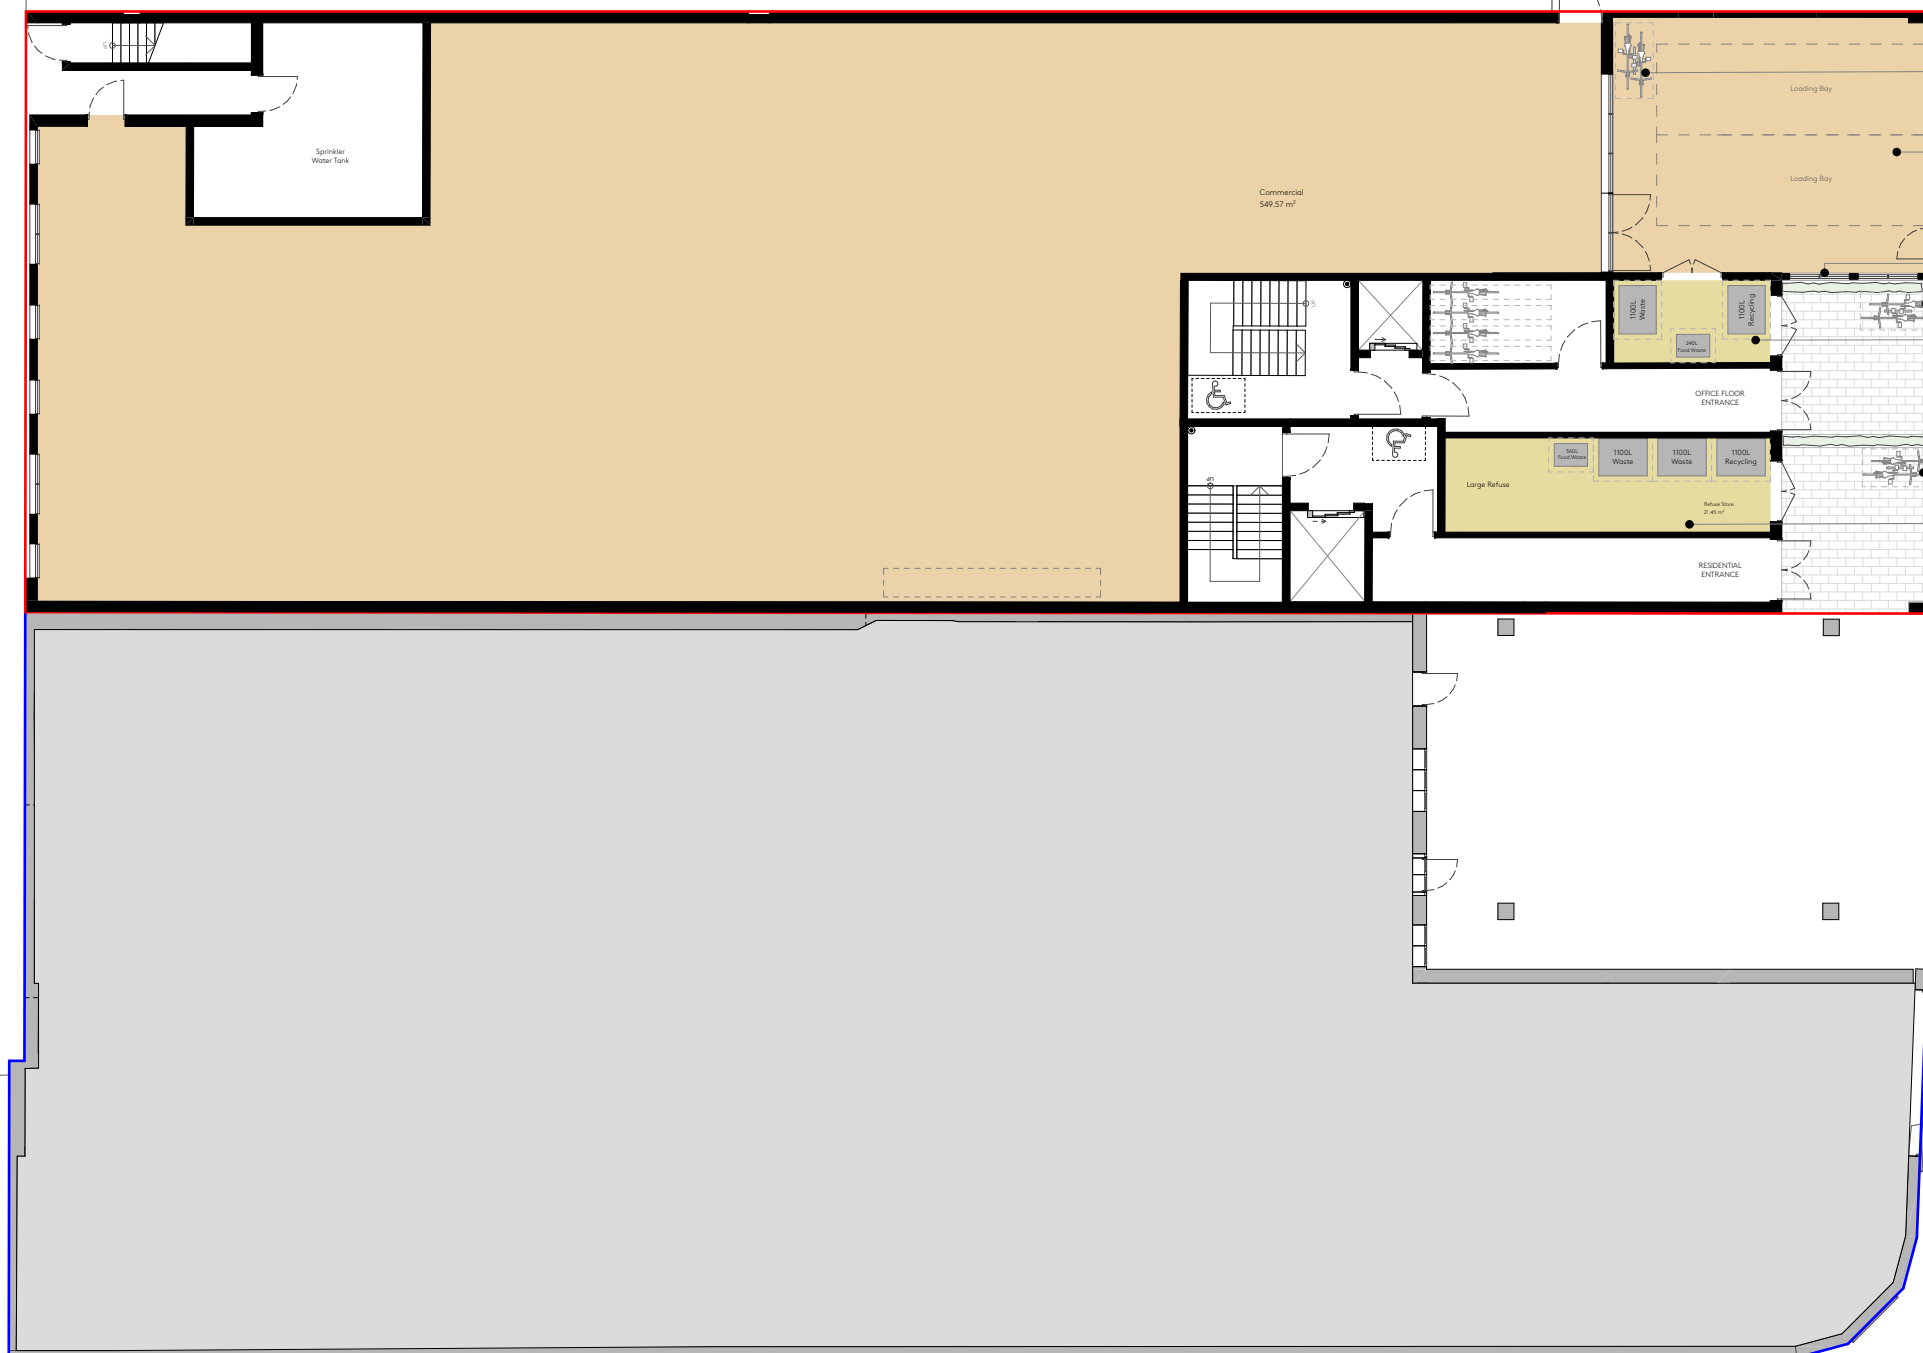



-
- Diagram illustrating various entrance types and features on a building facade:
- Short stay commercial cycle stand
 - 2x Loading bay
 - Shutter with built in door
 - Retail Entrance
 - High level windows
 - Short stay commercial cycle stand
 - Commercial bin store
 - Office Entrance
 - Short stay residential cycle stand
 - Residential bin store
 - Residential Entrance

A Ackroyd Lowrie 23 Vyner Street, London E2 9DG Ph: 0203 770 9780 www.ackroydlowrie.com NOTE DO NOT SCALE FROM THIS DRAWING. DO NOT USE ANY AREAS INDICATED FOR EITHER VALUATION, PURCHASE SALE OR ANY OTHER FORM OF LEGALLY BINDING CONTRACT. DO NOT REPRODUCE ANY PART OF THIS DRAWING WITHOUT PRIOR WRITTEN CONSENT. THIS DRAWING REMAINS THE COPYRIGHT OF ACKROYD LOWRIE LTD. KEY 0510m 1:200 N LOCATION NOTE Drawings to be coordinated with fire, transport and daylight/sunlight consultants. ISSUE <table><thead><tr><th>Rev.</th><th>Date</th><th>Comment</th></tr></thead><tbody><tr><td>01</td><td>18/01/2023</td><td></td></tr><tr><td></td><td></td><td></td></tr><tr><td></td><td></td><td></td></tr><tr><td></td><td></td><td></td></tr><tr><td></td><td></td><td></td></tr></tbody></table> PROJECT 955 - 26 Lynton Road, Crouch End CLIENT Seemo Assets Ltd. DRAWING NO. 955-101 DRAWING Proposed Ground Floor Plan REVISION <table><tr><td>Drawn</td><td>Checked</td><td>Current Stage</td><td>Scale</td><td>Date</td><td>Issue Set</td></tr><tr><td>BT</td><td>AR</td><td>Planning</td><td>1:200@A3</td><td>18/01/2023</td><td>S1</td></tr></table>	Rev.	Date	Comment	01	18/01/2023														Drawn	Checked	Current Stage	Scale	Date	Issue Set	BT	AR	Planning	1:200@A3	18/01/2023	S1
	Rev.	Date	Comment																											
01	18/01/2023																													
Drawn	Checked	Current Stage	Scale	Date	Issue Set																									
BT	AR	Planning	1:200@A3	18/01/2023	S1																									

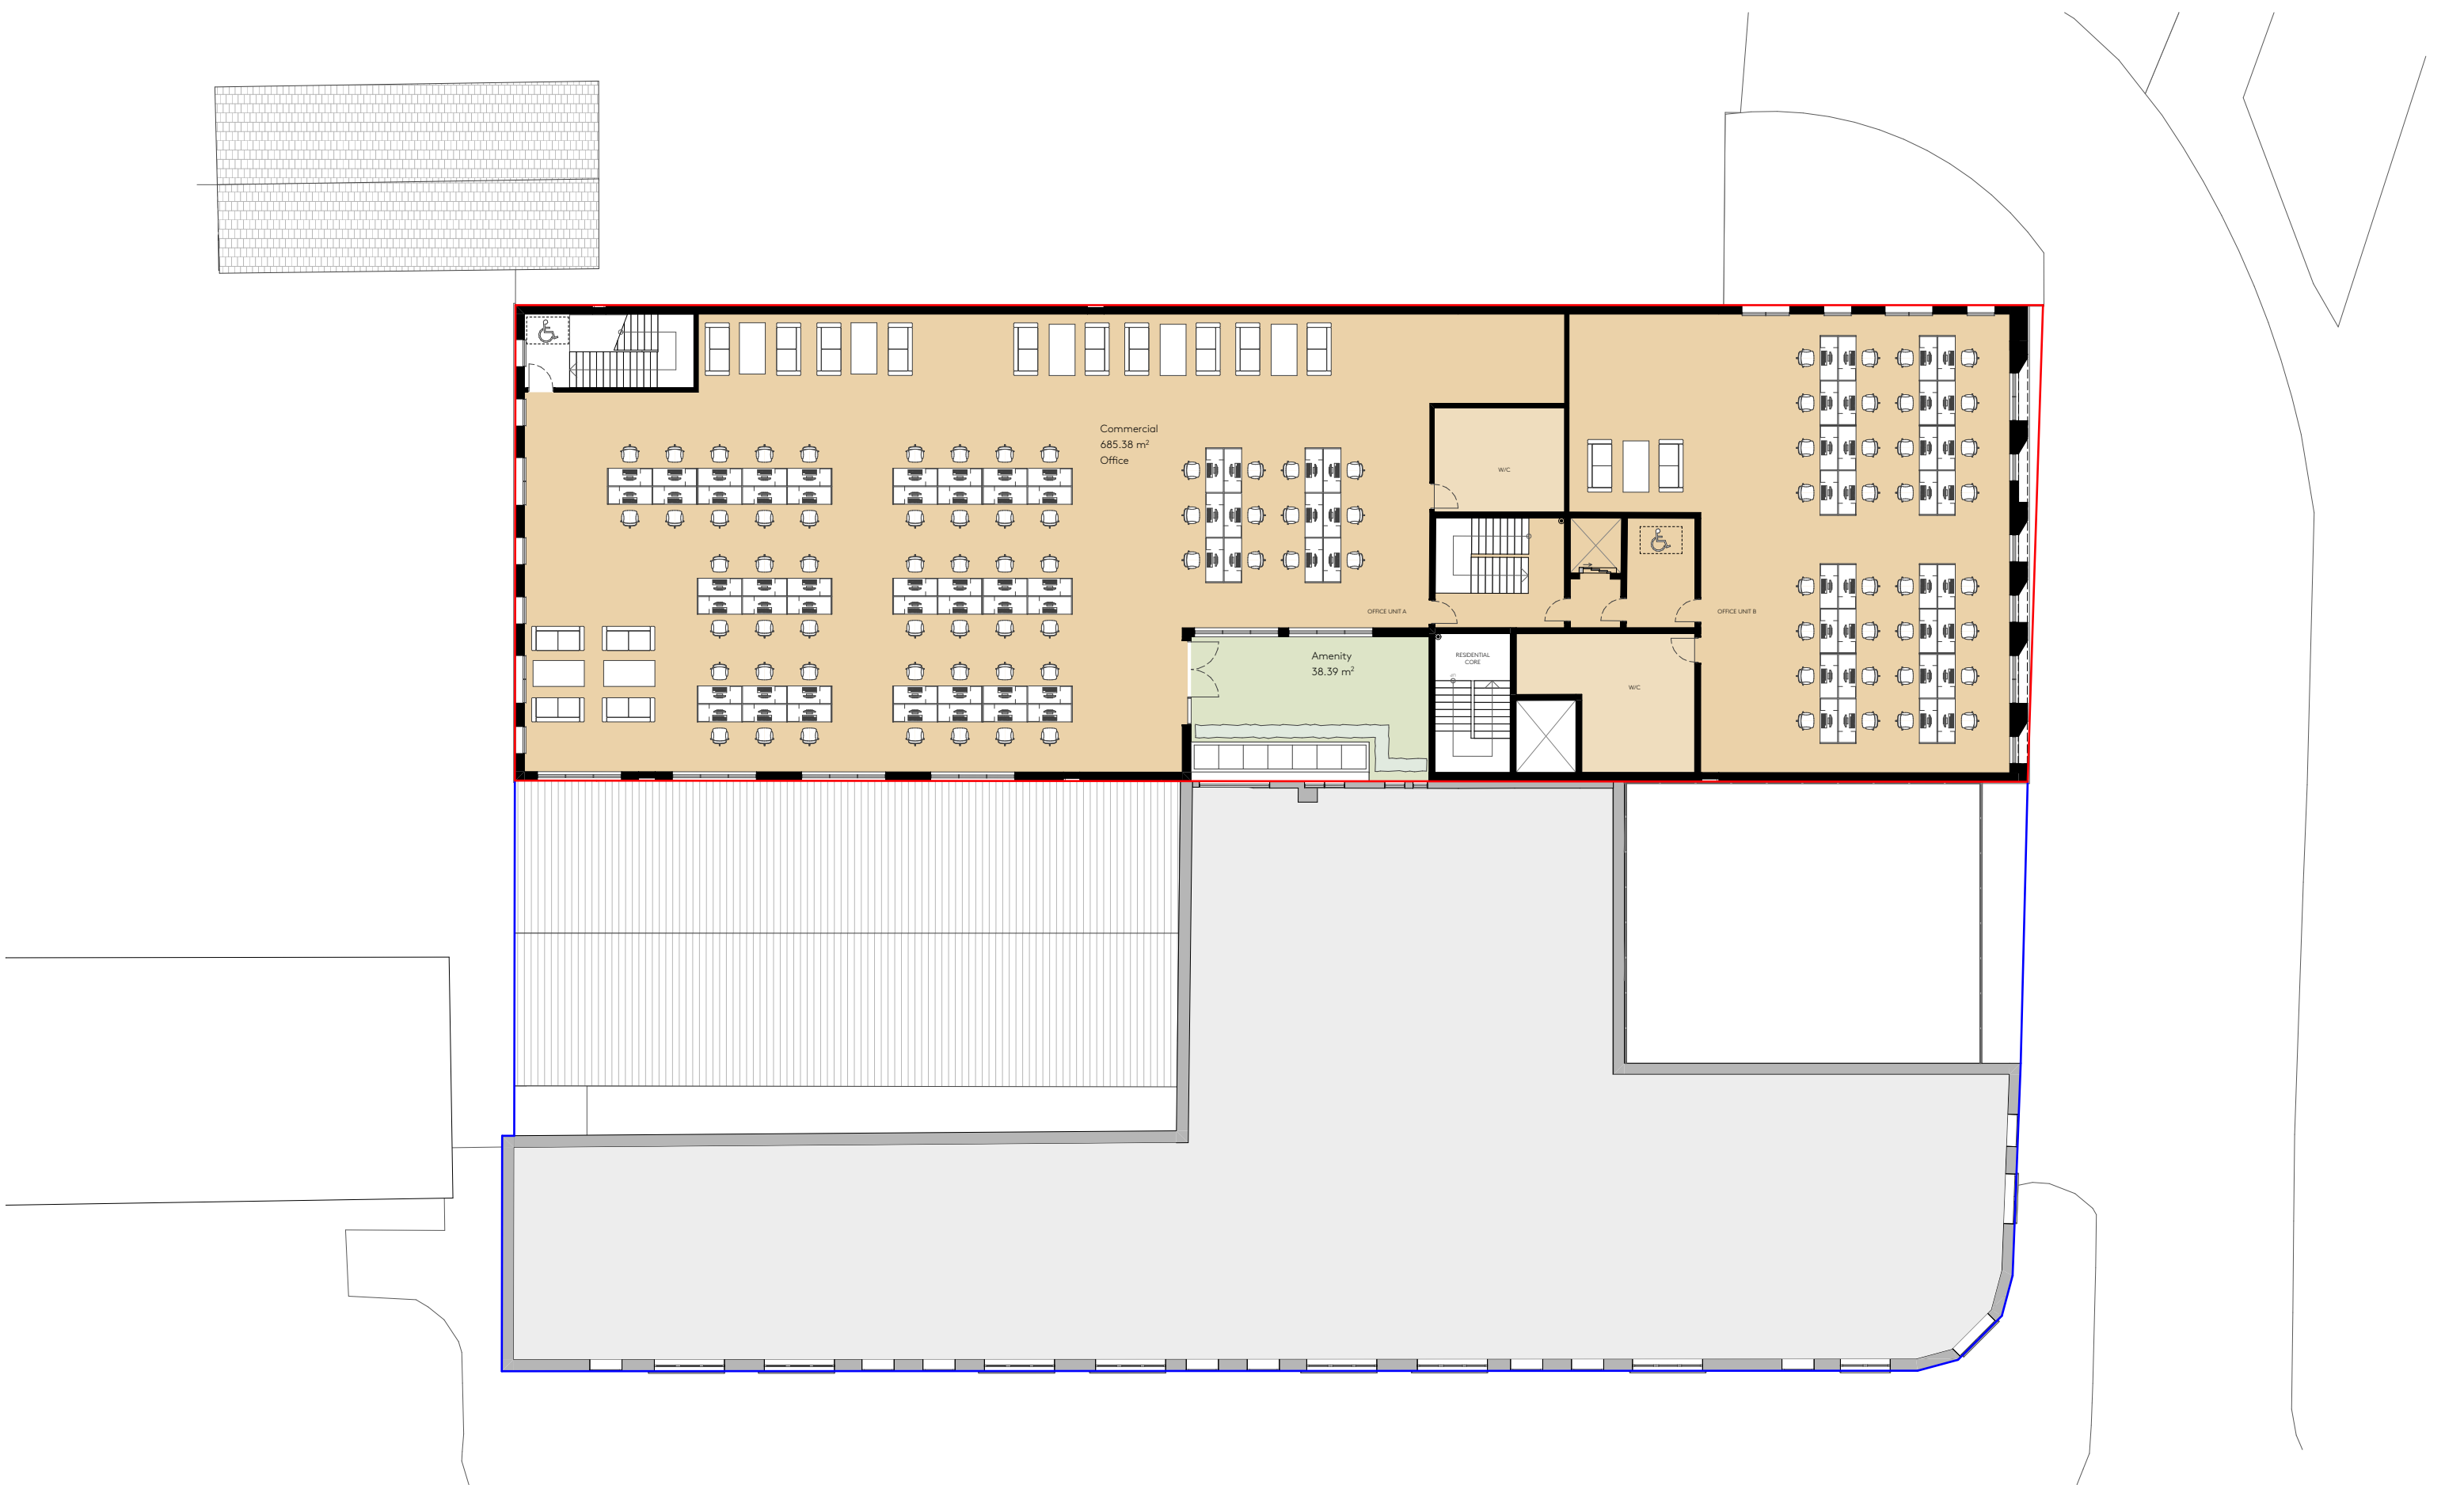

Ackroyd Lowrie 23 Vyner Street, London E2 9DG Ph: 0203 770 9780 www.ackroydlowrie.com	NOTE DO NOT SCALE FROM THIS DRAWING. DO NOT USE ANY AREAS INDICATED FOR EITHER VALUATION, PURCHASE SALE OR ANY OTHER FORM OF LEGALLY BINDING CONTRACT. DO NOT REPRODUCE ANY PART OF THIS DRAWING WITHOUT PRIOR WRITTEN CONSENT. THIS DRAWING REMAINS THE COPYRIGHT OF ACKROYD LOWRIE LTD.	KEY 0510m 1:200 N	LOCATION NOTE Drawings to be coordinated with fire, transport and daylight/sunlight consultants.	ISSUE <table><tr><th>Rev.</th><th>Date</th><th>Comment</th></tr><tr><td>01</td><td>18/01/2023</td><td></td></tr><tr><td></td><td></td><td></td></tr><tr><td></td><td></td><td></td></tr><tr><td></td><td></td><td></td></tr><tr><td></td><td></td><td></td></tr></table>	Rev.	Date	Comment	01	18/01/2023														PROJECT 955 - 26 Lynton Road, Crouch End		CLIENT Seemo Assets Ltd.	
	Rev.	Date	Comment																							
	01	18/01/2023																								
DRAWING NO. 955-102		DRAWING Proposed First Floor Plan		REVISION																						
Drawn BT	Checked AR	Current Stage Planning	Scale 1:200@A3	Date 18/01/2023	Issue Set S1																					

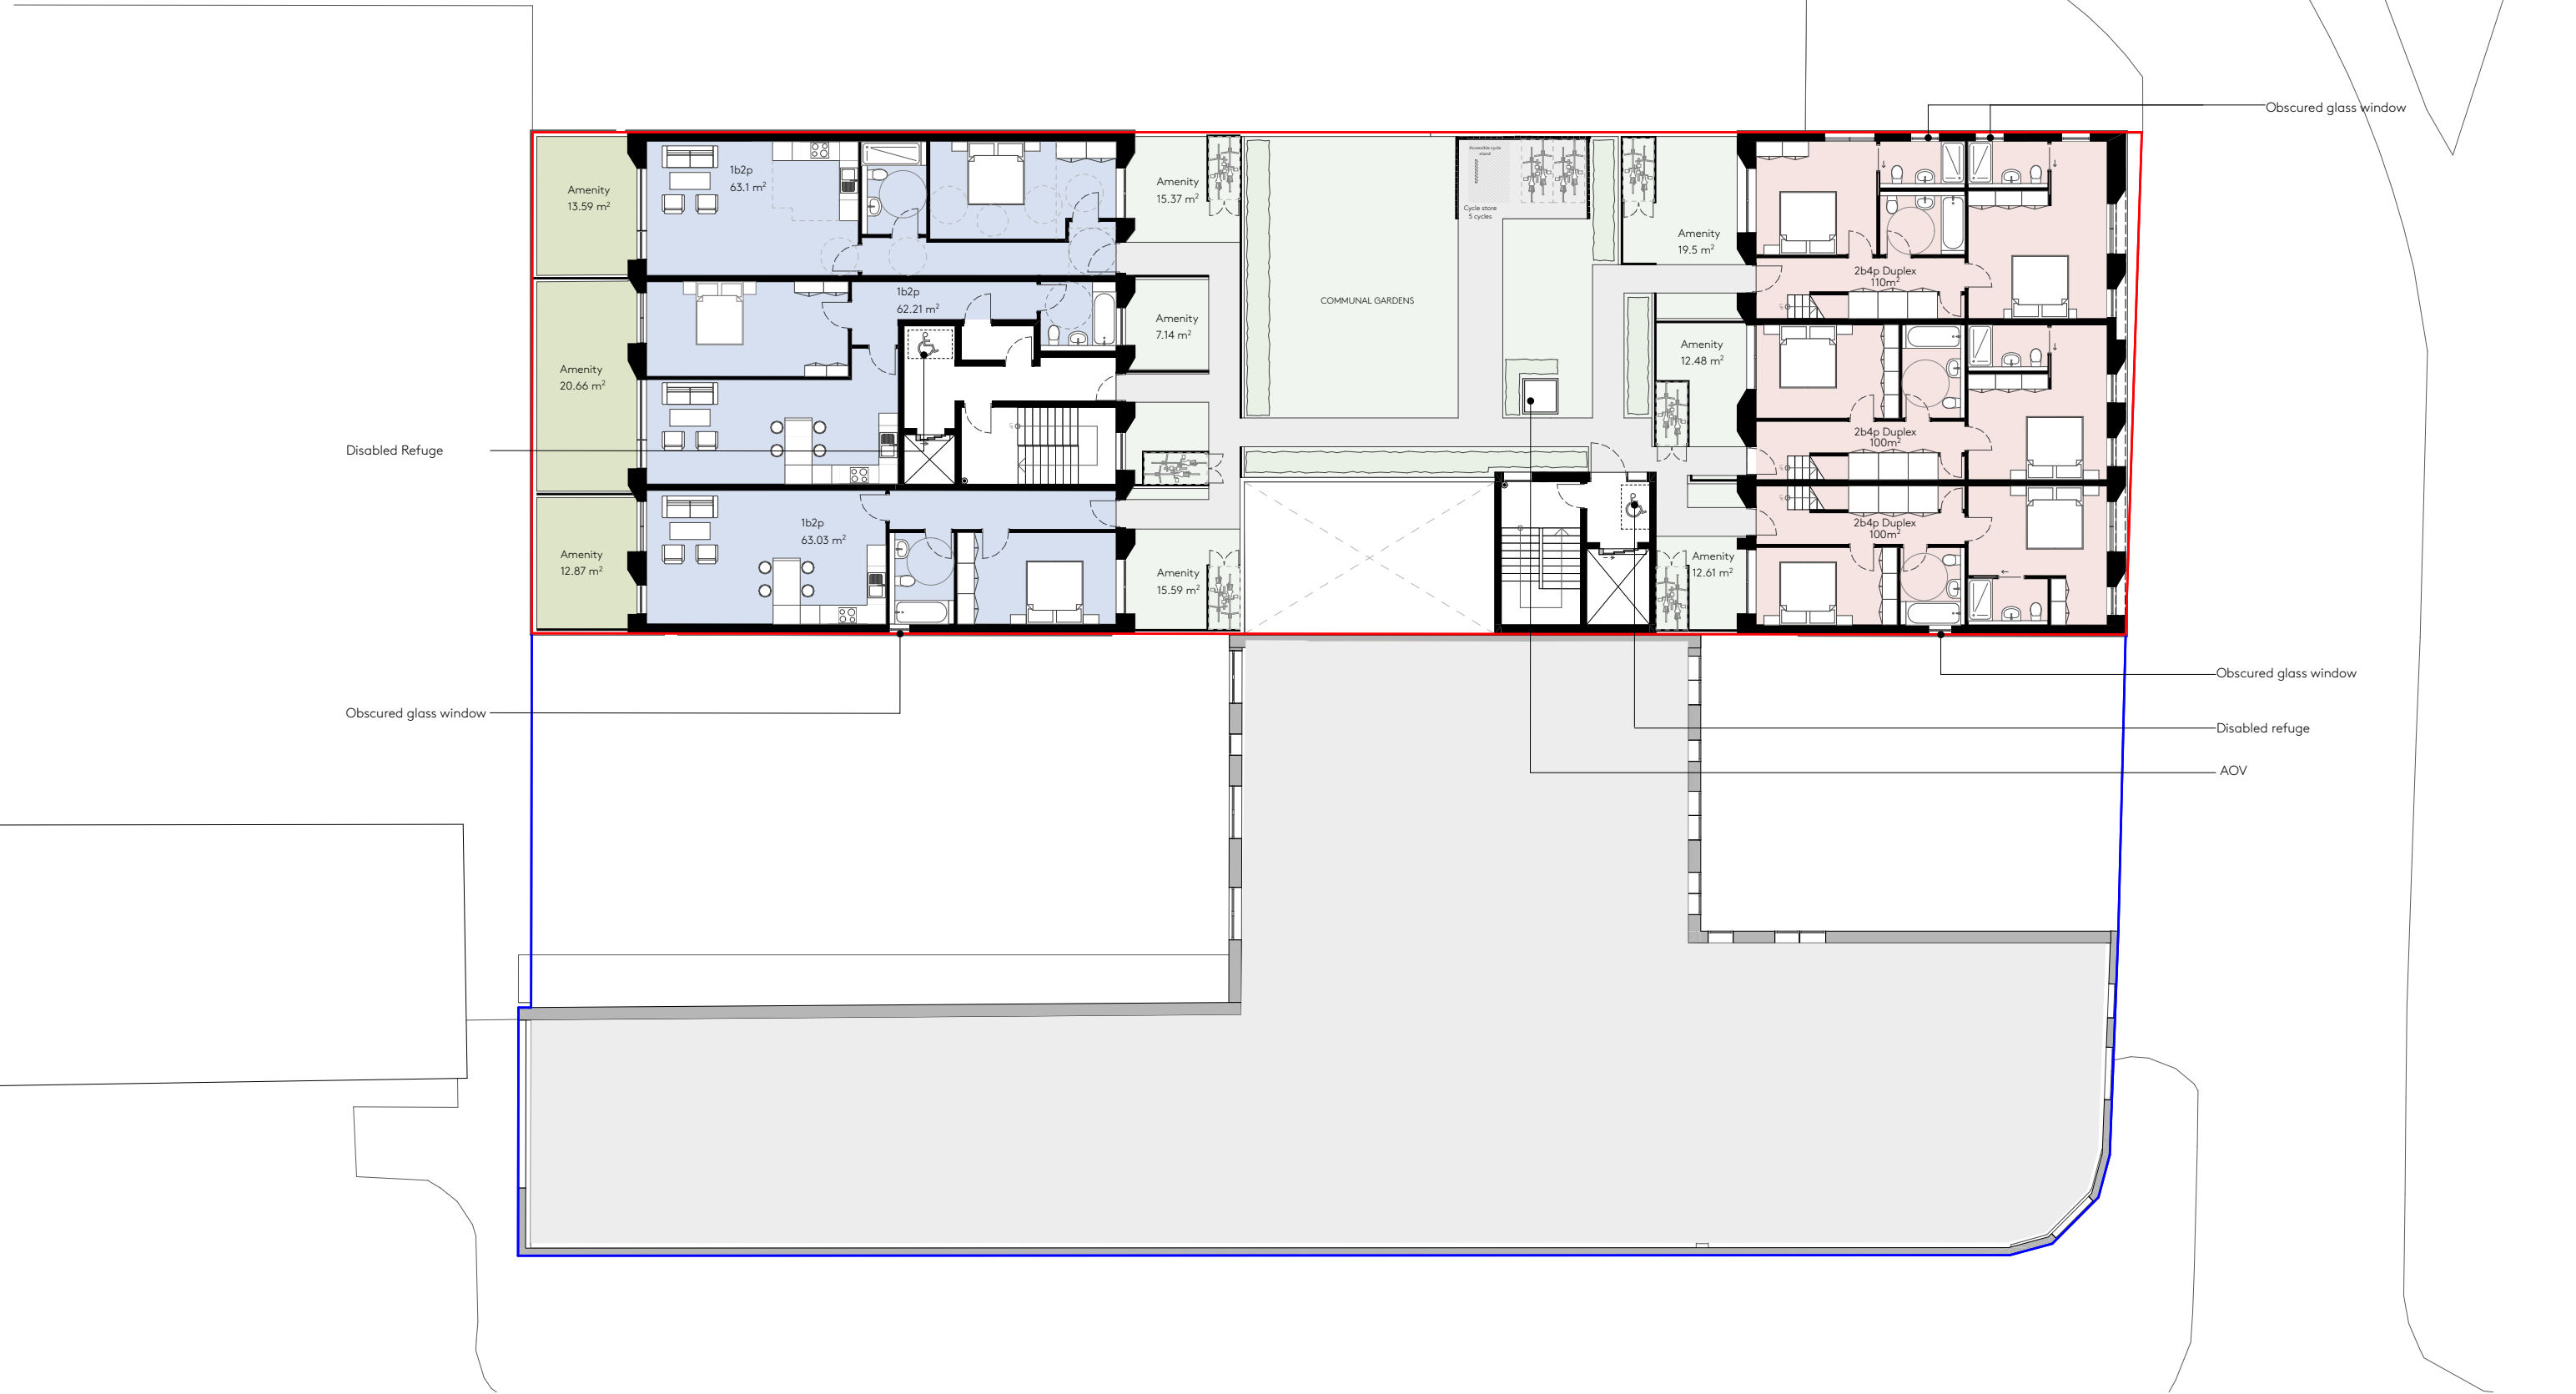

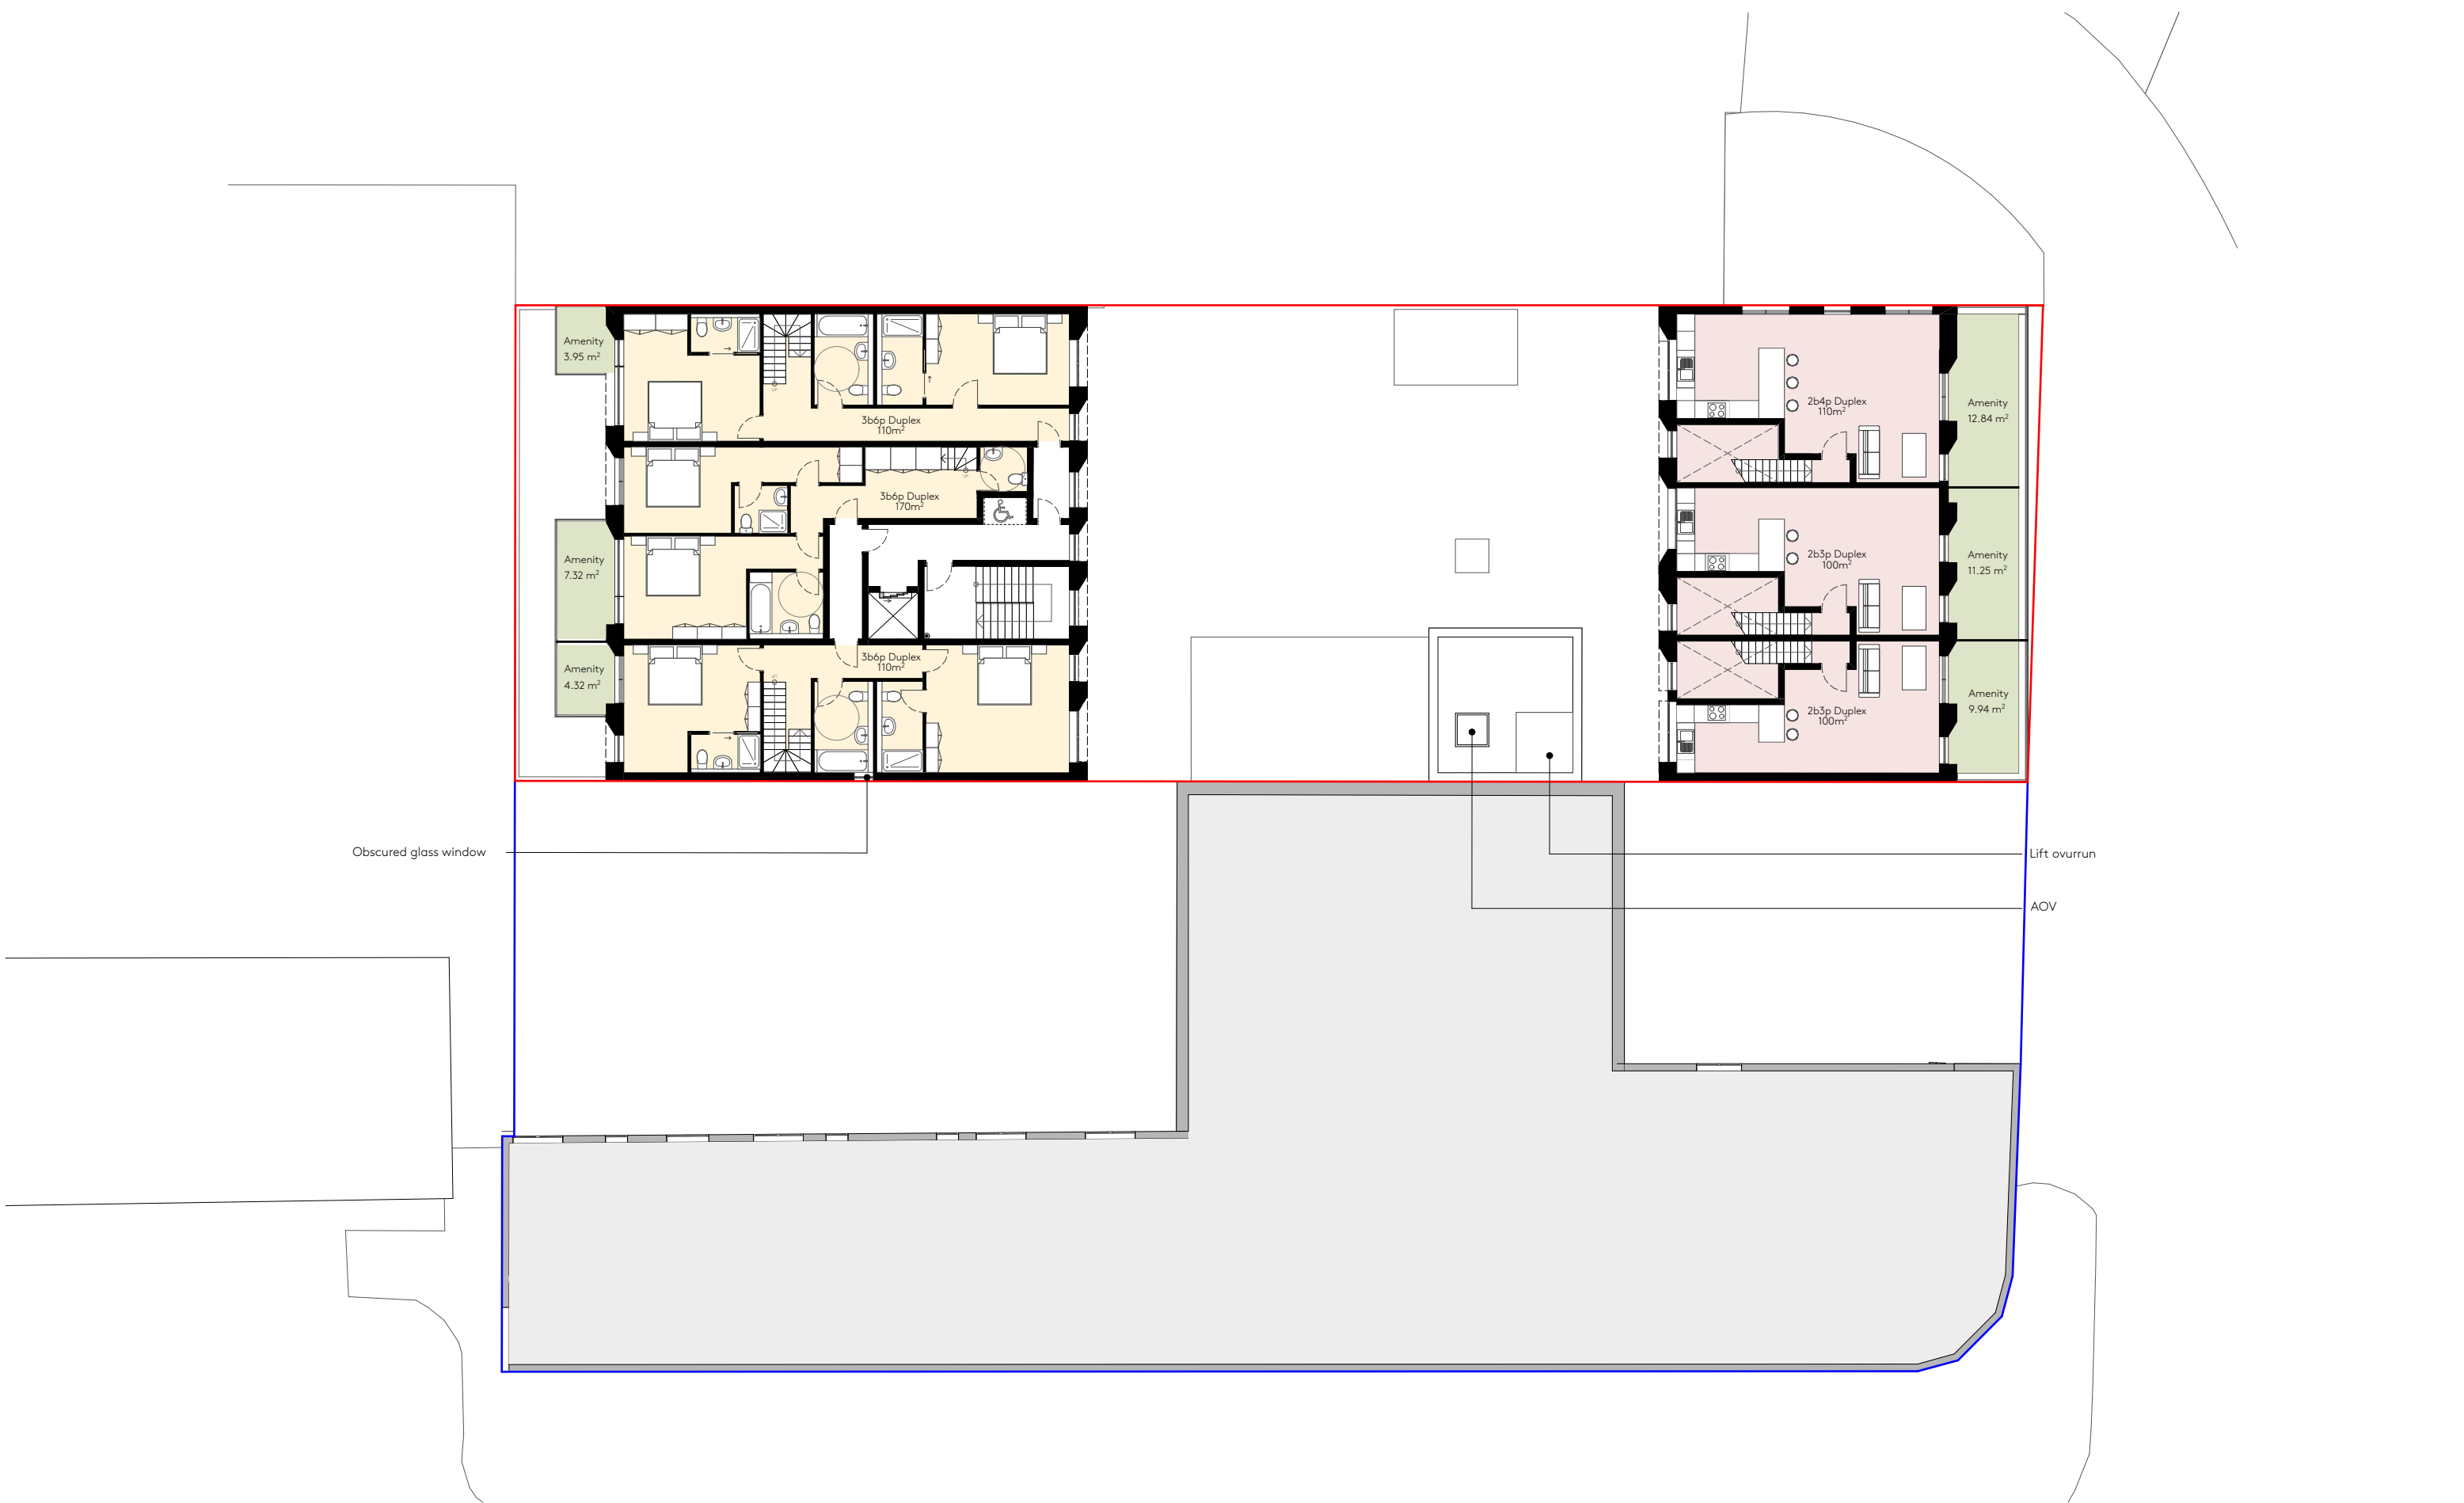



Ackroyd
Lowrie

23 Vyner Street, London E2 9DG
Ph: 0203 770 9780
www.ackroydlowrie.com

NOTE

DO NOT SCALE FROM THIS DRAWING.
DO NOT USE ANY AREAS INDICATED FOR EITHER VALUATION, PURCHASE SALE OR ANY OTHER FORM OF LEGALLY BINDING CONTRACT.
DO NOT REPRODUCE ANY PART OF THIS DRAWING WITHOUT PRIOR WRITTEN CONSENT. THIS DRAWING REMAINS THE COPYRIGHT OF ACKROYD LOWRIE LTD.

KEY

0510m

1:200



LOCATION

NOTE
Drawings to be coordinated with fire, transport and daylight/sunlight consultants.

ISSUE

Rev.	Date	Comment
01	18/01/2023	

PROJECT

955 - 26 Lynton Road, Crouch End

CLIENT

Seemo Assets Ltd.

DRAWING NO.

955-104

DRAWING

Proposed Third Floor Plan

REVISION

Drawn

BT

Checked

AR

Current Stage

Planning

Scale


1:200@A3

Date

18/01/2023

Issue Set

S1

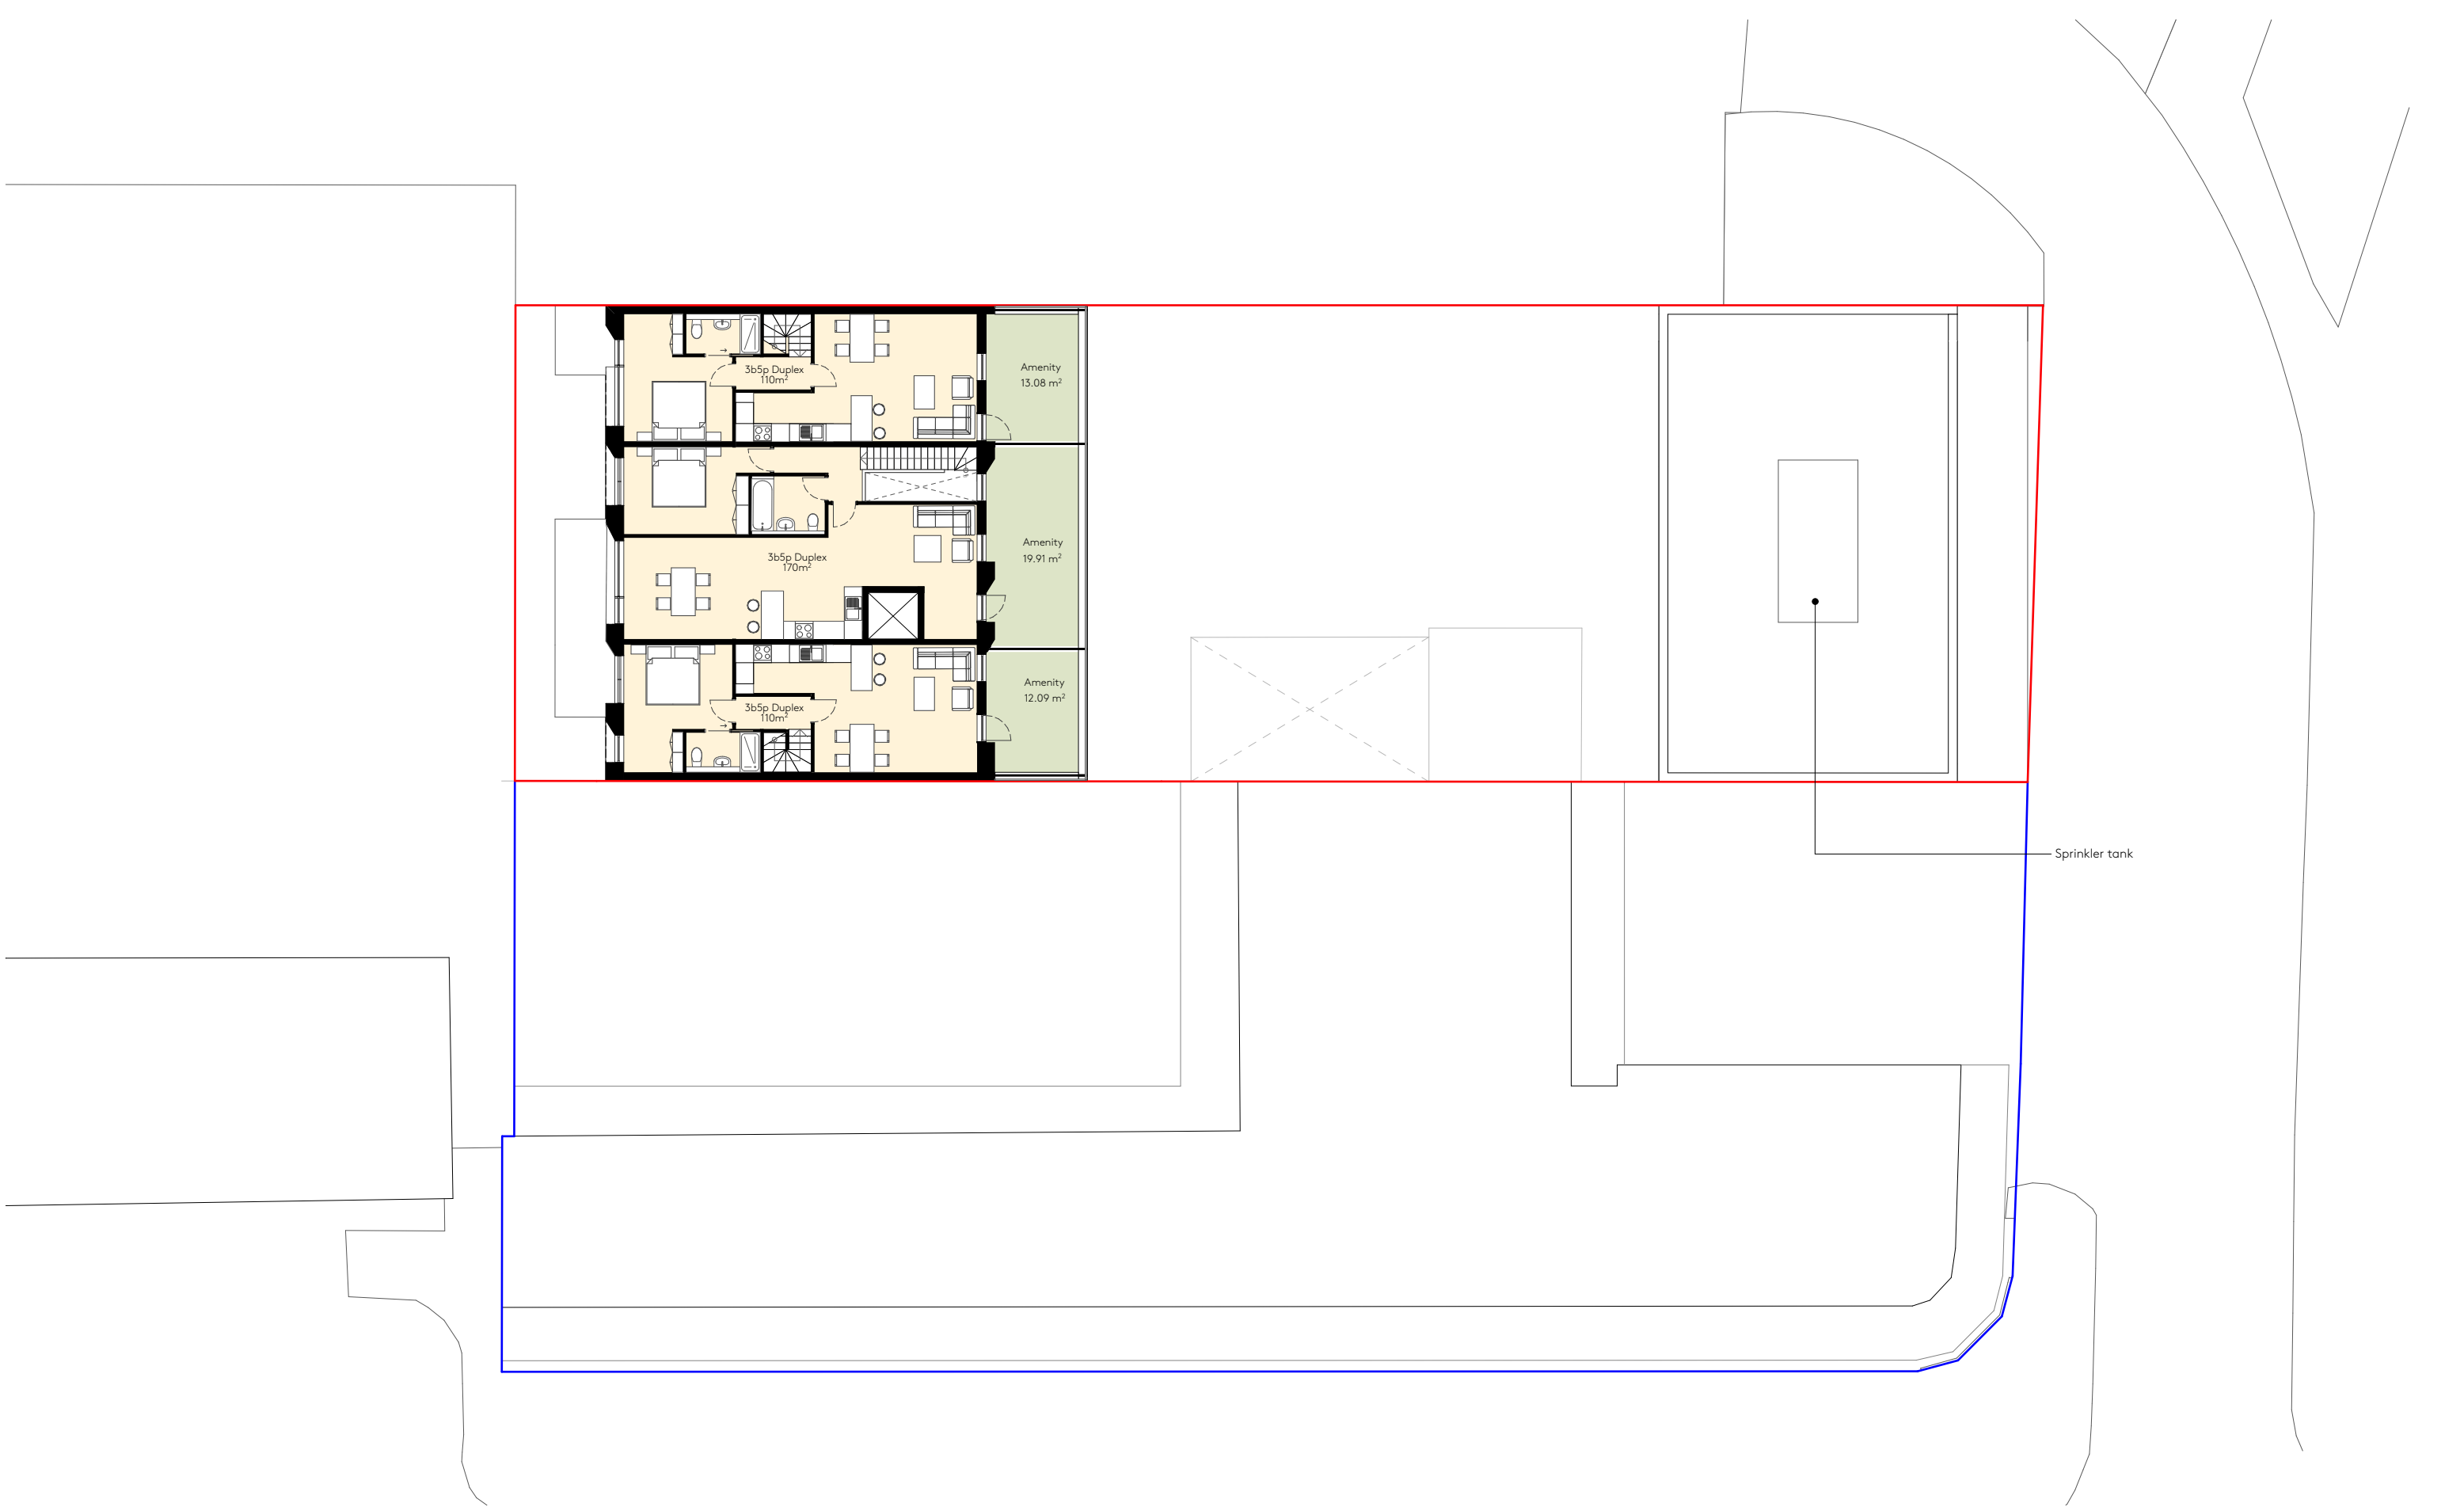



Ackroyd

Lowrie

23 Vyner Street, London E2 9DG

Ph: 0203 770 9780

www.ackroydlowrie.com

NOTE

DO NOT SCALE FROM THIS DRAWING.

DO NOT USE ANY AREAS INDICATED FOR EITHER VALUATION, PURCHASE SALE OR ANY OTHER FORM OF LEGALLY BINDING CONTRACT.

DO NOT REPRODUCE ANY PART OF THIS DRAWING WITHOUT PRIOR WRITTEN CONSENT. THIS DRAWING REMAINS THE COPYRIGHT OF ACKROYD LOWRIE LTD.

KEY

0

5

10m

1:200



LOCATION

NOTE

Drawings to be coordinated with fire, transport and daylight/sunlight consultants.

ISSUE

Rev.	Date	Comment
01	18/01/2023	

PROJECT

955 - 26 Lynton Road, Crouch End

CLIENT

Seemo Assets Ltd.

DRAWING NO.


955-105

DRAWING

Proposed Fourth Floor Plan

REVISION

Drawn	Checked	Current Stage	Scale	Date	Issue Set
BT	AR	Planning	1:200@A3	18/01/2023	S1

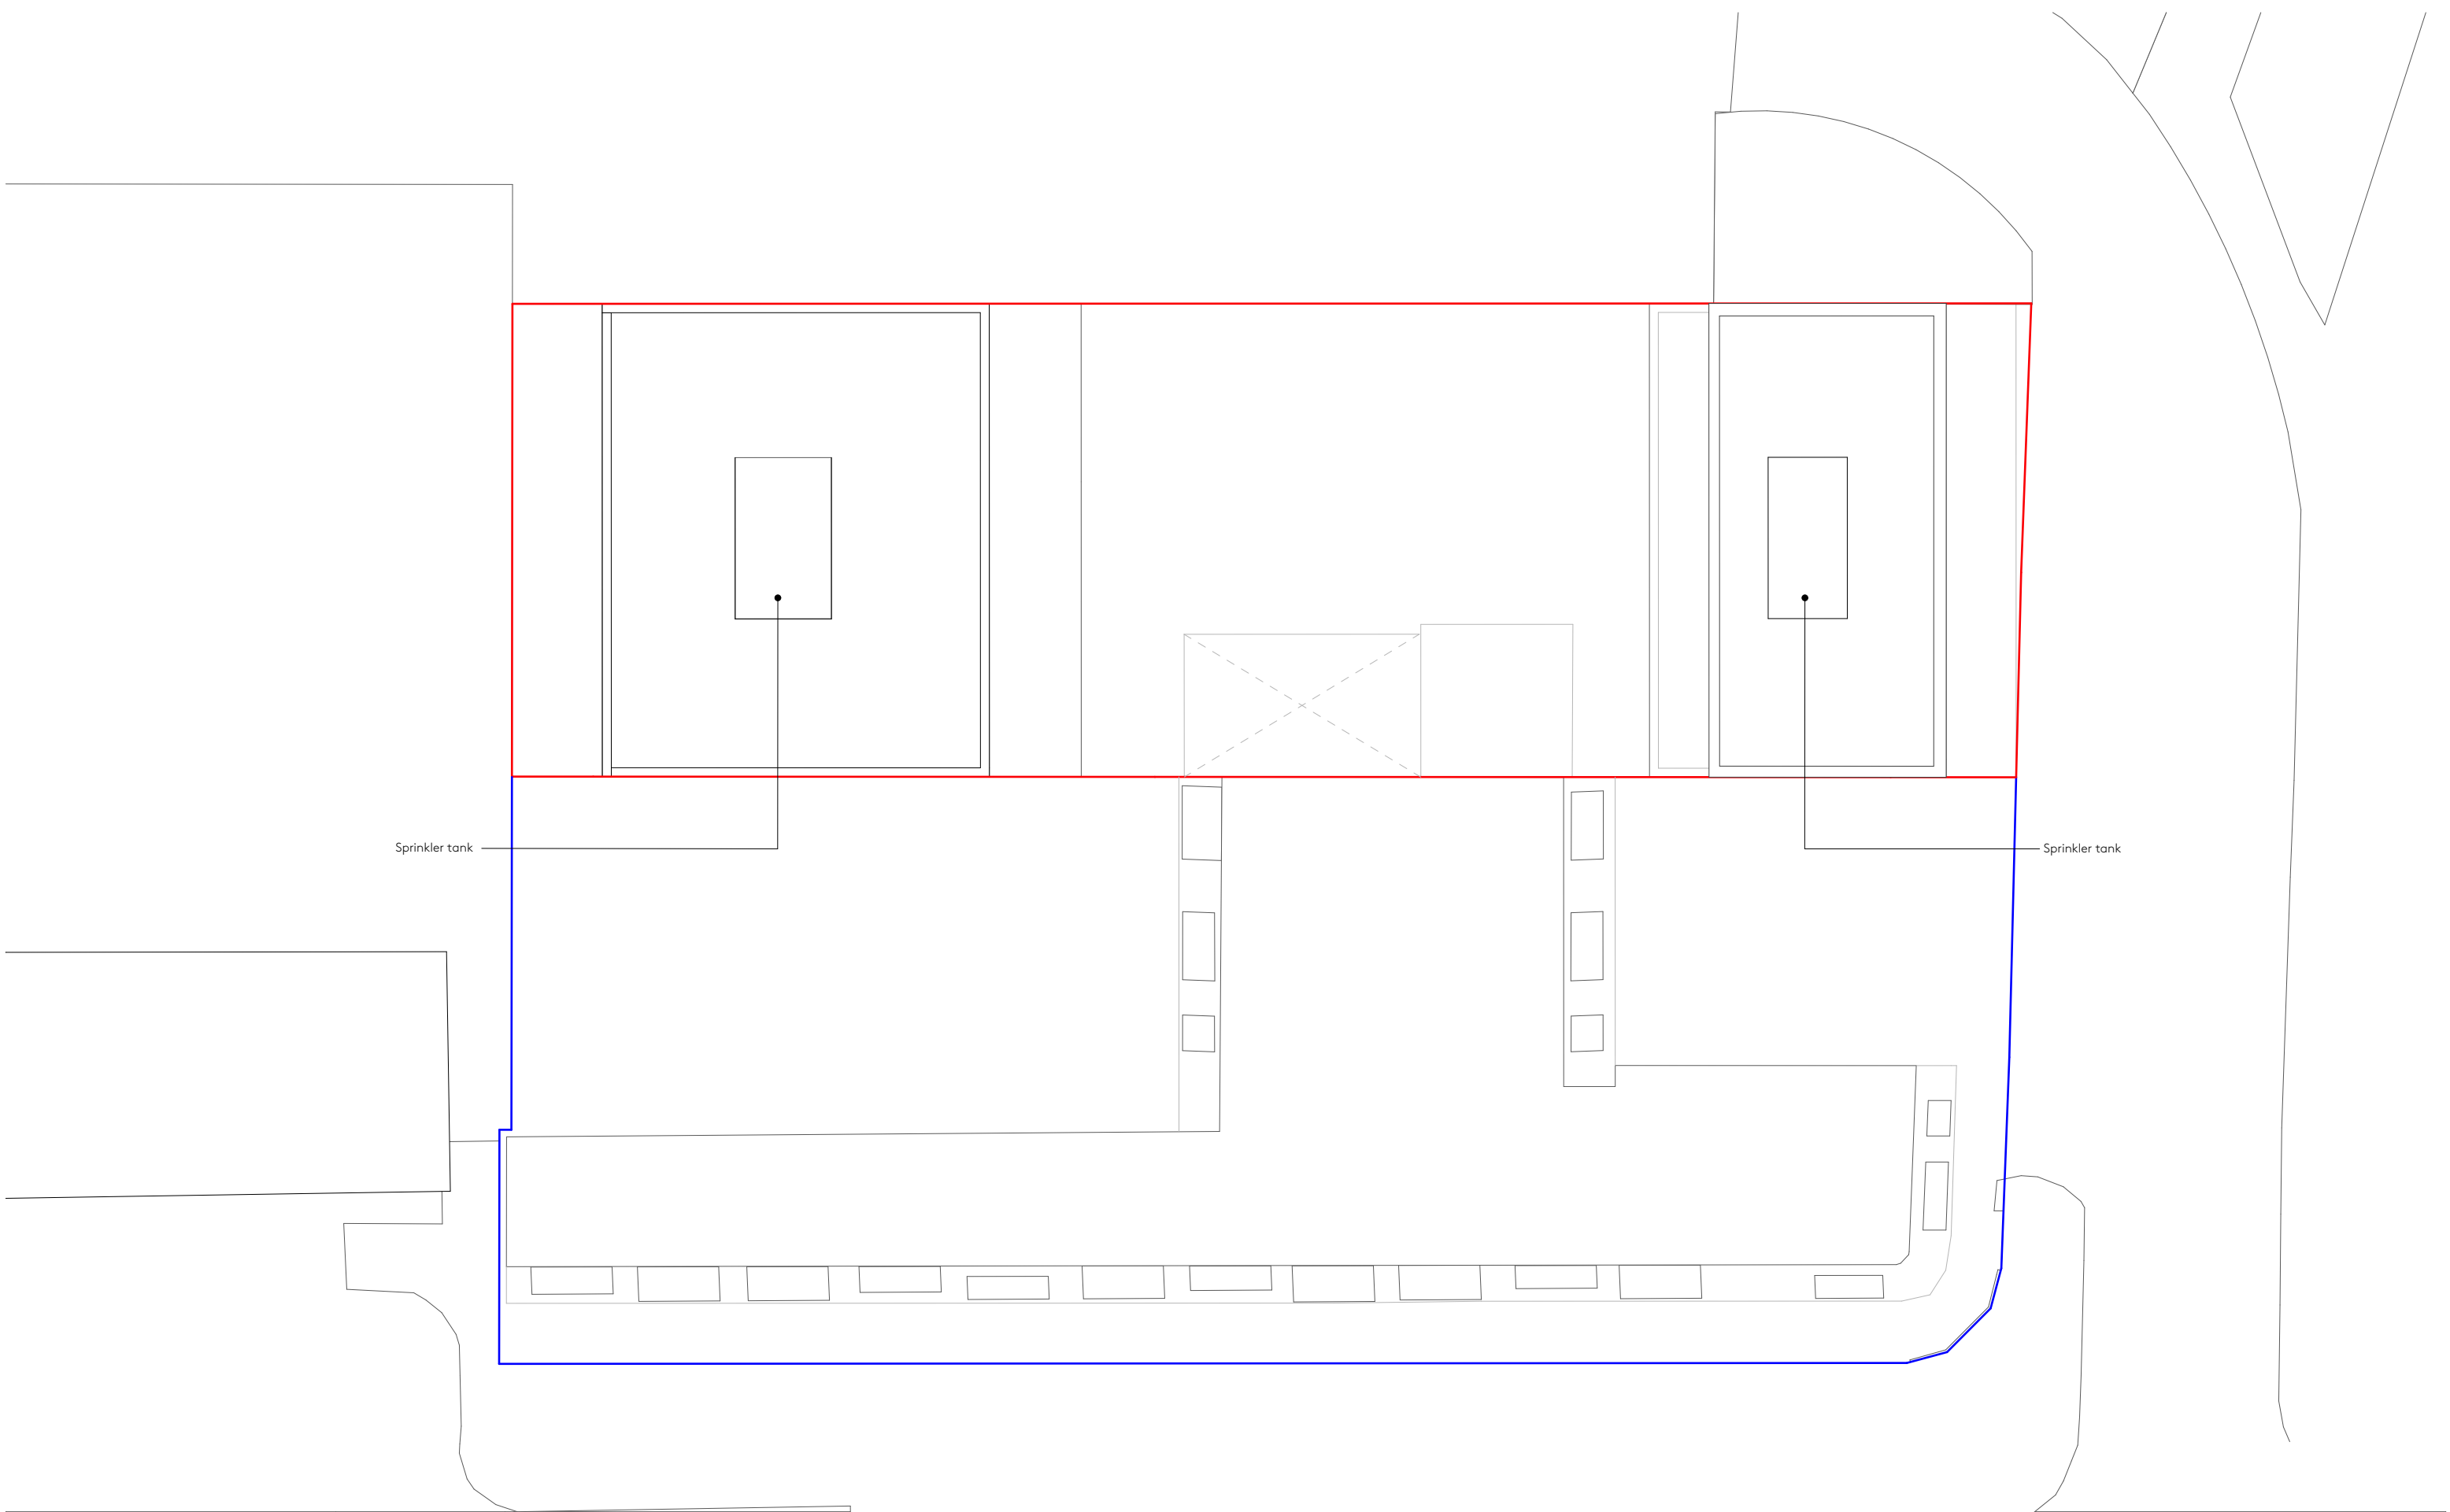



23 Vyner Street, London E2 9DG
Ph: 0203 770 9780
www.ackroydlowrie.com

NOTE

DO NOT SCALE FROM THIS DRAWING.

DO NOT USE ANY AREAS INDICATED FOR EITHER VALUATION, PURCHASE SALE OR ANY OTHER FORM OF LEGALLY BINDING CONTRACT.

DO NOT REPRODUCE ANY PART OF THIS DRAWING WITHOUT PRIOR WRITTEN CONSENT. THIS DRAWING REMAINS THE COPYRIGHT OF ACKROYD LOWRIE LTD.

KEY

0510m

1:200



LOCATION

NOTE

Drawings to be coordinated with fire, transport and daylight/sunlight consultants.


ISSUE

Rev.	Date	Comment
01	18/01/2023	

PROJECT		CLIENT			
955 - 26 Lynton Road, Crouch End		Seemo Assets Ltd.			
DRAWING NO.		DRAWING		REVISION	
955-106		Proposed Roof Plan			
Drawn	Checked	Current Stage	Scale	Date	Issue Set
BT	AR	Planning	1:200@A3	18/01/2023	S1



Ackroyd Lowrie 23 Vyner Street, London E2 9DG Ph: 0203 770 9780 www.ackroydlowrie.com	NOTE DO NOT SCALE FROM THIS DRAWING. DO NOT USE ANY AREAS INDICATED FOR EITHER VALUATION, PURCHASE SALE OR ANY OTHER FORM OF LEGALLY BINDING CONTRACT. DO NOT REPRODUCE ANY PART OF THIS DRAWING WITHOUT PRIOR WRITTEN CONSENT. THIS DRAWING REMAINS THE COPYRIGHT OF ACKROYD LOWRIE LTD.	KEY 015m 1:100	LOCATION NOTE Drawings to be coordinated with fire, transport and daylight/sunlight consultants.	ISSUE <table><tr><th>Rev.</th><th>Date</th><th>Comment</th></tr><tr><td>01</td><td>18/01/2023</td><td></td></tr><tr><td></td><td></td><td></td></tr><tr><td></td><td></td><td></td></tr><tr><td></td><td></td><td></td></tr></table>	Rev.	Date	Comment	01	18/01/2023											PROJECT 955 - 26 Lynton Road, Crouch End CLIENT Seemo Assets Ltd.
	Rev.	Date	Comment																	
	01	18/01/2023																		
DRAWING NO. 955-110	DRAWING Front Elevation	REVISION																		
Drawn BT	Checked AR	Current Stage Planning	Scale 1:100@A3	Date 18/01/2023	Issue Set S1															

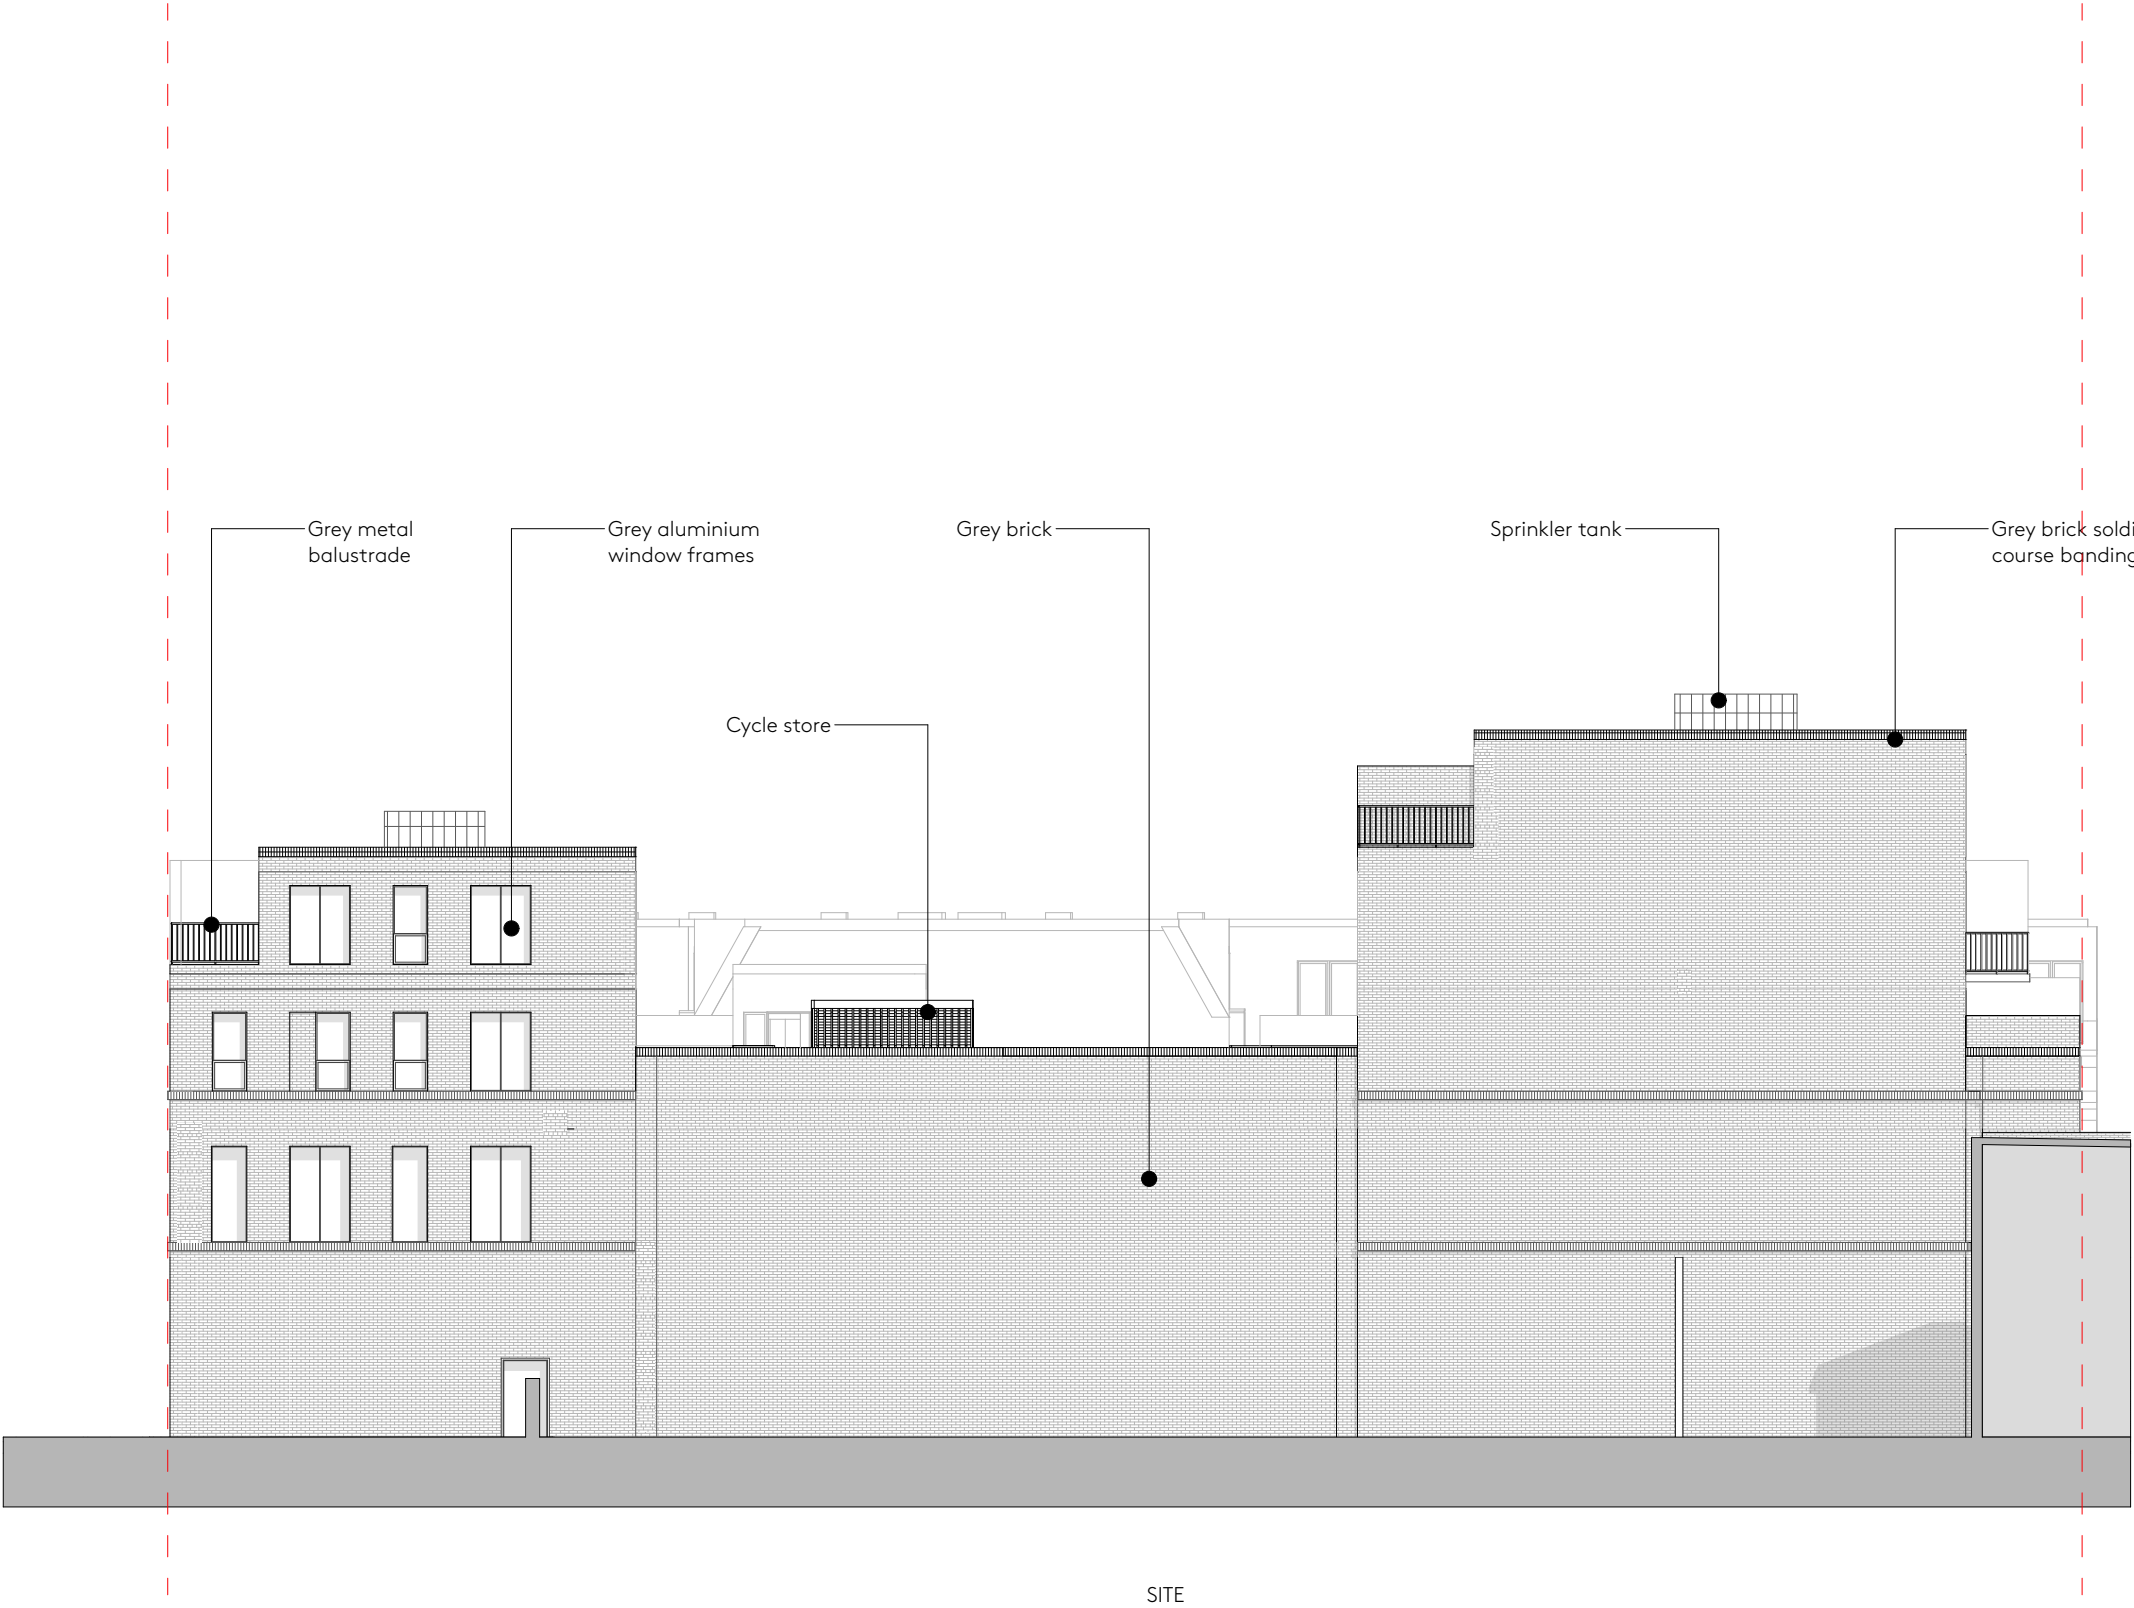

Ackroyd Lowrie 23 Vyner Street, London E2 9DG Ph: 0203 770 9780 www.ackroydlowrie.com	NOTE DO NOT SCALE FROM THIS DRAWING. DO NOT USE ANY AREAS INDICATED FOR EITHER VALUATION, PURCHASE SALE OR ANY OTHER FORM OF LEGALLY BINDING CONTRACT. DO NOT REPRODUCE ANY PART OF THIS DRAWING WITHOUT PRIOR WRITTEN CONSENT. THIS DRAWING REMAINS THE COPYRIGHT OF ACKROYD LOWRIE LTD.	KEY 0510m 1:200	LOCATION NOTE Drawings to be coordinated with fire, transport and daylight/sunlight consultants.	ISSUE <table><tr><th>Rev.</th><th>Date</th><th>Comment</th></tr><tr><td>01</td><td>18/01/2023</td><td></td></tr><tr><td></td><td></td><td></td></tr><tr><td></td><td></td><td></td></tr><tr><td></td><td></td><td></td></tr></table>	Rev.	Date	Comment	01	18/01/2023											PROJECT 955 - 26 Lynton Road, Crouch End CLIENT Seemo Assets Ltd.	
	Rev.	Date	Comment																		
	01	18/01/2023																			
	DRAWING NO. 955-111	DRAWING North East Elevation	REVISION																		
Drawn BT	Checked AR	Current Stage Planning	Scale 1:200@A3	Date 18/01/2023	Issue Set S1																



