



DEMOLITION LINE

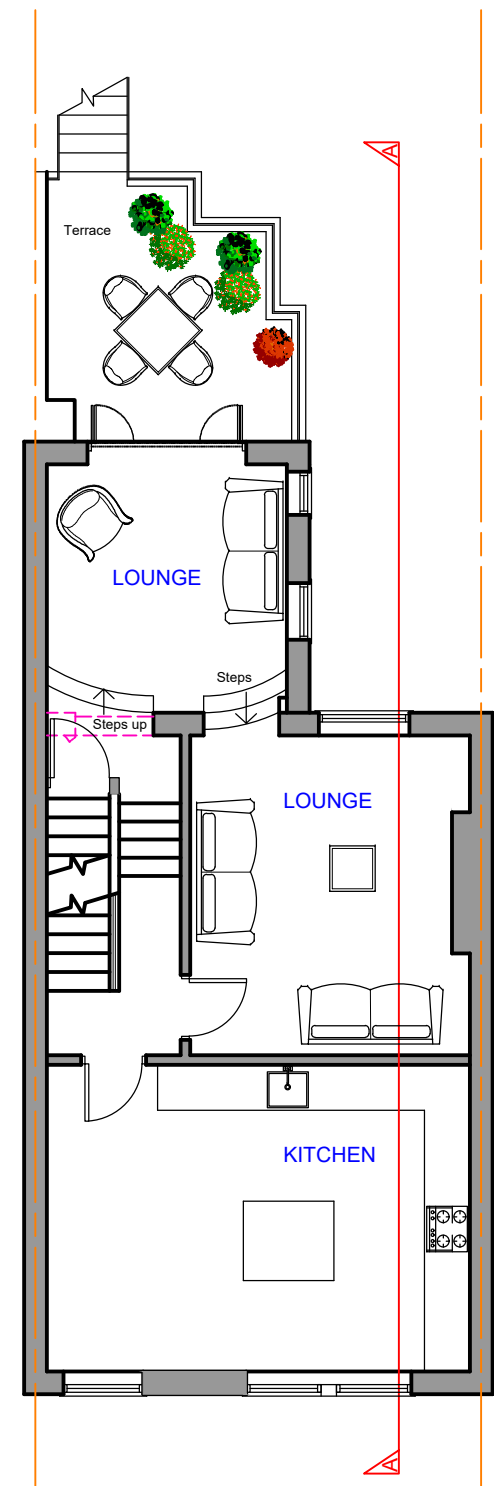

PROPOSED FIRST FLOOR PLAN

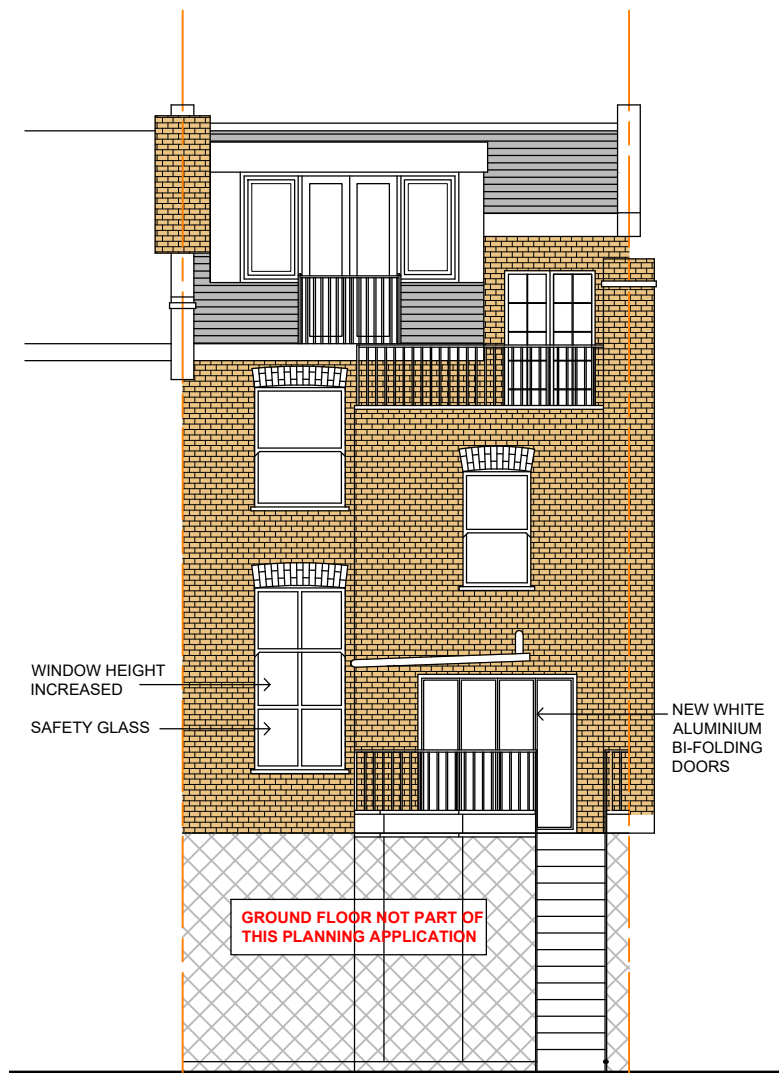

PROPOSED REAR ELEVATION



PROPOSED SECTIONAL ELEVATION

SCALE 1:100
0 1000 2000 5000

© COPYRIGHT Mehra Design Services
NOT TO BE REPRODUCED WITHOUT WRITTEN PERMISSION
ALL DIMENSIONS TO BE CHECKED & VERIFIED ON SITE
PRIOR TO CONSTRUCTION

Mehra Design Services
41 Summit Avenue
Kingsbury
London
NW9 0TH

Telephone: 07456789516
E Mail: shihanaz41@aol.com

PRELIMINARY	☐	INFORMATION	☐
APPROVAL	☐	CONSTRUCTION	☐
TENDER	☐		☐
PLANNING	☐		☐
RECORD	☐		☐

CLIENT	MRS. ANNA ROM
PROJECT	FLAT 2 13 DASHWOOD ROAD, HARINGEY, N8 9AD
DRAWING TITLE	PROPOSED FLOOR PLAN AND ELEVATIONS
DRAWN BY	SM
CHECKED	SM
DATE	JANUARY 2023
SCALE	1:100 @ A3
REVISION NO.	SM-03
REV	---
FILED ON AUTOCAD AS:	