



SITE PLAN
SCALE 1:500



LOCATION PLAN
SCALE 1:1250



EXISTING



PROPOSED



FRONT ELEVATION
Scale: 1:50

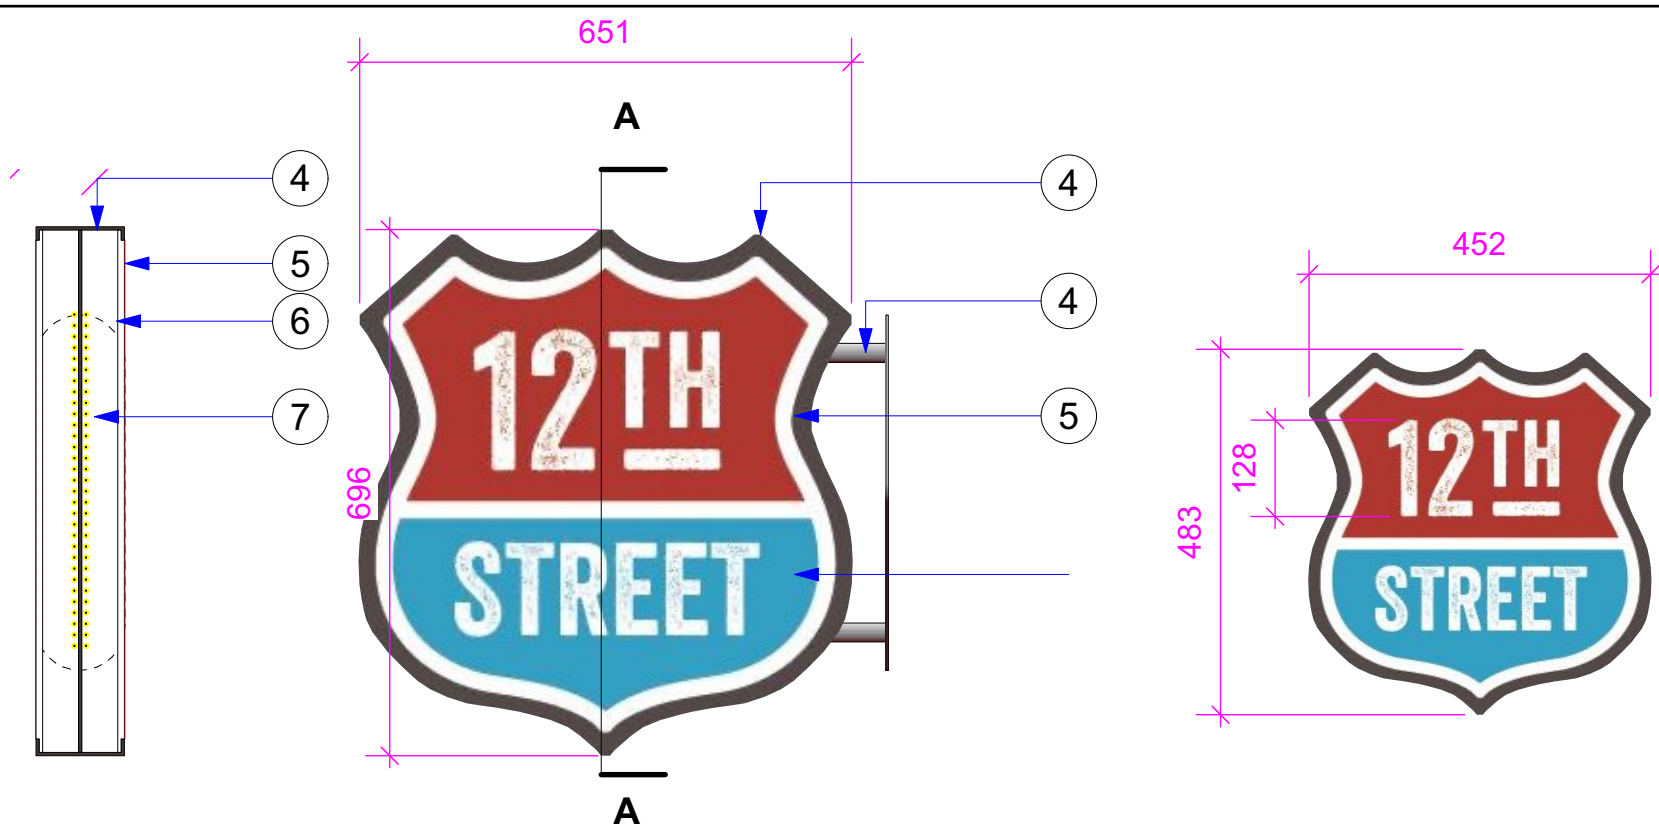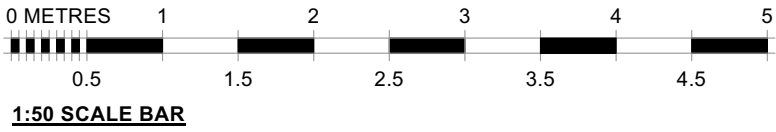

PROJECTING SIGN
Scale: 1:10

SHIELD SIGN
Scale: 1:10

COLOURS:

PANTONE 193C

PANTONE 2915C

WHITE

- Notes:**
- 1 PROJECTING SIGN
 - 2 12th STREET FASCIA SIGN
 - 3 SHIELD SIGN
 - 4 HOT DIP GALVANISED STEEL SIGNBOX AND BRACKET (DO NOT REMOVE WEBBING)
 - 5 OPAL ACRYLIC SIGN FACE (DOUBLE SIDED)
 - 6 DASHED LINE INDICATES BRACKET TO FASCIA. DIMENSIONALLY COORDINATED WITH CORRUGATED STEEL FASCIA CLADDING
 - 7 INTERNAL LED ILLUMINATION
 - 8 OPAL ACRYLIC FACE OVERLAID WITH TRANSLUCENT VINYL GRAPHIC
 - 9 HOT DIP GALVANISED STEEL SIGNBOX
 - 10 RENEW EXISTING FASCIA CLADDING
 - 11 INK JET PRINTED DIRECTLY ONTO 10MM OPAL ACRYLIC. WHITE AREAS ILLUMINATED. ALL OTHER AREAS AND COLOURS NON ILLUMINATED

MAIN CONTRACTOR TO VERIFY ALL
DIMENSIONS ON SITE PRIOR
MANUFACTURING FABRICATION AND
CONSTRUCTION



PROPOSED FASCIA SIGN
Scale: 1:10

WOOD GREEN

REV	DESCRIPTION	DATE
-----	-------------	------

DESIGN
CLD

CLIENT
SQP TRADERS
LIMITED

PROJECT
12th St
CC

DESCRIPTION
ADVERTS TO SHOPFRONT

SCALE

DATE
NOVEMBER 2022

DRAWN BY

NUMBER
12TH STREET-WG-22-06

THIS DRAWING IS THE PROPERTY OF :
DESIGN
CLD
www.designcld.co.uk info@designcld.co.uk
4 Peterborough Road, Harrow, Middlesex, HA1 2BQ
Tel : 020 8 426 8259 Fax : 020 8 423 0939
COPYRIGHT IS RESERVED BY DESIGN CLD AND IS ISSUED ON THE CONDITION THAT IT IS NOT COPIED OR
DISCLOSED BY OR TO ANY UNAUTHORISED PERSONS WITHOUT PRIOR CONSENT IN WRITING FROM
DESIGN CLD. THIS DRAWING SHOULD NOT BE SCALED. THE CONTRACTOR SHOULD CHECK ALL DIMENSIONS
ON SITE. ANY ERROR OMISSION SHOULD BE REPORTED TO DESIGN CLD.