
 
 


33 Somerset Gardens Site Plan

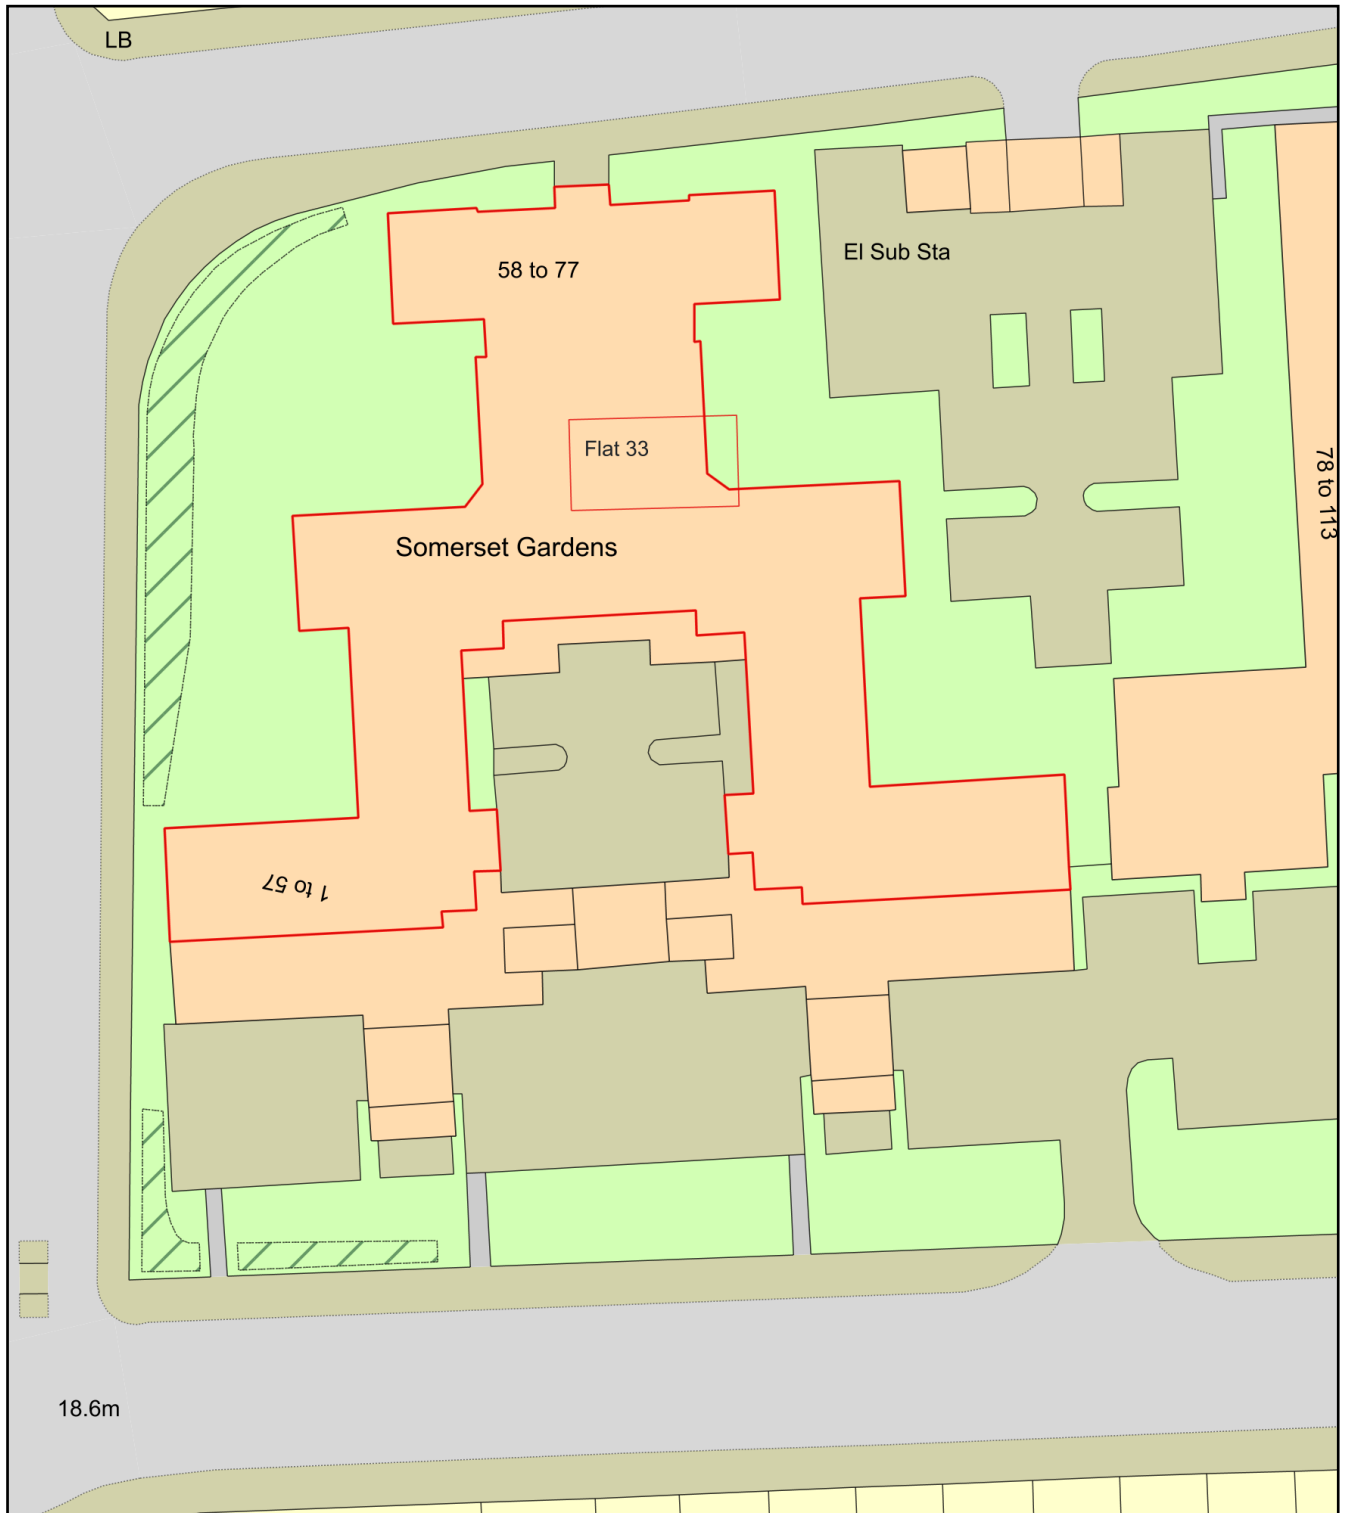

Plan Produced for: Haringey Council

Date Produced: 23 Jan 2023

Plan Reference Number: TQRQM23023185801098

Scale: 1:500 @ A4