
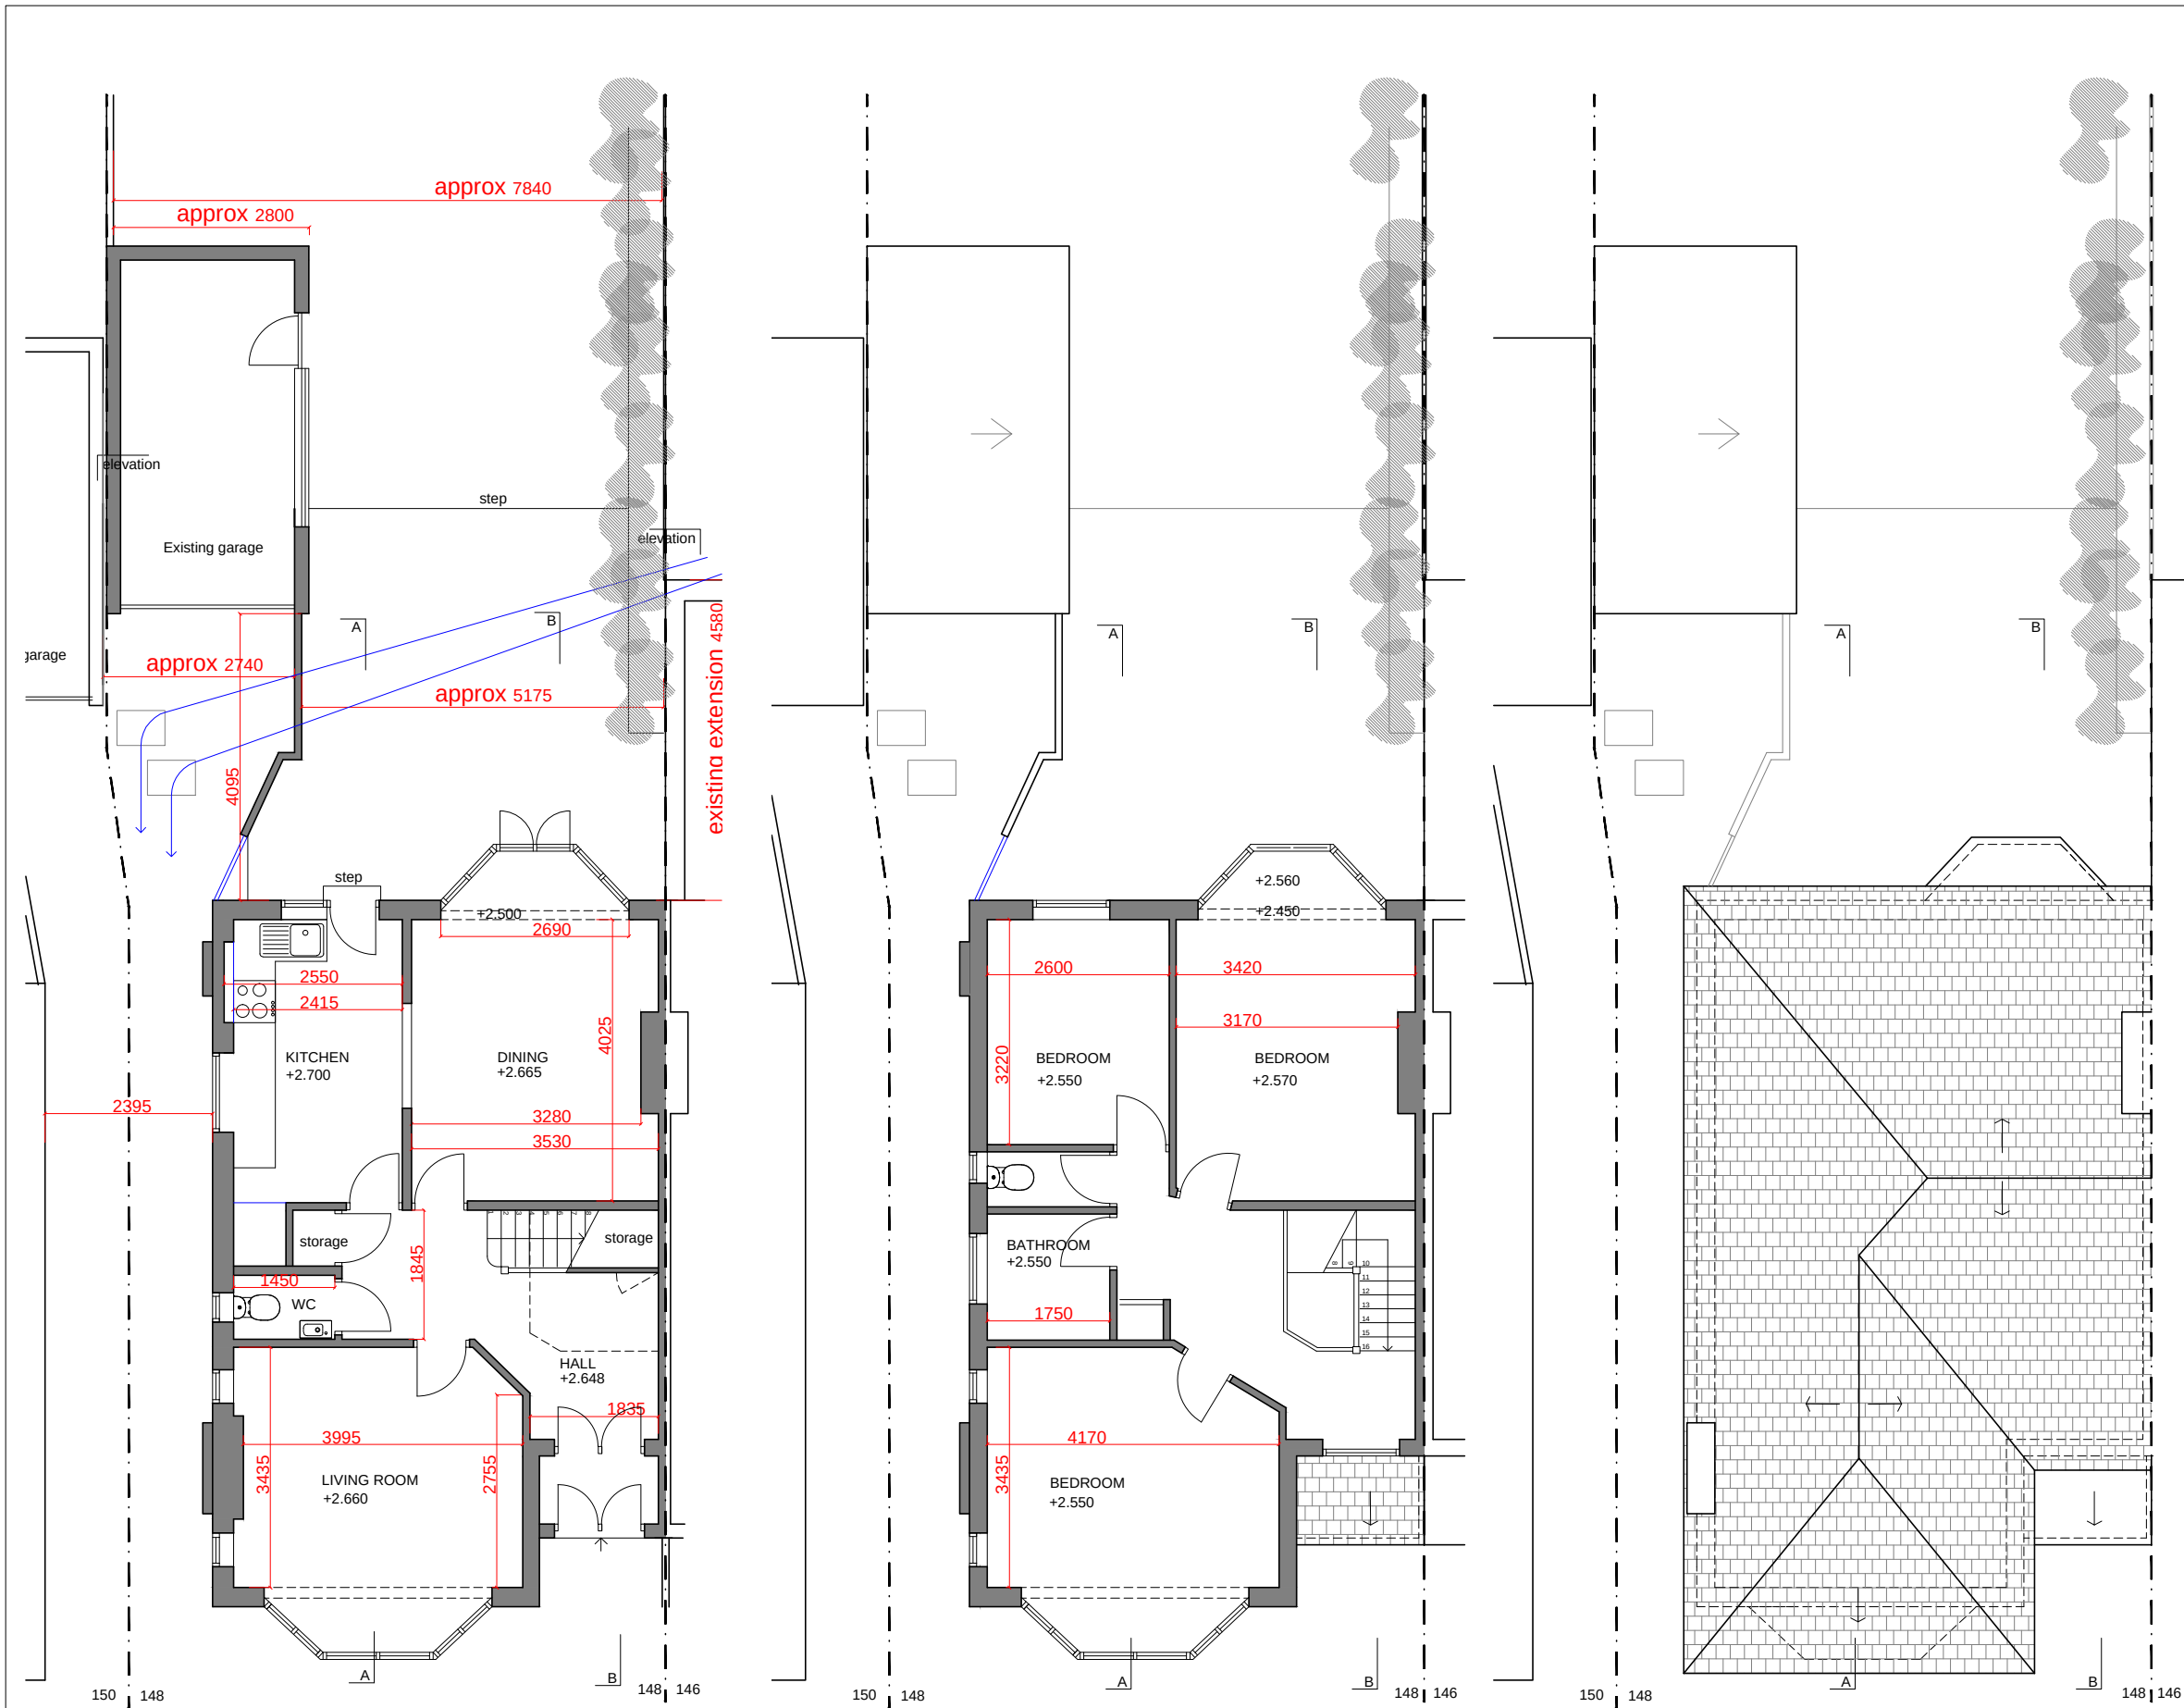


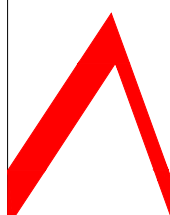

GROUND FLOOR PLAN

FIRST FLOOR PLAN

FIRST FLOOR PLAN

	revision	date		
A	Issue for planning	20.01.23		
FOR PLANNING				
148 Woodfield Way				
As existing				
 ana alonso architect Dipl Arch ARB T 1 07754888138 E 1 anatruan@yahoo.com facebook.com/ana.alonso.architect ana alonso architect muswell hill				
Scale	1:100@A3	Job No	Dwg No	Rev
Date	Dec'22	2022/117	AP(00)02	A
Drawn	AAT			
Checked	AAT	© COPYRIGHT This drawing is the copyright of Ana Alonso.		