




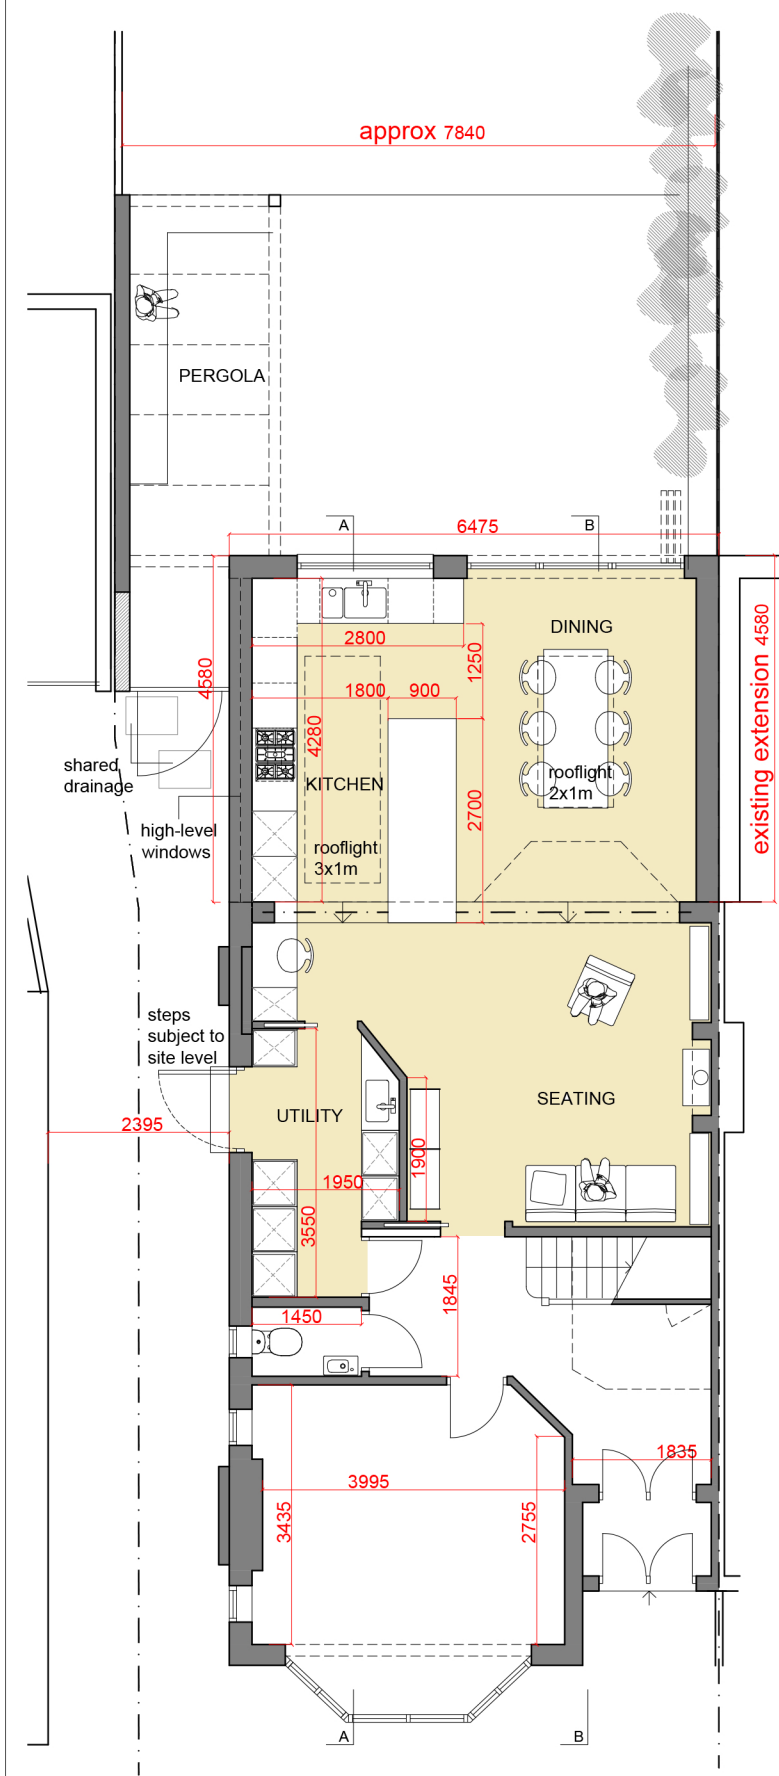



GROUND FLOOR PLAN

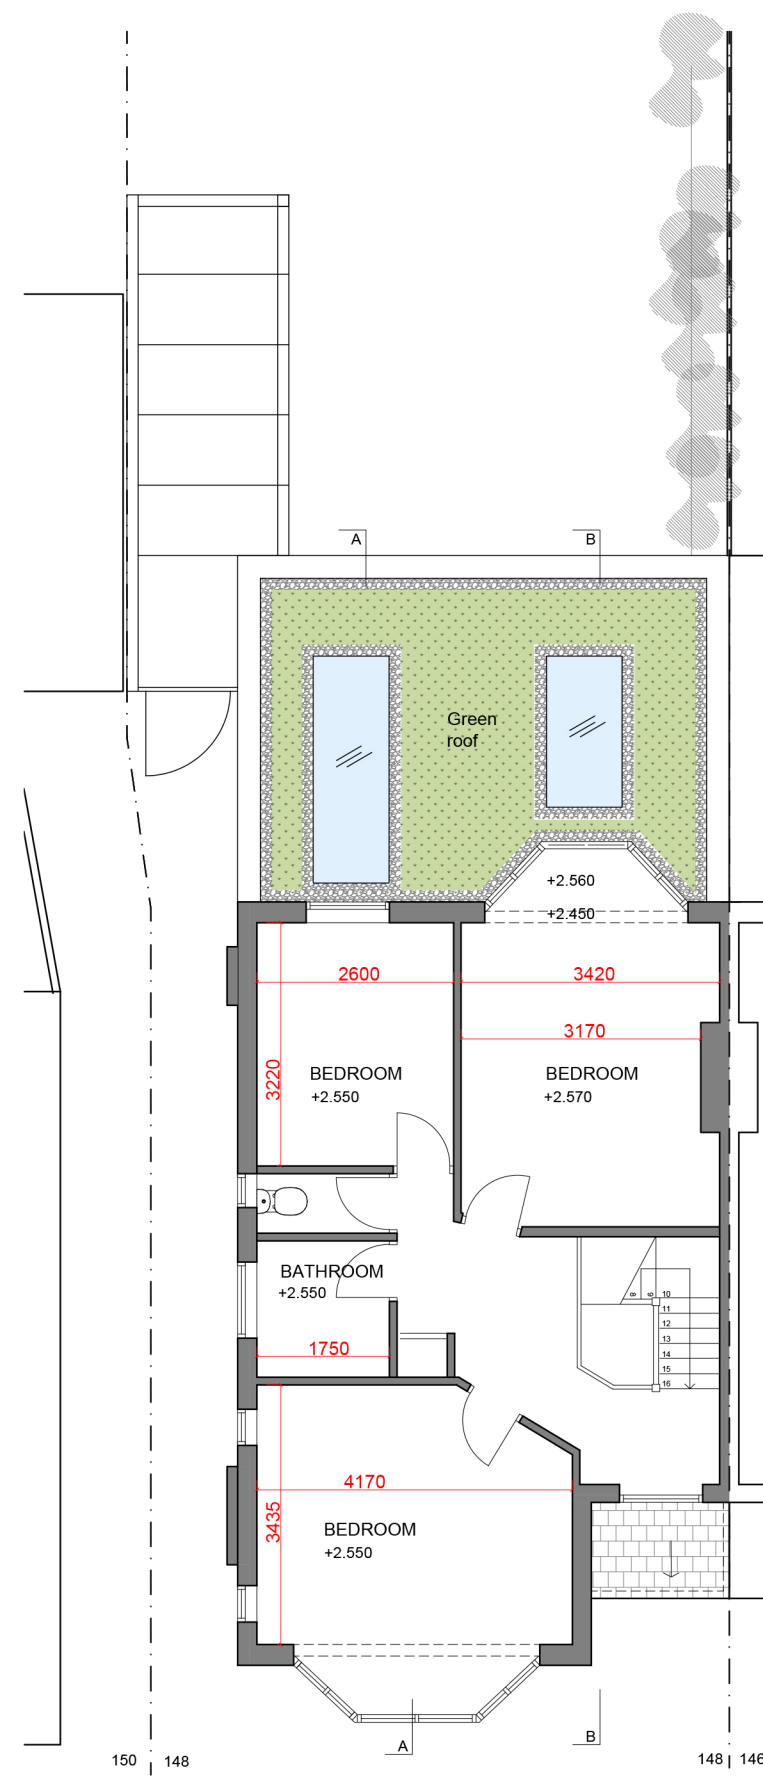


FIRST FLOOR PLAN

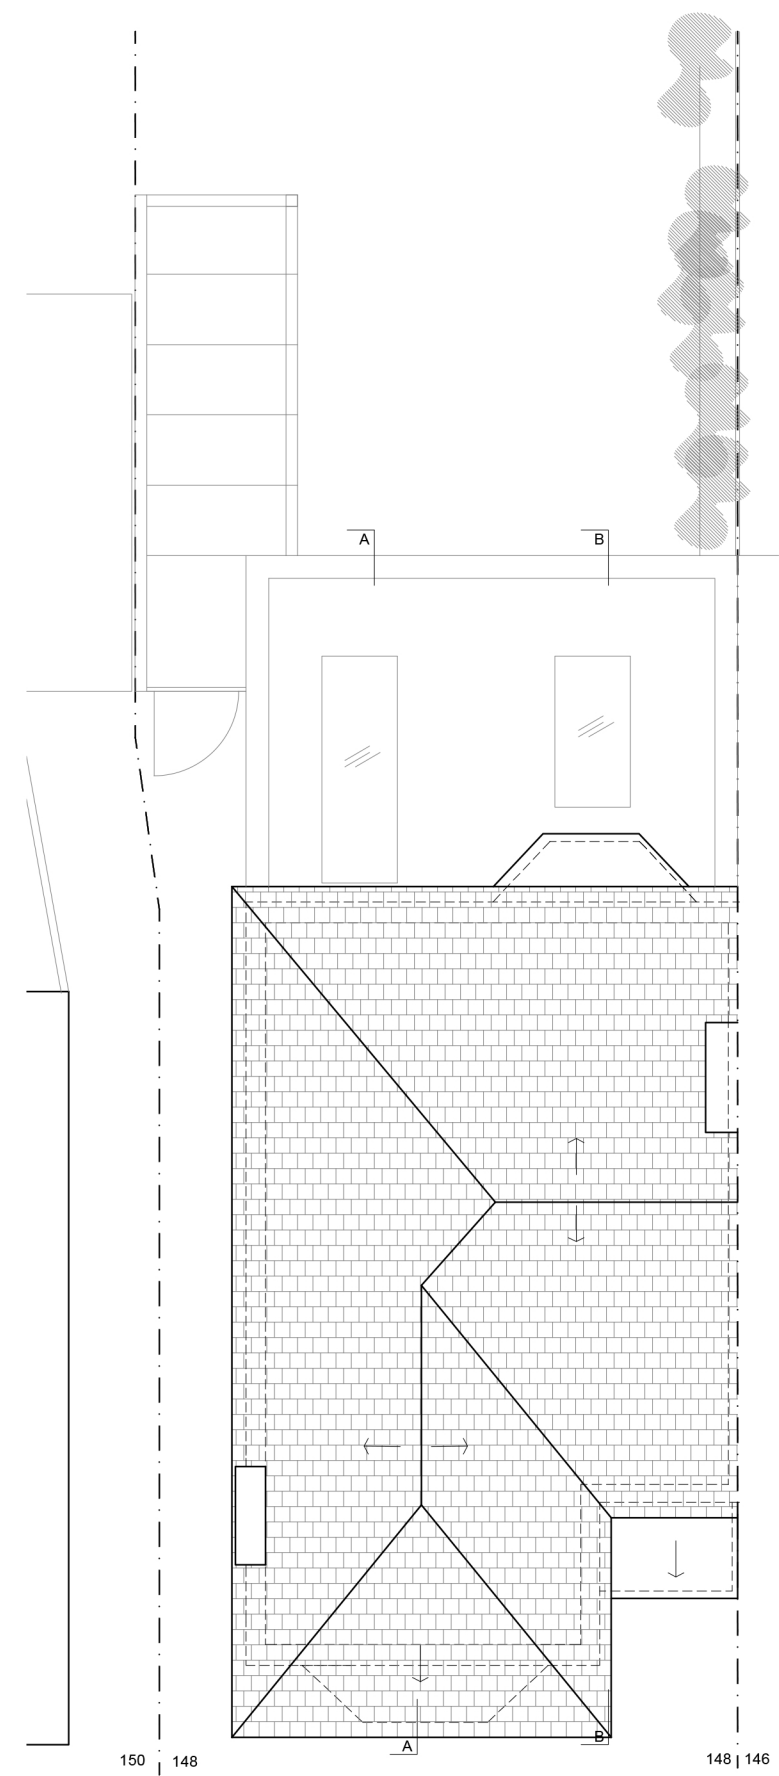

ROOF PLAN

  

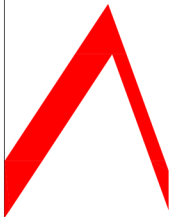	revision	date		
A	Issue for planning	20.01.23		
B	Minor amendments as per client’s comments	23.01.23		
FOR PLANNING				
148 Woodfield Way				
As proposed				
 ana alonso architect Dipl Arch ARB T I 07754888138 E I anatron@yahoo.com facebook.com/ana.alonso.architect ana alonso architect muswell hill				
Scale	1:100@A3	Job No	Dwg No	Rev
Date	Jan'23	2022/117	AP(00)05	B
Drawn	AAT			
Checked	AAT	© COPYRIGHT This drawing is the copyright of Ana Alonso.		