




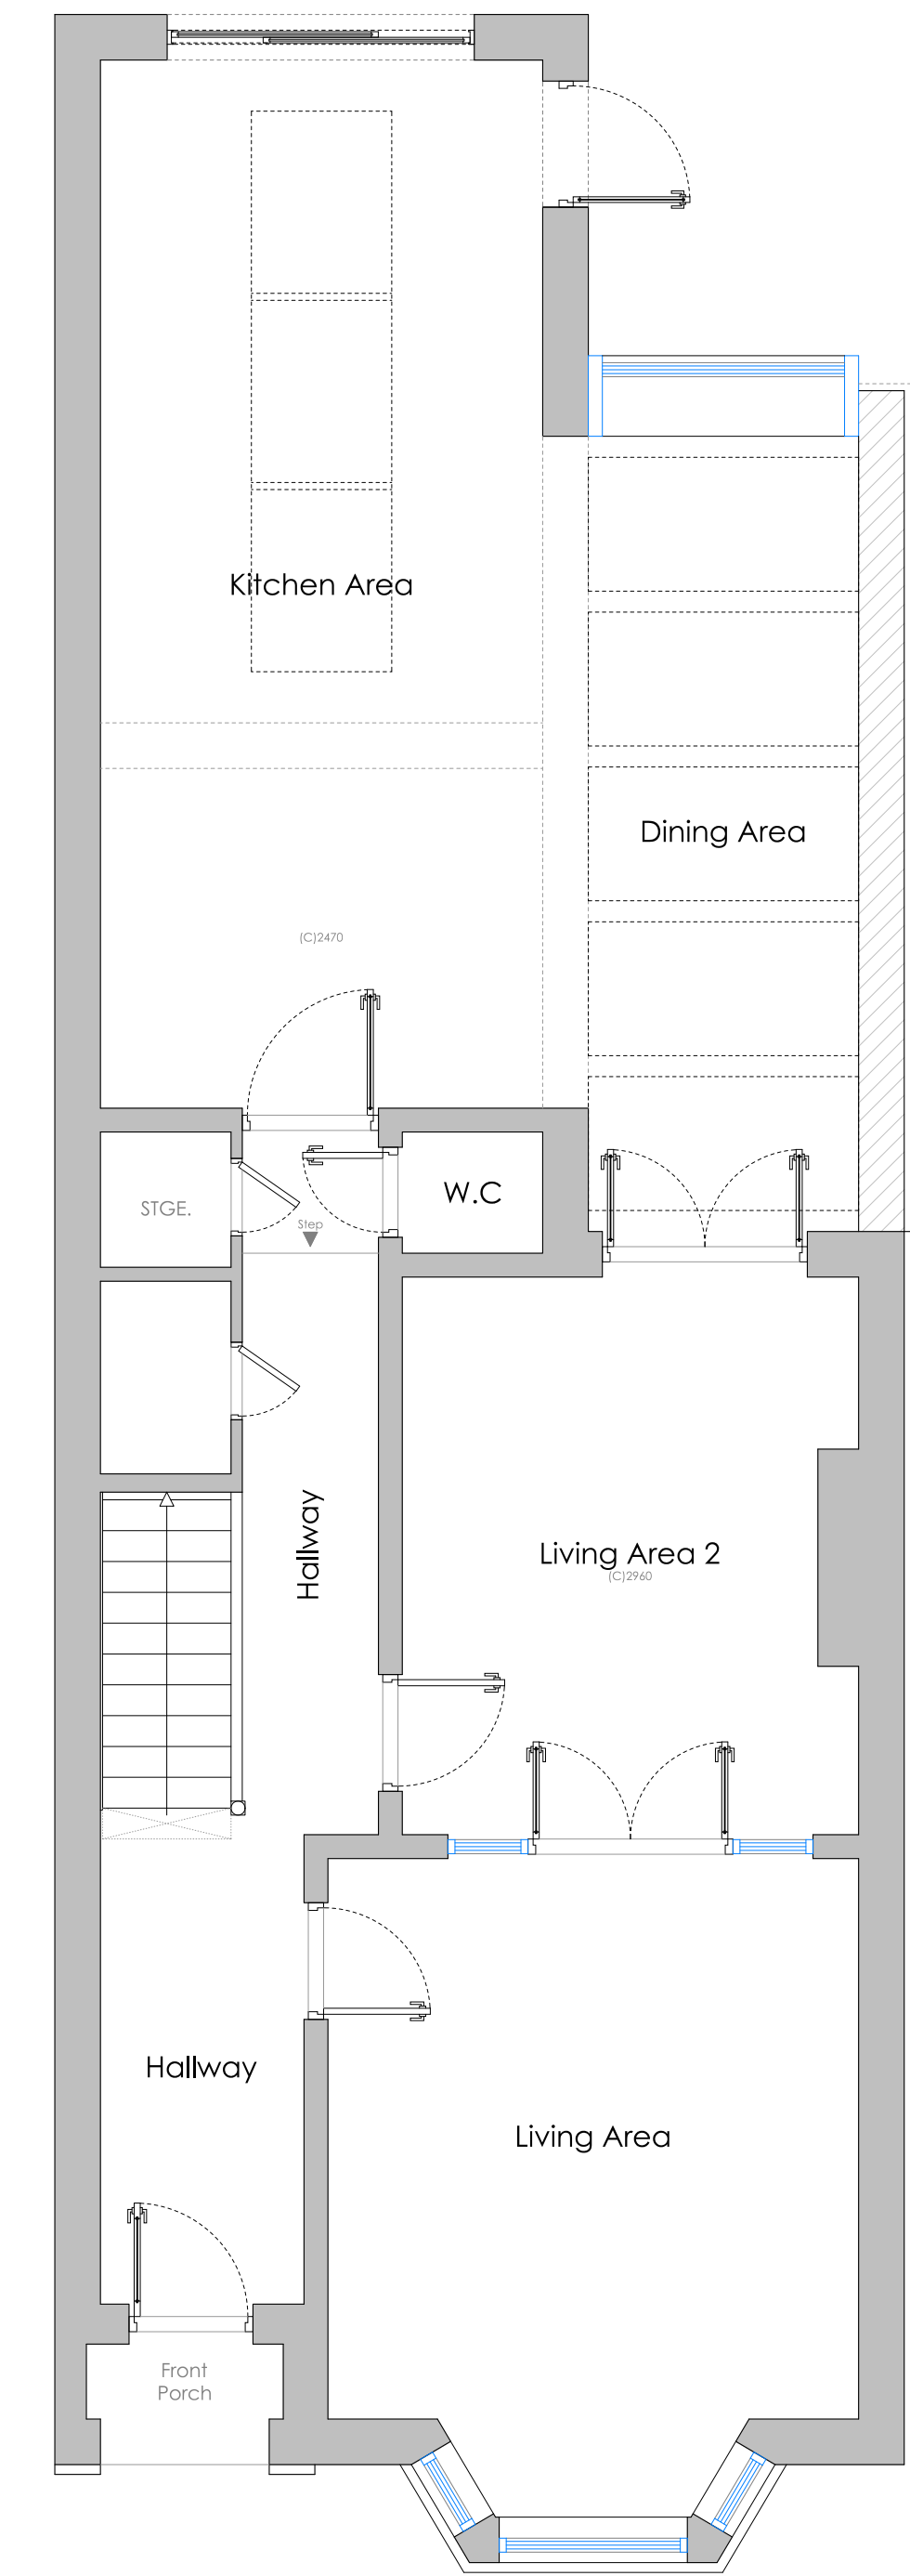

PL300 Proposed Ground Floor Plan
1:50 @ A1



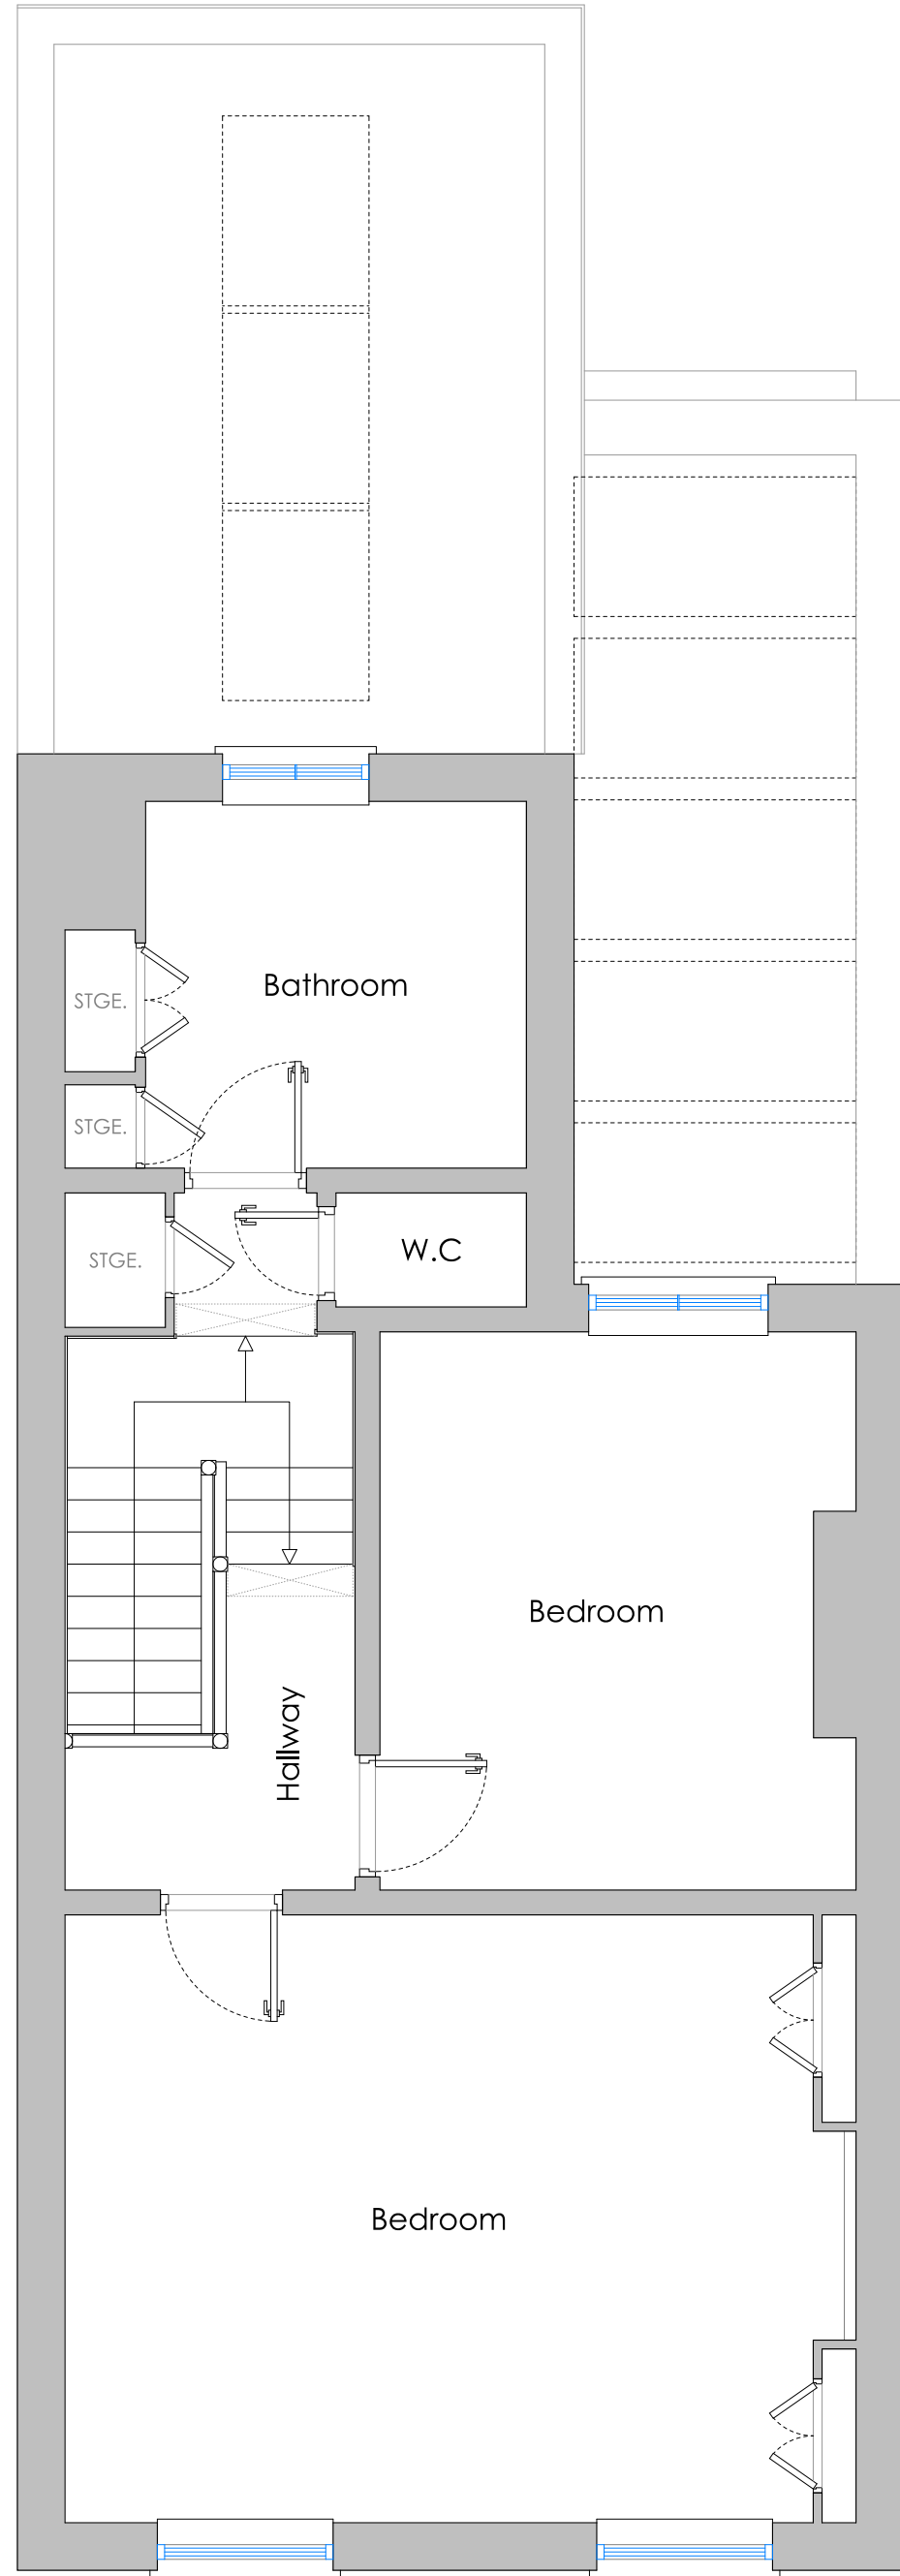


PL300 Proposed First Floor Plan
1:50 @ A1

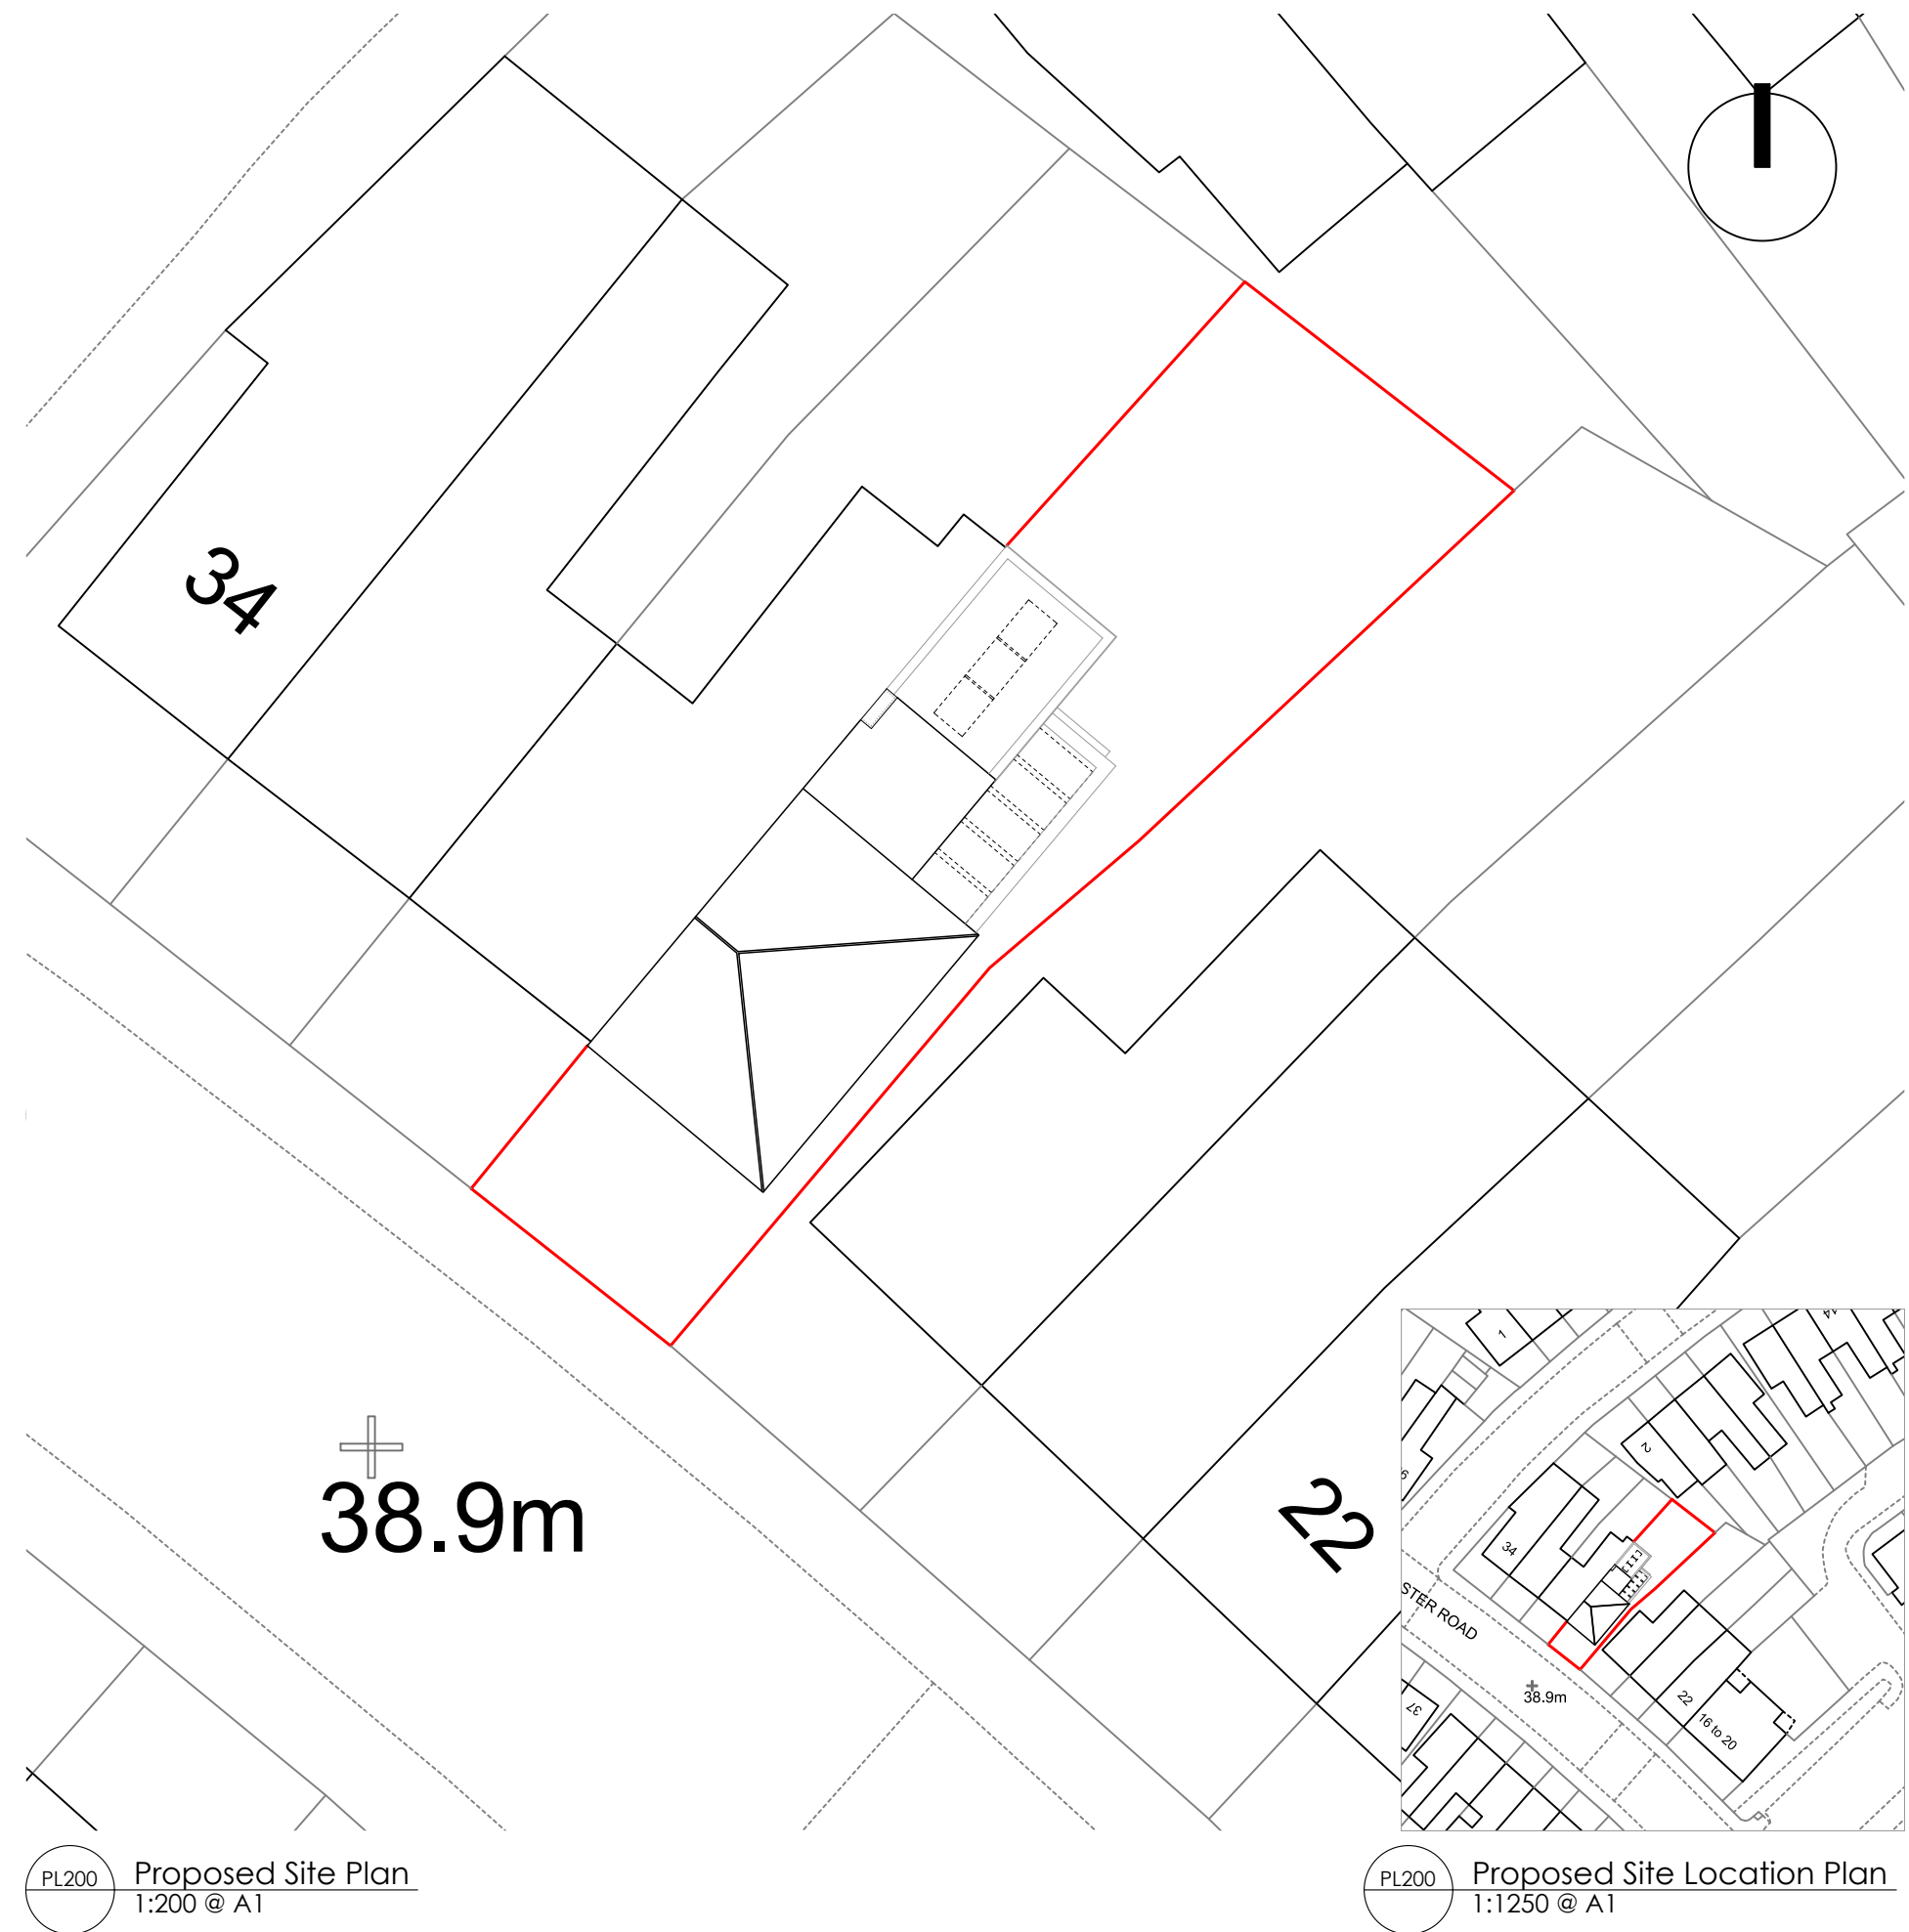


PL200 Proposed Site Plan
1:200 @ A1

PL200 Proposed Site Location Plan
1:1250 @ A1

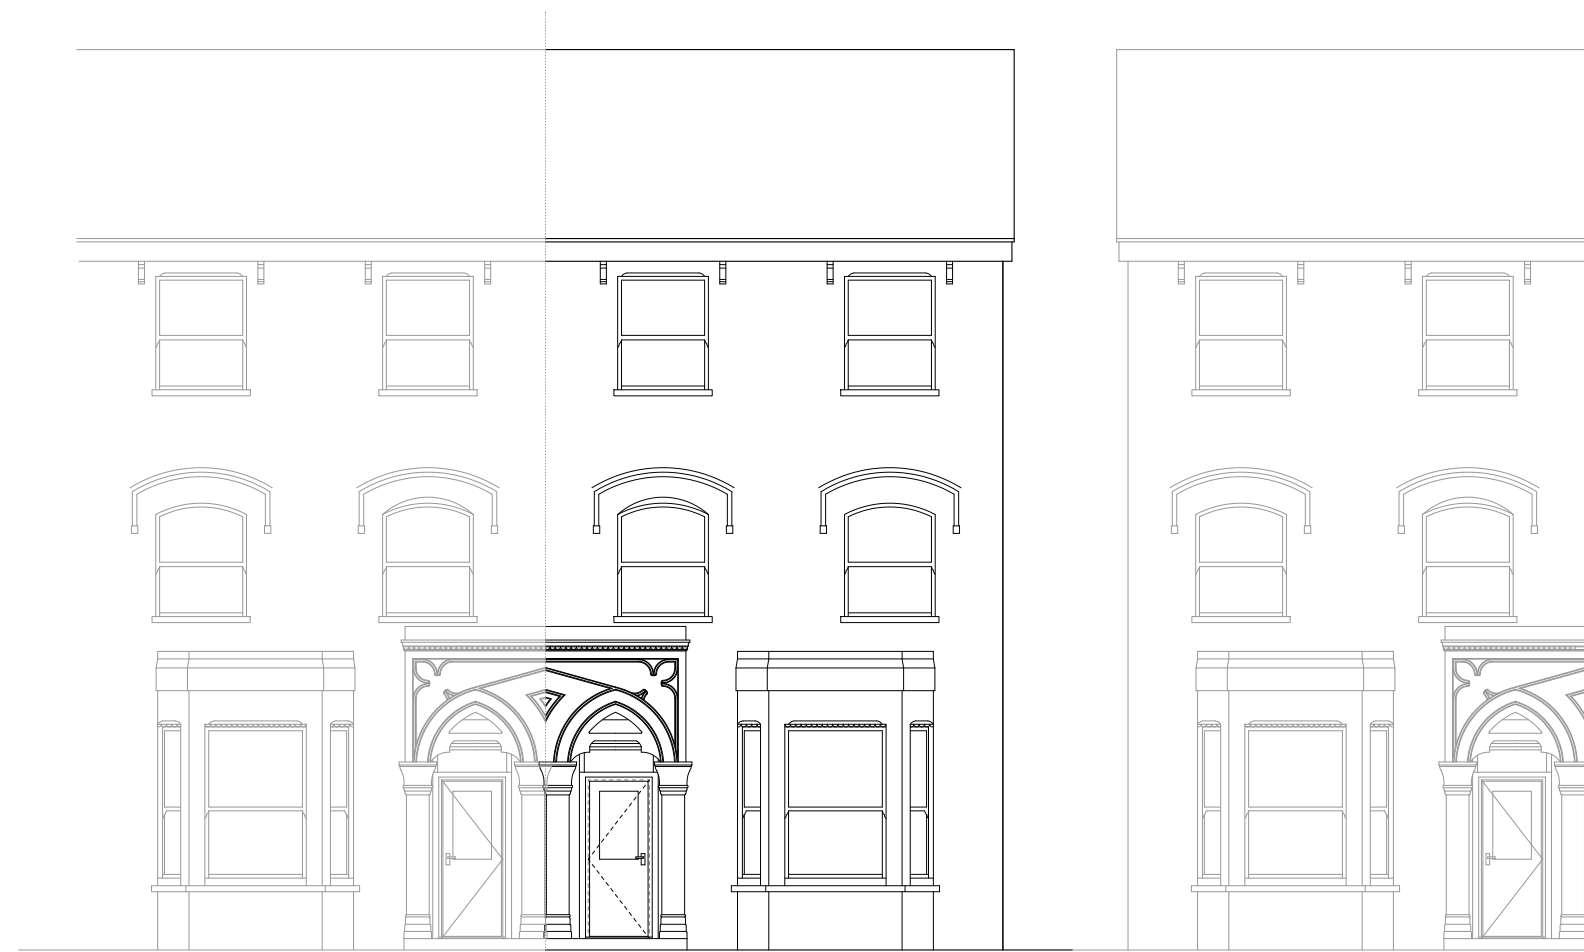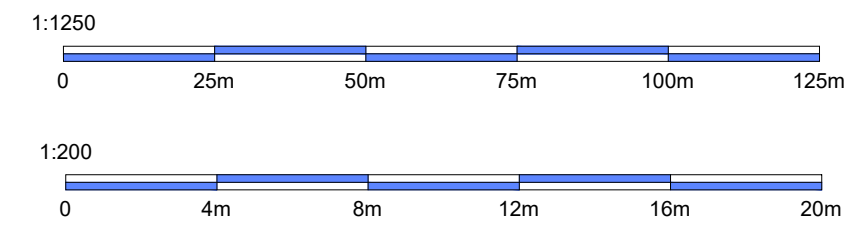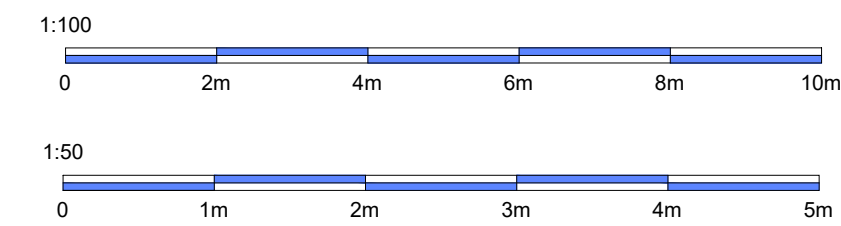

PL300 Proposed Front Elevation
1:100 @ A1

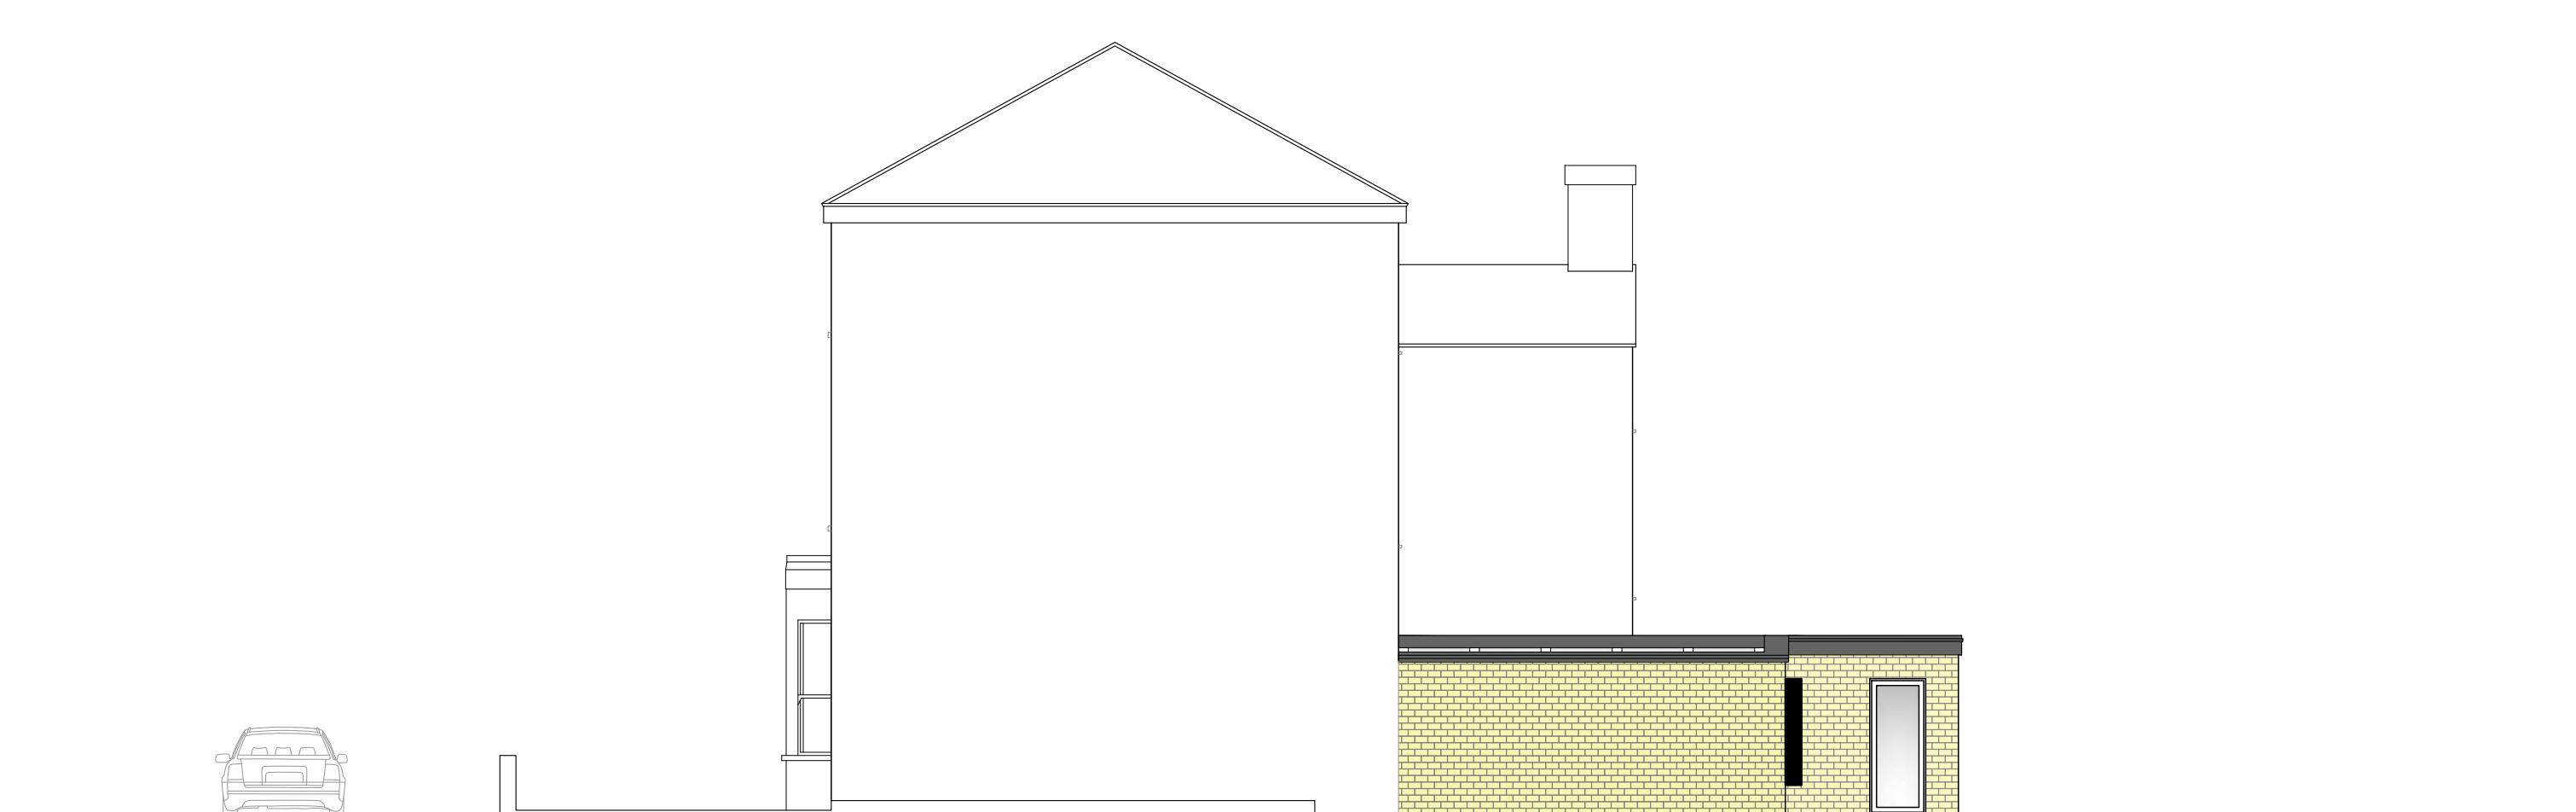

PL300 Proposed Right Elevation
1:100 @ A1

Revisions
Rev 1 22/08/22 Two Storey Rear Extension to be Pitched and below existing eaves. Dormer brought in by 200 MM either side of eaves.

Client: Sophie Leon
Address: 28 Lancaster Road,
Finsbury Park, London, N4 4PR
Date: 16/05/2022
Title: Proposed Plans - PL300
Drawn By: CA
Scale: @ A1

R. Hughes, Platform, Bure St,
Cardiff CF10 5LE
www.RHughesdesigns.com
Enquiries@rhughesdesigns.com
02922 362706

NOTE: All dimensions to be checked on site. Do not scale this drawing. All discrepancies should be reported to R. Hughes Designs. Copyright: 2021 R. Hughes Designs. This drawing and the design are copyright of R. Hughes Designs. This drawing is not to be used or copied without consent.