




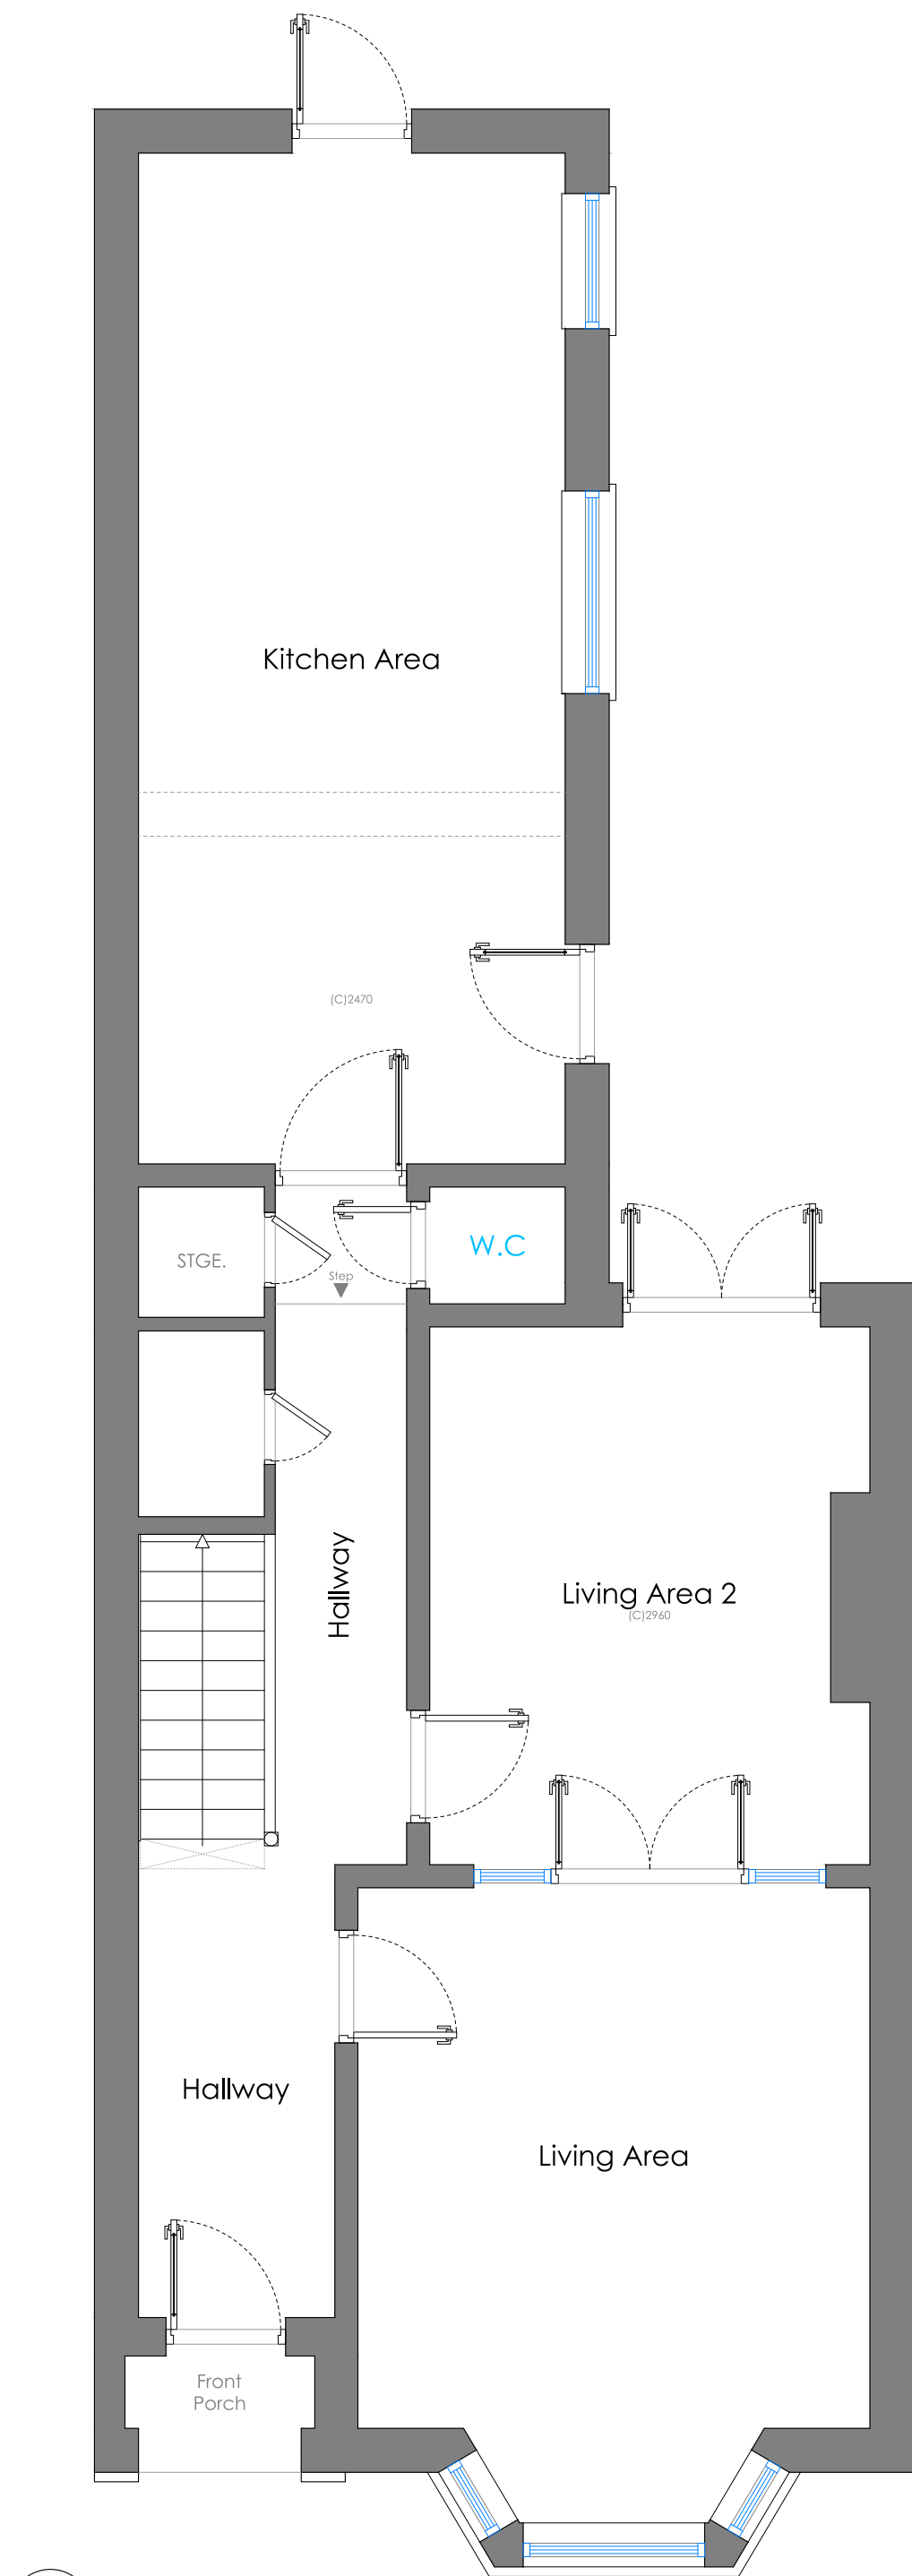

PL100 Existing Ground Floor Plan
1:50 @ A1


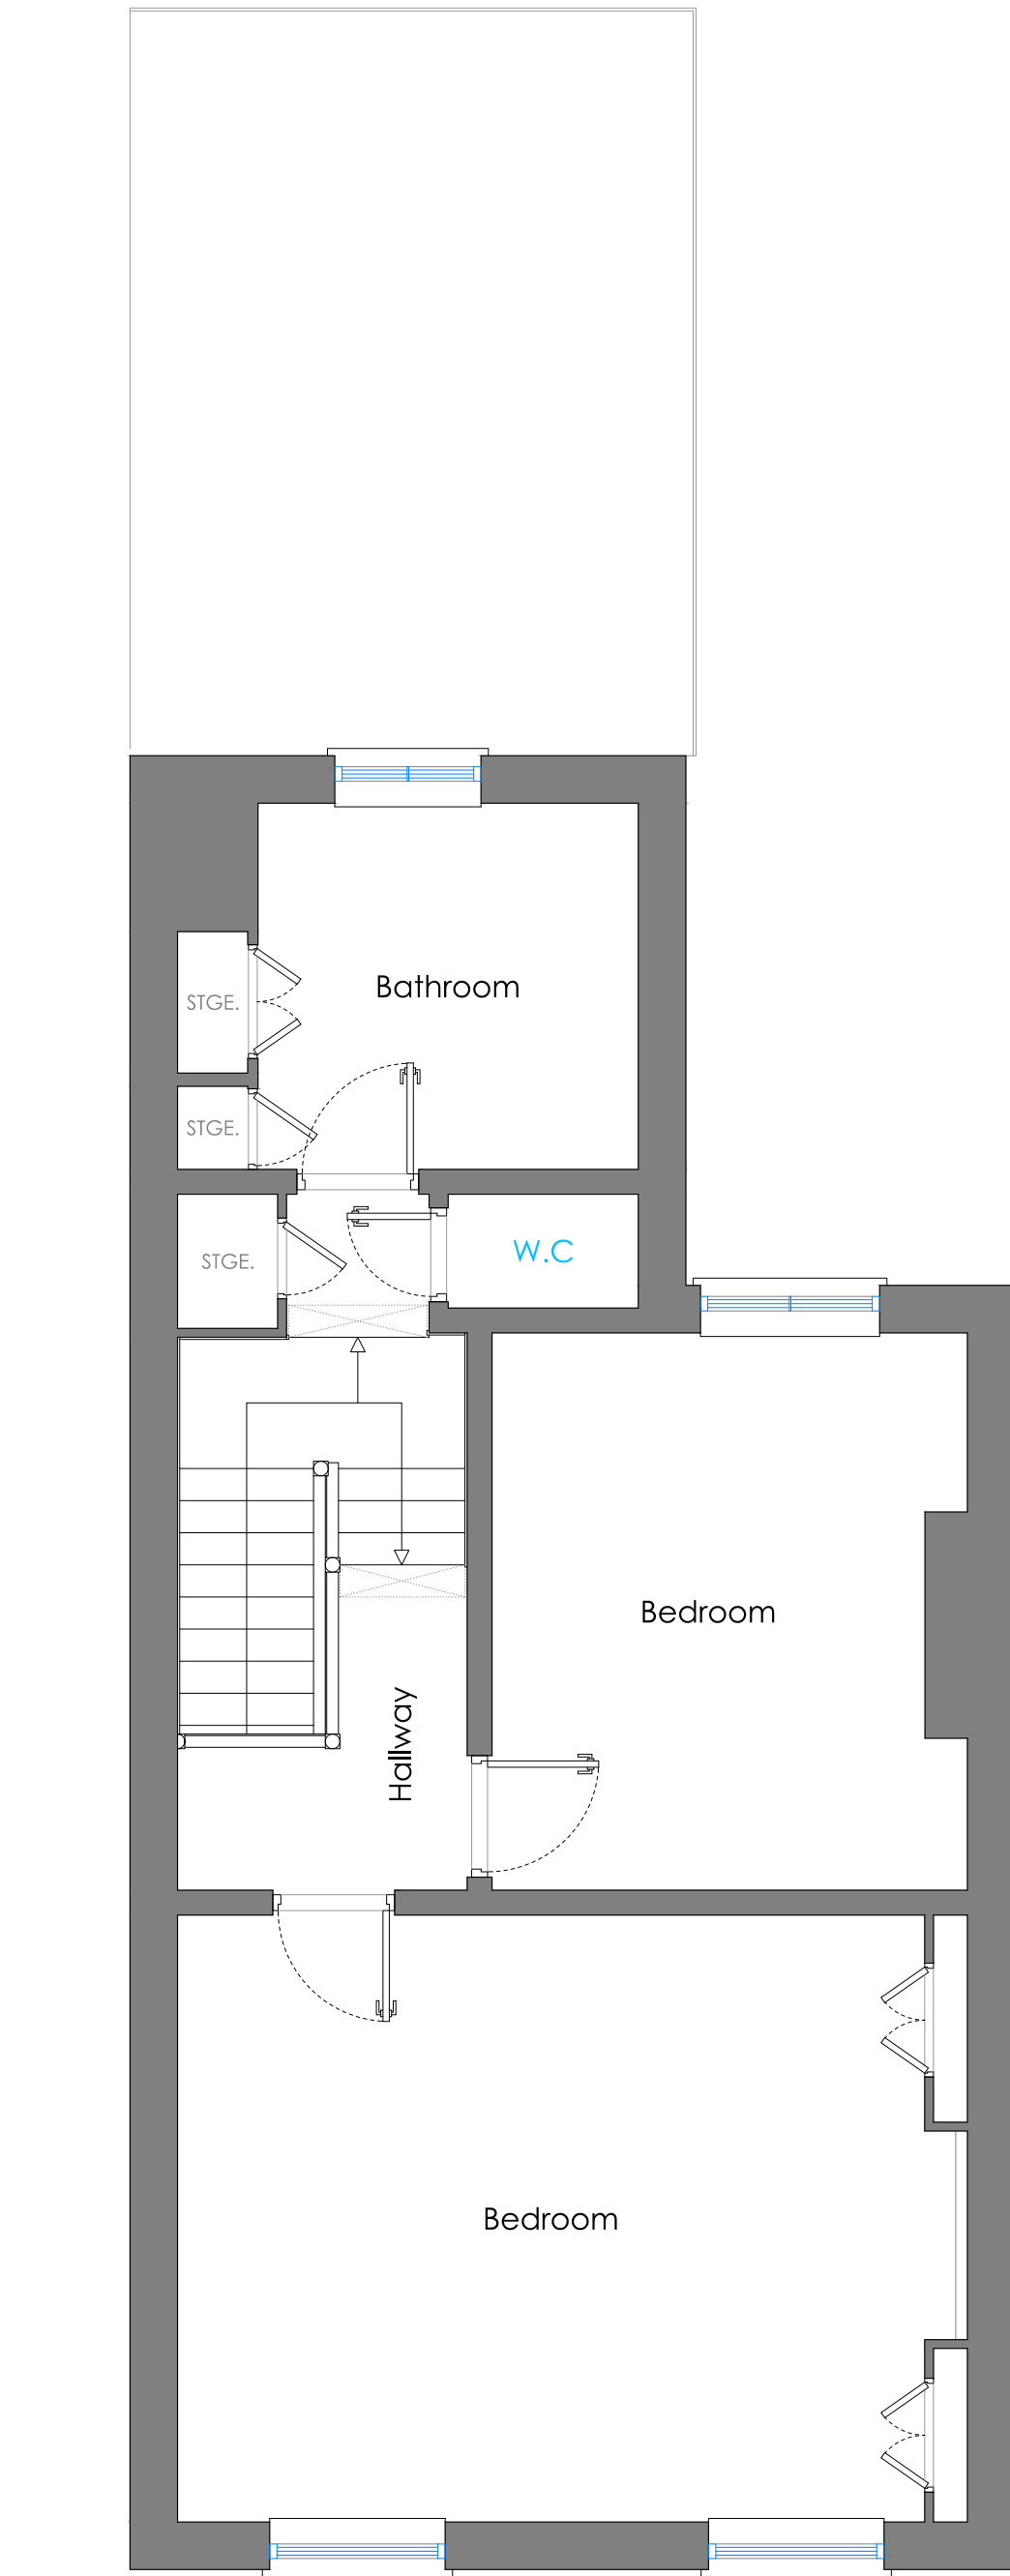


PL100 Existing First Floor Plan
1:50 @ A1

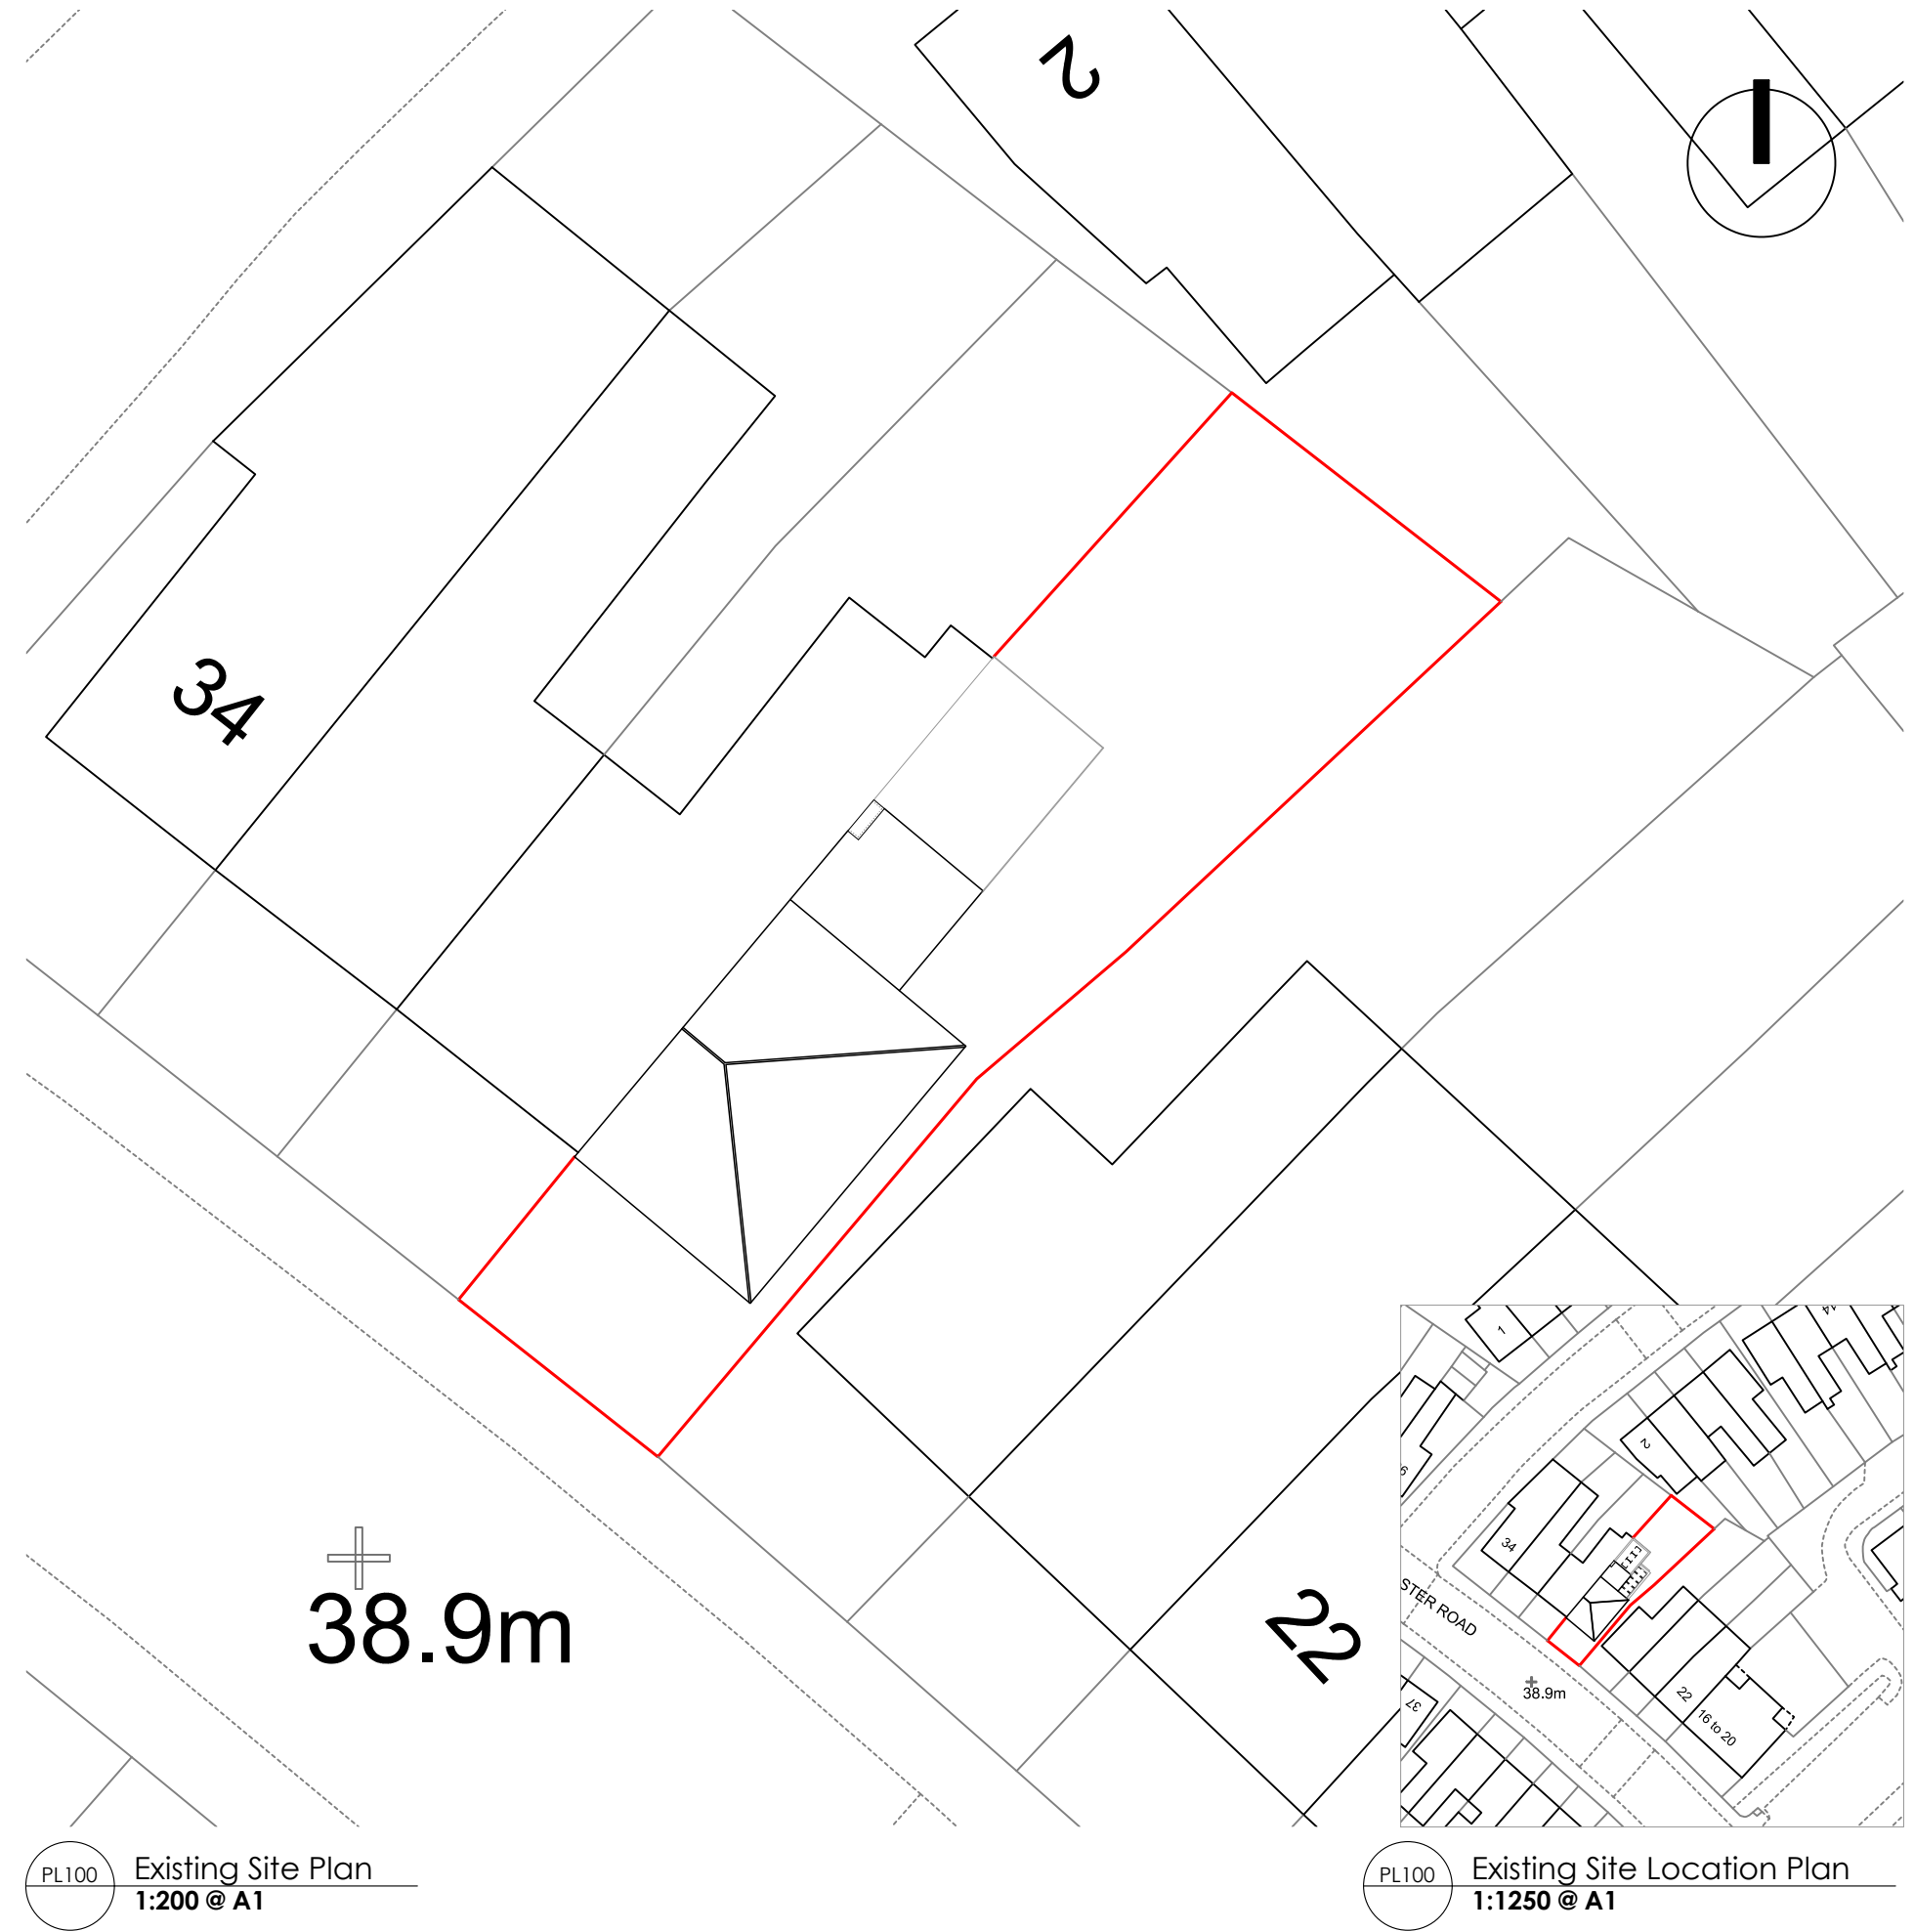


PL100 Existing Site Plan
1:200 @ A1

PL100 Existing Site Location Plan
1:1250 @ A1

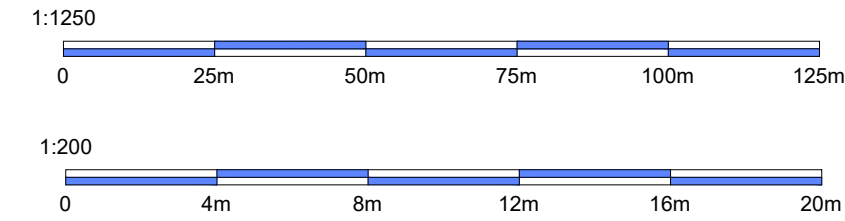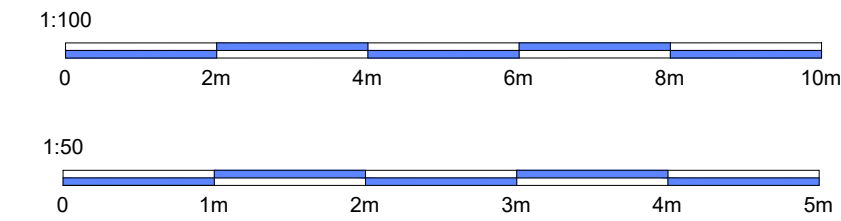

PL100 Existing Front Elevation
1:100 @ A1

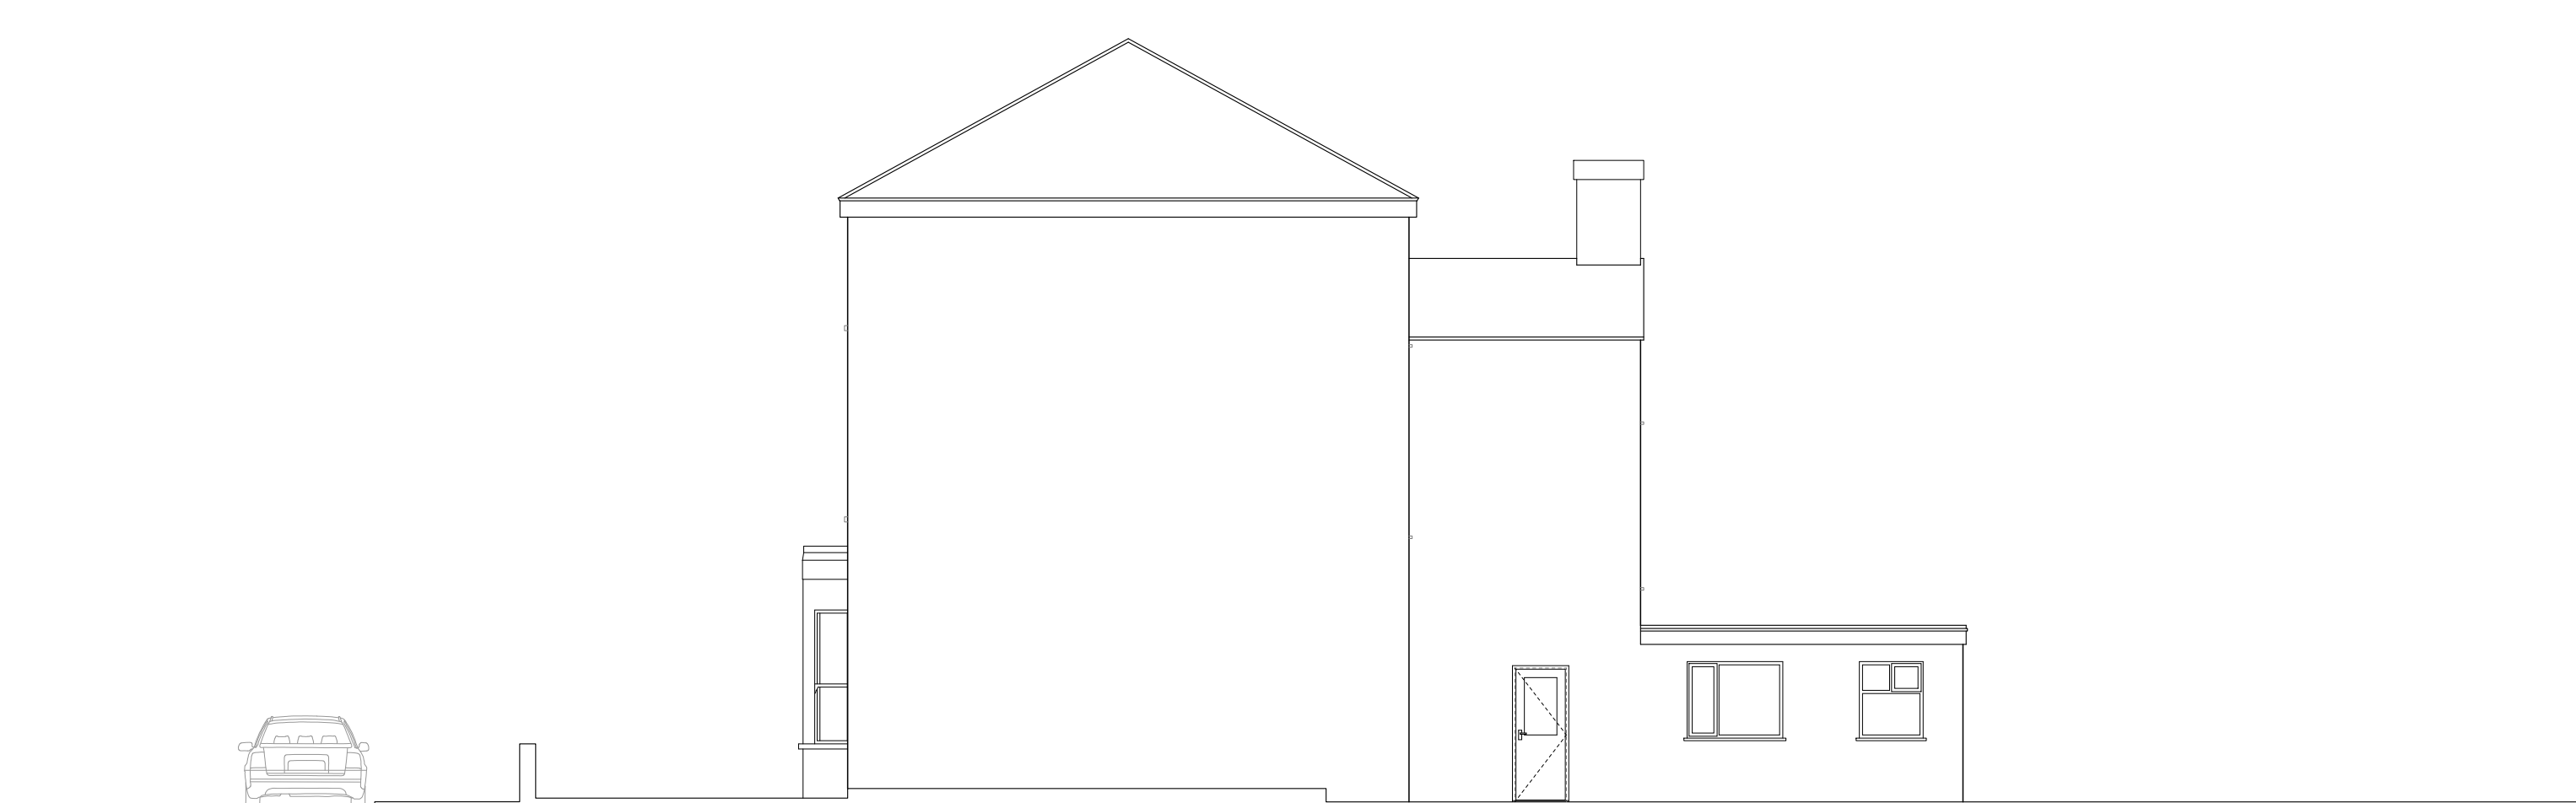

PL100 Existing Right Elevation
1:100 @ A1

Revisions
Rev 1 22/08/22 Two Storey Rear Extension to be Pitched and below existing eaves. Dormer brought in by 200 MM either side of eaves.

Client: Sophie Leon
Address: 28 Lancaster Road,
Finsbury Park, London, N4 4PR
Date: 16/05/2022
Title: Existing Plans - PL100
Drawn By: CA
Scale: @ A1

R-Hughes, Platform, Bure St,
Cardiff CF10 5LE
www.RHughesdesigns.com
Enquiries@rhughesdesigns.com
02922 362706