


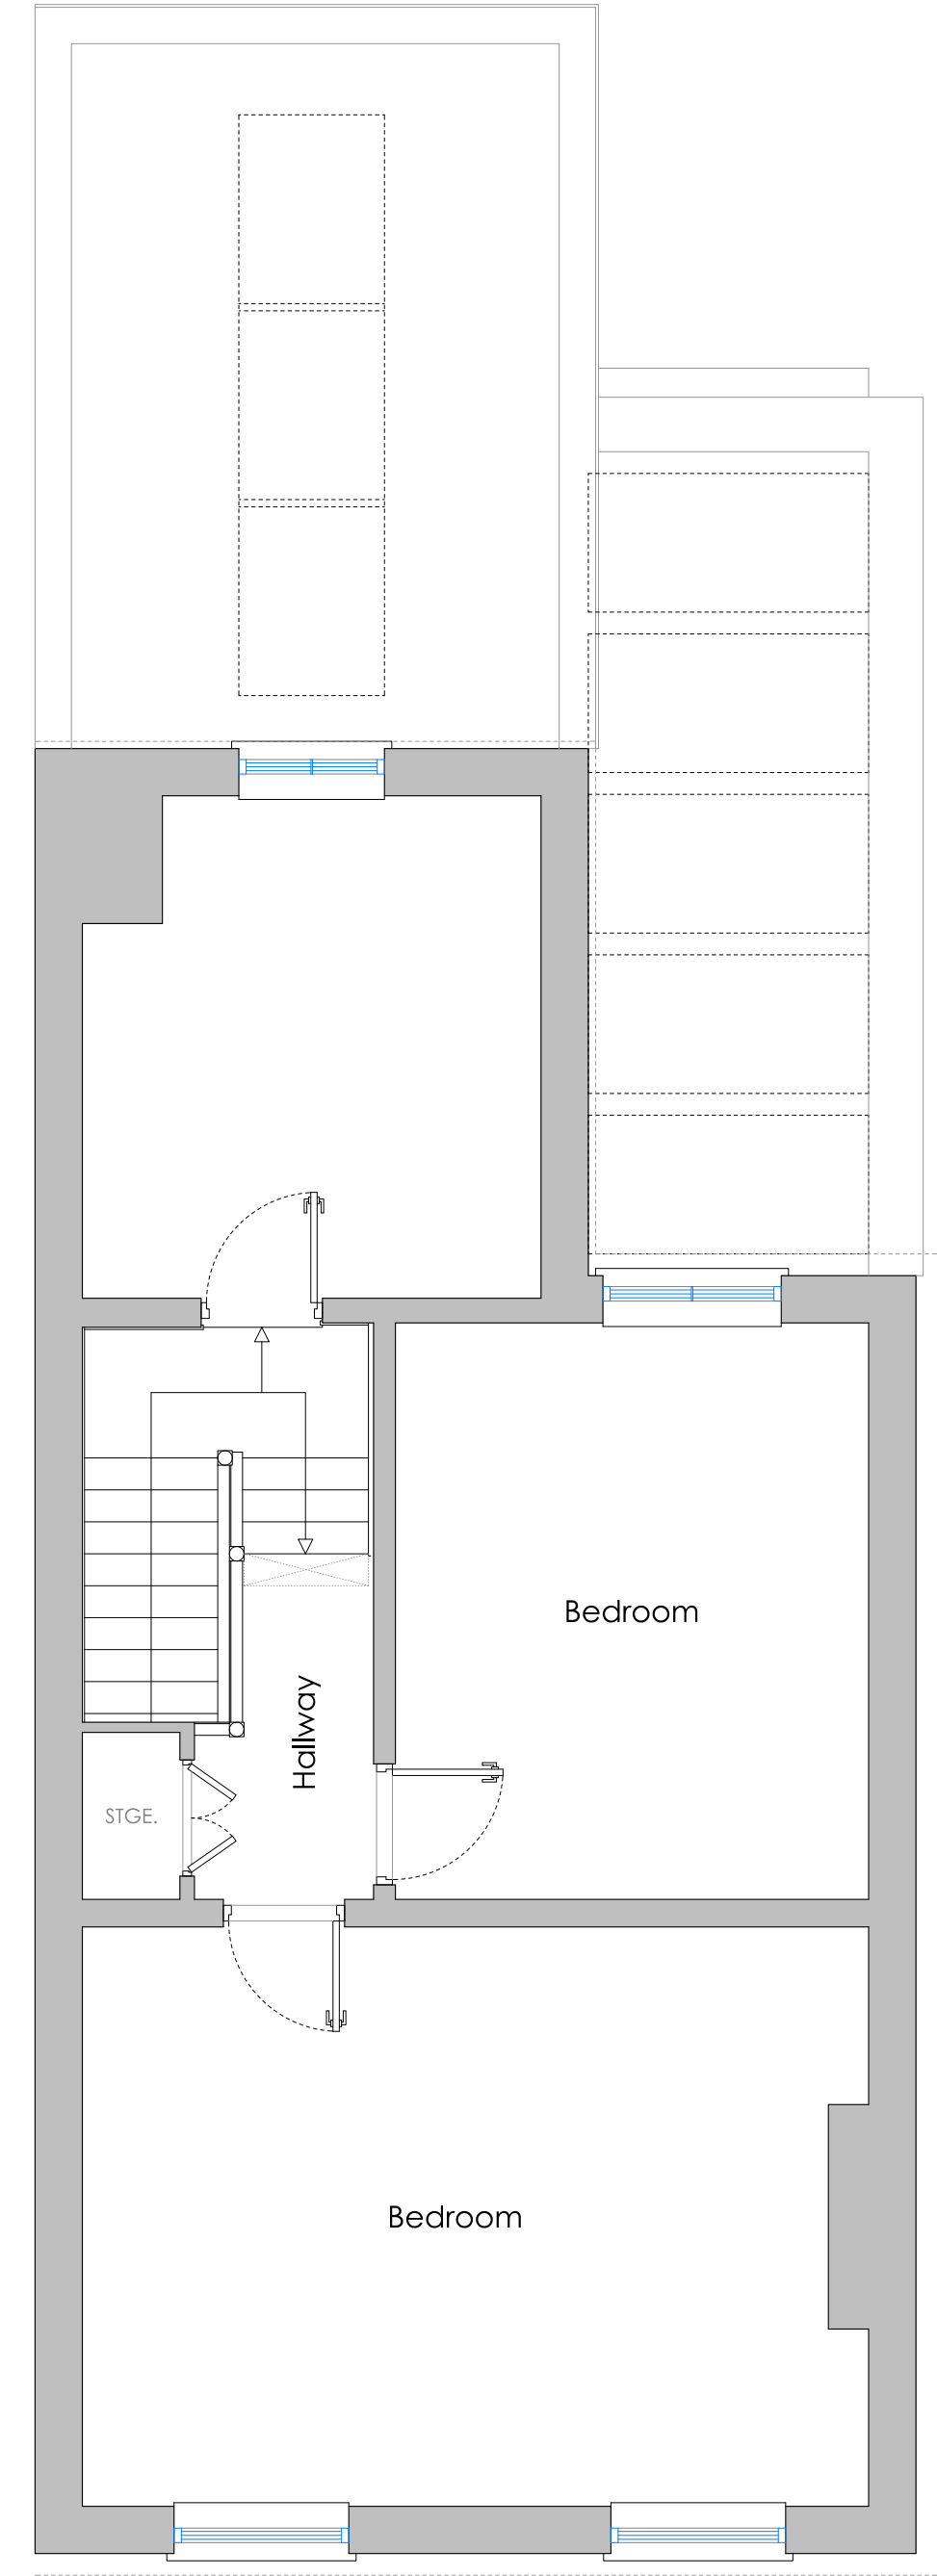


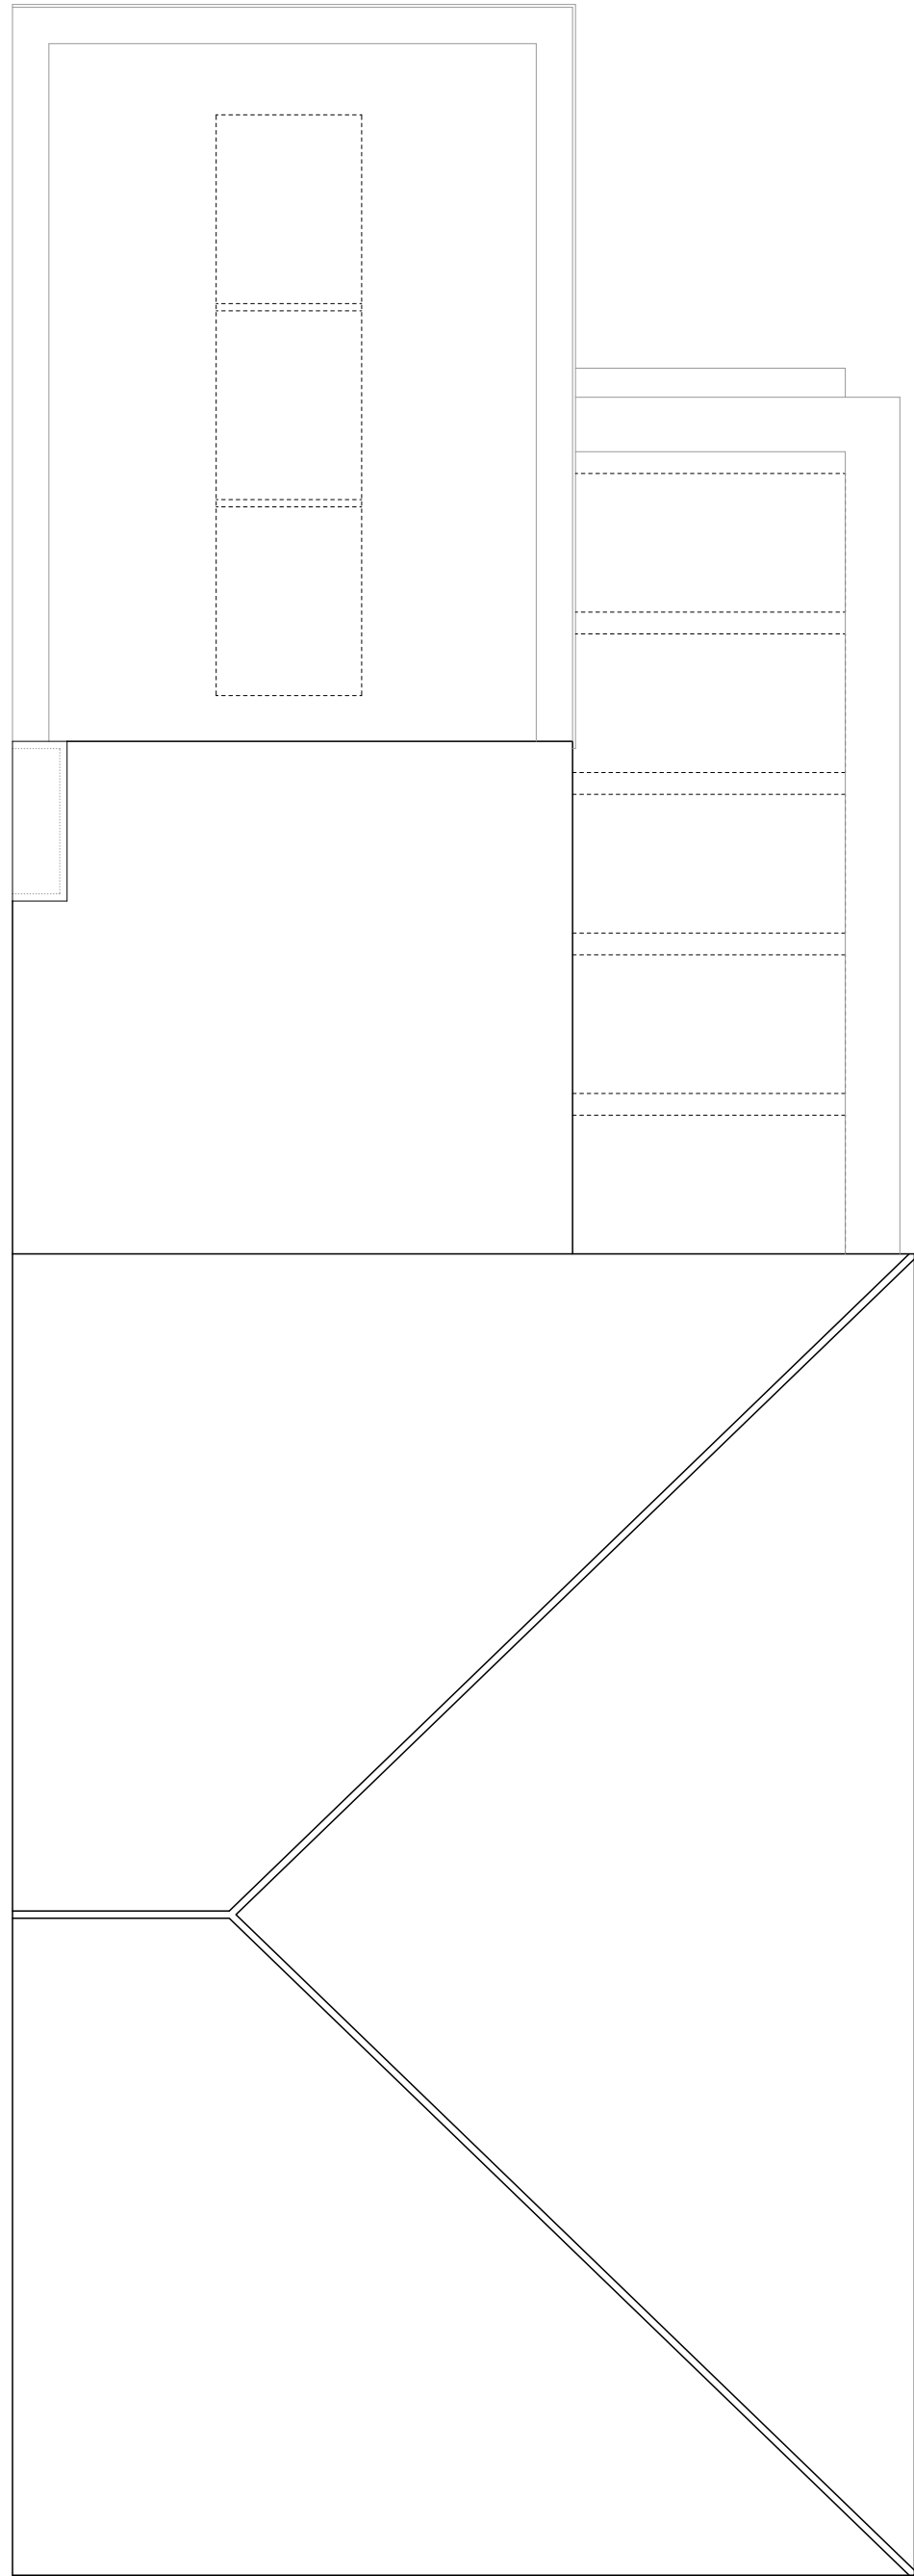


PL400 Proposed Second Floor Plan
1:50 @ A1

 

PL400 Proposed Roof Plan
1:50 @ A1

 

PL400 Proposed Rear Elevation
1:100 @ A1

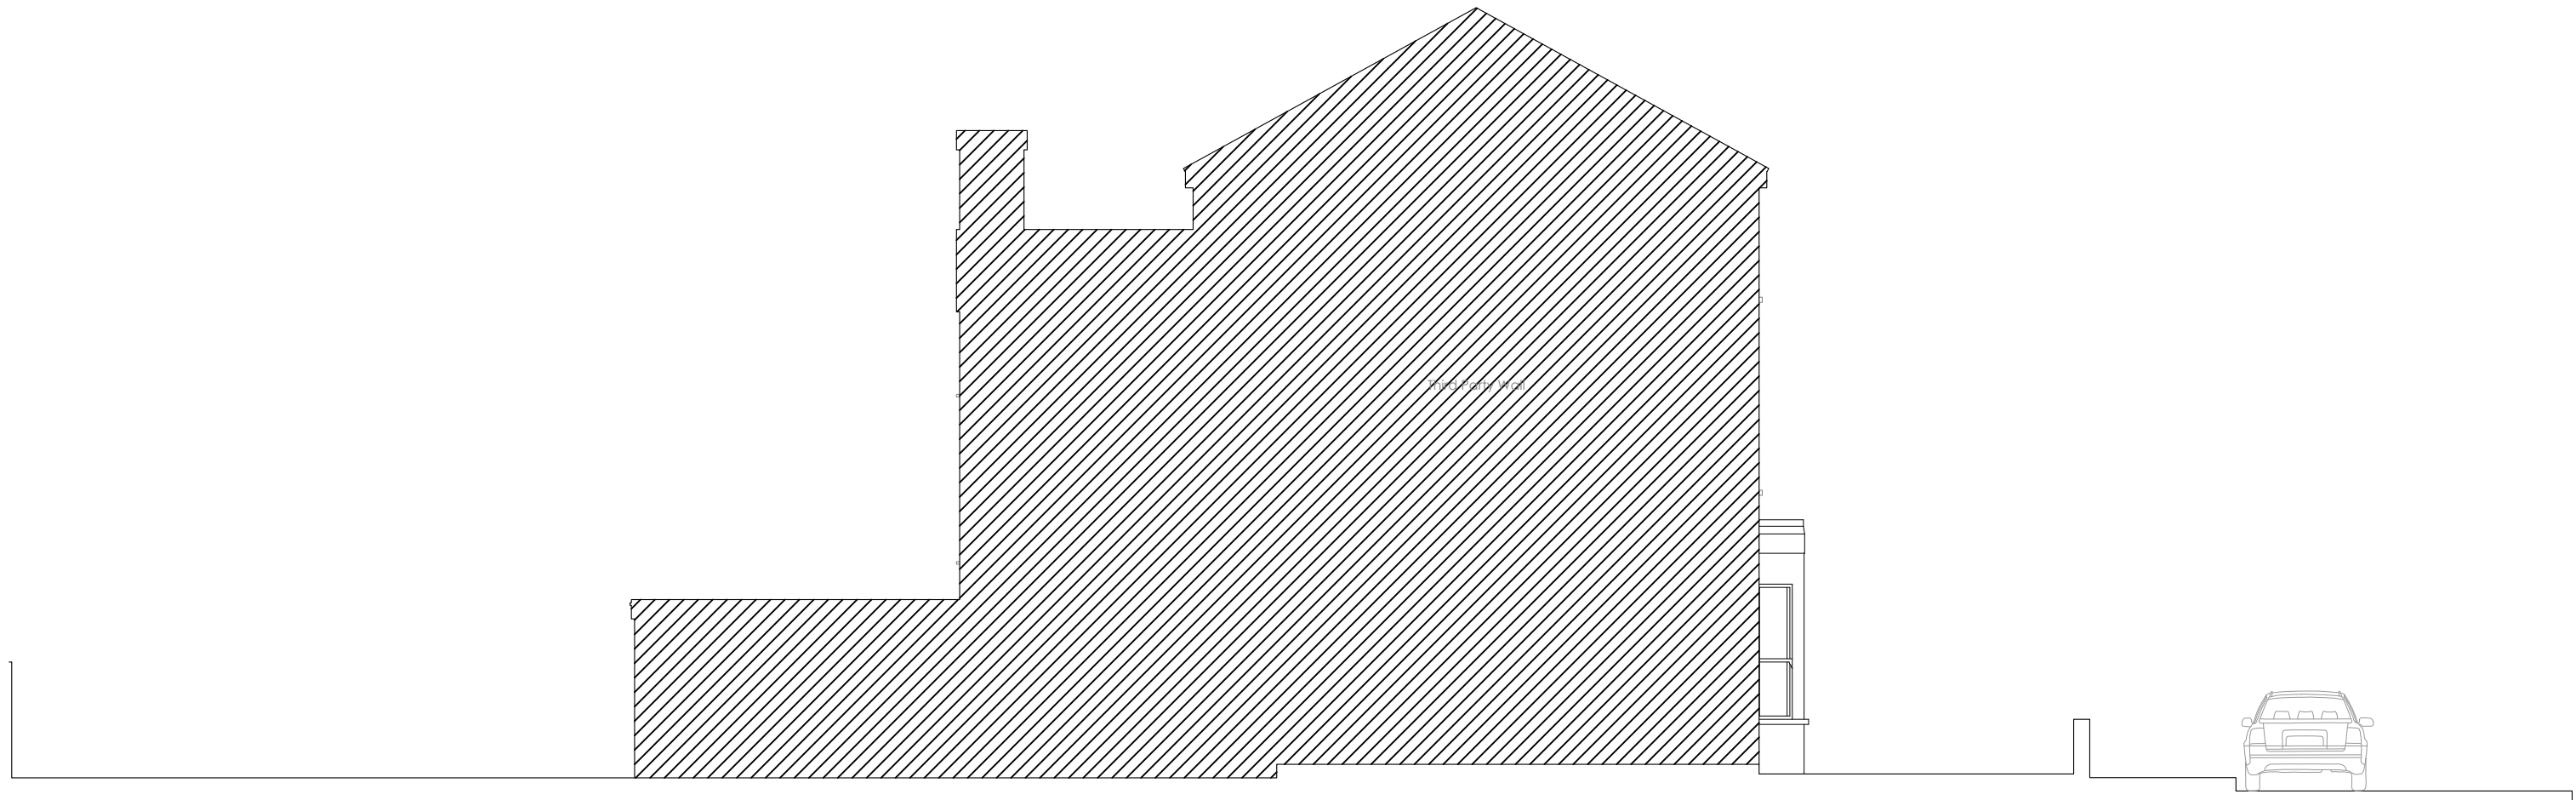

PL400 Proposed Left Elevation
1:100 @ A1

Revisions
Rev 1 22/08/22 Two Storey Rear Extension to be Pitched and below existing eaves. Dormer brought in by 200 MM either side of eaves.

Client: Sophie Leon
Address: 28 Lancaster Road,
Finsbury Park, London, N4 4PR
Date: 16/05/2022
Title: Proposed Plans - PL400
Drawn By: CA
Scale: @ A1

R. Hughes, Platform, Bure St,
Cardiff CF10 5LE
www.RHughesdesigns.com
Enquiries@rhughesdesigns.com
02922 362706

NOTE: All dimensions to be checked on site. Do not scale this drawing. All discrepancies should be reported to R. Hughes Design. Copyright: 2021 R. Hughes Design. This drawing and the design are copyright of R. Hughes Design. This drawing is not to be used or copied without consent.