


This drawing / document is intended for planning purposes, do not use this as Construction information unless it is issued for Construction.
All dimensions, setting out and levels must be checked on site.
Report any discrepancies to the architect immediately.
This drawing is copyright by Native North Ltd.



1 Proposed Front Elevation
1 : 50



3 Proposed Rear Elevation
1 : 50

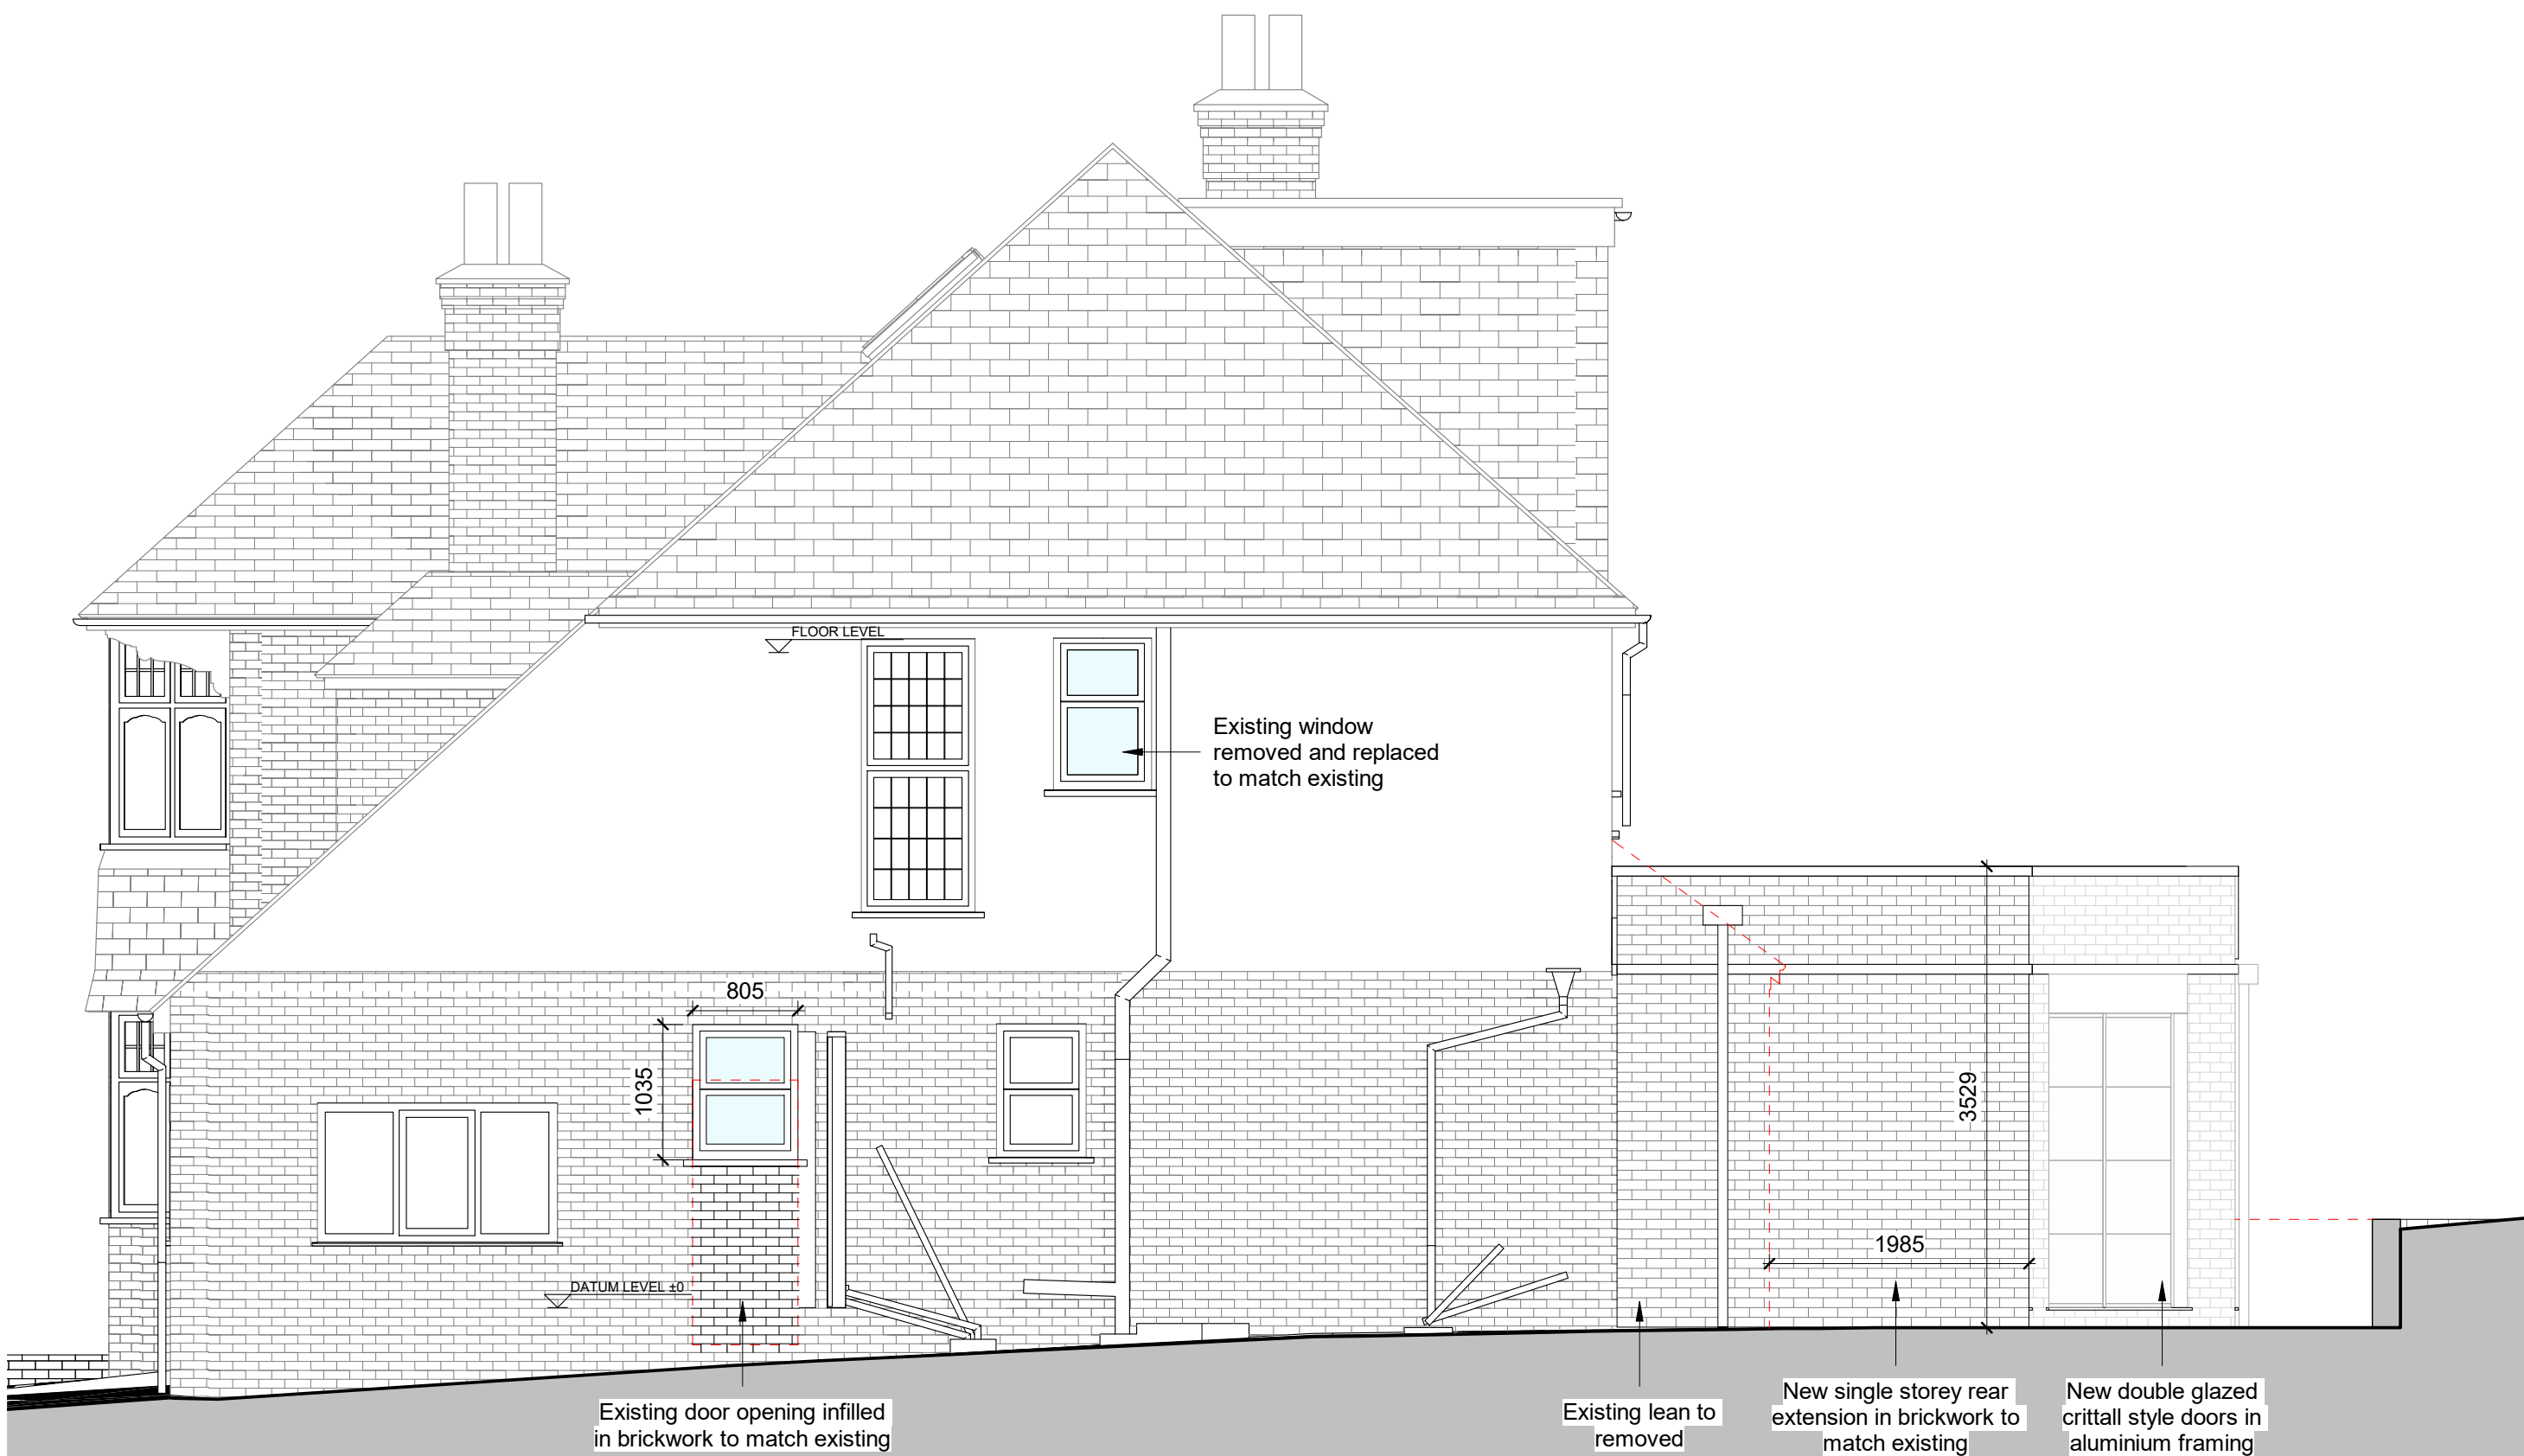

2 Proposed Side Elevation
1 : 50

0 1 2 3 5m

Scale bar 1:100 @ A3

0 1 2 3m

Scale bar 1:50 @ A1

02	Planning Issue	24.01.23	JBro
01	First Issue	20.01.23	JBro
No.	Revision / Issue	Date	Drawn

Preliminary

Mr and Mrs Goldman
31 Ringwood Avenue
London, N2 9NT

31 Ringwood Avenue

Proposed GA Elevations

native north

Drawing No.	360-01	native north architects Unit 12a, 5 Durham Yard Teesdale Street London, E2 6QF
Project No.	22-12	
Scale @ A1	1 : 50	
Scale @ A3	1:100	
Date	20.01.23	+44(0)20 3488 1312 justin@nativenorth.co www.nativenorth.co