



OFFICE B,
WEST GAINSBOROUGH,
1 POOLE STREET,
LONDON, N1 9EA
T. 020 7739 1650
F. 020 7739 0731
E. mail@idmproperties.com
W. idmproperties.com

INVEST

DEVELOP

MANAGE

IDM

Client:

Project:

38 Hornsey Lane Gardens
London
N6 5PD


This drawing is the property of IDM Developments London Limited.
Copyright is reserved. The drawing is issued on the condition that it is not
copied, reproduced, related or disclosed to any unauthorised person, either
wholly or in part.

Rev:	Description:	Date:


Drawing Title:

LOCATION PLAN

Scale: 1:1250	Date: OCT 2014	Frame Size: A3
Drawing Ref: 14_117_01	Revision:	
CAD Ref:		

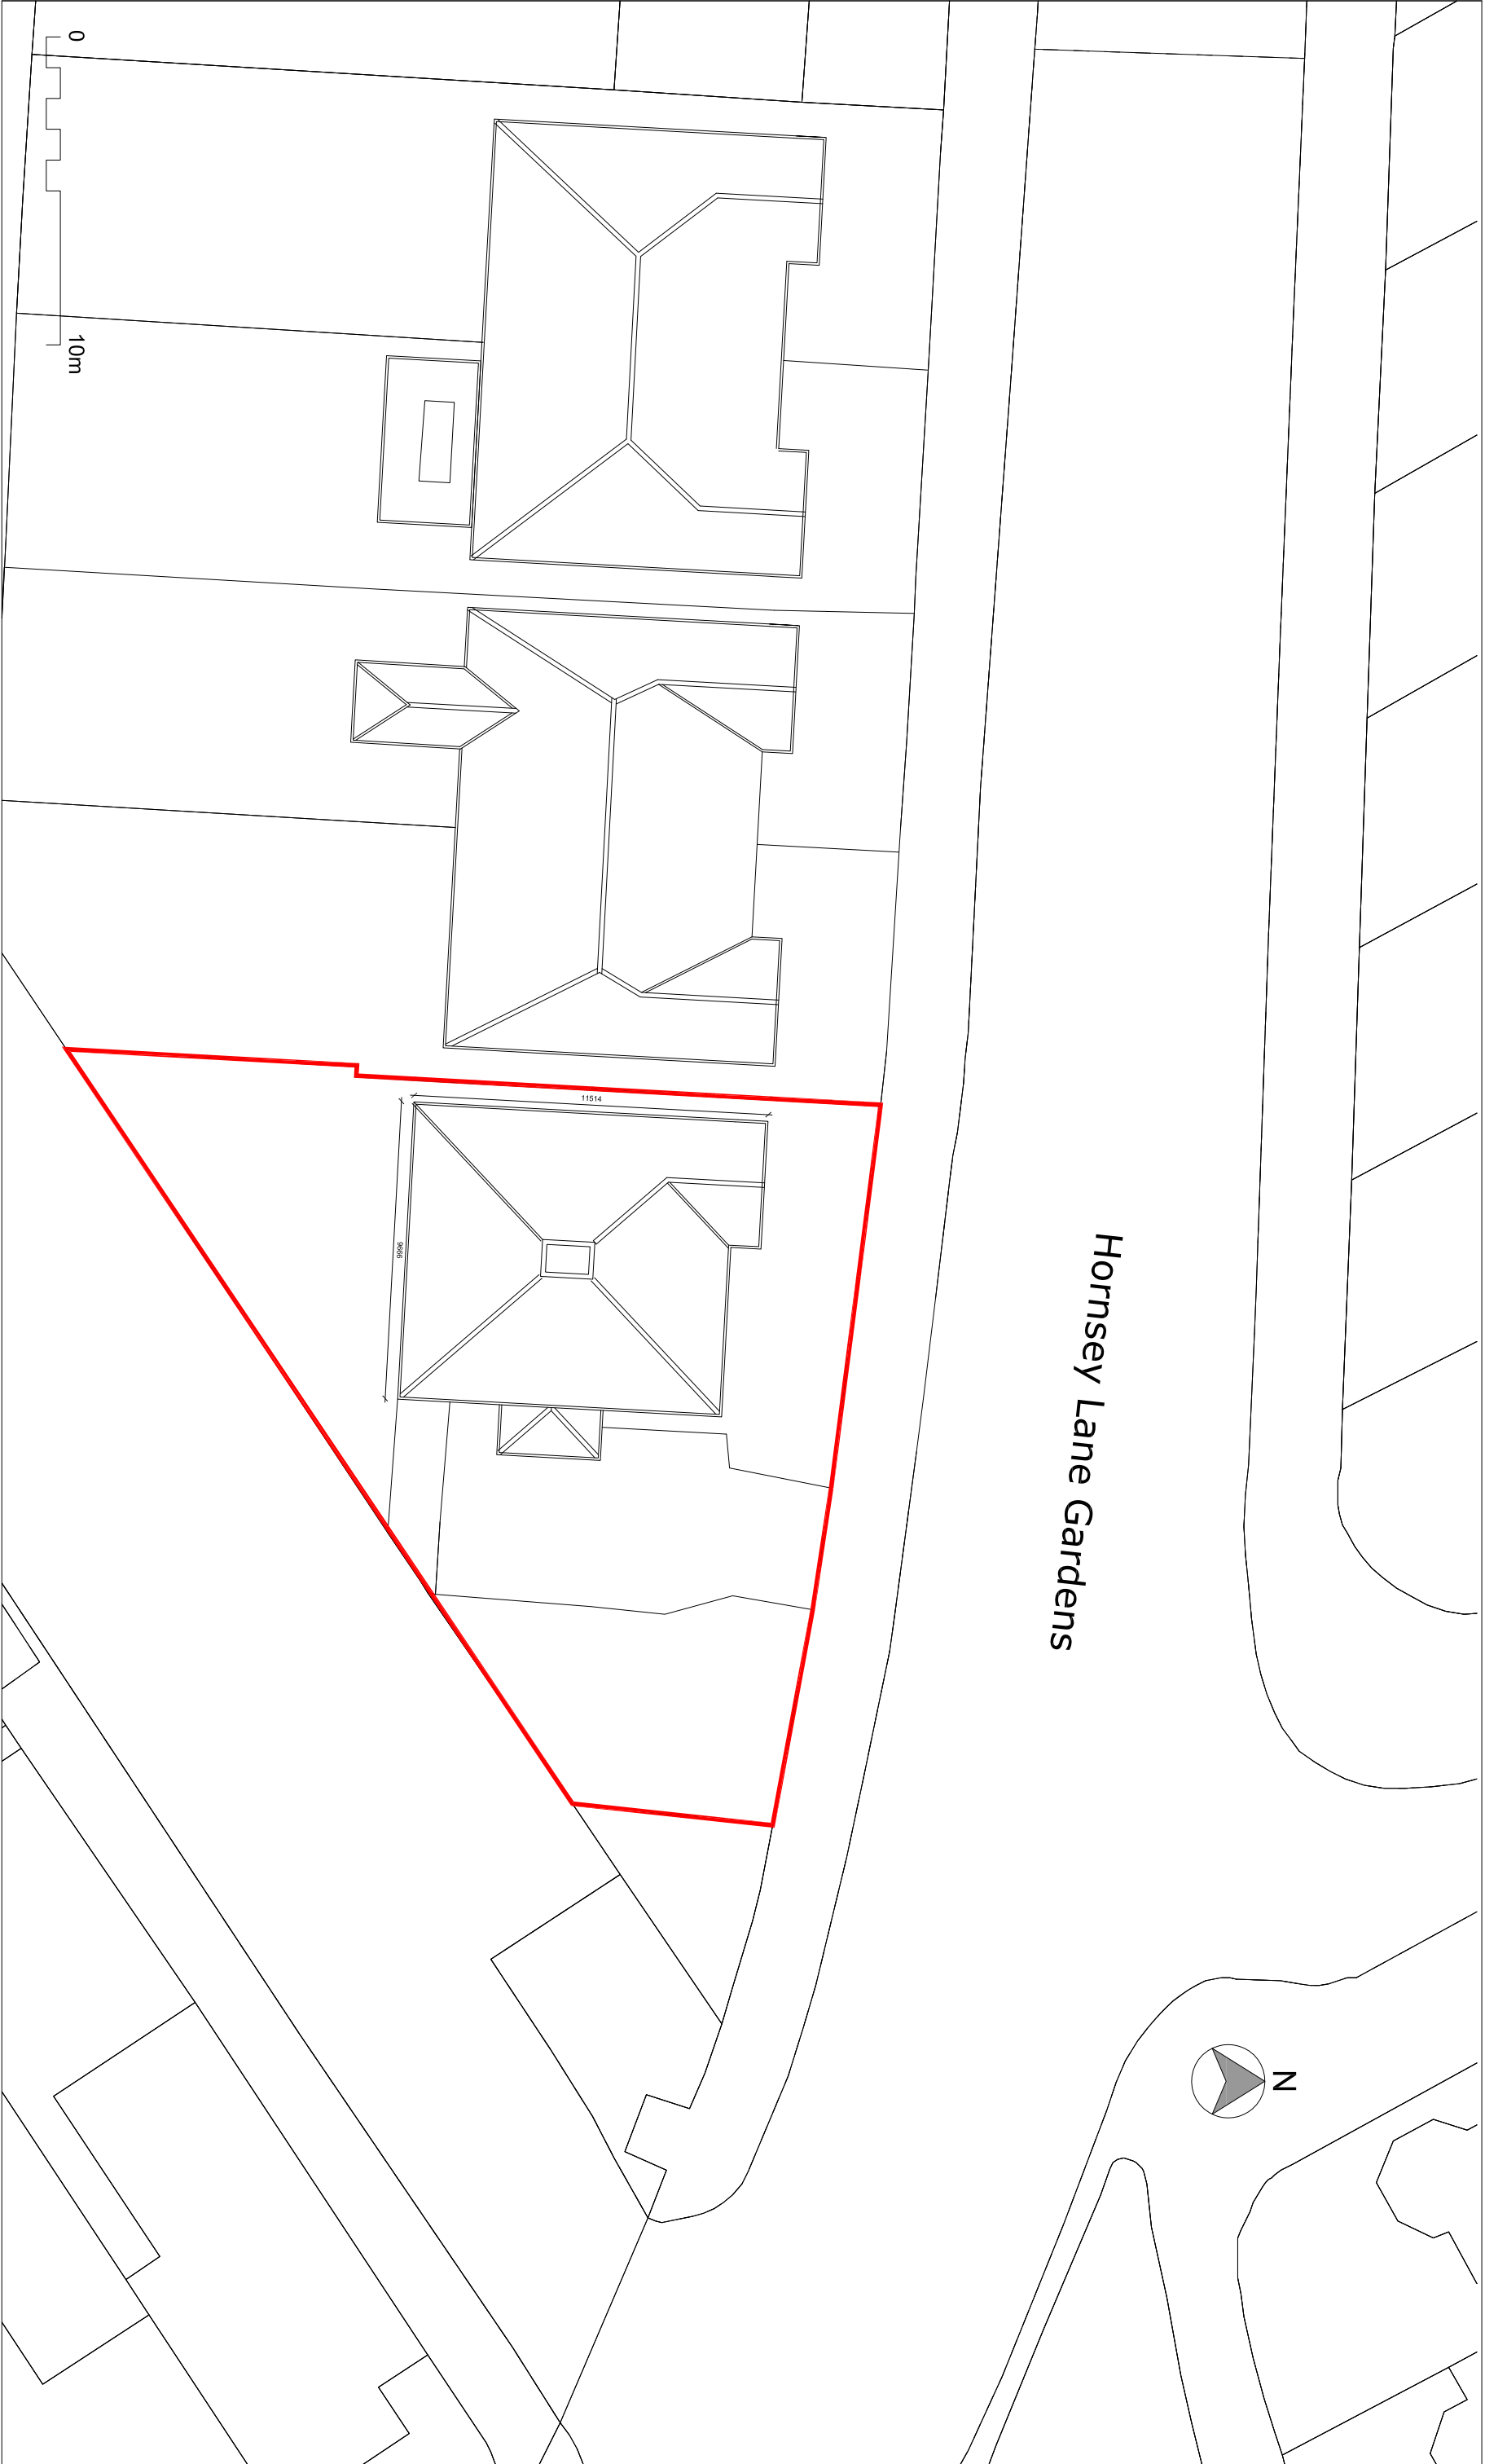

Hornsey Lane Gardens

 

0 10m

OFFICE B,
WEST GAINSBOROUGH,
1 POOLE STREET,
LONDON, N1 5EA
T. 020 7739 1650
F. 020 7739 0731
E. mail@idmproperties.com
W. idmproperties.com

INVEST

DEVELOP

MANAGE

IDM

Client:

Project:

38 Hornsey Lane Gardens
London
N6 5PD

This drawing is the property of IDM Developments London Limited.
Copyright is reserved. The drawing is issued on the condition that it is not
copied, reproduced, related or disclosed to any unauthorised person, either
wholly or in part.

Rev:	Description:	Date:

Drawing Title:

SITE PLAN EXISTING

Scale: 1:200


Date: OCT 2014

Frame Size: A3

Drawing Ref: 14_117_100

CAD Ref:

Revision:

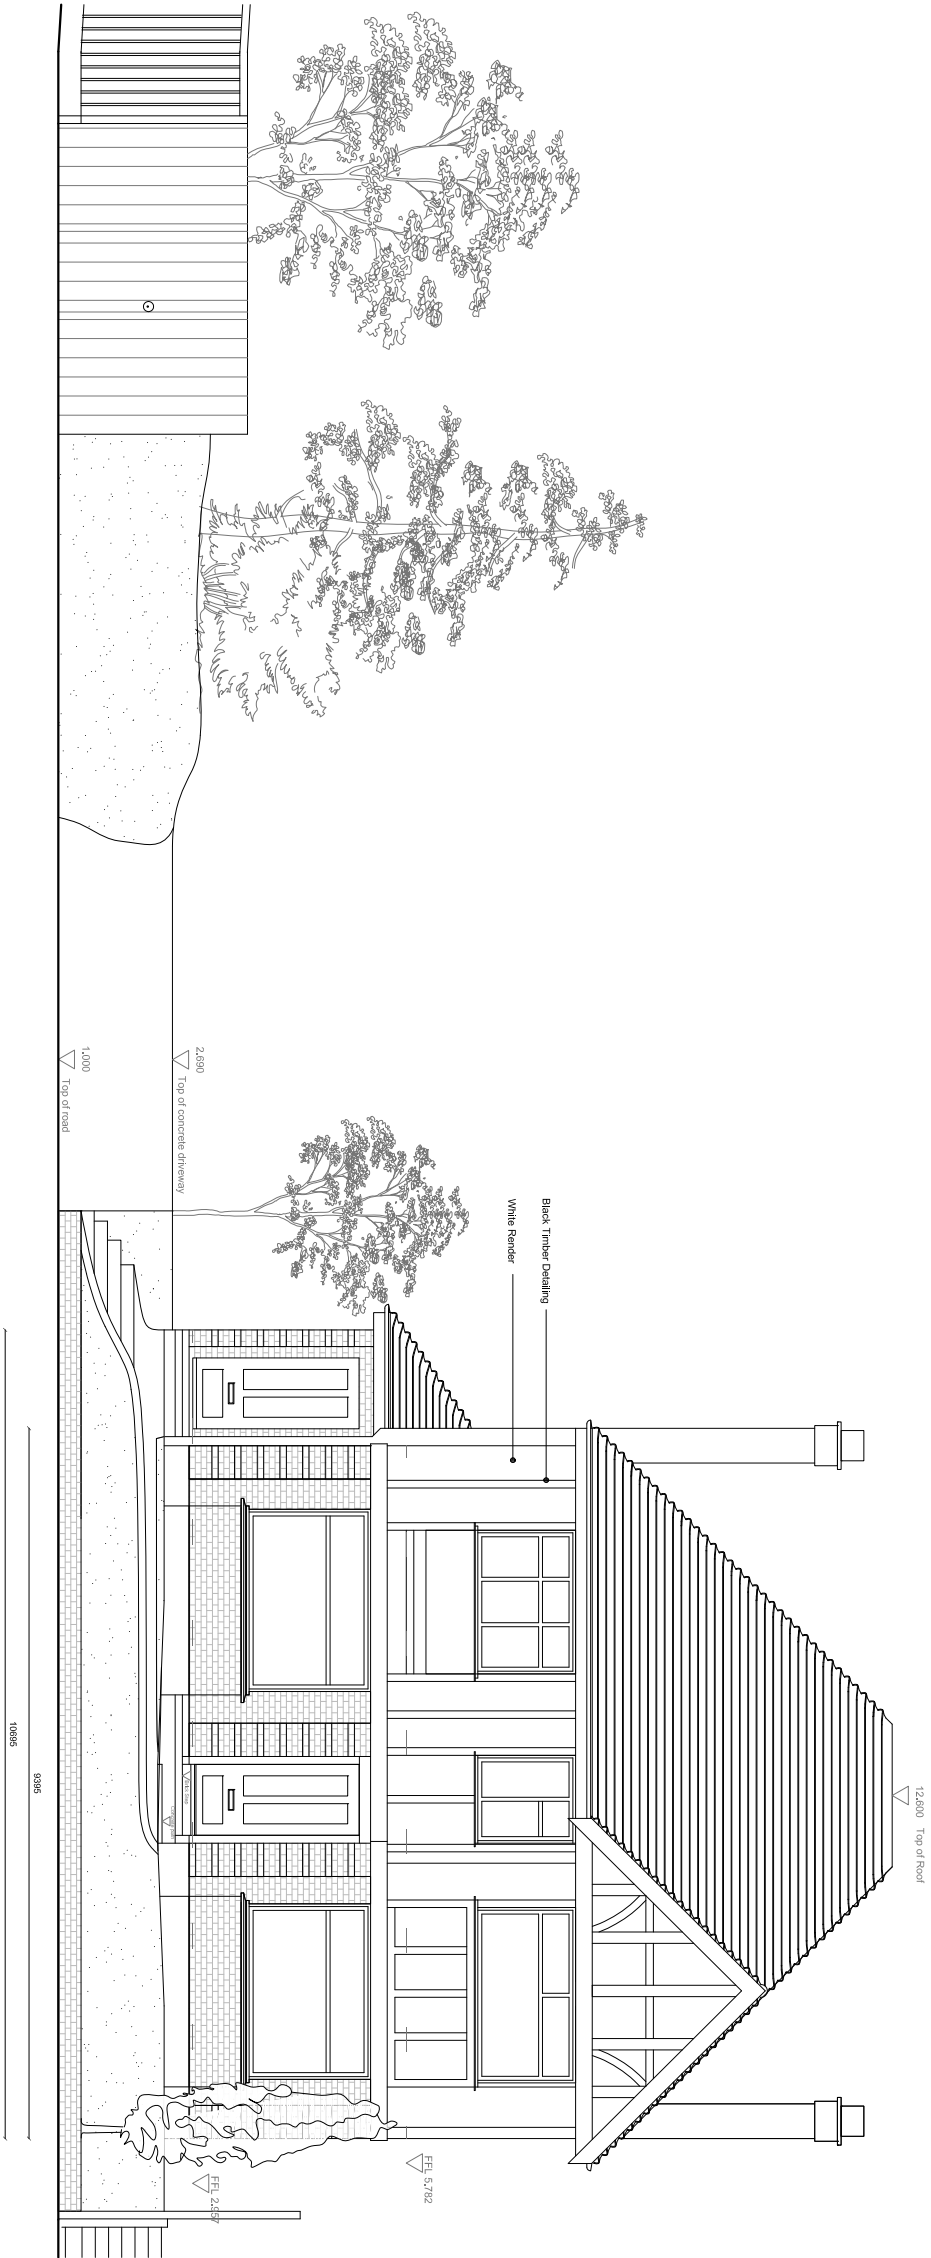

North Elevation

SCALE 1:100 Existing



North Elevation

SCALE 1:200 Existing

INVEST

DEVELOP

MANAGE

DM

OFFICE B,

WEST GAINSBOROUGH,

1 POOLE STREET,

LONDON, N1 5EA

T. 020 7739 1650

F. 020 7739 0731

E. mail@ldmproperties.com

W. ldmproperties.com

Client:

Project:

38 Hornsey Lane Gardens
London
N6 5PD

This drawing is the property of LDM Developments London Limited.
Copyright is reserved. The drawing is issued on the condition that it is not
copied, reproduced, related or disclosed to any unauthorised person, either
wholly or in part.

Rev:	Description:	Date:

Drawing Title:

EXISTING NORTH
ELEVATION

Scale:

1:100

Date:

OCT 2014

Frame Size:



A3

Drawing Ref:

14_117_104

CAD Ref:

Revision:

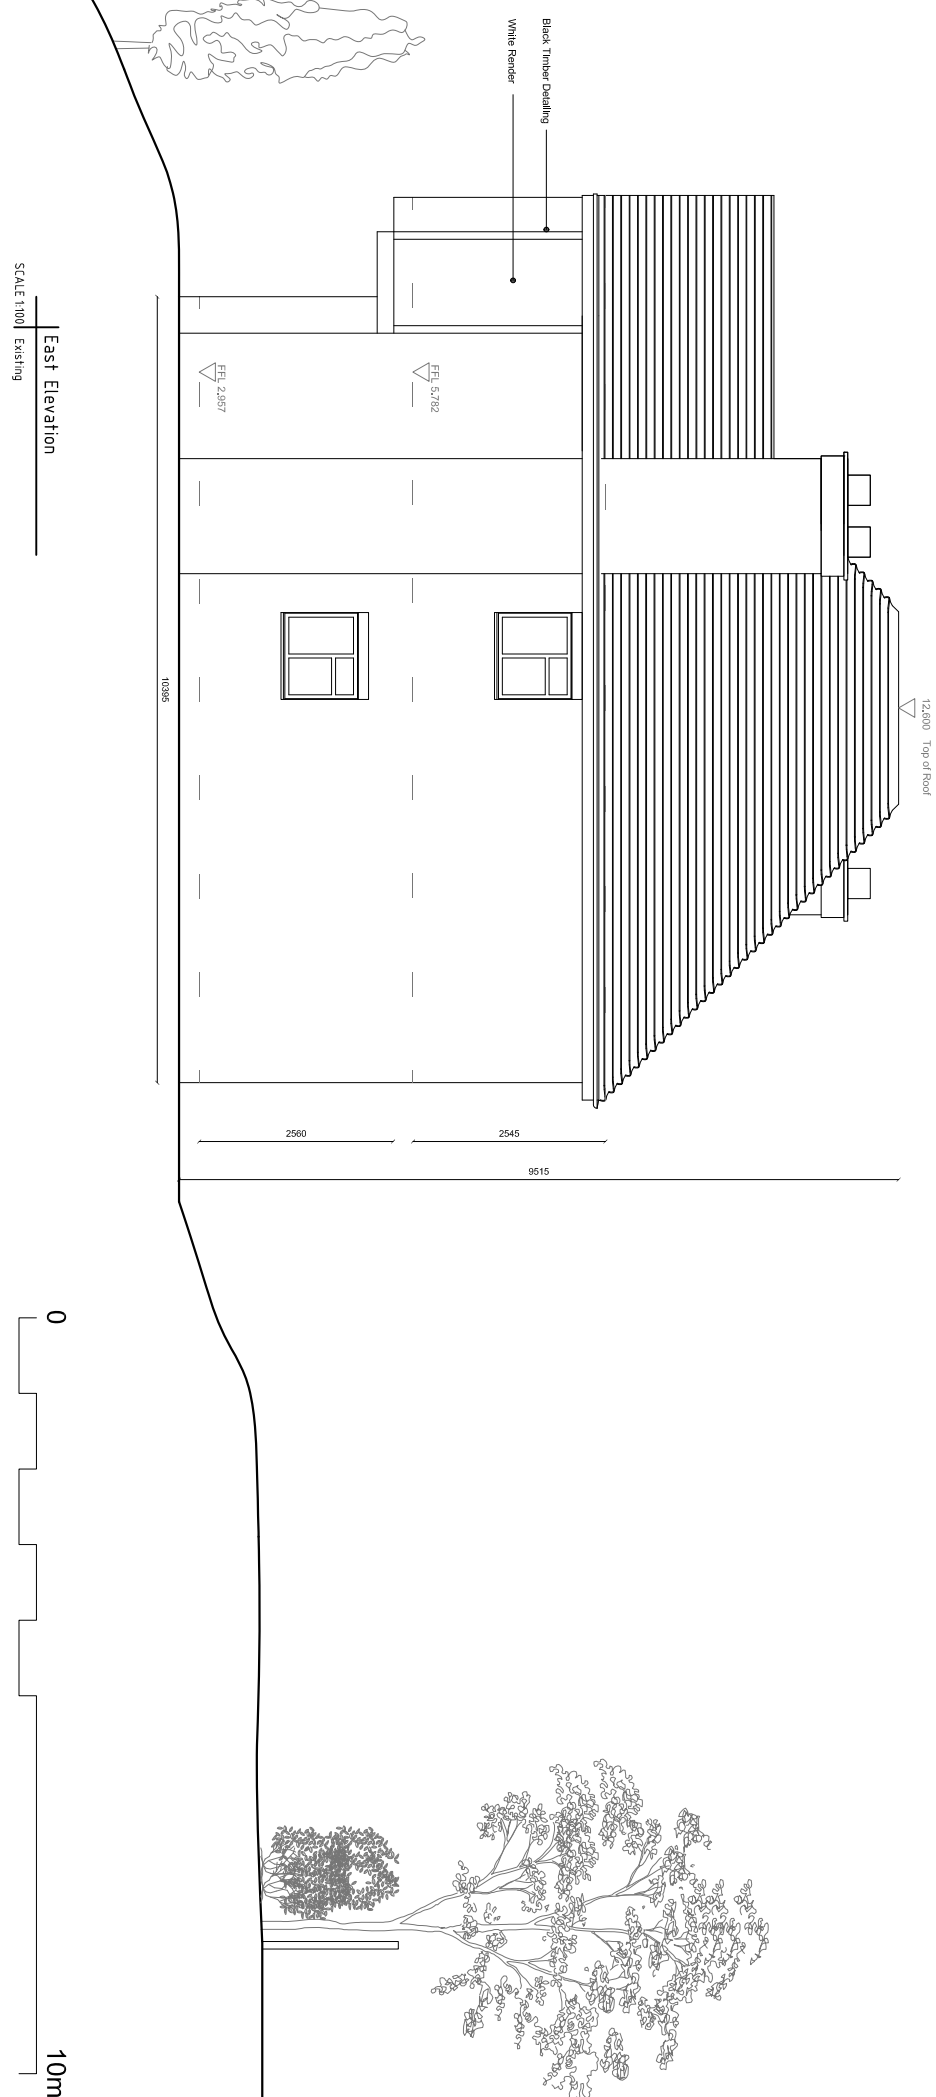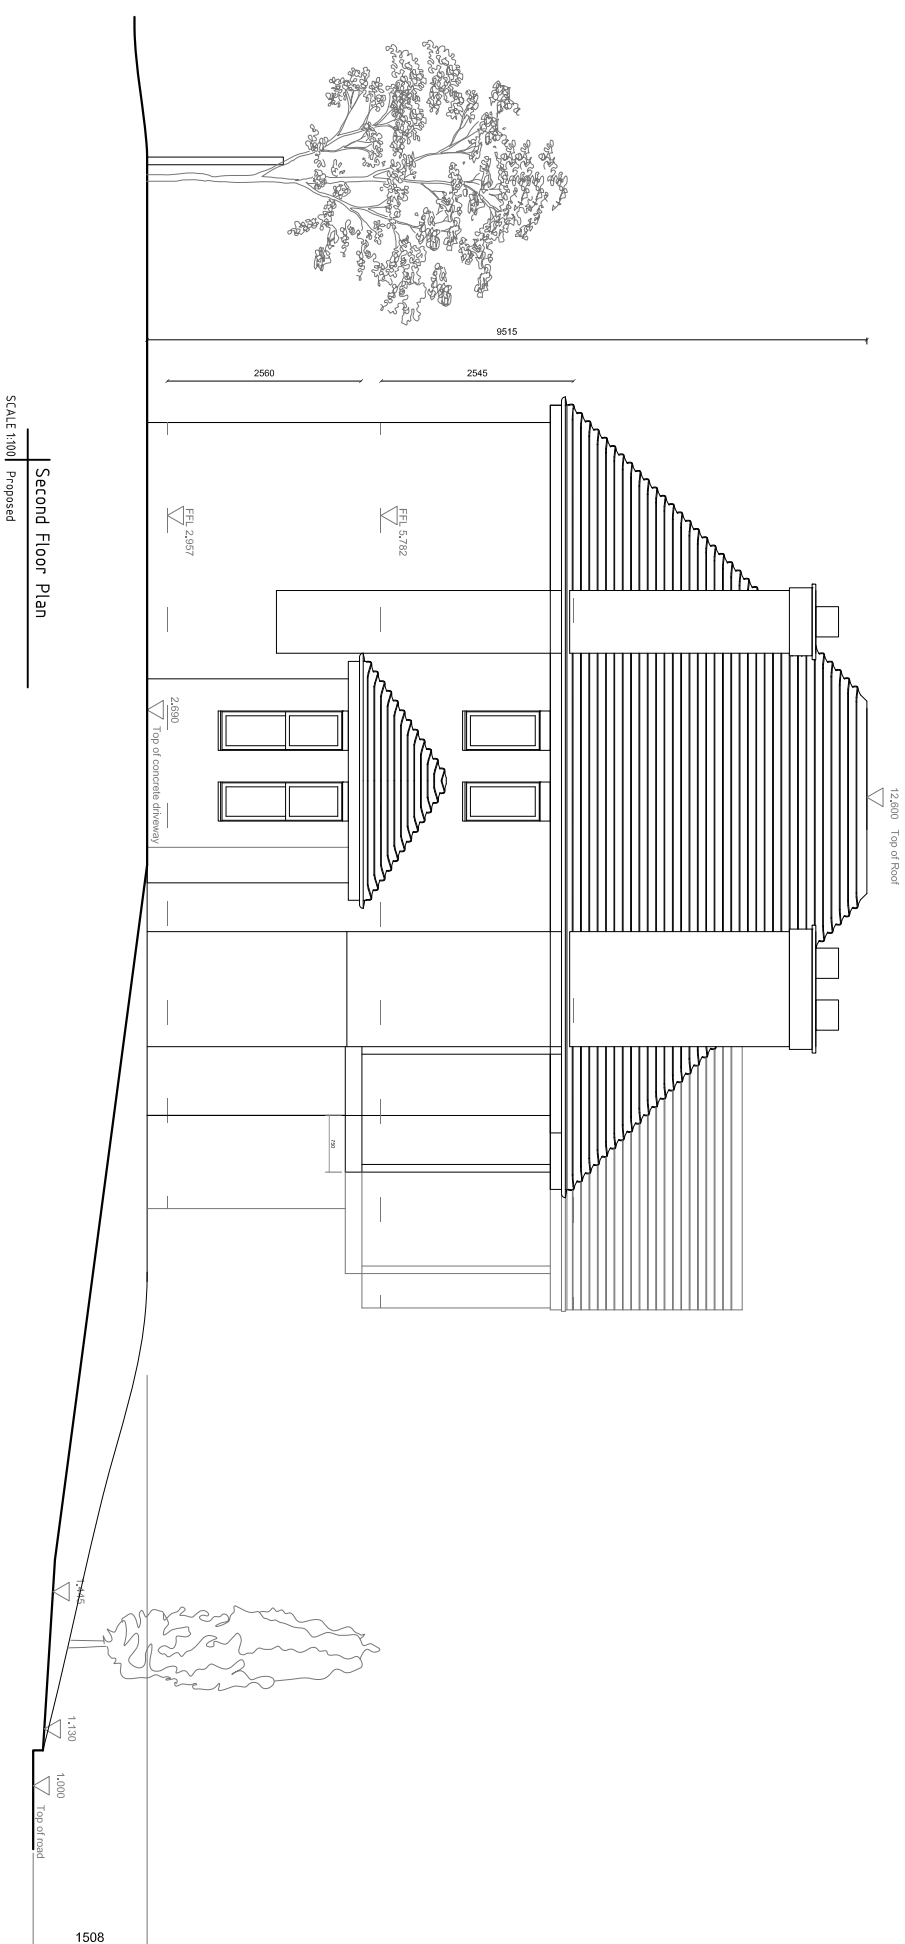

Rev:								
Description:								
Date:								

This drawing is the property of IDM Developments London Limited.
Copyright is reserved. The drawing is issued on the condition that it is not
copied, reproduced, retained or disclosed to any unauthorised person, either
wholly or in part.

IMPRO
MANAGE
DEVELOP
INVEST

OFFICE B,
WEST GANSBOROUGH,
1 POOLE STREET,
LONDON, N1 5EA
T. 020 7739 1650
F. 020 7793 0731
E. mail@improendles.com
W. improendles.com

Client:

Project:

EXISTING EAST AND WEST ELEVATIONS

Drawing Title:

38 Hornsey Lane Gardens
London
N6 5PD

Scale: 1:100	Date: OCT 2014	Frame Size: A3
-----------------	-------------------	----------------------

Drawing Ref: 14_117_105

CAD Ref:	Revision:
----------	-----------