




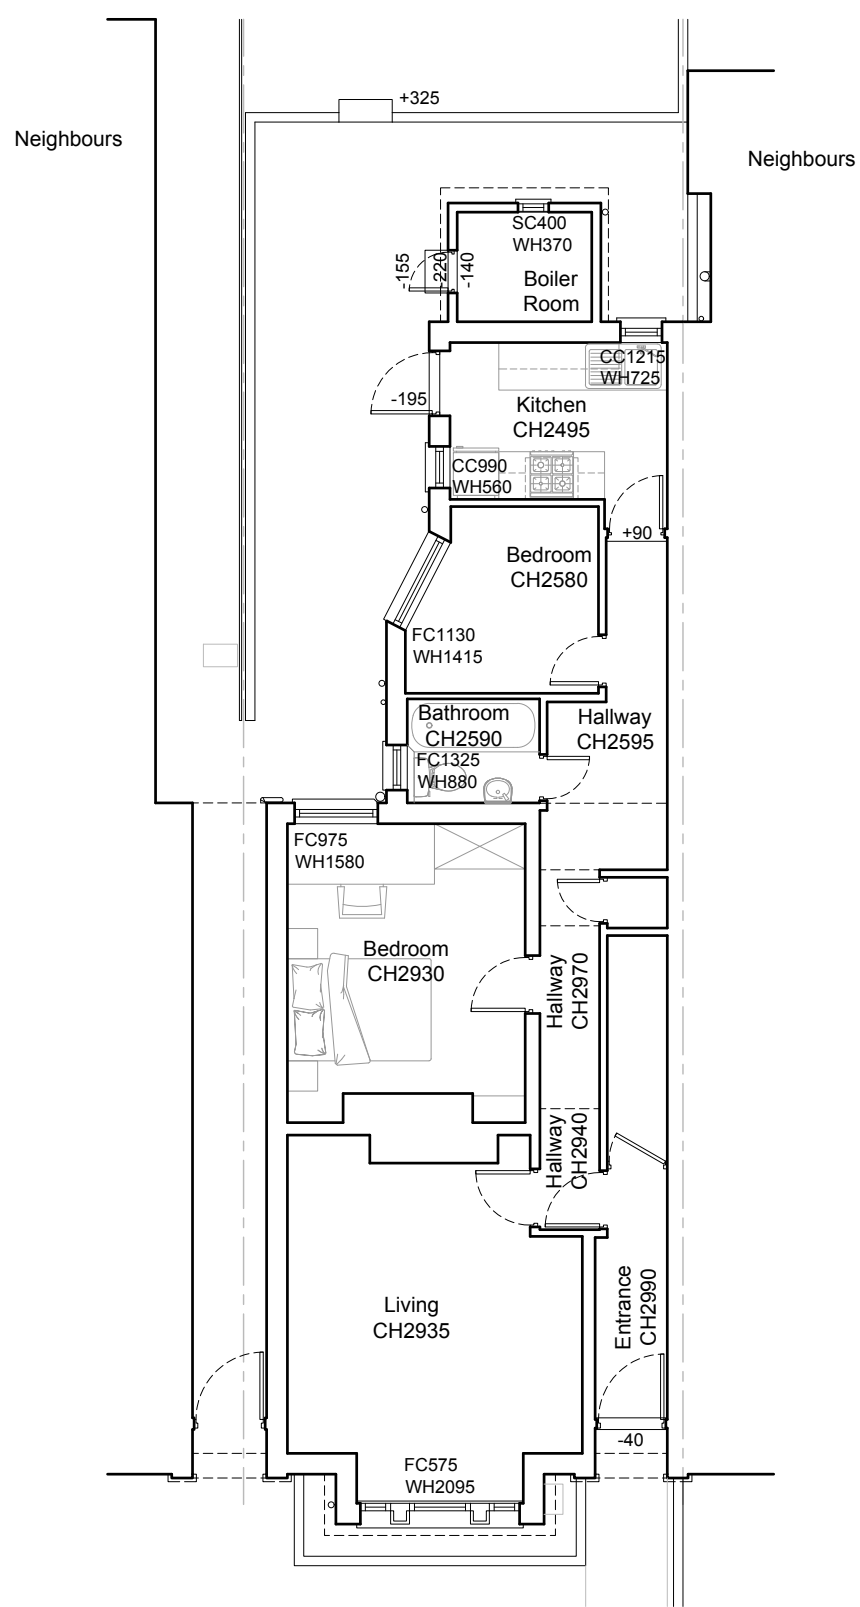

Ground Floor Plan
As Existing 1:100

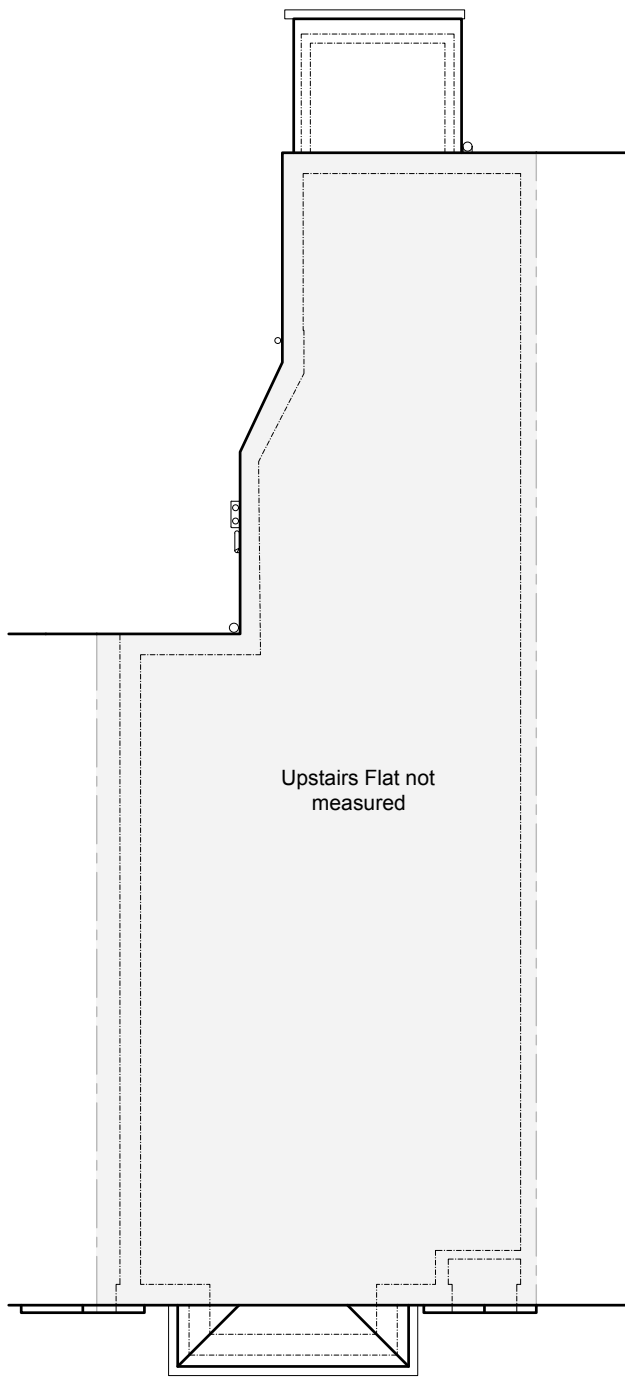

Roof Plan
As Existing 1:100

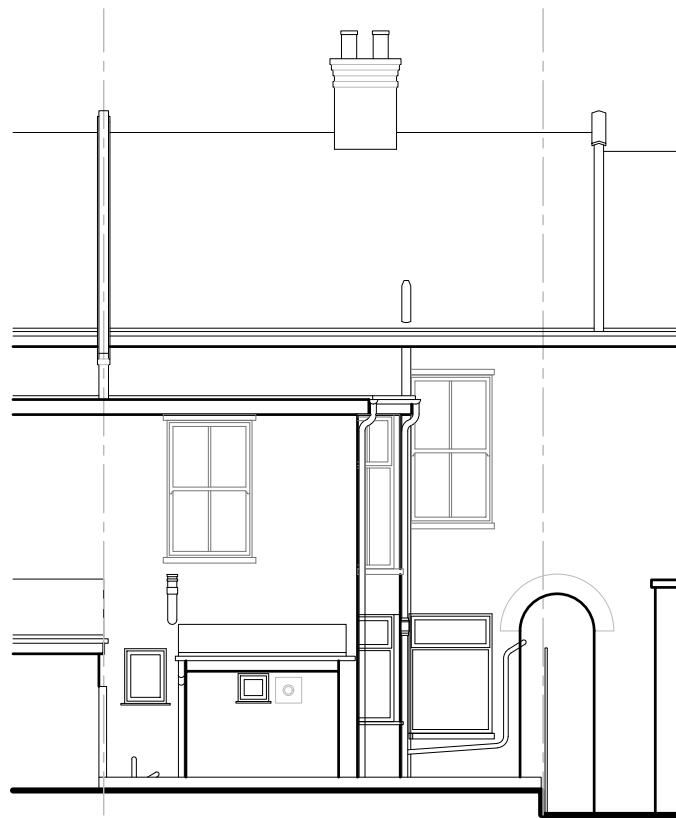


Rear Elevation
As Existing 1:100




Existing Block Plan

Scale 1:500

 


Location Plan

Scale 1:1250

 

Section A-A
As Existing 1:100

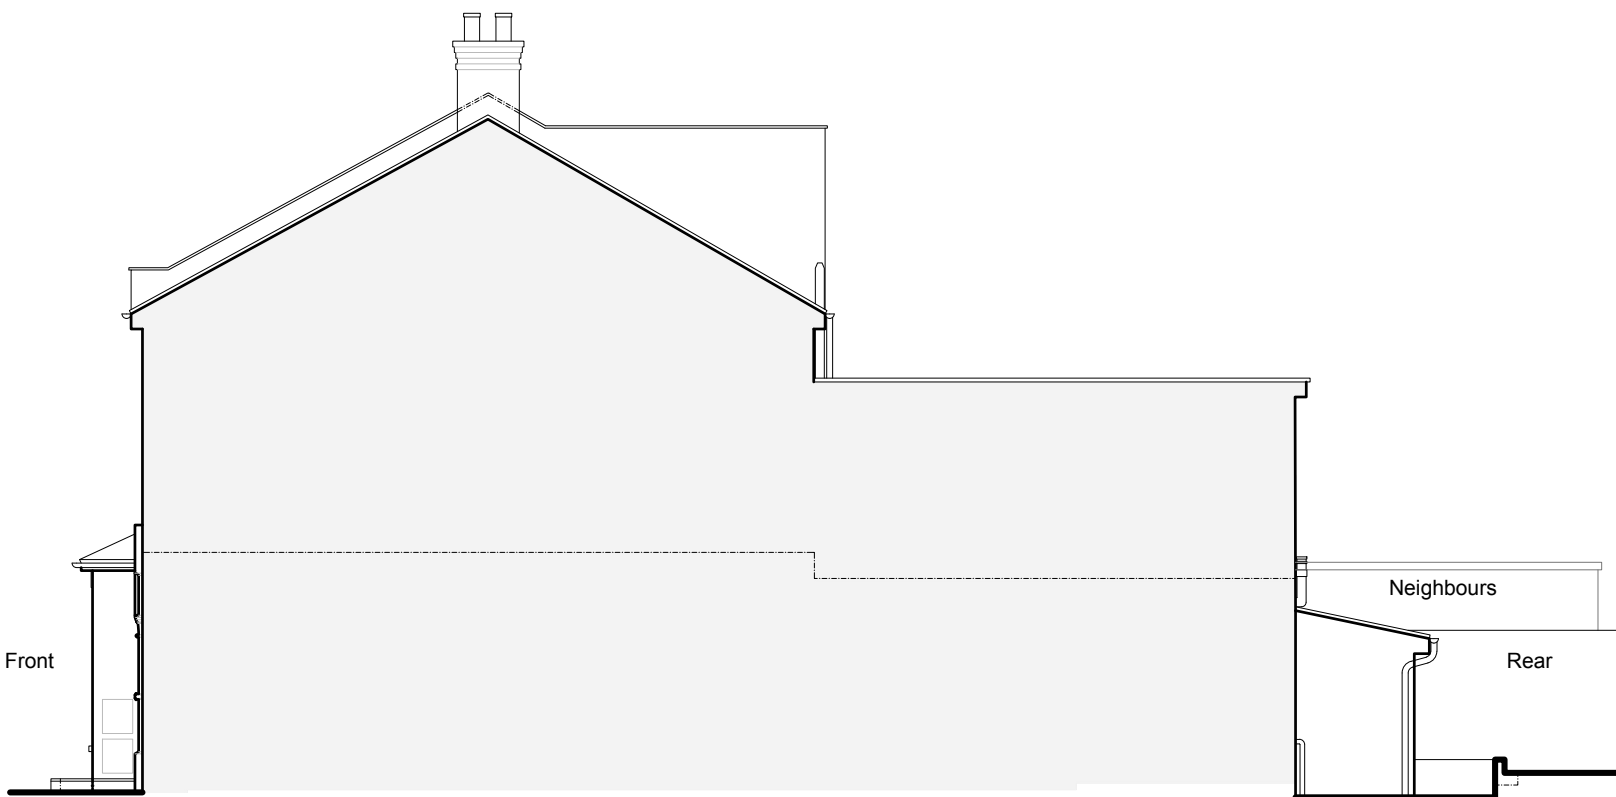

Side Elevation
As Existing 1:100



Side Elevation
As Existing 1:100

NOTES:

© COPYRIGHT - DETAILED PLANNING LTD

All dimension should be checked on site prior to works commencing. Variations in squareness, depth of plaster etc. must be checked for. Where new walls are shown as aligned with existing walls, physical removal of brickwork and / or plaster to establish the actual position of the wall being attached to must be checked.


Any discrepancies should be reported in writing immediately.

When printing off PDF's, check that the drawings are printed to correct paper size and scale.

Documents should be used as to the drawing status described

Property owner to ensure that all aspects of the "party wall etc., act 1996" are complied with prior to any works commencing on site.

Client to be aware of CDM duties and appoint/act as appropriate.

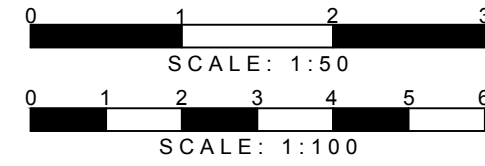

DETAILED PLANNING

1st FLOOR, 3111 CHASE ROAD
SOUTHGATE
LONDON N14 6JS

T 0208 1500 494
E INFO@DETAILED-PLANNING.CO.UK
WWW.DETAILED-PLANNING.CO.UK

SITE

Ground Floor Flat, 63 Whittington Road, London, N22 8YR

DRAWING TITLE

Existing Drawings

DRAWINGS STATUS

Planning

SCALE DATE DRAWN CHECKED

As Noted @ A1 Jan-2023 C.W./P.C.

DRAWING NO. 2192DR_HH SH1

REVISION 0