



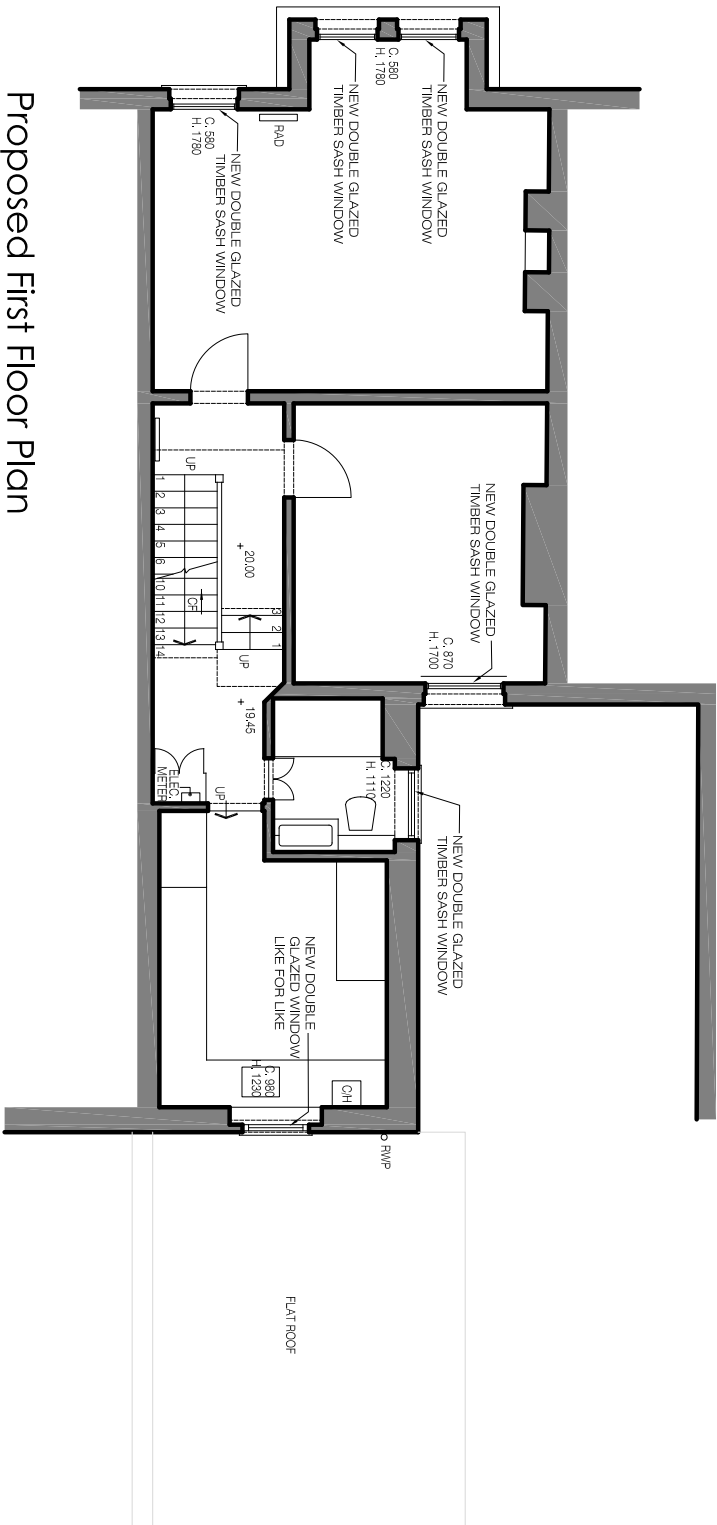


Proposed First Floor Plan

SCALE 1:100 @ A3

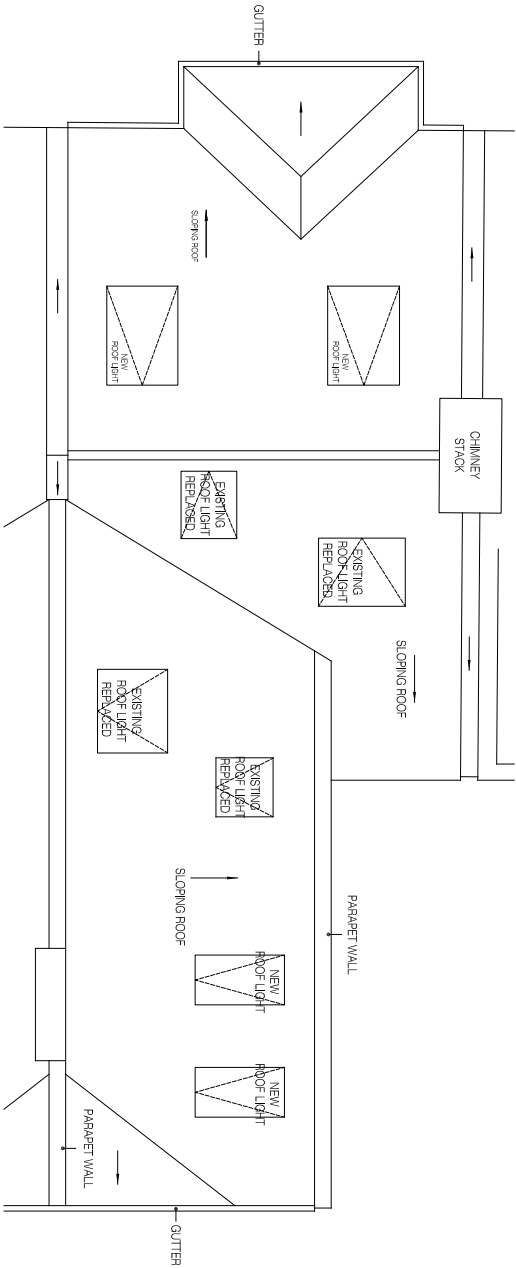

Proposed Roof Plan

SCALE 1:100 @ A3

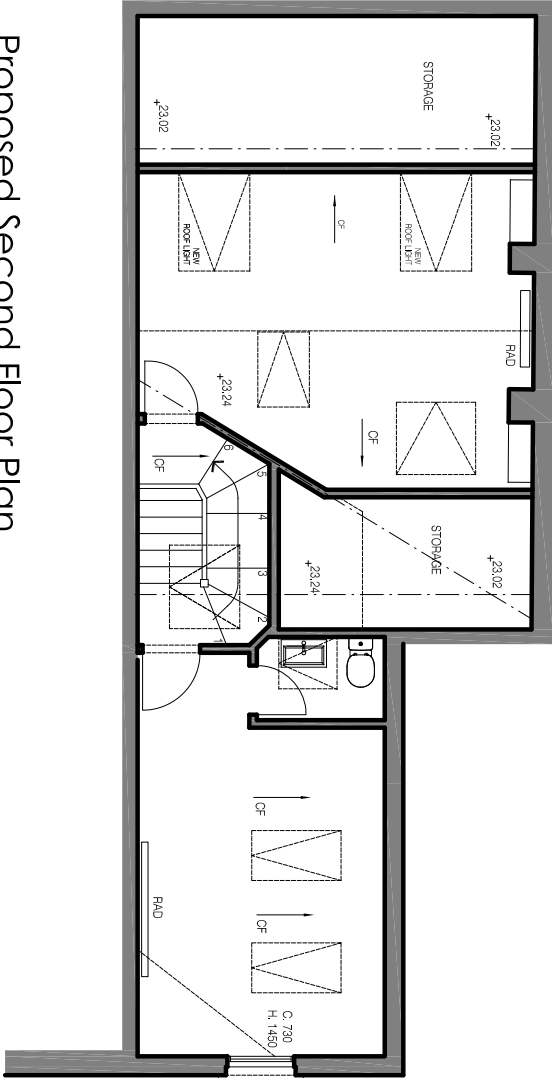


Proposed Second Floor Plan

SCALE 1:100 @ A3



Proposed Ground Floor Plan

SCALE 1:100 @ A3

 

Lucia Pflucker Architecture Ltd			PLEASE NOTE:			REVISIONS:			Title			Scale		Dwg. No.		Rev.	
Address:			1. ALL DIMENSIONS TO BE CHECKED ON SITE BEFORE FABRICATION! DO NOT SCALE THIS DRAWING. BUT USE ONLY FIGURED DIMENSIONS. ANY ERRORS OR OMISSIONS ARE TO BE REPORTED TO THE ARCHITECT IMMEDIATELY.			NO			Proposed Plans			1 / 100		AR-01		02	
66A, Rethcode Gardens			3. ALL DRAWINGS AND DESIGNS ARE COVERED BY DESIGN RIGHT (INTELLECTUAL PROPERTY) AND MAY NOT BE DISTRIBUTED, COPIED OR ISSUED WITHOUT WRITTEN PERMISSION OF LUCIA PFLUCKER ARCHITECTURE.			DATE			Project			Date		0071			
London N8 9NB			4. ALL DESIGN CONCEPTS ARE THE SOLE PROPERTY OF LUCIA PFLUCKER ARCHITECTURE AND NO ADAPTATIONS, REPRODUCTIONS OR COPIES MAY BE MADE WITHOUT WRITTEN PERMISSION OF LUCIA PFLUCKER ARCHITECTURE.			DESCRIPTION			Flat B, 83 Coleridge Road, London N8 8EG			28/10/22					
Office:			2. THIS DRAWING IS TO BE READ IN CONJUNCTION WITH ALL THE RELEVANT CONSULTANTS' AND/OR SPECIALISTS' DRAWINGS/OCCUPANTS' AND ANY DISCREPANCIES OR VARIATIONS ARE TO BE NOTIFIED TO THE ARCHITECT BEFORE WORK COMMENCES.			BY			Client			Drawn					
Moll:			5. THESE DRAWINGS ARE SUBJECT TO ANY VARIATION REQUIRED OR RECOMMENDATION BY ANY STATUTORY AUTHORITY, OR FOR THE BETTER CARRYING OUT OF THE WORKS.			LP			PRIVATE CLIENT			LP					
Website:			6. SAMPLES TO BE PROVIDED BY CONTRACTOR FOR THE ARCHITECT/CLIENT APPROVAL. ALL FINISHES TO ARCHITECT/CLIENT SATISFACTION.			LP						Checked					
www.luciapflucker.com																	