



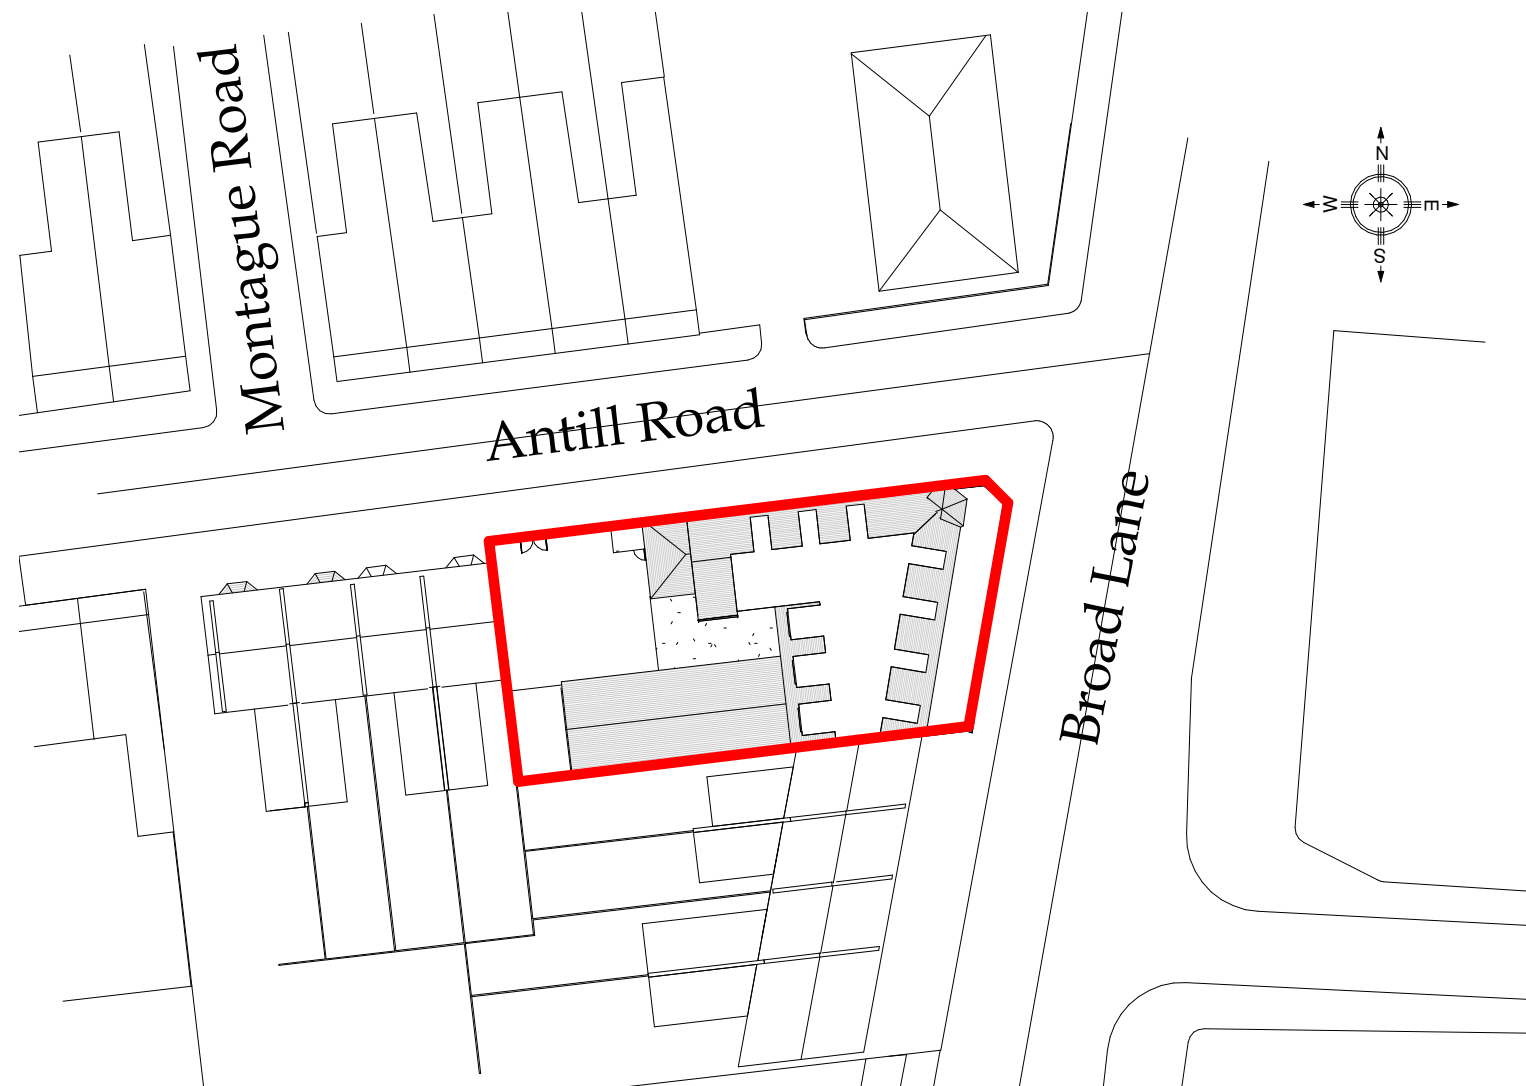


1 Existing Block plan
1 : 500

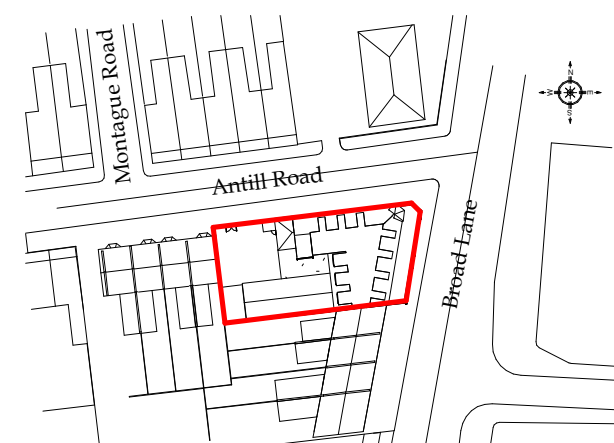

2 Existing site plan
1 : 1250

Note

1. All informations and dimensions to be checked on site.
2. This drawing is not to be scaled.
3. All work and materials to be in accordance with current applicable Building Act & the Town and Country Planning Act.
4. This drawing subject to approval by relevant Local Authority.

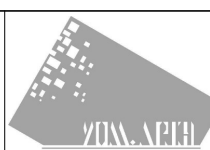

Design & Build
Planning
Building Regulation


125 REDBRIDGE LANE EAST
M: 078 8883 6710
YOM_ARCH @ 2021

Rev	Description	Date


Project Name
4 NEW SELF-CONTAINED FLATS

Address
**189-191 BROAD LANE
LONDON, N15 4QT**

Drawing Title EXISTING BLOCK & SITE PLAN		
Council HARINGEY		
Project number 189-191 BLL	Drawing No.	
Date 07/02/2021	A300	
Drawn by YS	Scale As indicated@ A3	
Checked by YS		

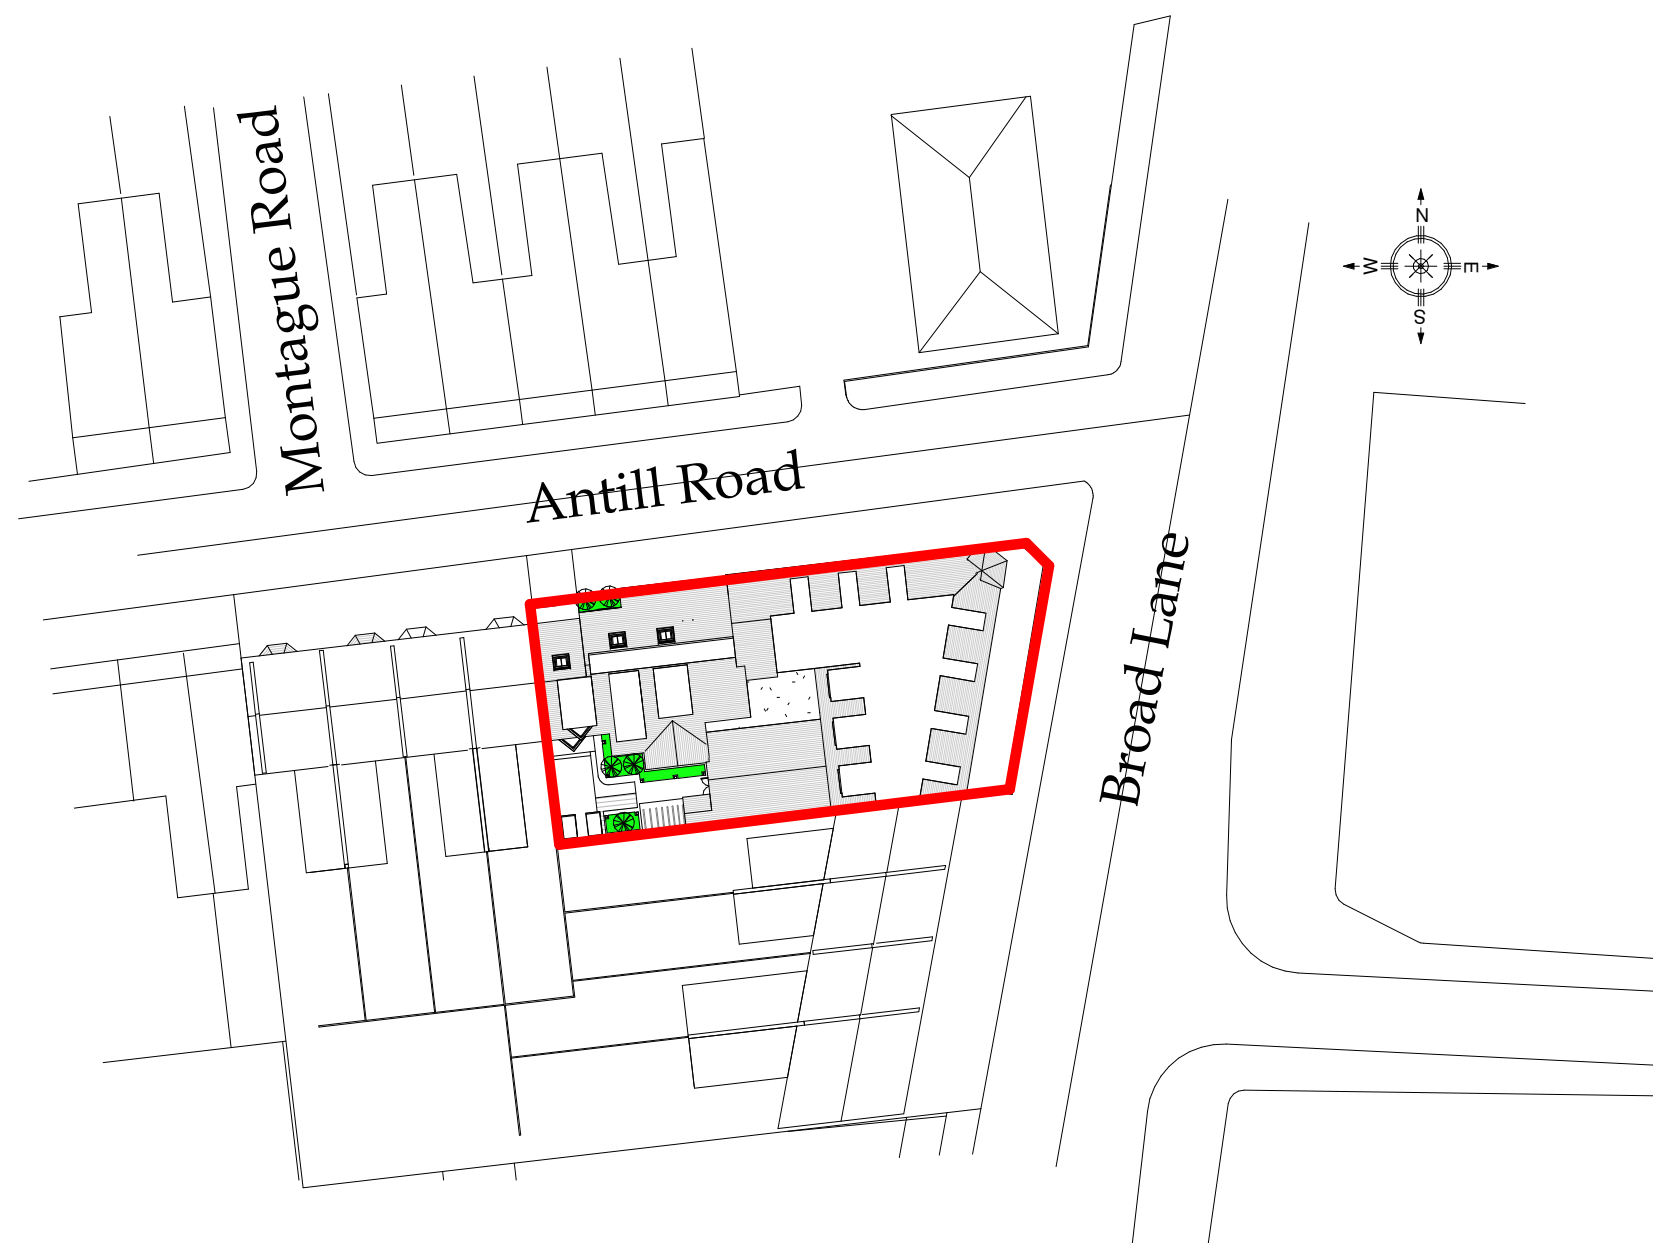


1 Proposed Block plan
1 : 500

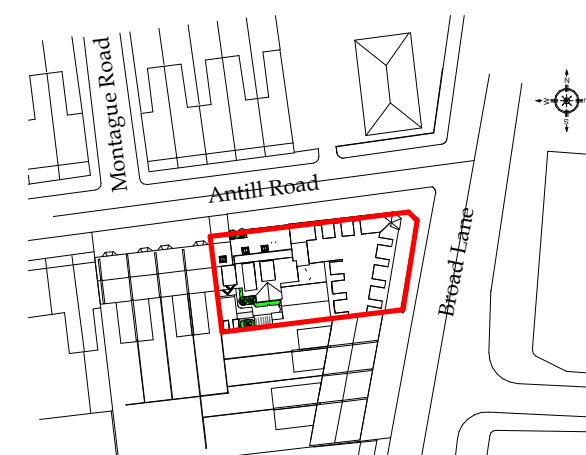

2 Proposed site plan
1 : 1250

Note

1. All informations and dimensions to be checked on site.
2. This drawing is not to be scaled.
3. All work and materials to be in accordance with current applicable Building Act & the Town and Country Planning Act.
4. This drawing subject to approval by relevant Local Authority.

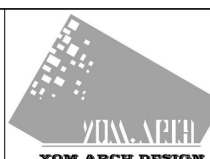

Design & Build
Planning
Building Regulation

125 REDBRIDGE LANE EAST
M: 078 8883 6710
YOM_ARCH @ 2021

Rev	Description	Date

Project Name
4 NEW SELF-CONTAINED FLATS

Address
**189-191 BROAD LANE
LONDON, N15 4QT**

Drawing Title PROPOSED BLOCK & SITE PLAN		
Council HARINGEY		
Project number 189-191 BLL	Drawing No. A301	
Date 07/02/2021		
Drawn by Author		
Checked by Checker	Scale	As indicated@ A3