




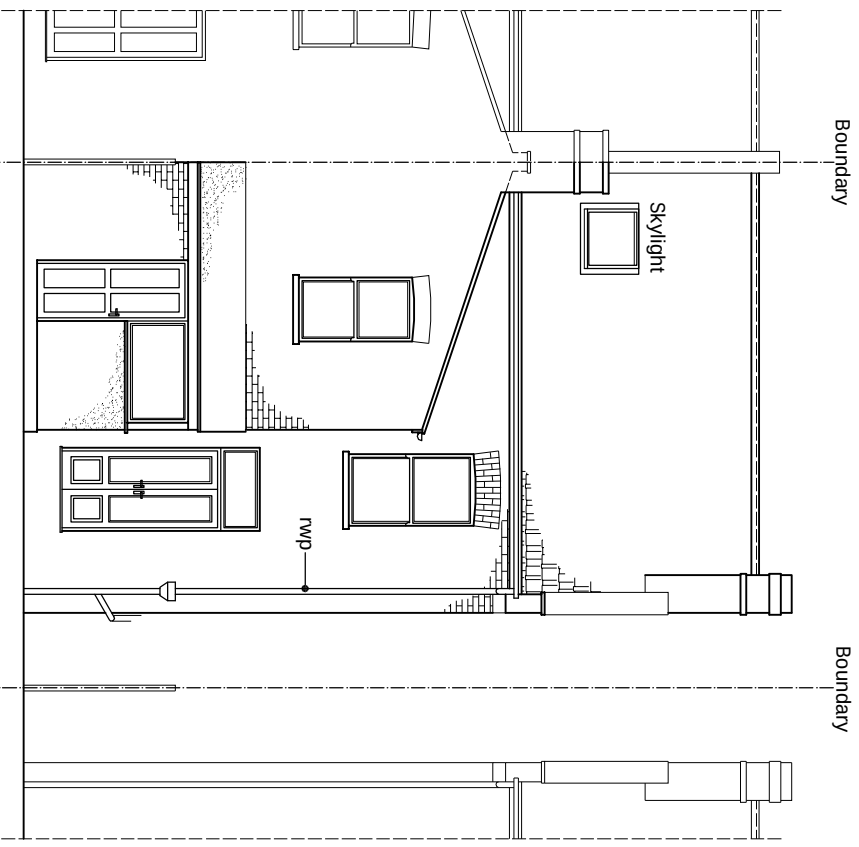


EXISTING REAR ELEVATION
scale 1:100

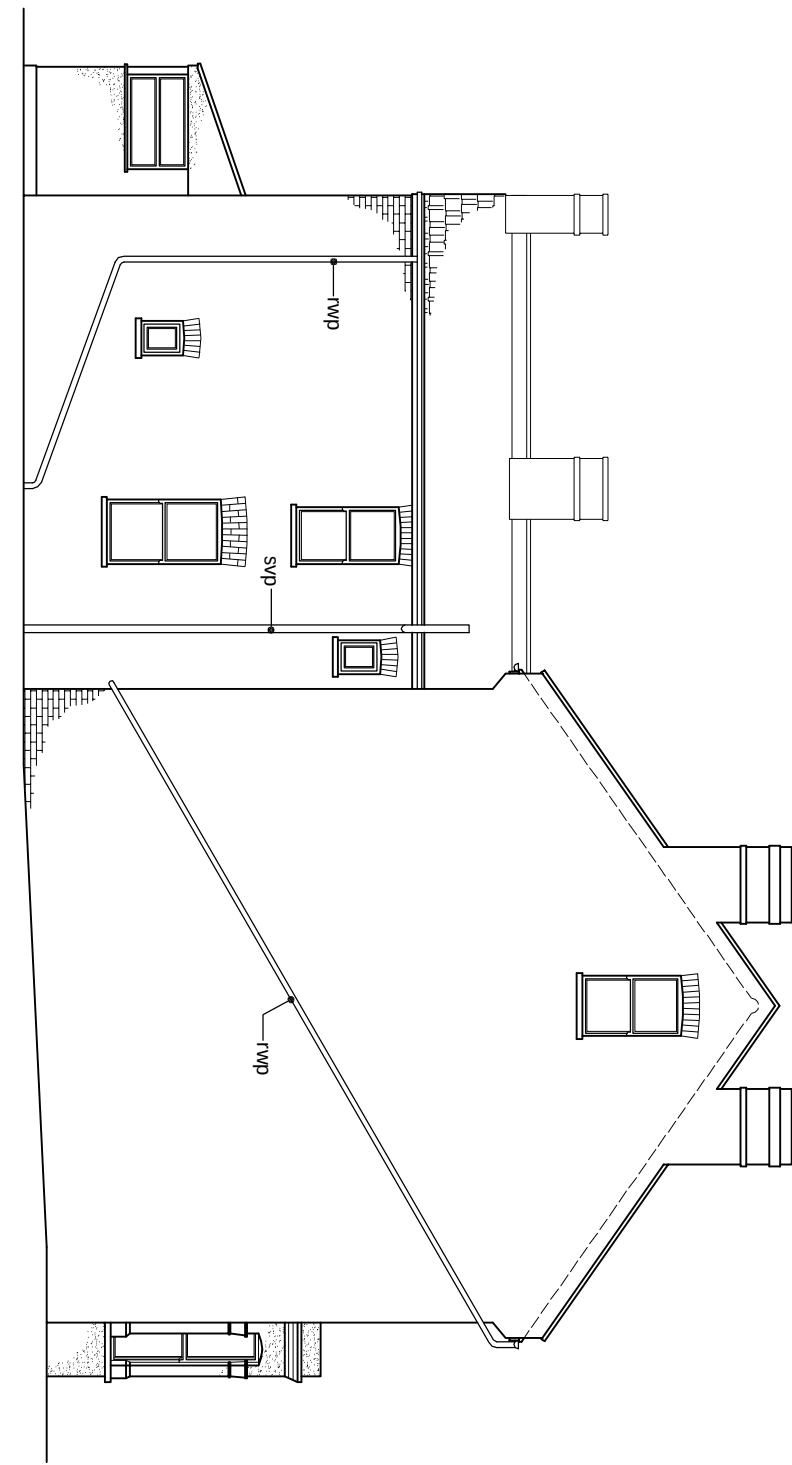


EXISTING SIDE ELEVATION
scale 1:100

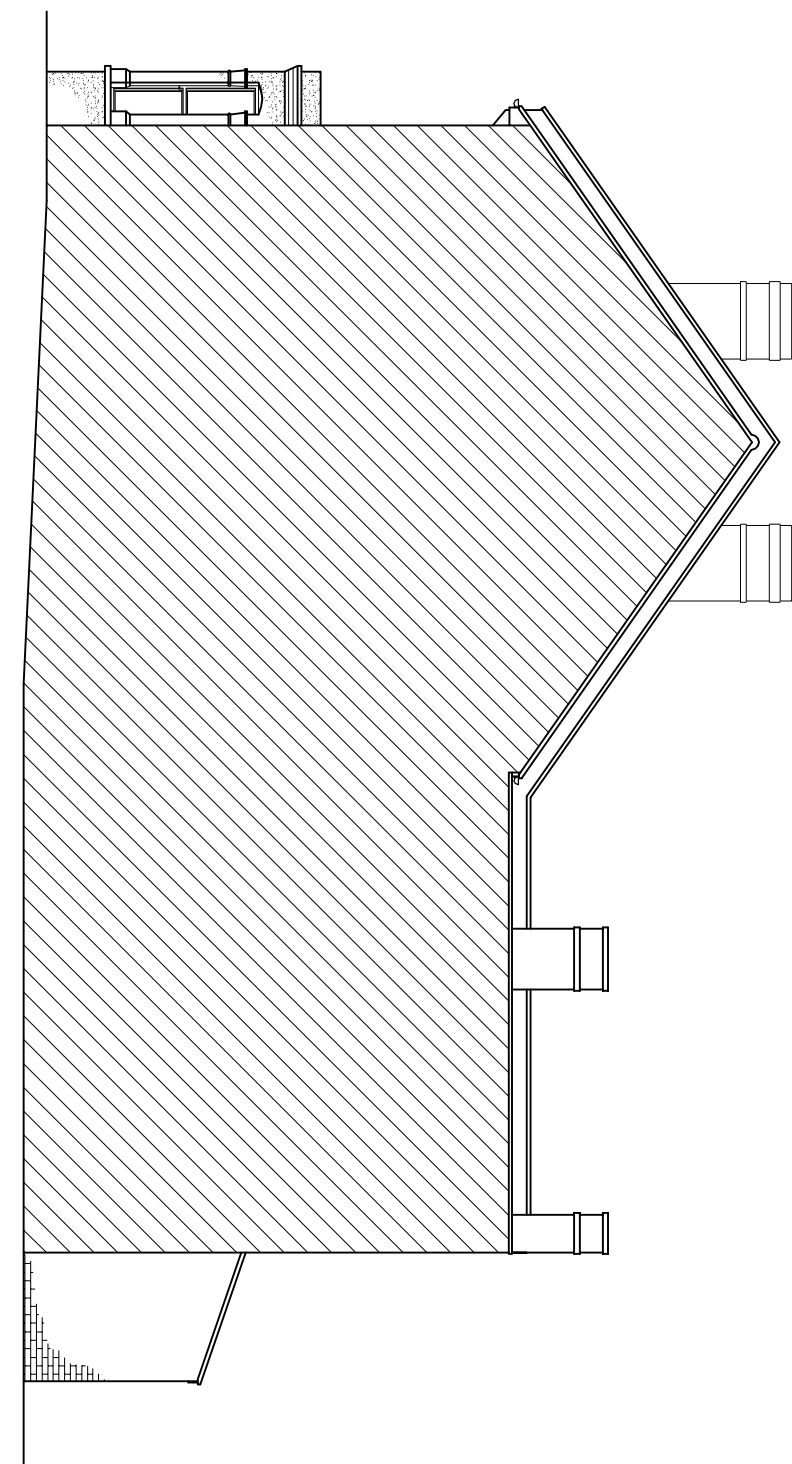


EXISTING Adj. SIDE ELEVATION
scale 1:100

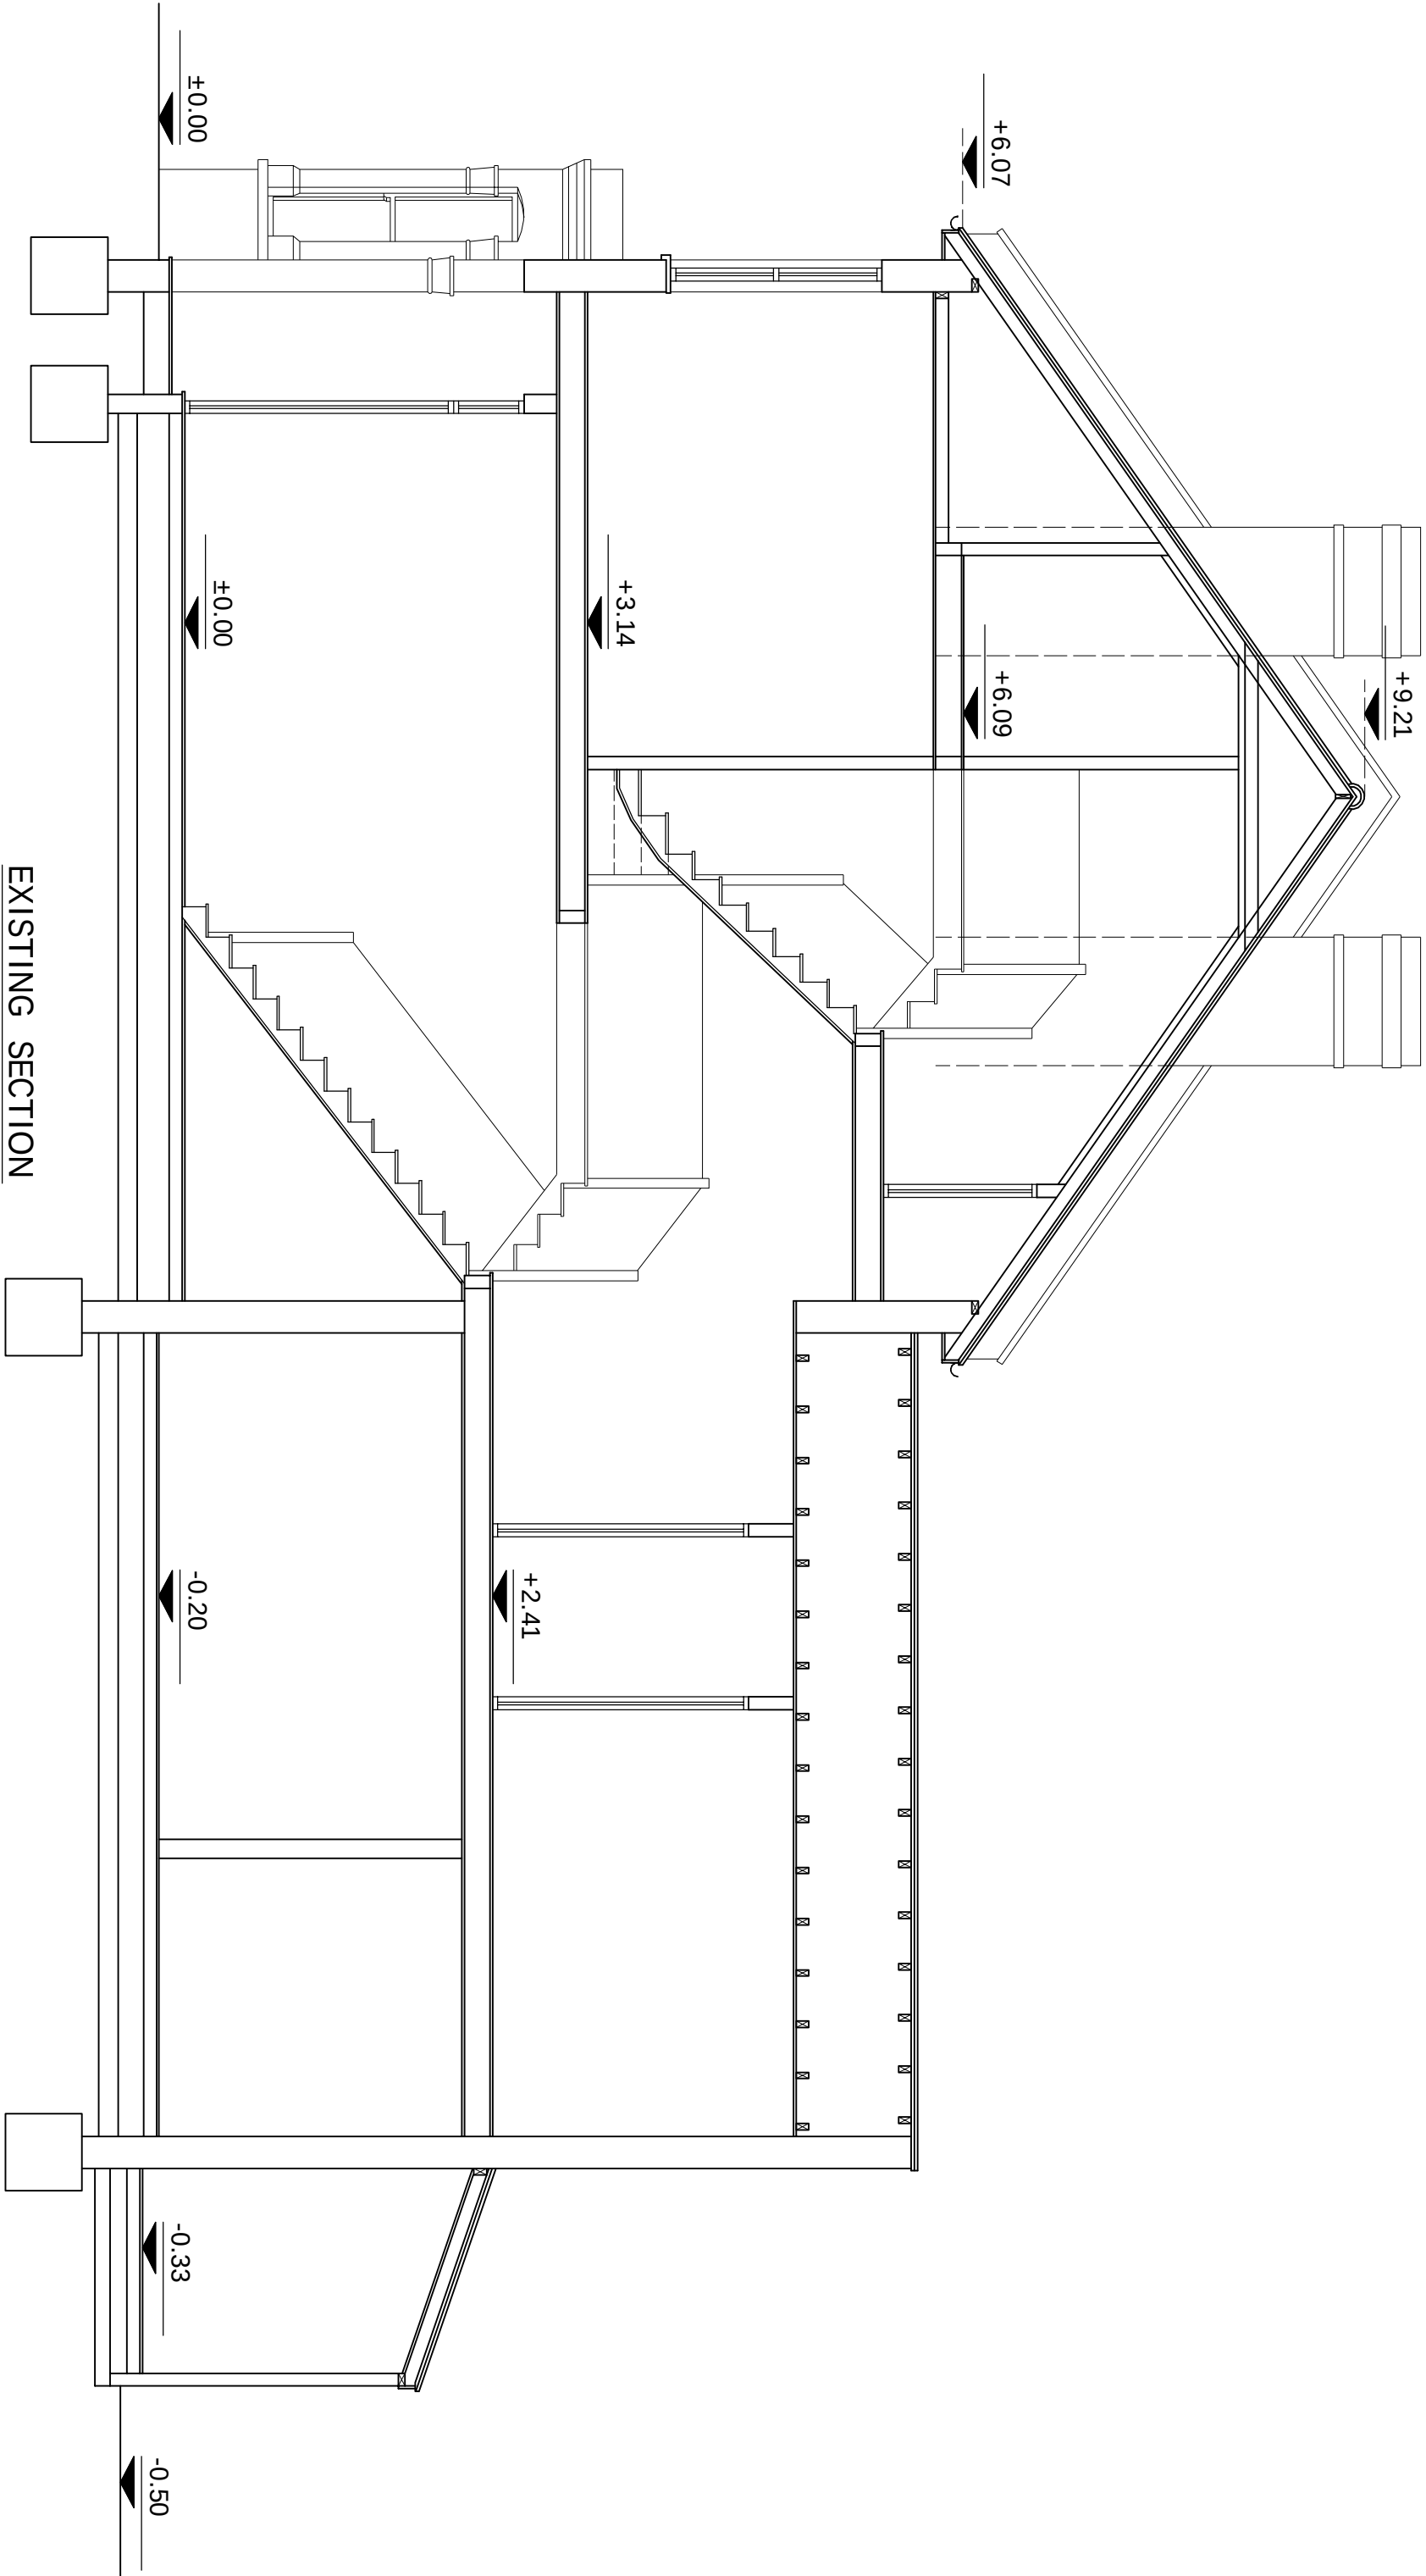


EXISTING SECTION
scale 1:50

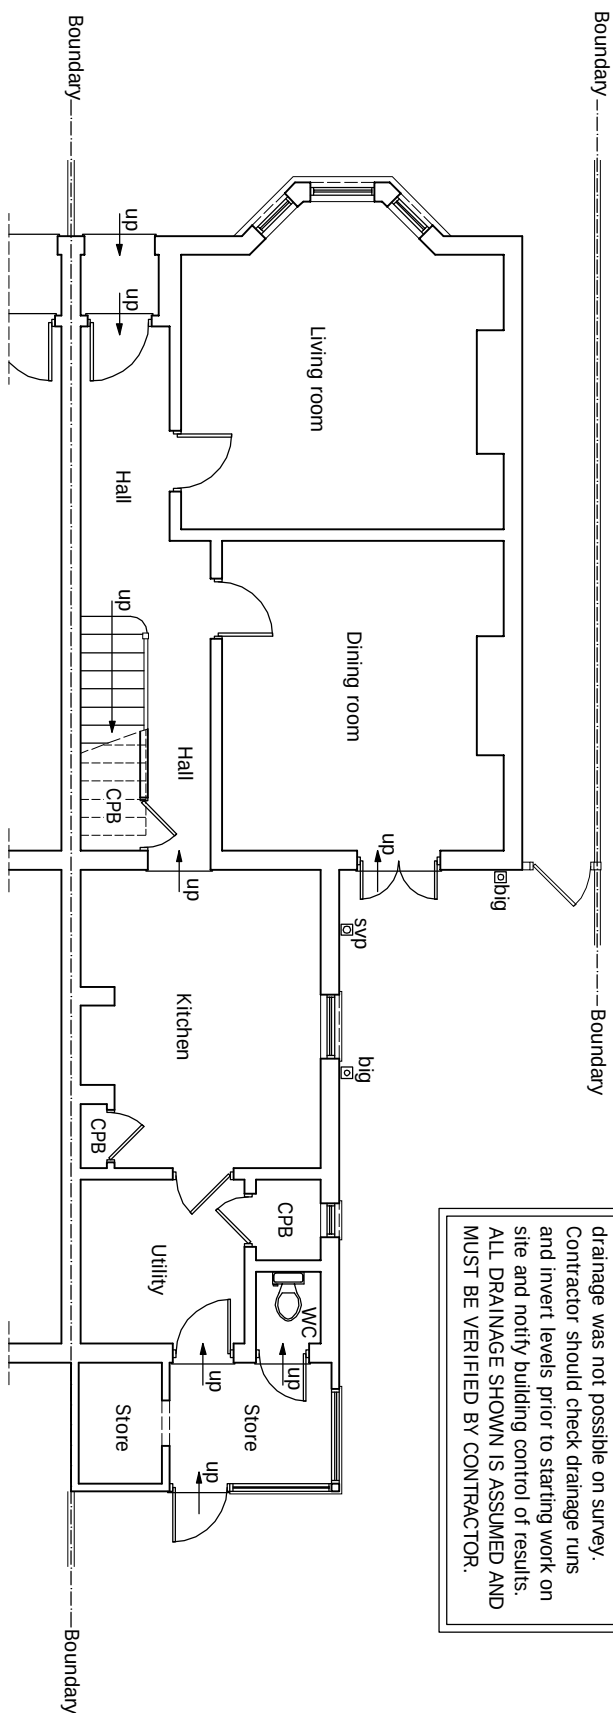

EXISTING GROUND FLOOR PLAN
scale 1:100

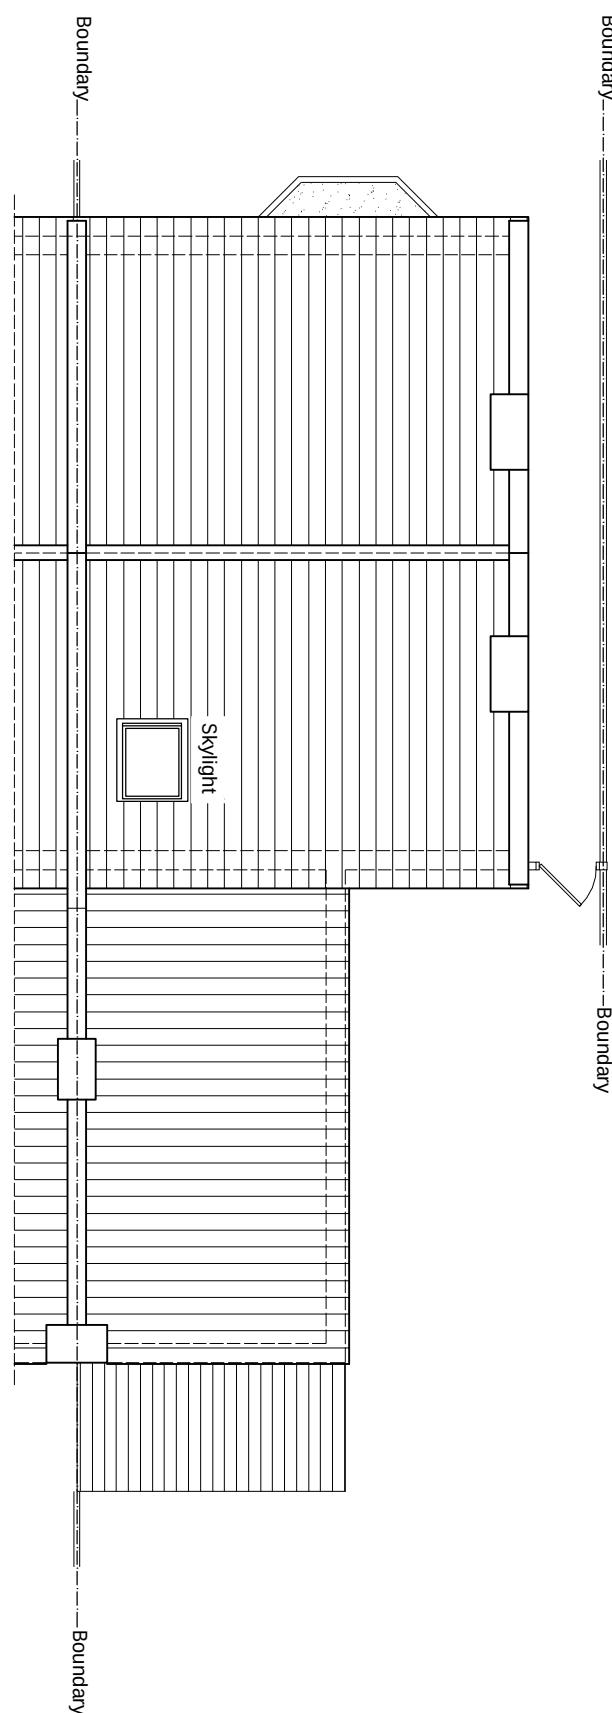

EXISTING ROOF PLAN
scale 1:100

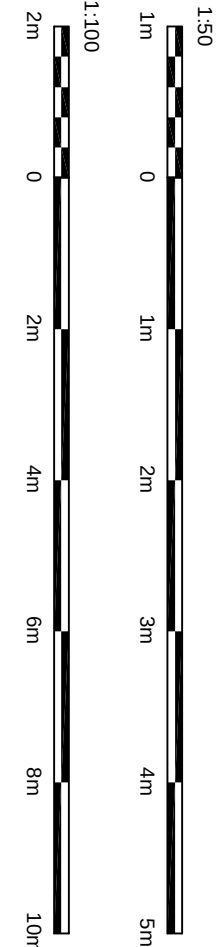

© This drawing and the whole scheme are the copyright of PORTICO DESIGN LTD and may not be reproduced except by written permission.

DRAWING
STATUS

CONSTRUCTION

REV

DATE

NAME

DESCRIPTION

PORTICO DESIGN LTD

127-129 TURNBULL LANE

LEEDS

LS10 1JQ

020 8842 8899

ALL STRUCTURAL ELEMENTS (walls, floors, beams, joists, rafters, columns, walls, foundations and etc.) SHOWN ON DRAWINGS ARE ONLY INDICATIVE, THEY ARE SUBJECT TO FURTHER STRUCTURAL ENGINEER'S CONSIDERATION.

1. All structural elements are shown on drawings as indicated by the notes and dimensions. The structural engineer is responsible for the design and construction of the structural elements. 

2. The structural engineer is responsible for the design and construction of the structural elements. 

3. The structural engineer is responsible for the design and construction of the structural elements. 

SITE ADDRESS

25 RAVENSTONE ROAD,

HORNSLEY, LONDON, N8 0JT

DRAWING TITLE

EXISTING DRAWINGS - REAR EXTENSION

DRAWING NO.

SCALE

AS SHOWN

@ A3

15 DECEMBER 2022

PRINT @ A3 SHEET SIZE

15.000m x 10.000m (A3)

15.000m x 10.000m (A3)

DRAWING NO.

SCALE

AS SHOWN

@ A3

15 DECEMBER 2022

PRINT @ A3 SHEET SIZE

15.000m x 10.000m (A3)

15.000m x 10.000m (A3)