


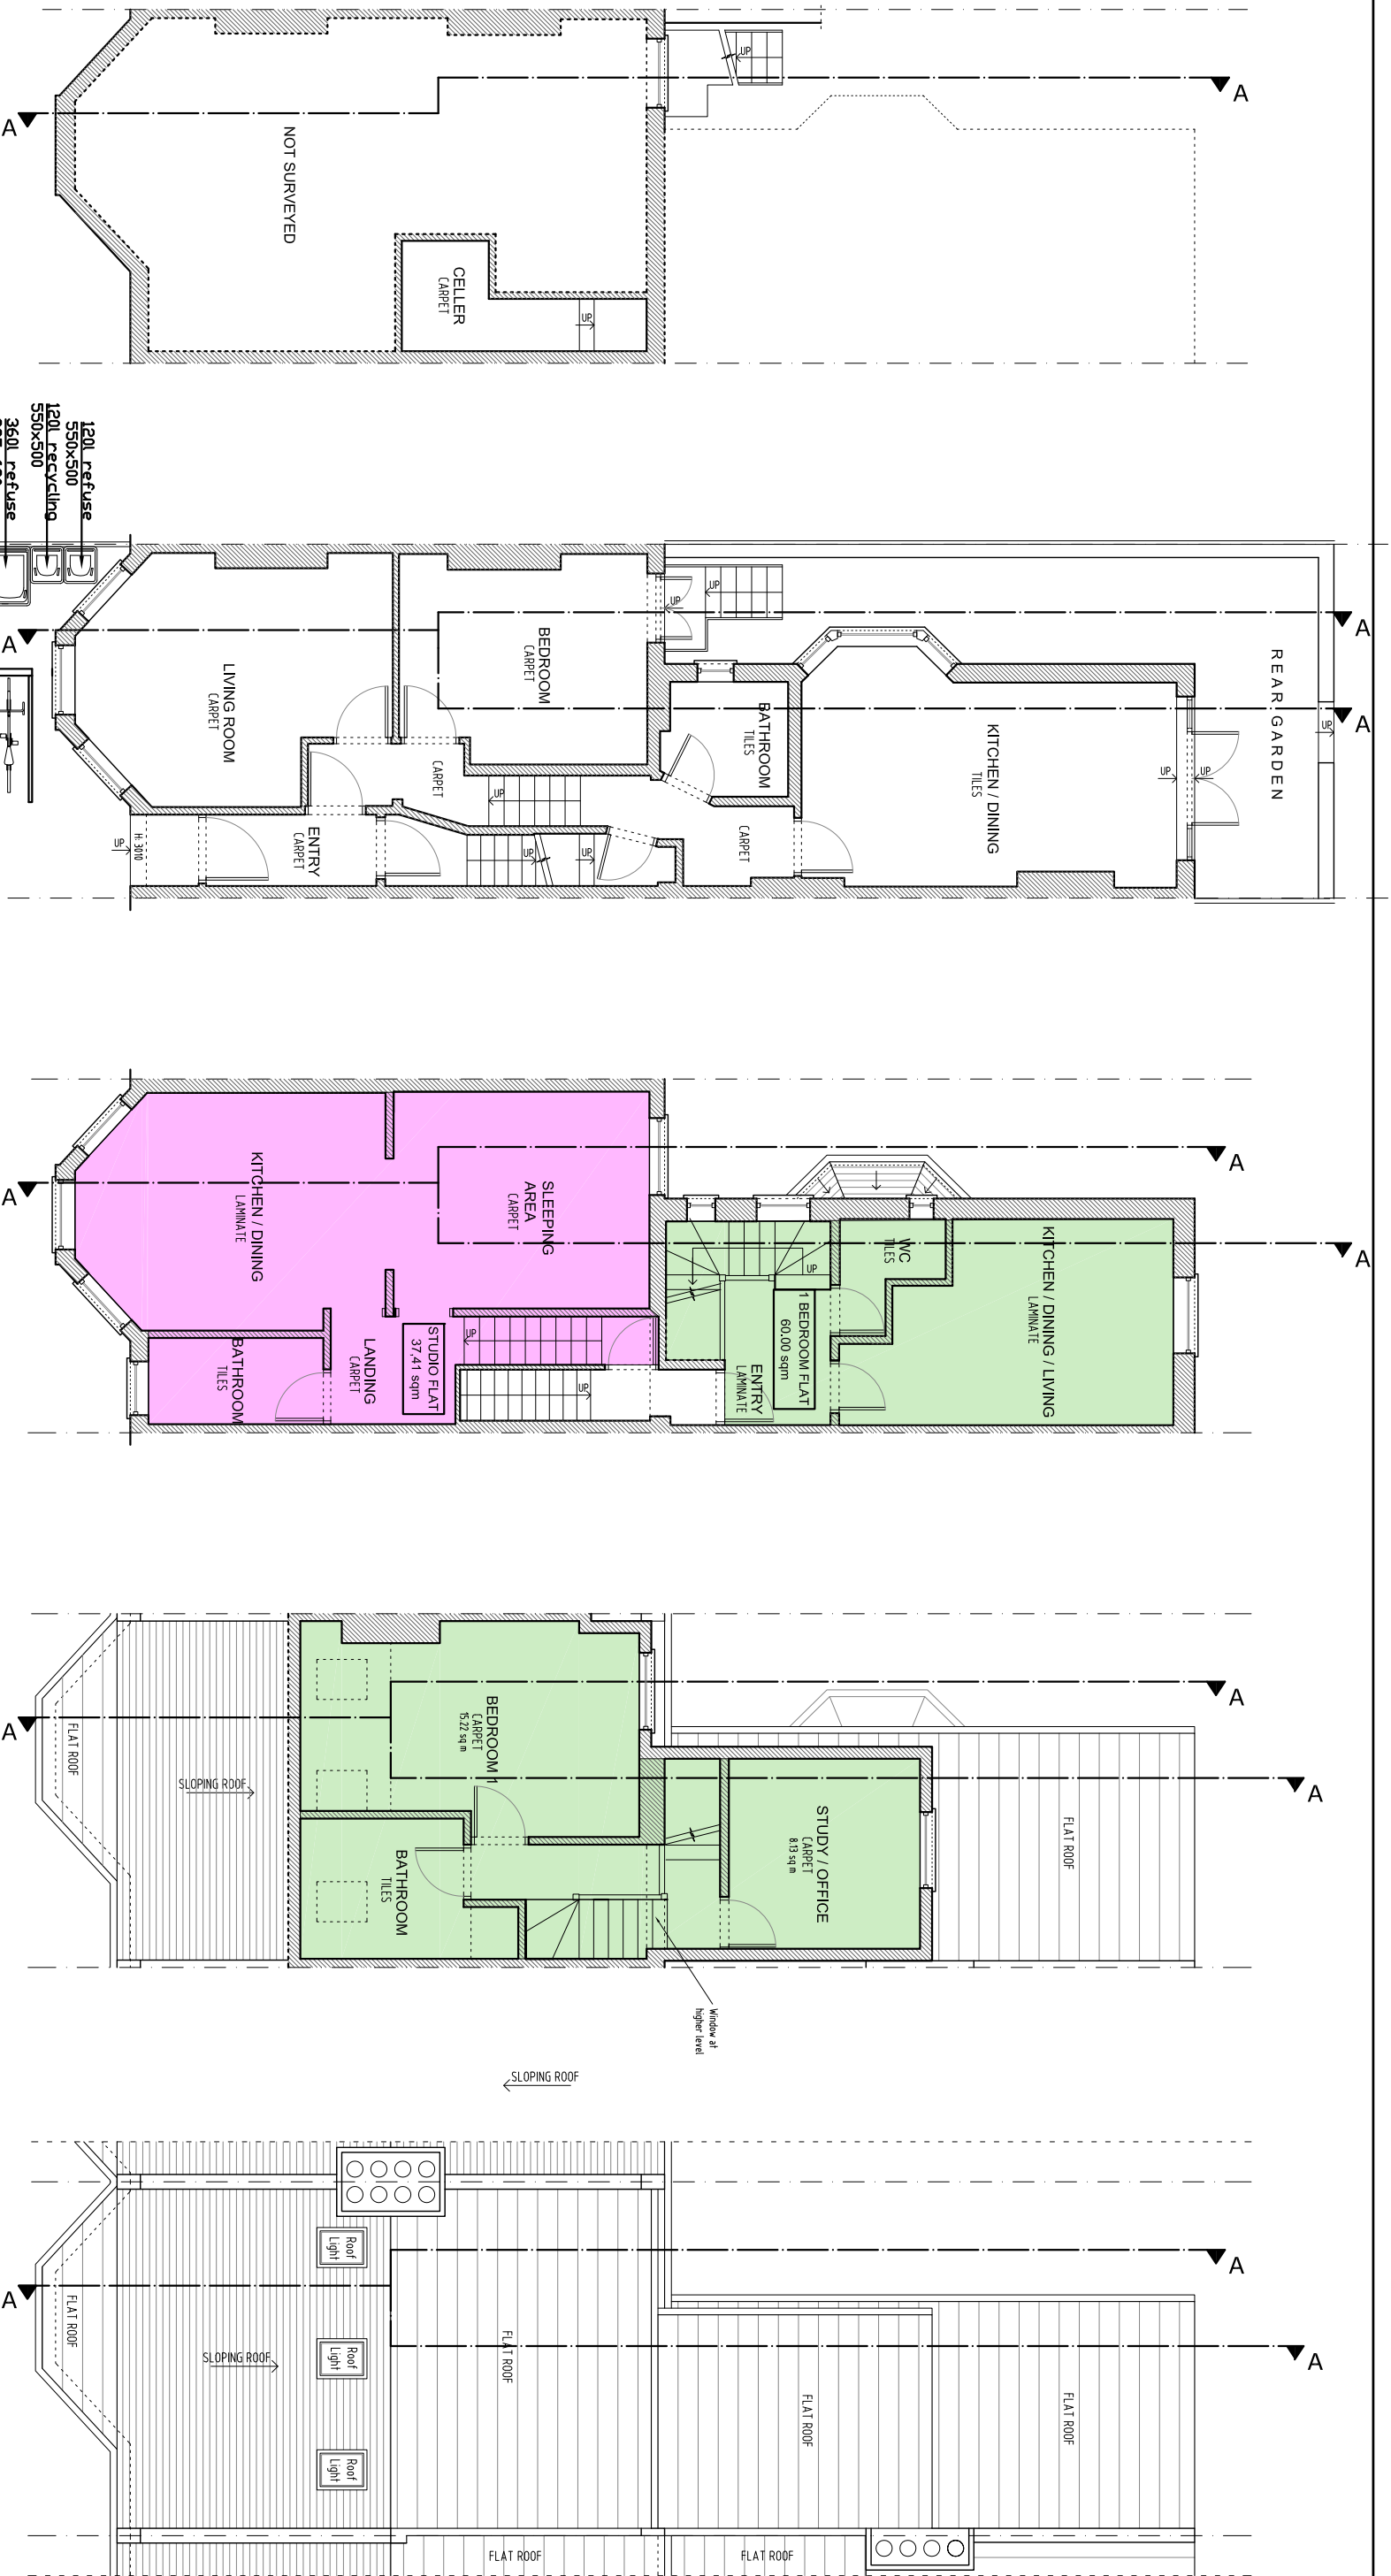


Proposed Basement
(No Changes)

Proposed Ground Floor

Proposed First Floor

Proposed Upper First Floor

Proposed Roof Plan

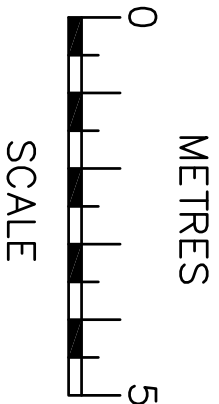

C - Sill Height
F - Window Height
CH - Ceiling Height
DH - Door Height



info@ajplans.co

NOTES
The contractors are to check all the dimensions, levels, drain runs and general condition of the site before works commence.

All works are to be carried out in accordance with current Building Regulations, Code of Practice and Local Authority Requirements.

Project:
40 Mattison Road,
London N4 1BD

Title:
Proposed
Floor Plans

Date: 14.09.22 Scale: 1:100 @ A3

Dwg. No. MR.40.PR.101

Rev: B