




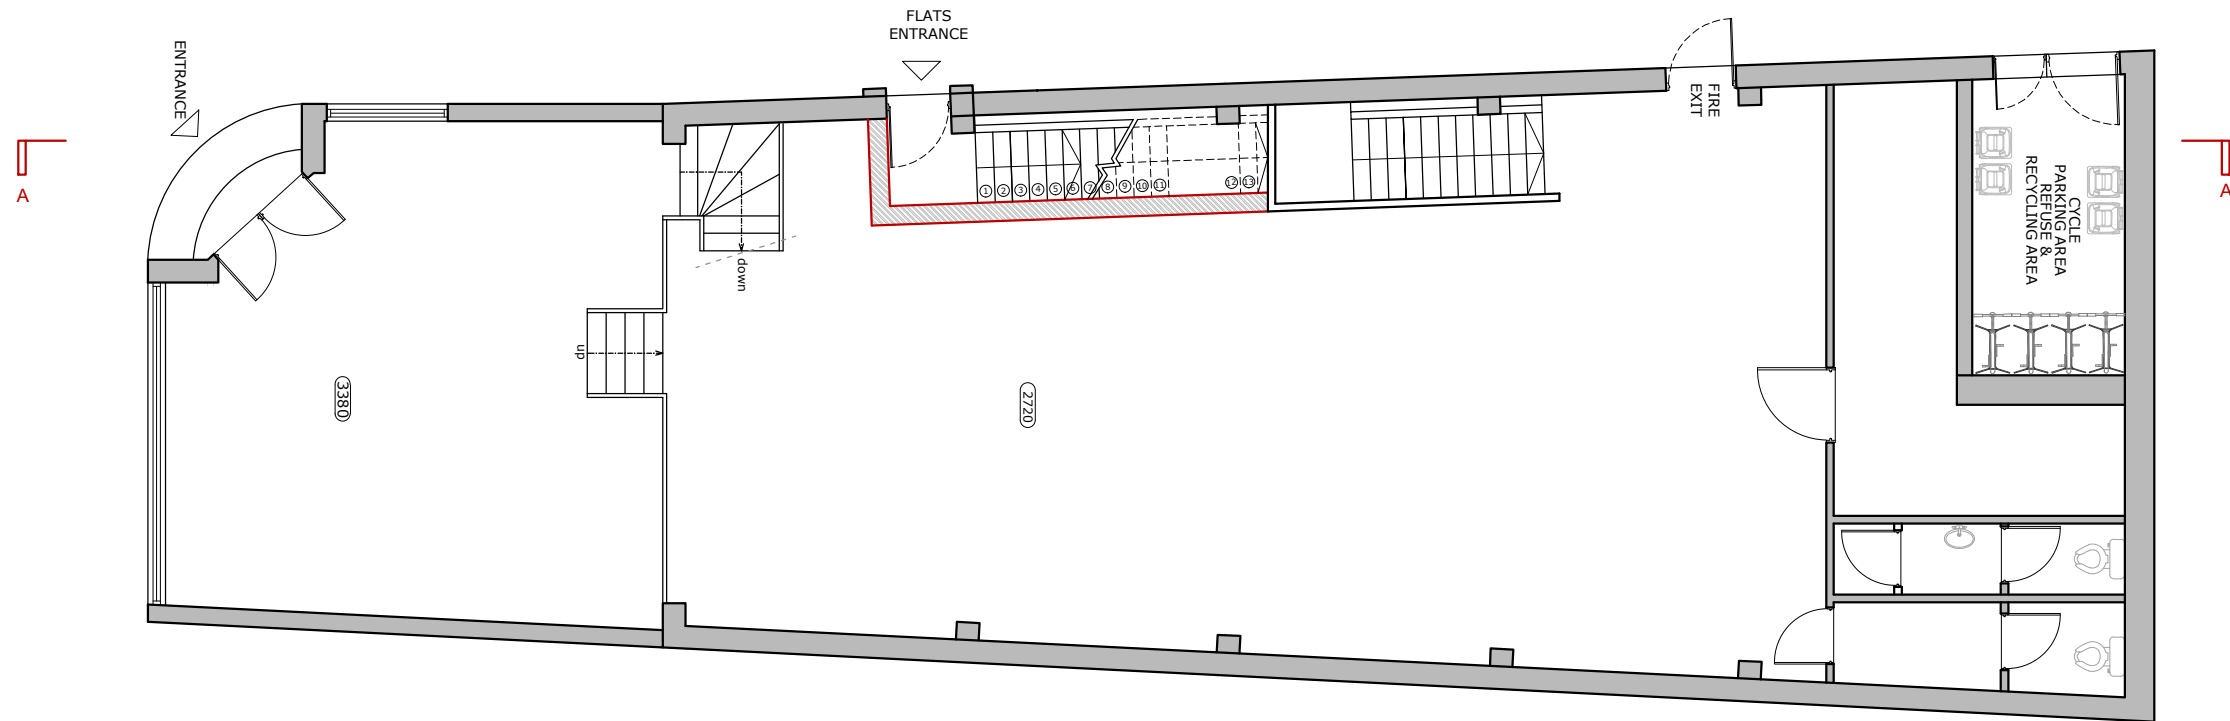


PROPOSED GROUND FLOOR PLAN

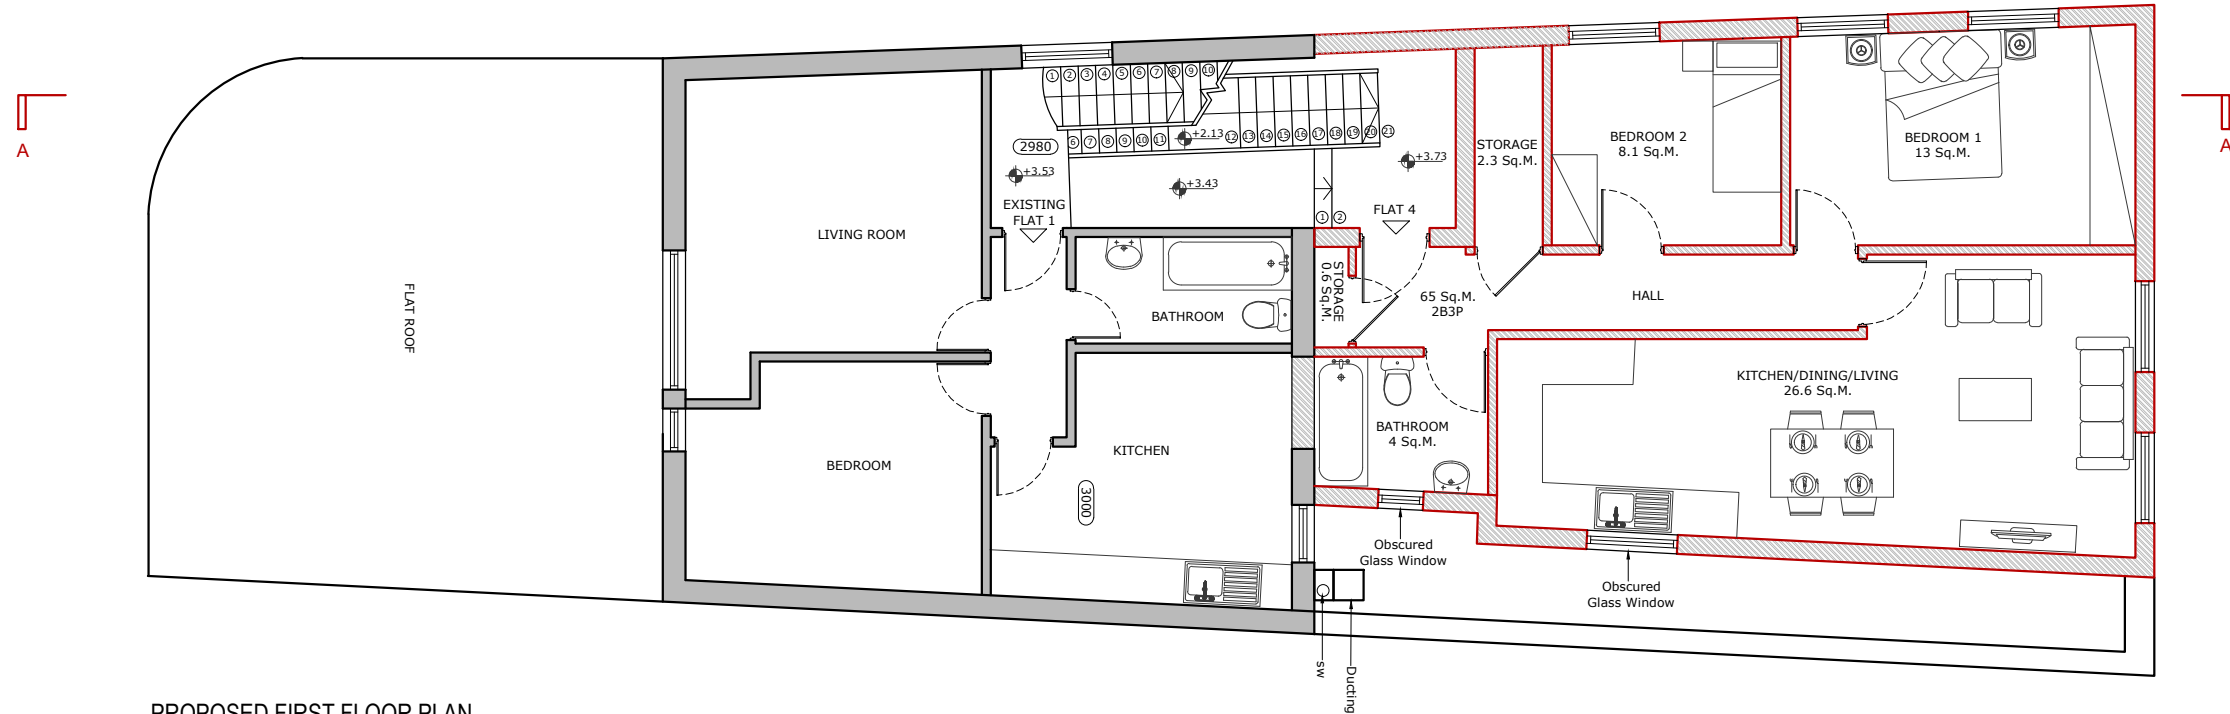

PROPOSED FIRST FLOOR PLAN

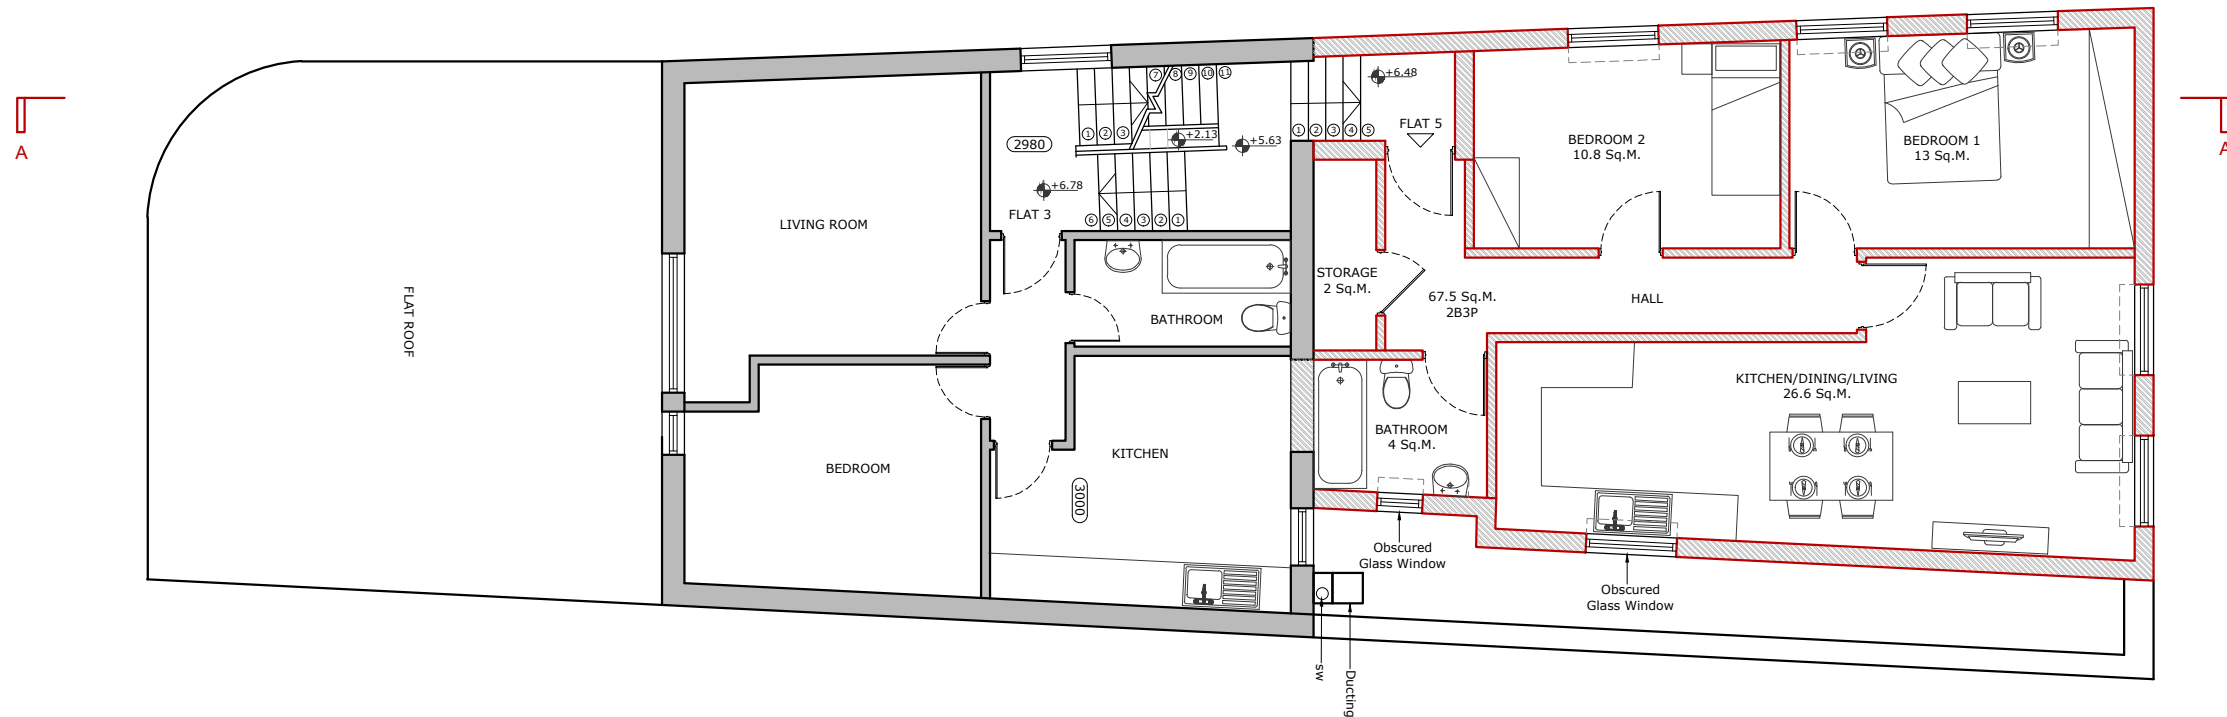


PROPOSED SECOND FLOOR PLAN

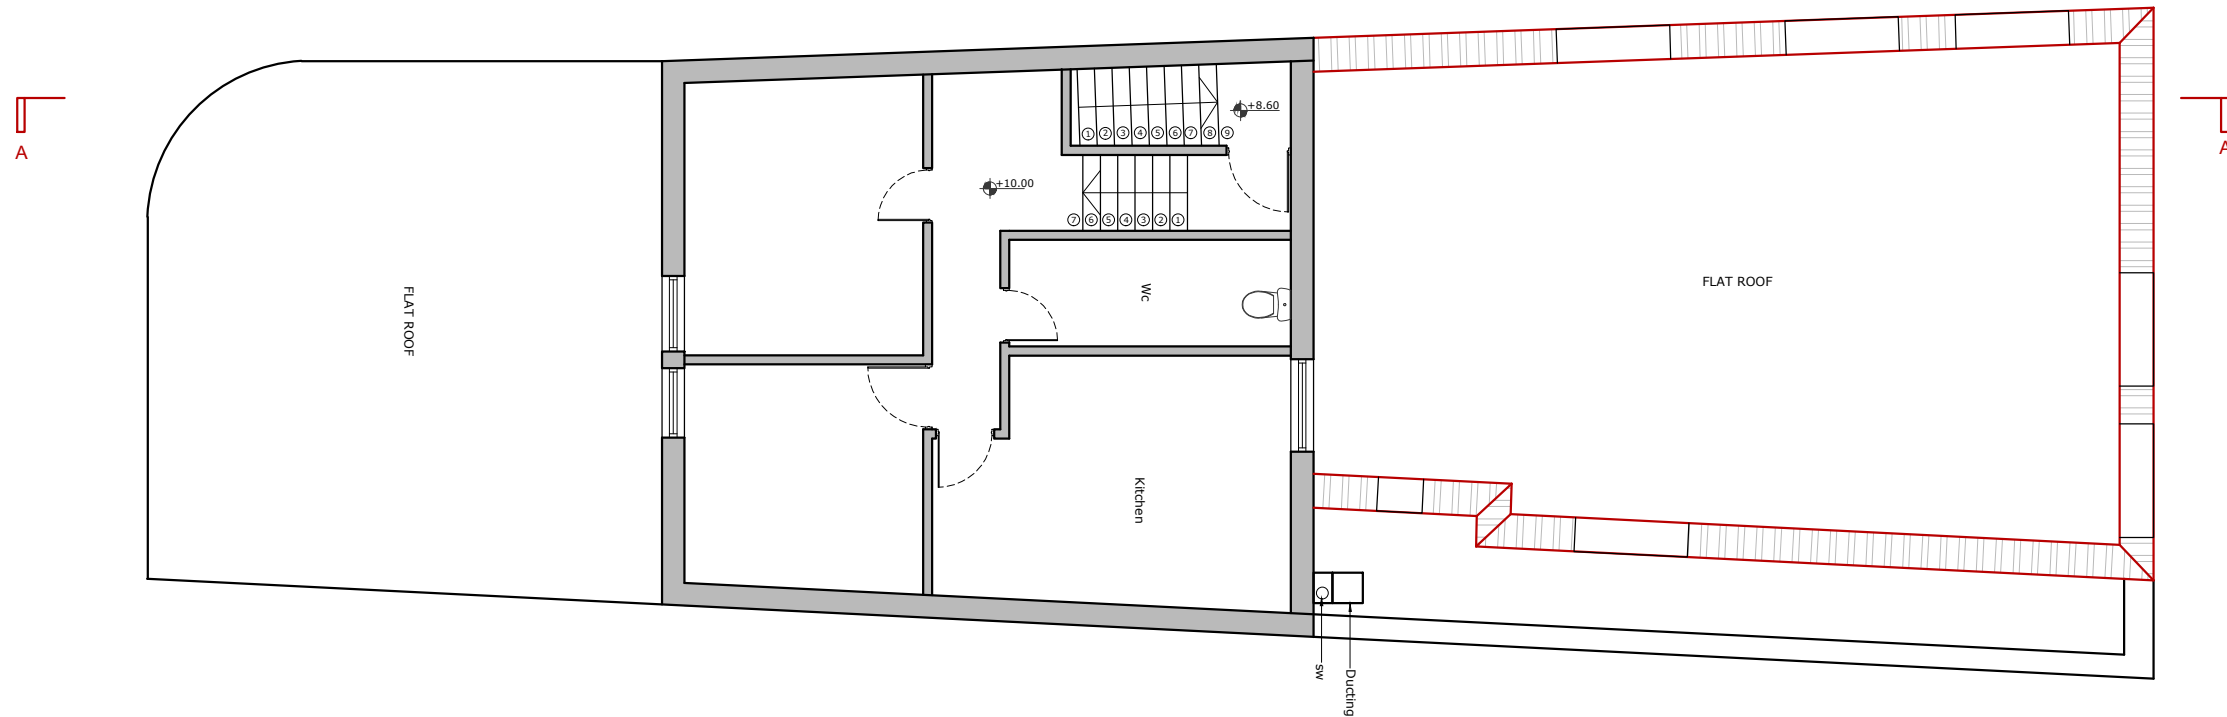

PROPOSED LOFT PLAN



PLEASE NOTE
1. All dimensions to be verified on site.
2. All dimensions are in millimeters.
3. No work shall commence until all approvals
and agreements have been obtained.
These include, Planning, Building
Regulations, Water and party Wall.
4. The Copyright of this drawing belong to
Adv Planning Limited T/A Advance Architecture.

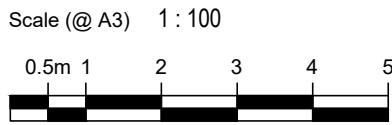

Drawn By IE

Checked By KK

PROJECT
STATUS

PLANNING
PROPOSED SIDE
ELEVATION

PROJECT

665, HIGH ROAD,
TOTTENHAM, LONDON
N17 8AD

SHEET

JOB No.

ELEVATION

22.052

DRAWING
NUMBER

DATE

P107


03/01/2023

REV


ADVANCE
ARCHITECTURE
ARCHITECTURE / PLANNING / LICENSING

352 Green Lanes, Palmers Green,
London N13 5TJ - 020 8801 6601


www.advancearchitecture.co.uk
info@advancearchitecture.co.uk

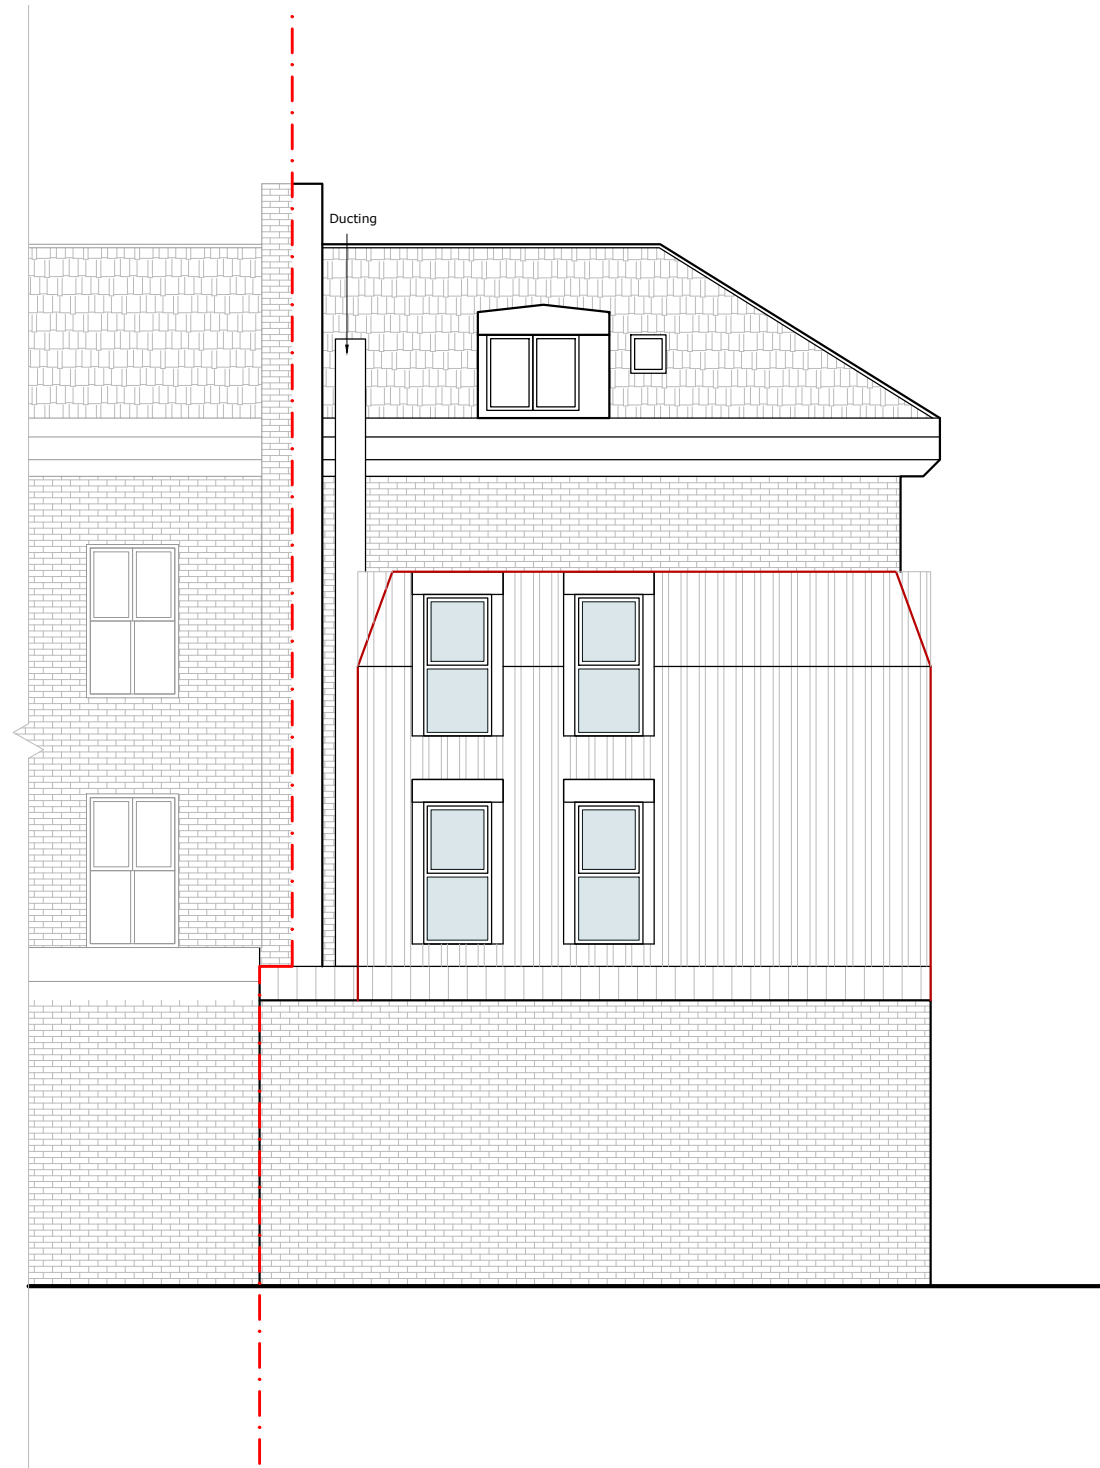

PLEASE NOTE
1. All dimensions to be verified on site.
2. All dimensions are in millimeters.
3. No work shall commence until all approvals and agreements have been obtained.
These include, Planning, Building Regulations, Water and party Wall.
4. The Copyright of this drawing belong to Adv Planning Limited T/A Advance Architecture.

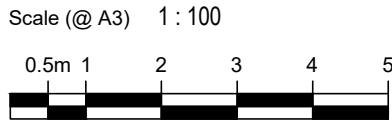

Drawn By	IE	PROJECT STATUS	PLANNING PROPOSED REAR ELEVATION	PROJECT	665, HIGH ROAD, TOTTENHAM, LONDON N17 8AD	SHEET	ELEVATION	DRAWING NUMBER	P108	REV	 ARCHITECTURE / PLANNING / LICENSING 352 Green Lanes, Palmers Green, London N13 5TJ - 020 8801 6601 www.advancearchitecture.co.uk info@advancearchitecture.co.uk
Checked By	KK					JOB No.	22.052	DATE		03/01/2023	

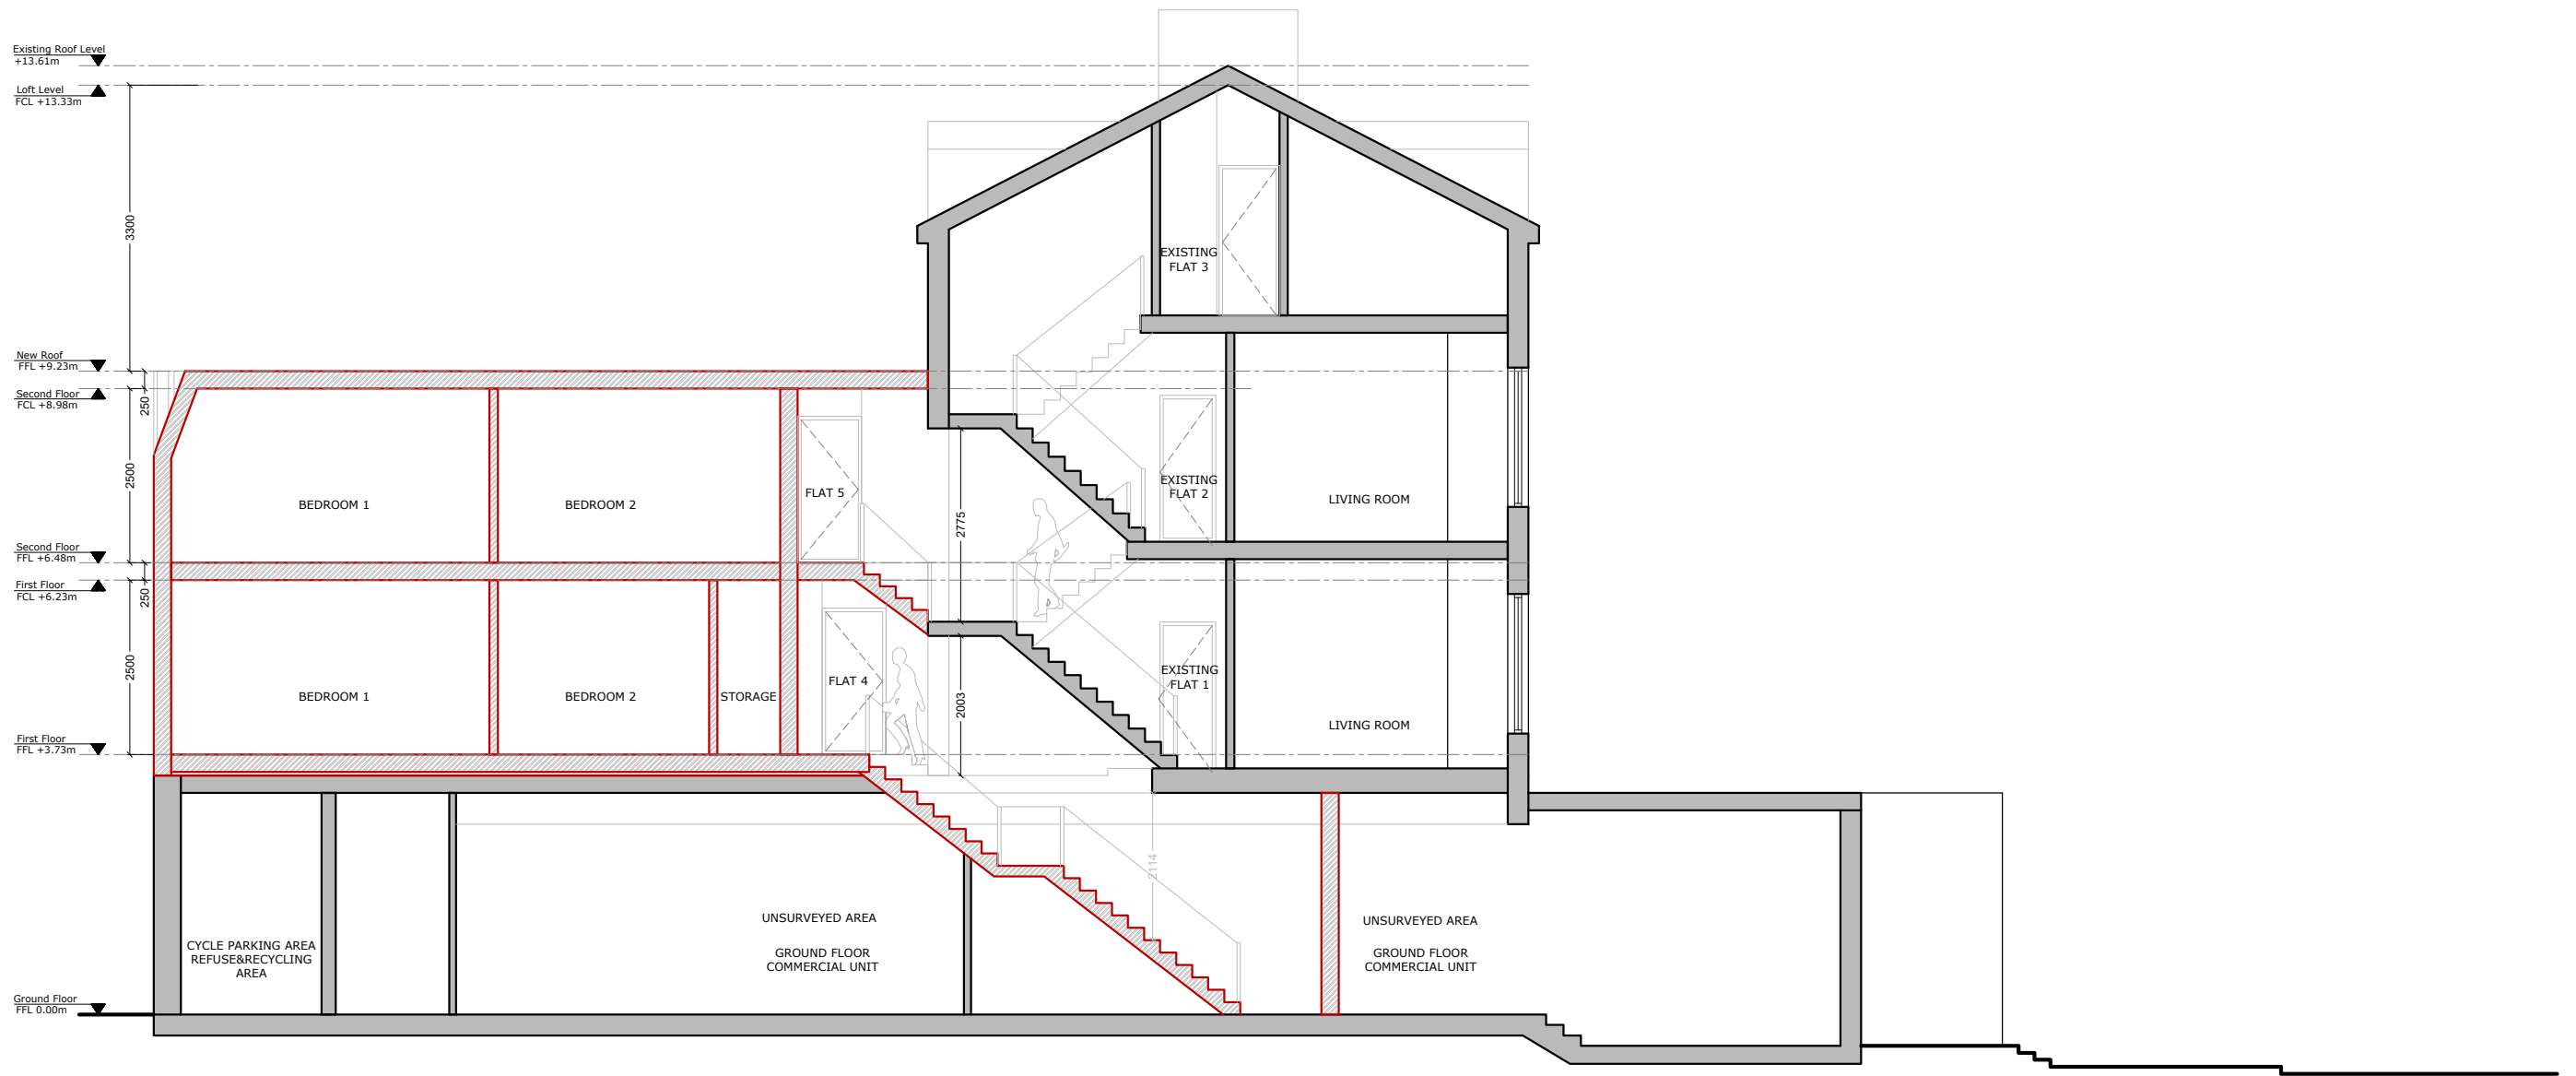

PLEASE NOTE

1. All dimensions to be verified on site.
2. All dimensions are in millimeters.
3. No work shall commence until all approvals and agreements have been obtained. These include, Planning, Building Regulations, Water and party Wall.
4. The Copyright of this drawing belong to Adv Planning Limited T/A Advance Architecture.

Scale (@ A3) 1 : 100



Drawn By

IE

PROJECT
STATUS

PLANNING

PROPOSED
SECTION A-A

PROJECT

665, HIGH ROAD,
TOTTENHAM, LONDON
N17 8AD

SHEET

JOB No.

SECTION

22.052

DRAWING
NUMBER

DATE

P109

REV



352 Green Lanes, Palmers Green,
London N13 5TJ - 020 8801 6601
www.advancearchitecture.co.uk
info@advancearchitecture.co.uk