


NOTES:
ALL DIMENSIONS, LEVELS AND CLEARANCES TO BE CHECKED
ON SITE PRIOR TO WORKS COMMENCING

THIS DRAWING SHOULD BE READ IN CONJUNCTION WITH ALL
OTHER PROJECT RELATED DRAWINGS, SPECIFICATIONS AND
DOCUMENTS.


THIS DRAWING IS COPYRIGHT OF GEBHARD AND GOODWIN

LEGEND

- 1 2 NO. FLAT GLASS ROOFLIGHTS INSTALLED INTO
EXISTING ROOF TERRACE AS INDICATED

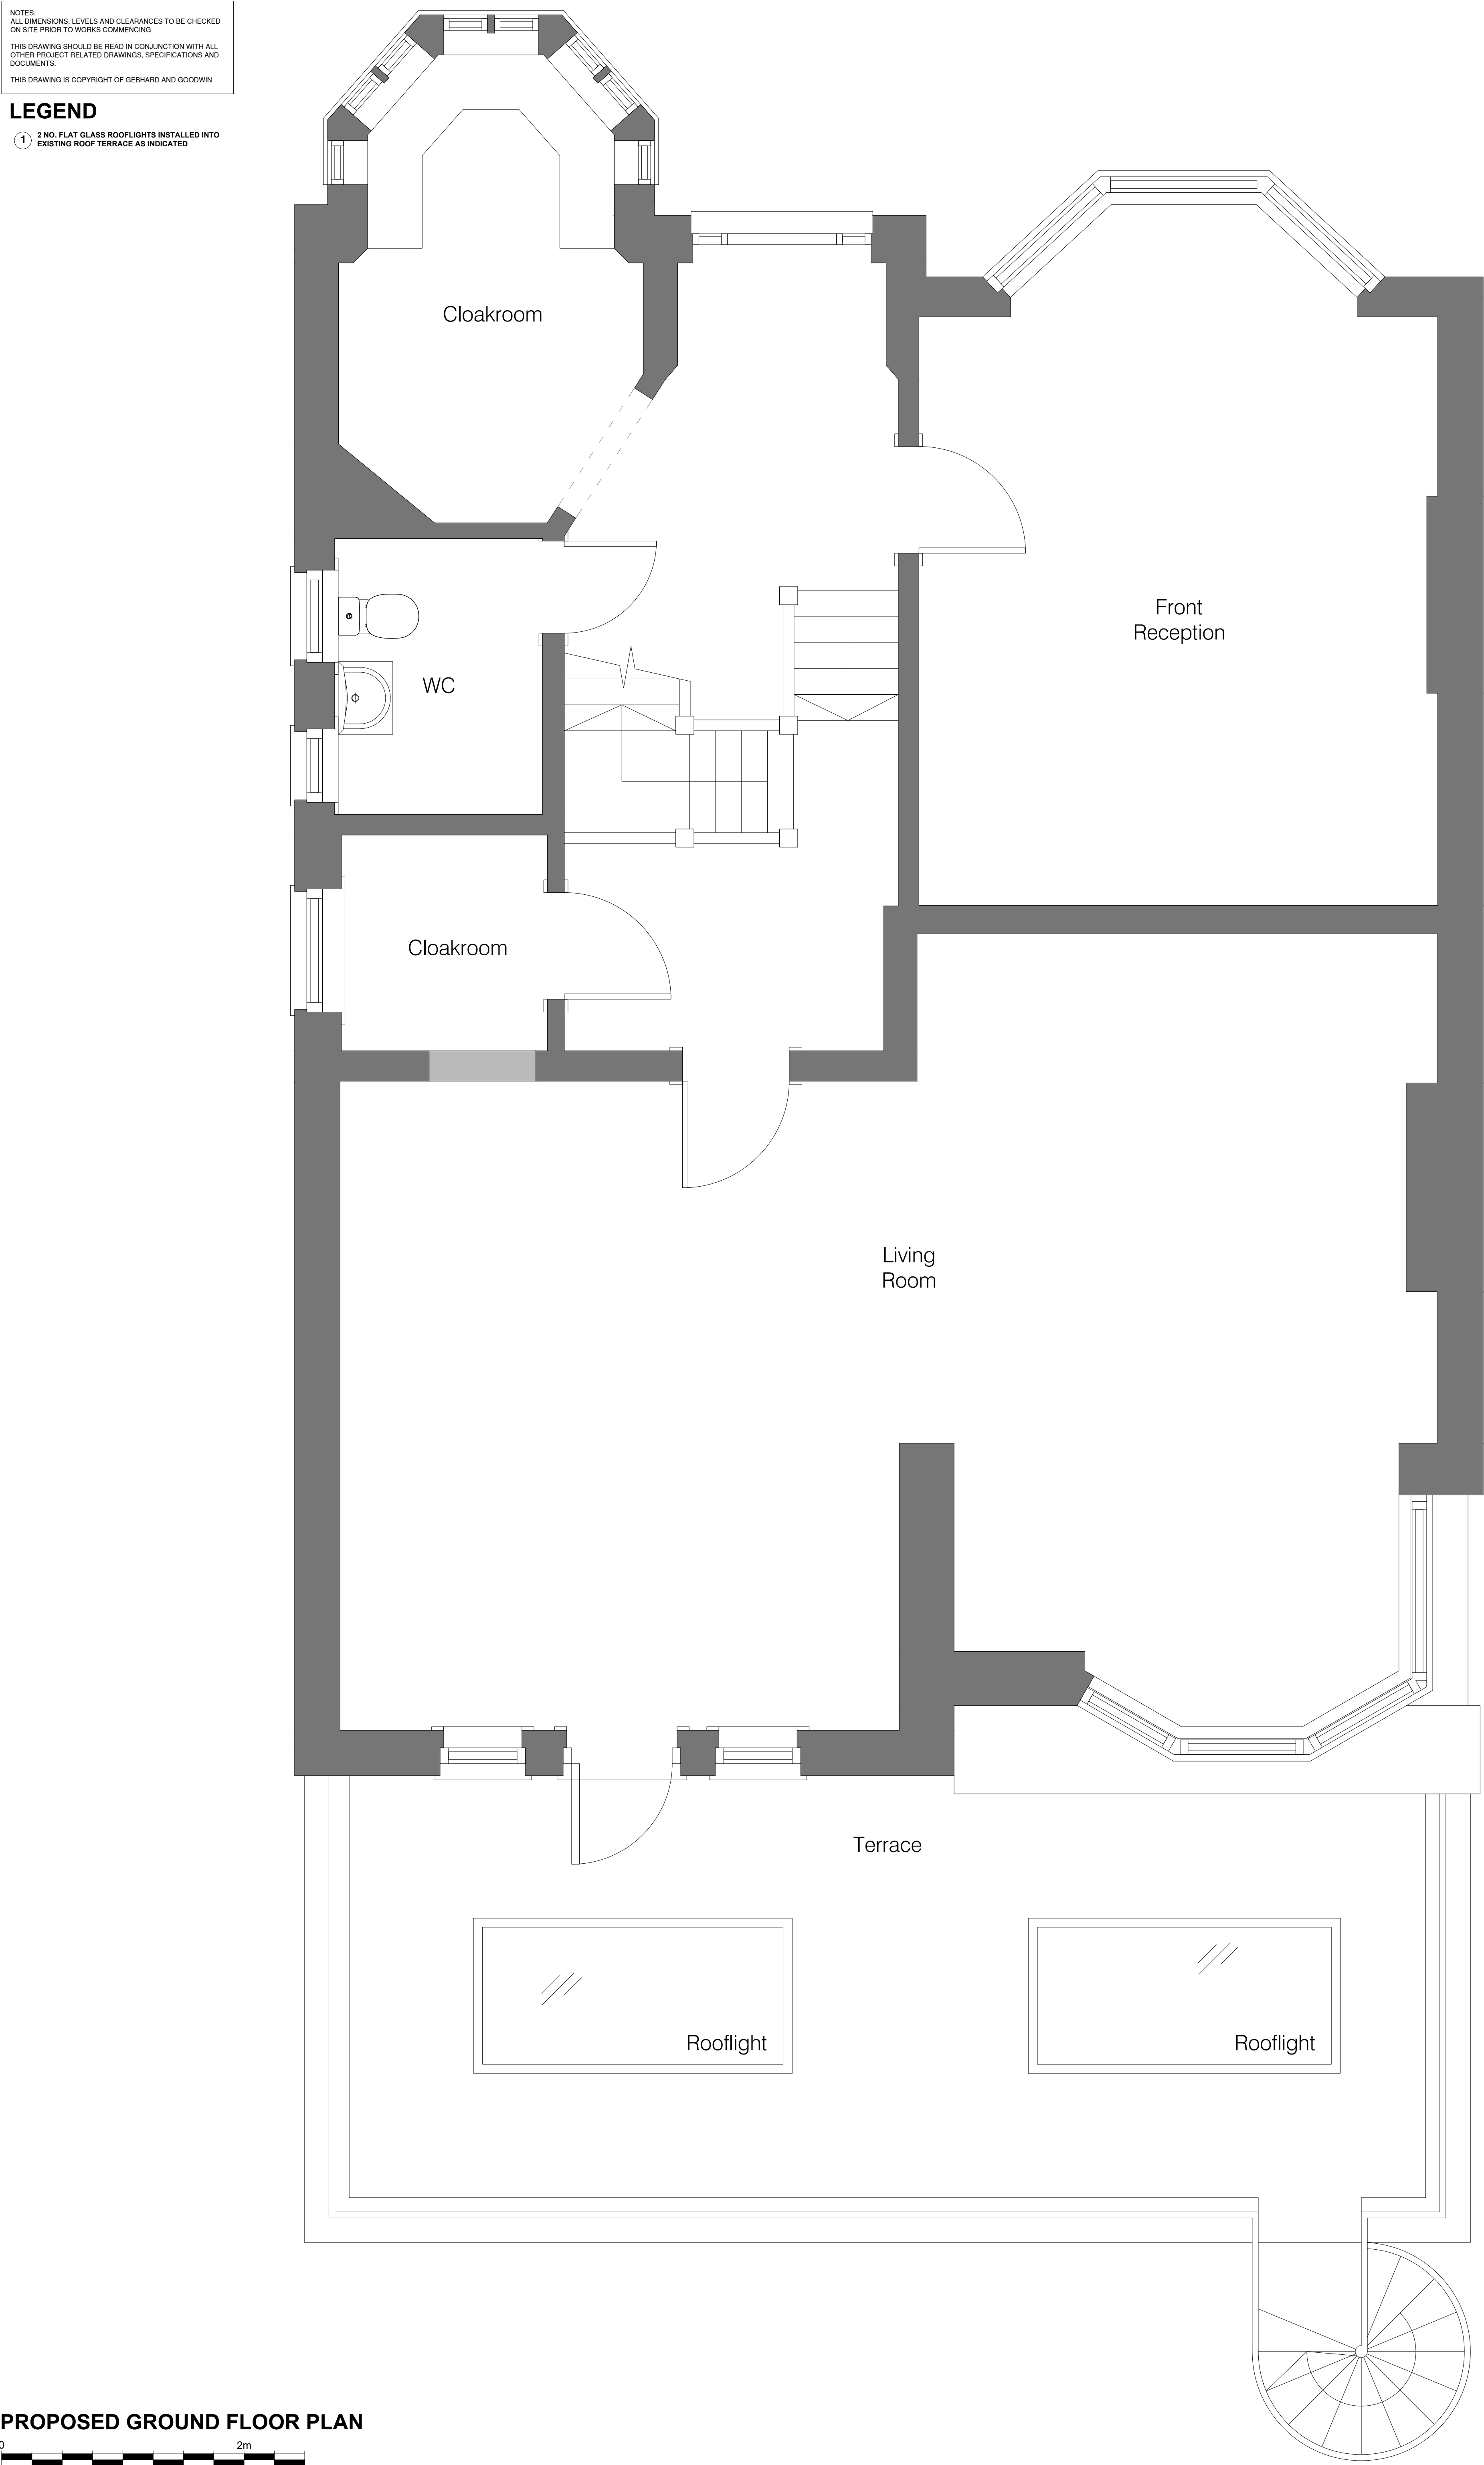

PROPOSED GROUND FLOOR PLAN

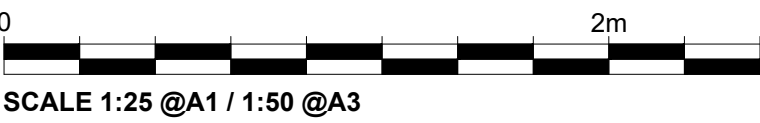

C	23.01.23	Planning Issue
Rev.	Date	Notes
PLANNING		
PROJECT RIKESH AND KATE		
SITE ADDRESS 13 SHEPHERDS HILL LONDON N6 5QJ		
DRAWING TITLE: PROPOSED GROUND FLOOR PLAN		
DRAWING NO: 1269-112		
BY: GG	CHK: GG	DATE: 10.11.21 SCALE @A1 1:25

