



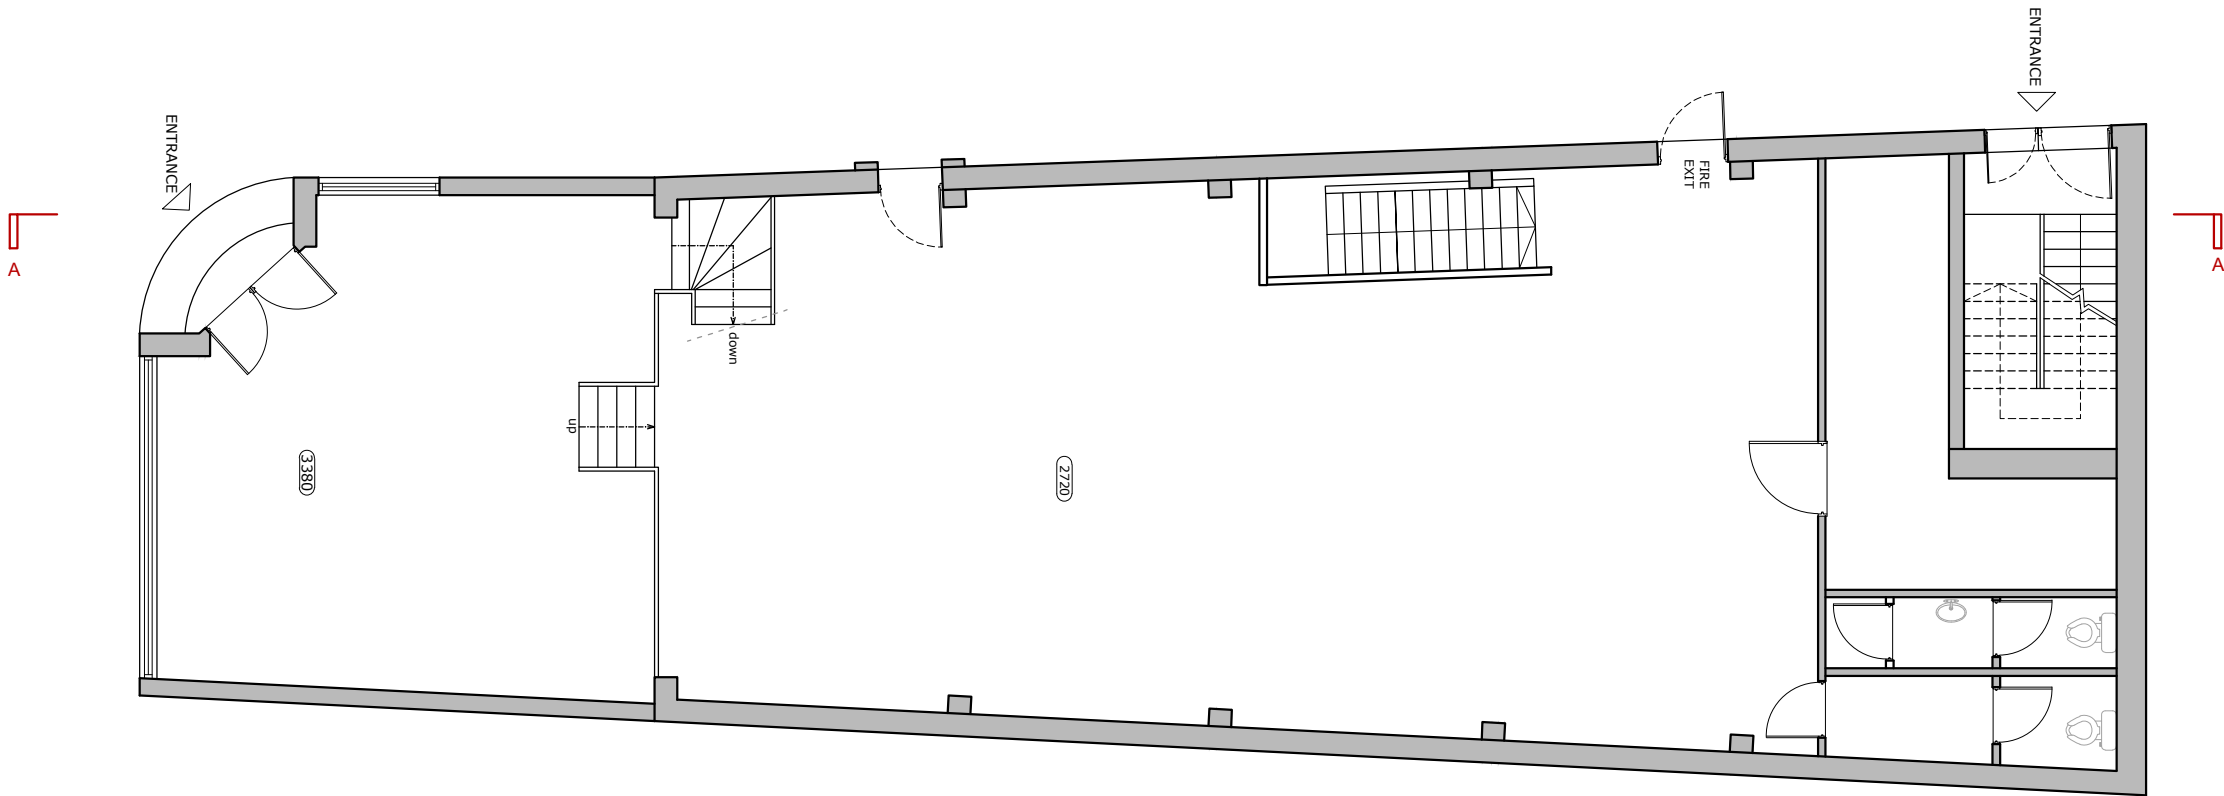

EXISTING GROUND FLOOR PLAN

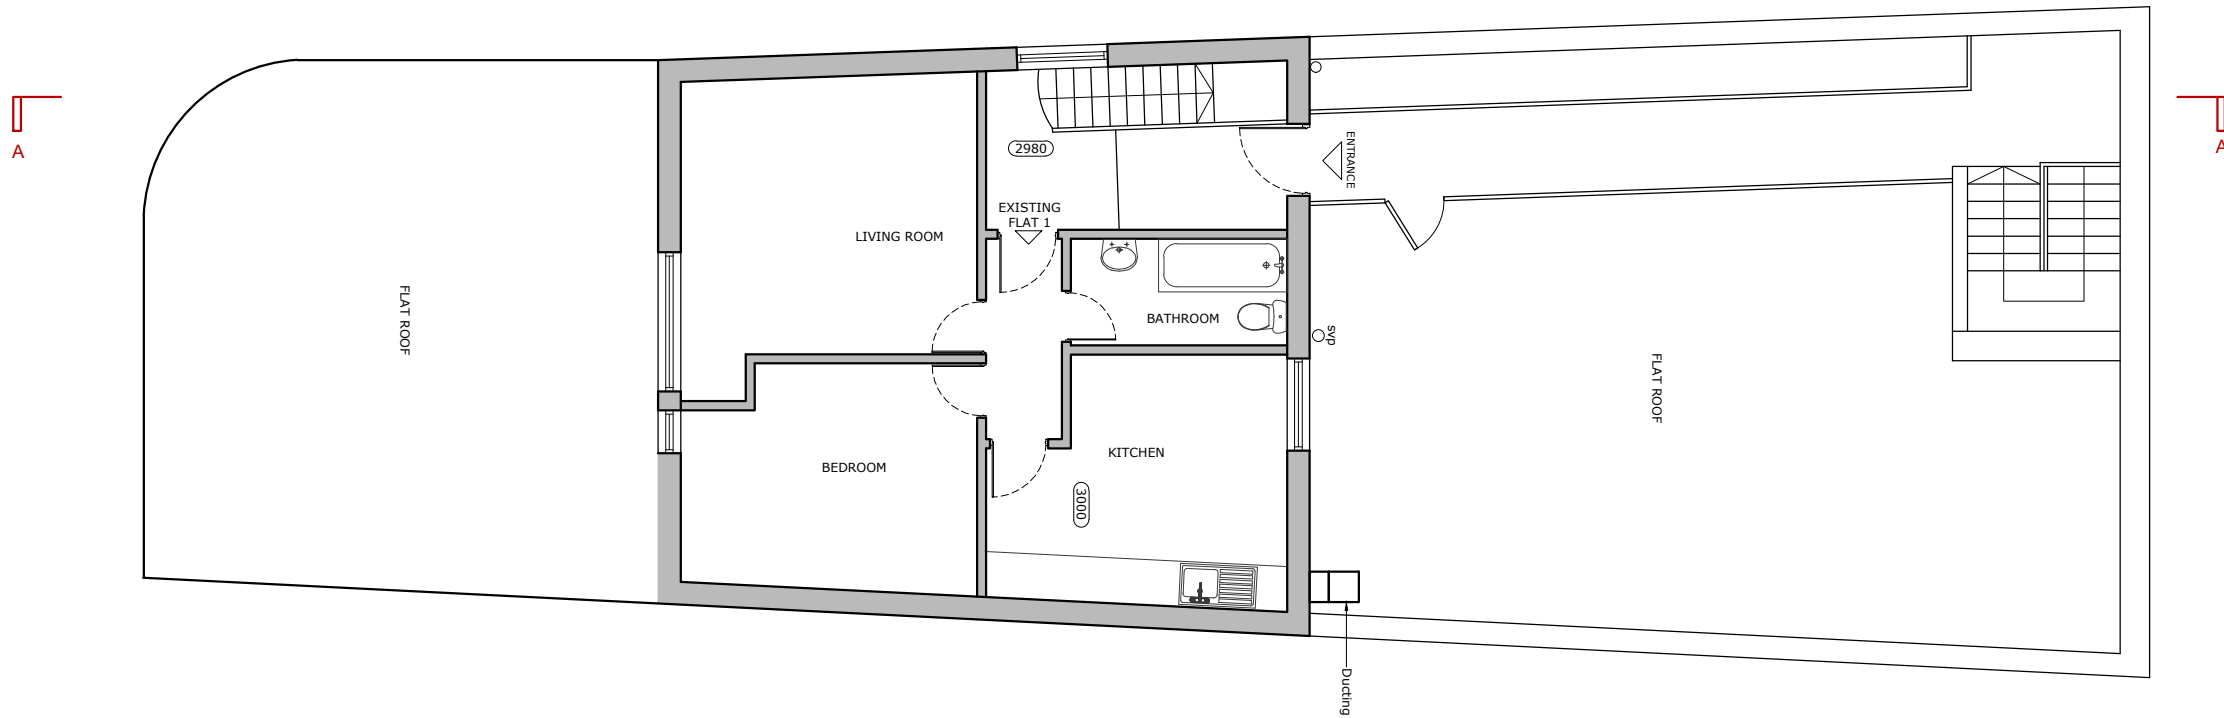


EXISTING FIRST FLOOR PLAN

PLEASE NOTE

1. All dimensions to be verified on site.
2. All dimensions are in millimeters.
3. No work shall commence until all approvals and agreements have been obtained. These include, Planning, Building Regulations, Water and party Wall.
4. The Copyright of this drawing belong to Adv Planning Limited T/A Advance Architecture.

Scale (@ A3) 1 : 100

 

Drawn By

IE

Checked By

KK

PROJECT STATUS

PLANNING

EXISTING PLANS

PROJECT

665, HIGH ROAD,
TOTTENHAM, LONDON
N17 8AD

SHEET

JOB No.

PLAN

22.052

DRAWING
NUMBER

DATE

P100

REV




**ADVANCE
ARCHITECTURE**

ARCHITECTURE / PLANNING / LICENSING

352 Green Lanes, Palmers Green,
London N13 5TJ - 020 8801 6601


www.advancearchitecture.co.uk
info@advancearchitecture.co.uk

A

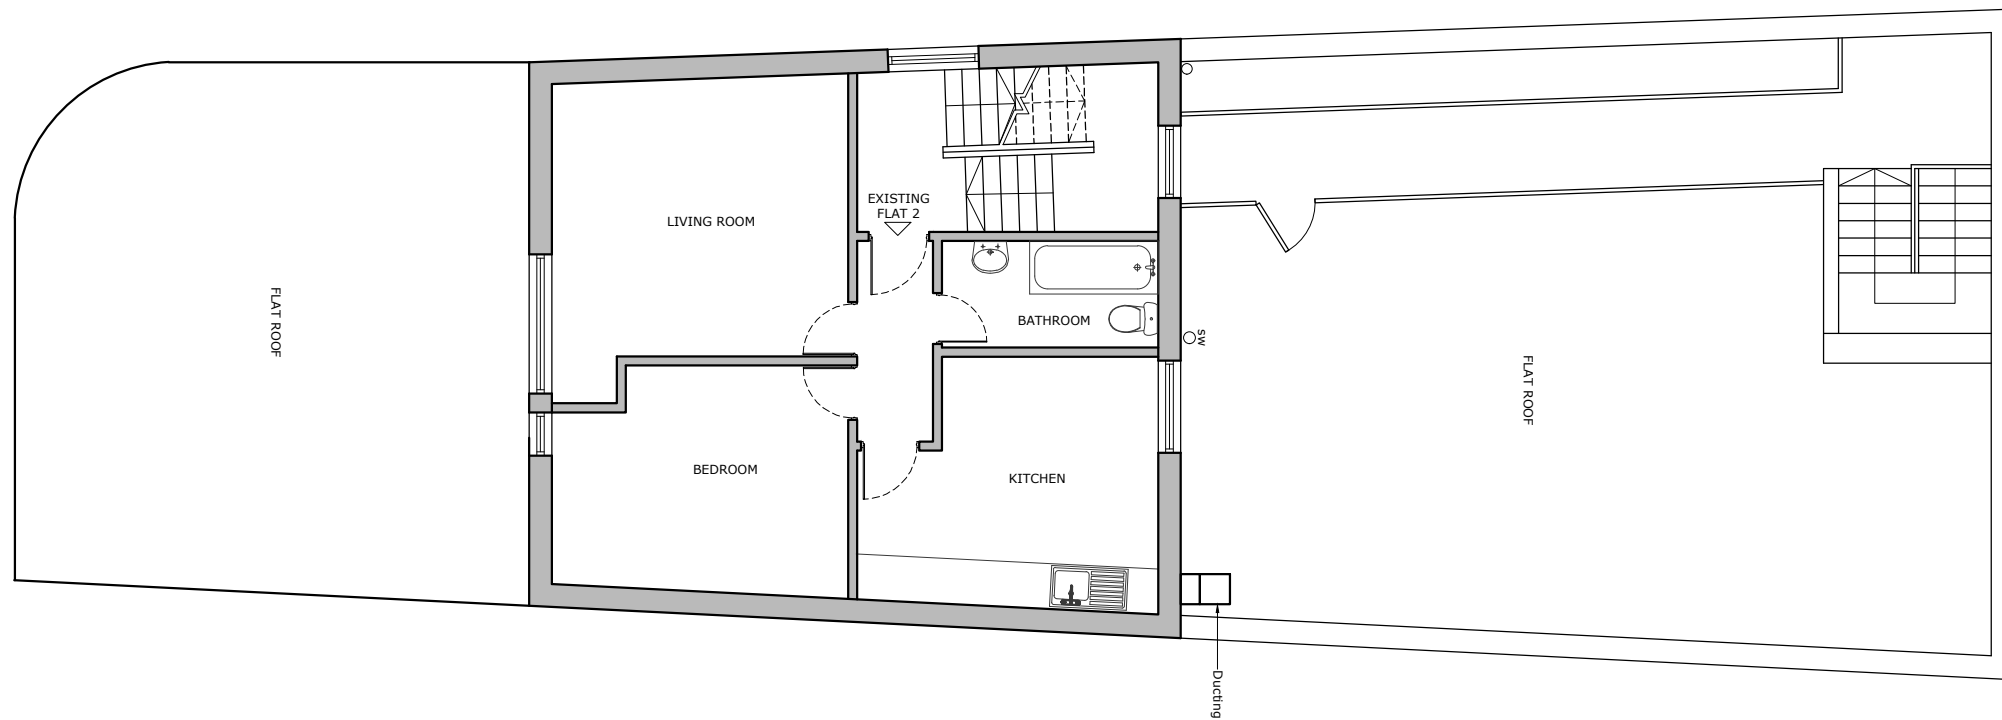

EXISTING SECOND FLOOR PLAN

A

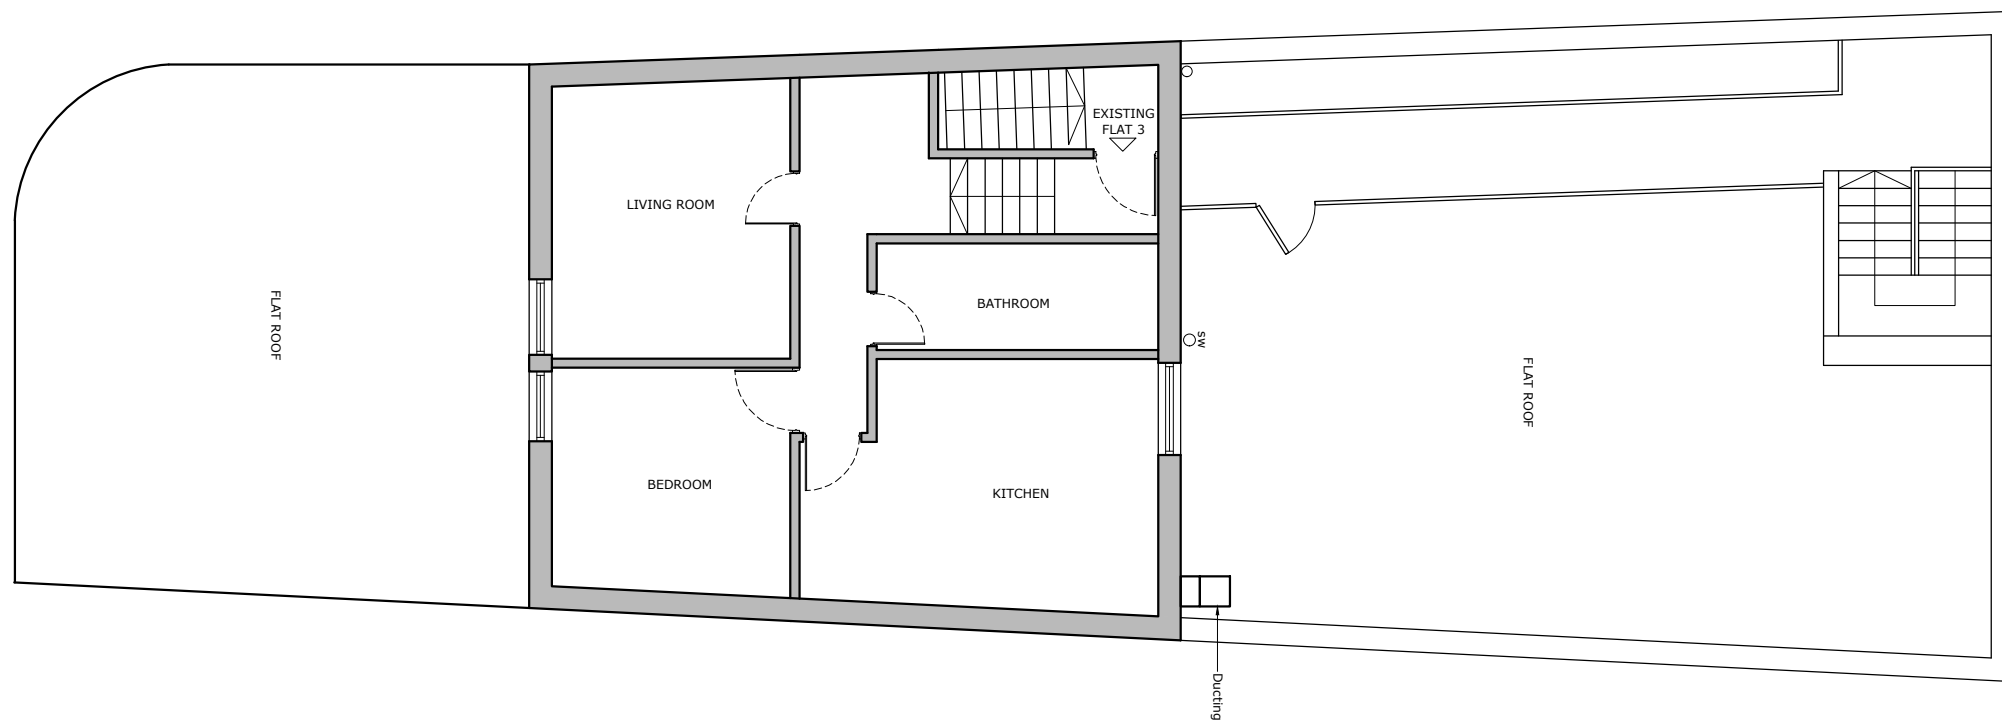

EXISTING LOFT FLOOR PLAN

PLEASE NOTE

1. All dimensions to be verified on site.
2. All dimensions are in millimeters.
3. No work shall commence until all approvals and agreements have been obtained. These include, Planning, Building Regulations, Water and party Wall.
4. The Copyright of this drawing belongs to Adv Planning Limited T/A Advance Architecture.

Scale (@ A3) 1 : 100



Drawn By

IE

PROJECT
STATUS

PLANNING

EXISTING PLANS

PROJECT

665, HIGH ROAD,
TOTTENHAM, LONDON
N17 8AD

SHEET

JOB No.

PLAN

22.052

DRAWING
NUMBER

DATE

P101

REV



**ADVANCE
ARCHITECTURE**


ARCHITECTURE / PLANNING / LICENSING

352 Green Lanes, Palmers Green,
London N13 5TJ - 020 8801 6601

www.advancearchitecture.co.uk
info@advancearchitecture.co.uk



PLEASE NOTE
1. All dimensions to be verified on site.
2. All dimensions are in millimeters.
3. No work shall commence until all approvals and agreements have been obtained.
These include, Planning, Building Regulations, Water and party Wall.
4. The Copyright of this drawing belong to Adv Planning Limited T/A Advance Architecture.

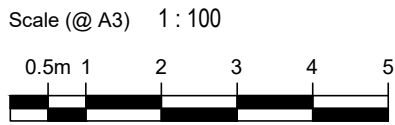

Drawn By	IE
Checked By	KK

PROJECT STATUS

PLANNING
EXISTING SIDE ELEVATION

PROJECT	665, HIGH ROAD, TOTTENHAM, LONDON N17 8AD
---------	---

SHEET
JOB No.

ELEVATION
22.052

DRAWING NUMBER
DATE

P102
29/11/2022


REV




ADVANCE
ARCHITECTURE
ARCHITECTURE / PLANNING / LICENSING

352 Green Lanes, Palmers Green,
London N13 5TJ - 020 8801 6601

www.advancearchitecture.co.uk
info@advancearchitecture.co.uk

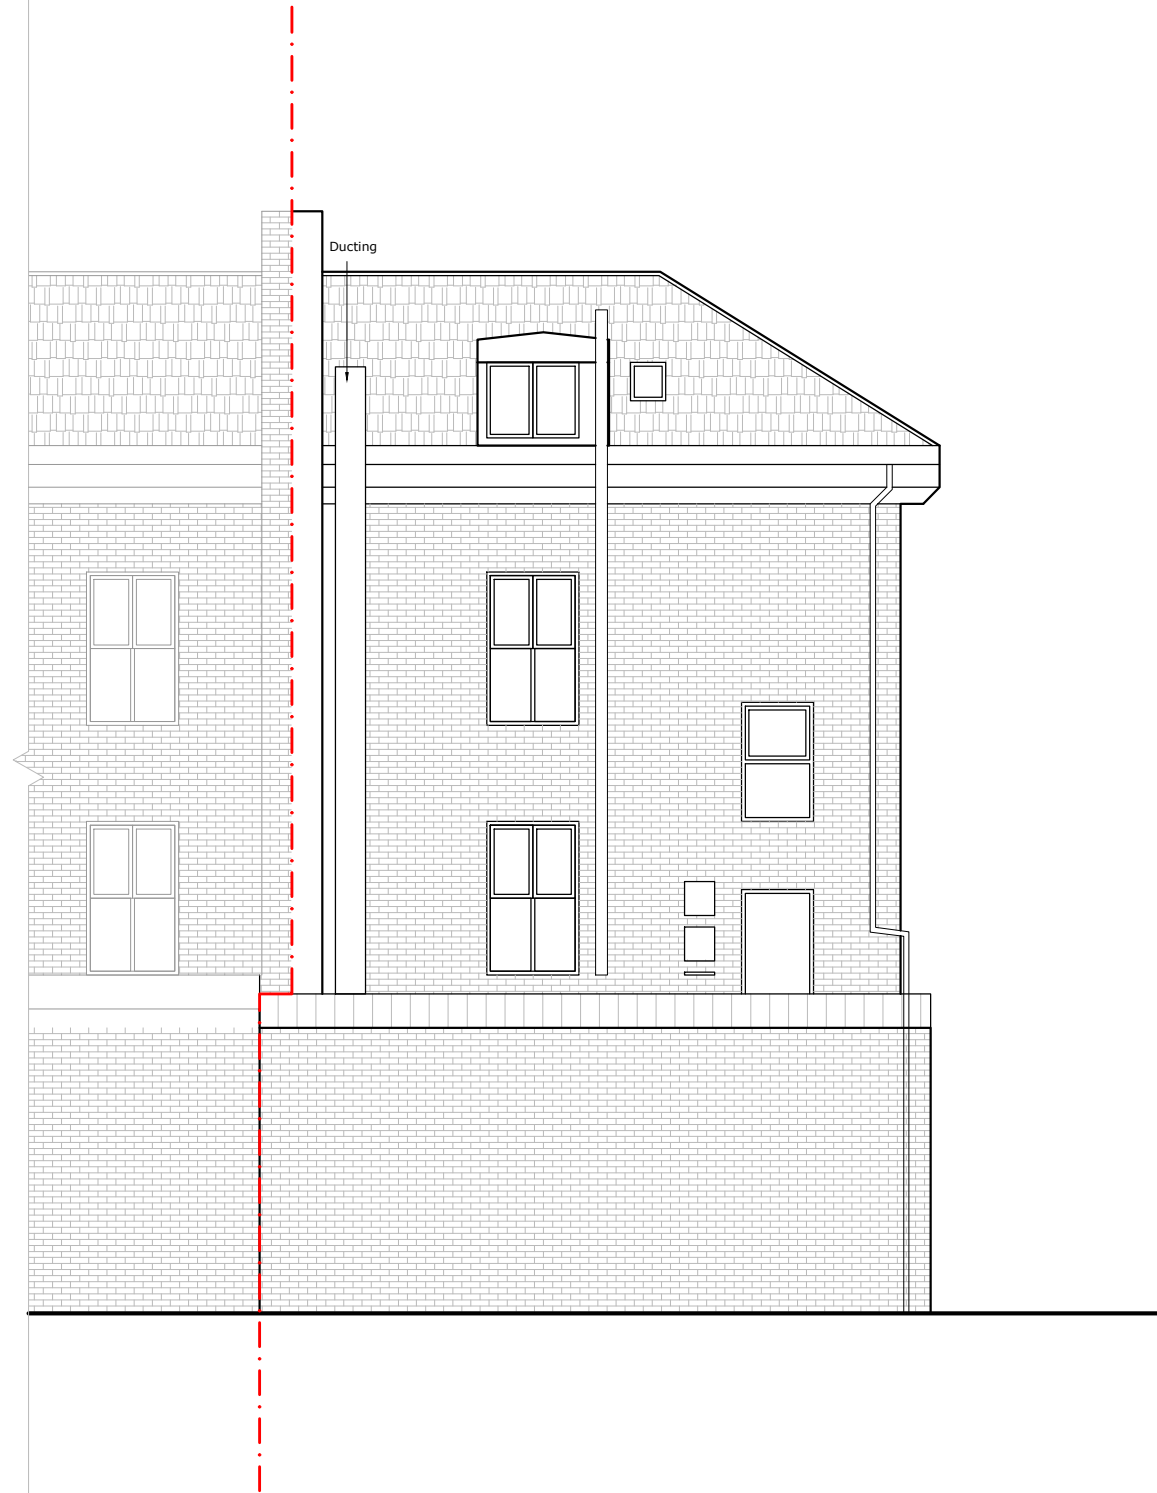

PLEASE NOTE 1. All dimensions to be verified on site. 2. All dimensions are in millimeters. 3. No work shall commence until all approvals and agreements have been obtained. These include, Planning, Building Regulations, Water and party Wall. 4. The Copyright of this drawing belong to Adv Planning Limited T/A Advance Architecture.	Scale (@ A3) 1 : 100 0.5m12345	Drawn By	IE	PROJECT STATUS	PLANNING	PROJECT	665, HIGH ROAD, TOTTENHAM, LONDON N17 8AD	SHEET	ELEVATION	DRAWING NUMBER	P103	REV	ADVANCE ARCHITECTURE ARCHITECTURE / PLANNING / LICENSING 352 Green Lanes, Palmers Green, London N13 5TJ - 020 8801 6601 www.advancearchitecture.co.uk info@advancearchitecture.co.uk
		Checked By	KK					JOB No.	22.052	DATE		29/11/2022	

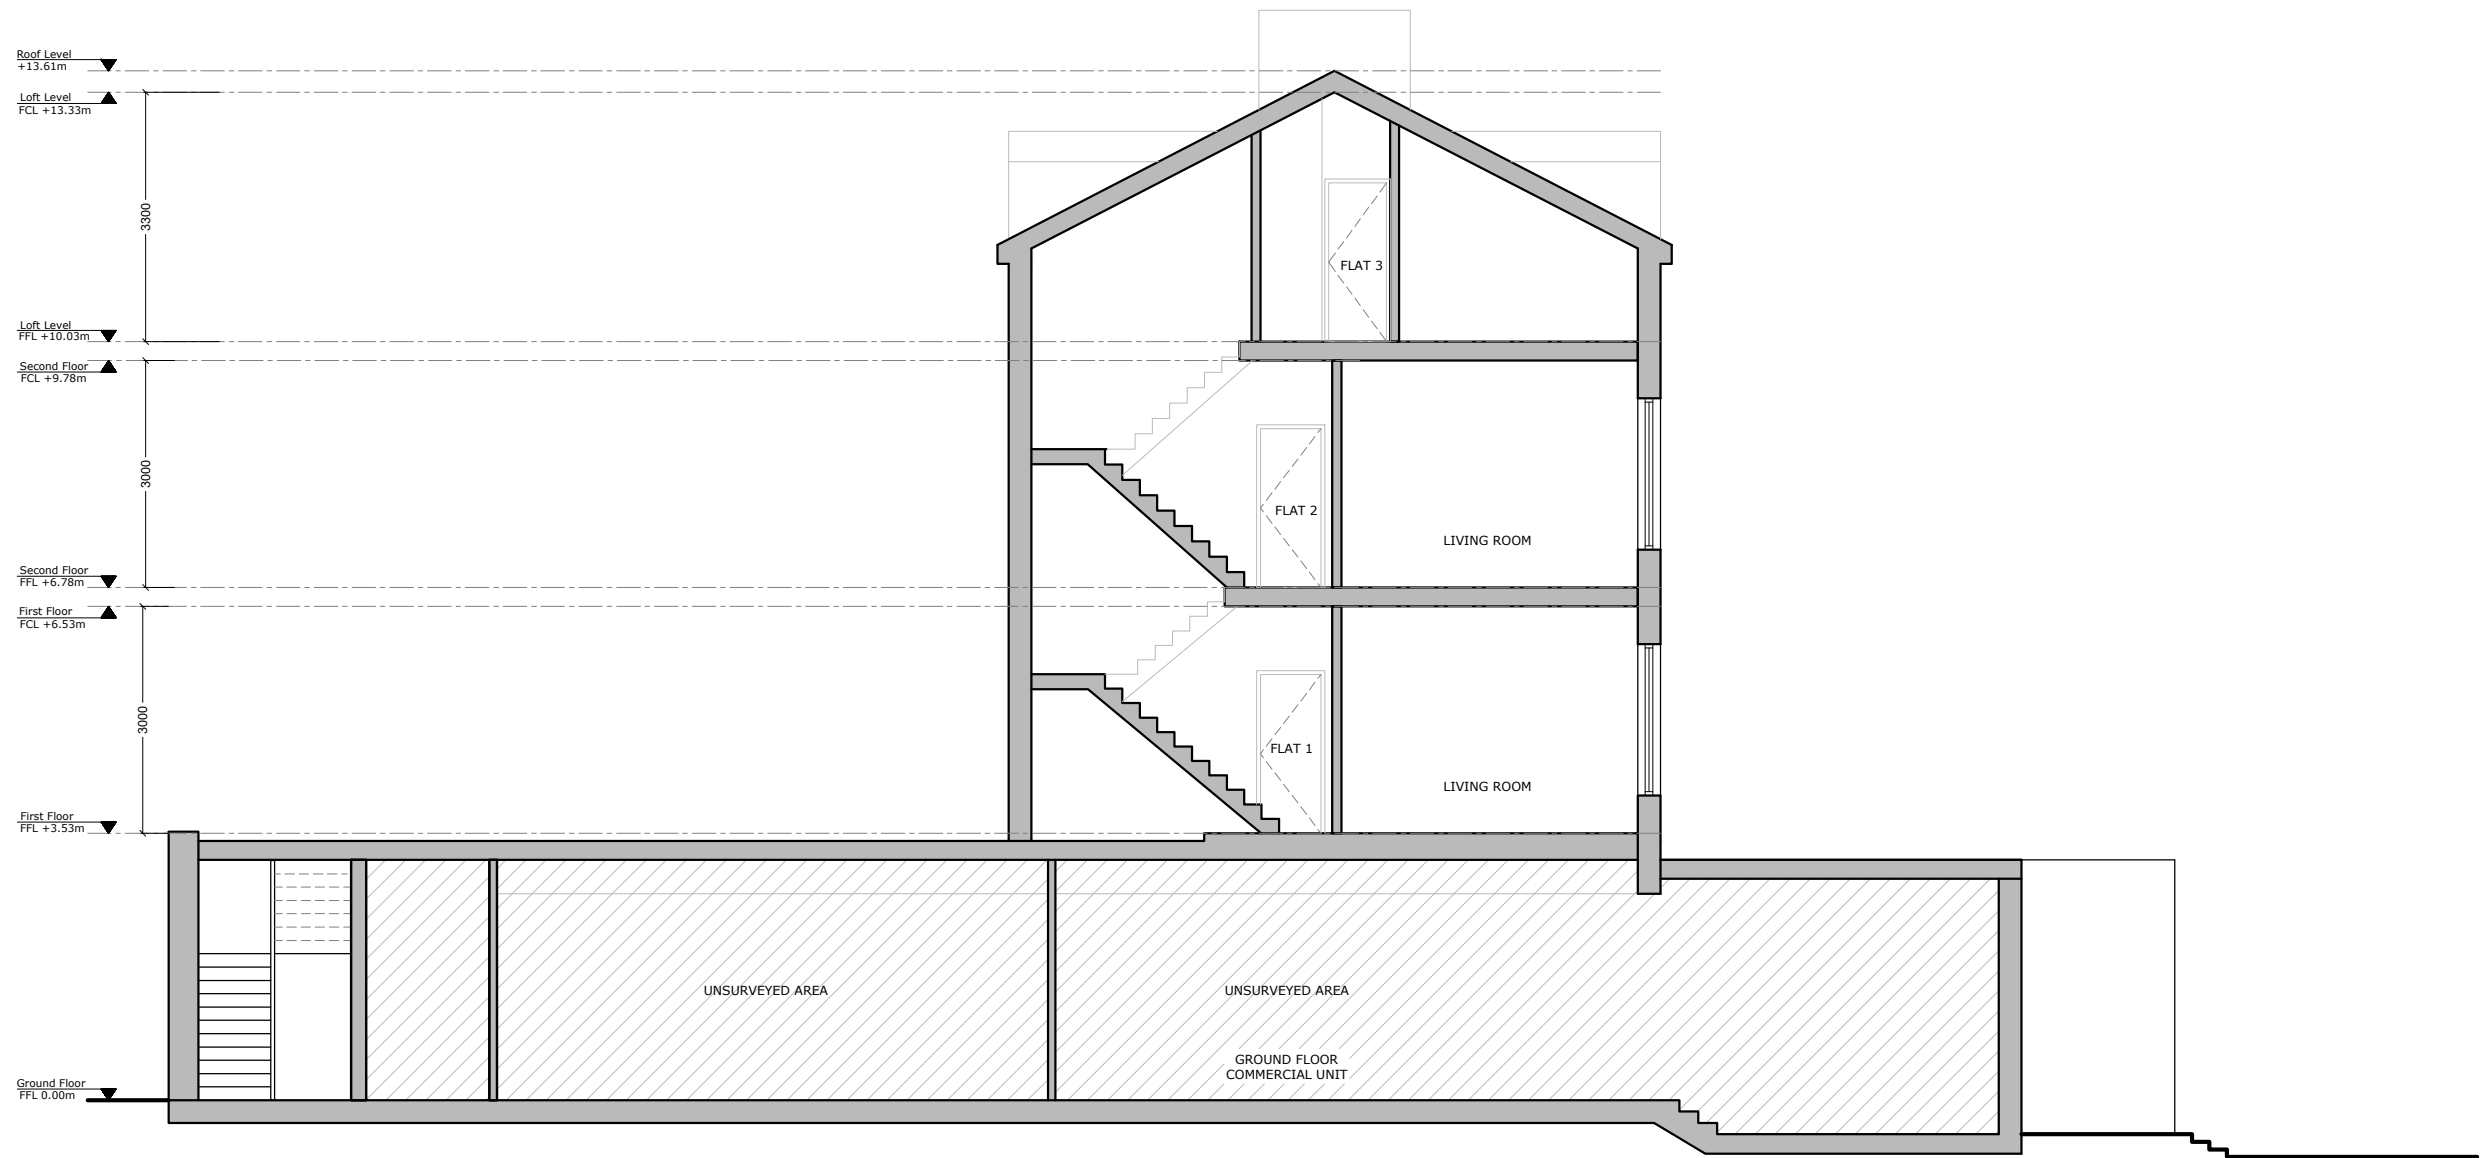

PLEASE NOTE 1. All dimensions to be verified on site. 2. All dimensions are in millimeters. 3. No work shall commence until all approvals and agreements have been obtained. These include, Planning, Building Regulations, Water and party Wall. 4. The Copyright of this drawing belong to Adv Planning Limited T/A Advance Architecture.	Scale (@ A3) 1 : 100 0.5m 1 2 3 4 5	Drawn By	IE	PROJECT STATUS	PLANNING EXISTING SECTION A-A	PROJECT	665, HIGH ROAD, TOTTENHAM, LONDON N17 8AD	SHEET	SECTIONS	DRAWING NUMBER	P104	REV	 ADVANCE ARCHITECTURE ARCHITECTURE / PLANNING / LICENSING 352 Green Lanes, Palmers Green, London N13 5TJ - 020 8801 6601 www.advancearchitecture.co.uk info@advancearchitecture.co.uk
		Checked By	KK					JOB No.	22.052	DATE		29/11/2022	