

NOTES:
ALL DIMENSIONS, LEVELS AND CLEARANCES TO BE CHECKED
ON SITE PRIOR TO WORKS COMMENCING

THIS DRAWING SHOULD BE READ IN CONJUNCTION WITH ALL
OTHER PROJECT RELATED DRAWINGS, SPECIFICATIONS AND
DOCUMENTS.


THIS DRAWING IS COPYRIGHT OF GEBHARD AND GOODWIN

LEGEND


- 1

REMOVAL OF BAY WINDOW AND FRENCH DOOR
OPENINGS, TWO OPENINGS COMBINED AND NEW
SLIDING GLAZED DOOR FITTED
- 2

GARDEN SHRUBBERY REMOVED AND LAWN
EXTENDED AS INDICATED AT CONSISTENT LEVEL.
BOUNDARY LEVELS TO REMAIN CONSISTENT

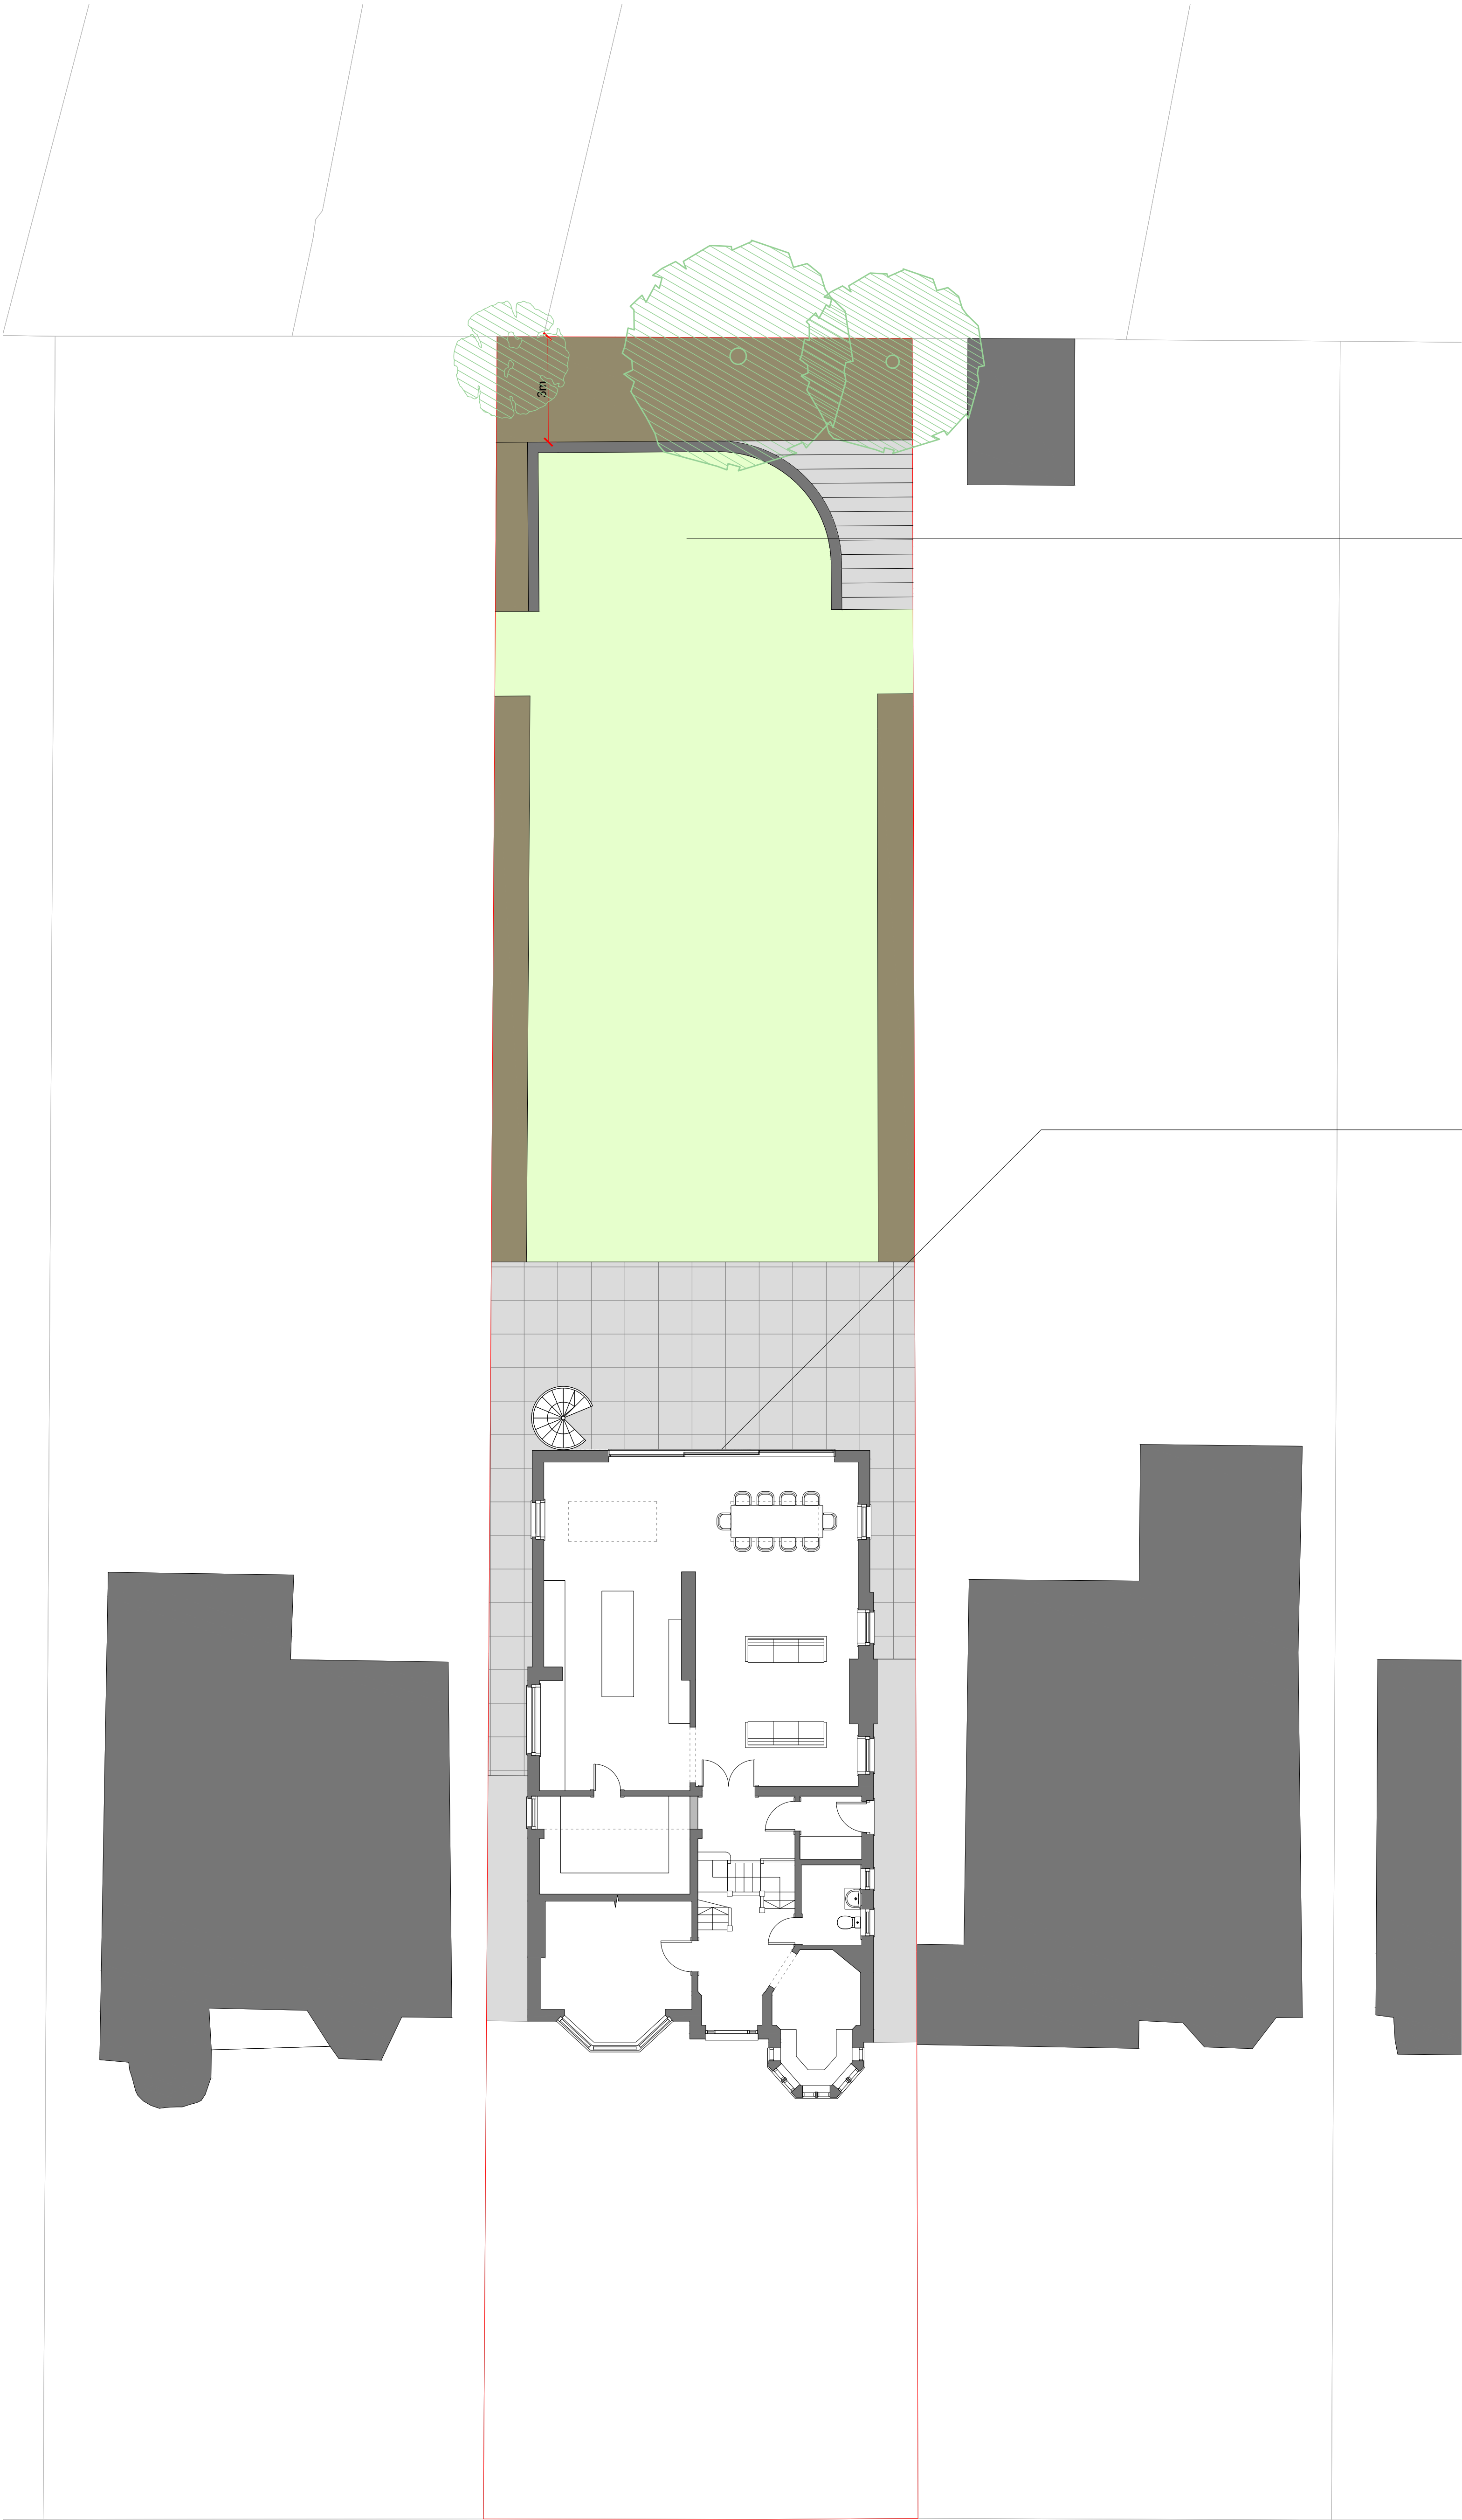

PROPOSED SITE PLAN

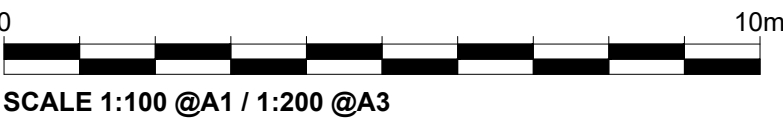

C	23.01.23	Planning Issue
Rev.	Date	Notes
PLANNING		
PROJECT RIKESH AND KATE		
SITE ADDRESS 13 SHEPHERDS HILL LONDON N6 5QJ		
DRAWING TITLE: PROPOSED SITE PLAN		
DRAWING NO: 1269-110		
BY: GG	CHK: GG	DATE: 10.11.21 SCALE @A1 1:100

GG