


NOTES:
ALL DIMENSIONS, LEVELS AND CLEARANCES TO BE CHECKED
ON SITE PRIOR TO WORKS COMMENCING

THIS DRAWING SHOULD BE READ IN CONJUNCTION WITH ALL
OTHER PROJECT RELATED DRAWINGS, SPECIFICATIONS AND
DOCUMENTS.

THIS DRAWING IS COPYRIGHT OF GEBHARD AND GOODWIN

LEGEND

- 1 REMOVAL OF BAY WINDOW AND FRENCH DOOR
OPENINGS, TWO OPENINGS COMBINED AND NEW
SLIDING GLAZED DOOR FITTED

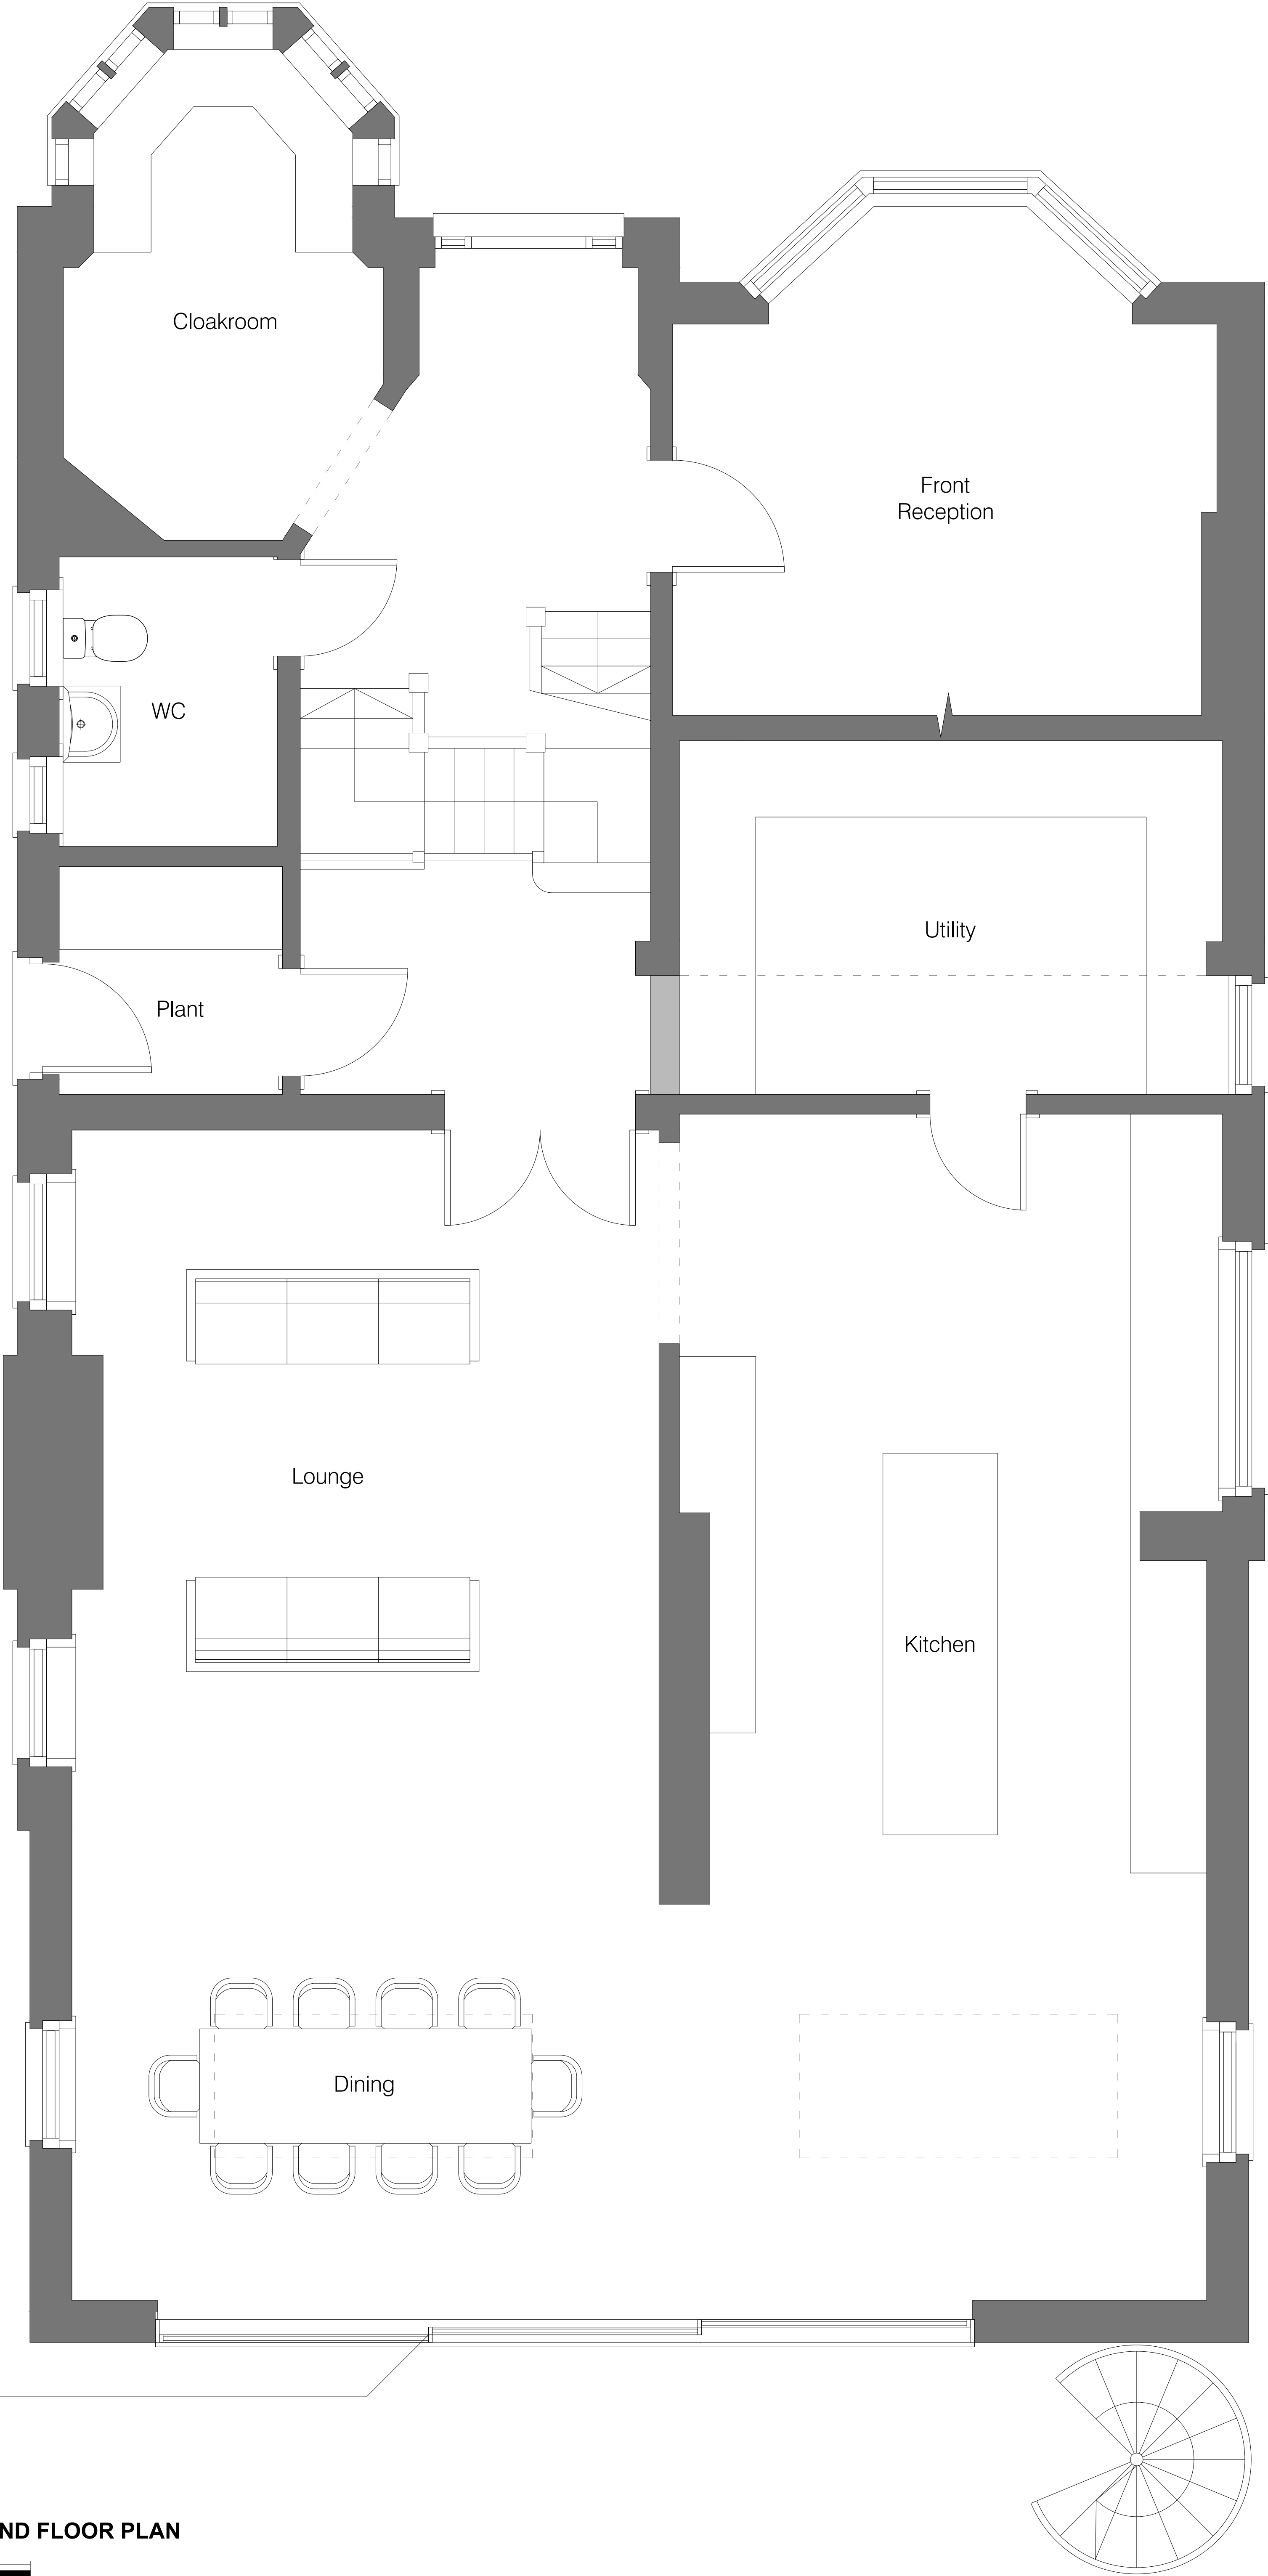

PROPOSED LOWER GROUND FLOOR PLAN

0 2m
SCALE 1:25 @A1 / 1:50 @A3

E	23.01.23	Planning Issue
Rev.	Date	Notes
PLANNING		

PROJECT
RIKESH AND KATE

SITE ADDRESS
13 SHEPHERDS HILL
LONDON
N6 5QJ

DRAWING TITLE:
PROPOSED LOWER GROUND
FLOOR PLAN

DRAWING NO:
1269-111

BY:	CHK:	DATE:	SCALE @A1
GG	GG	10.11.21	1:25

GG