


NOTES:
ALL DIMENSIONS, LEVELS AND CLEARANCES TO BE CHECKED
ON SITE PRIOR TO WORKS COMMENCING

THIS DRAWING SHOULD BE READ IN CONJUNCTION WITH ALL
OTHER PROJECT RELATED DRAWINGS, SPECIFICATIONS AND
DOCUMENTS.

THIS DRAWING IS COPYRIGHT OF GEBHARD AND GOODWIN

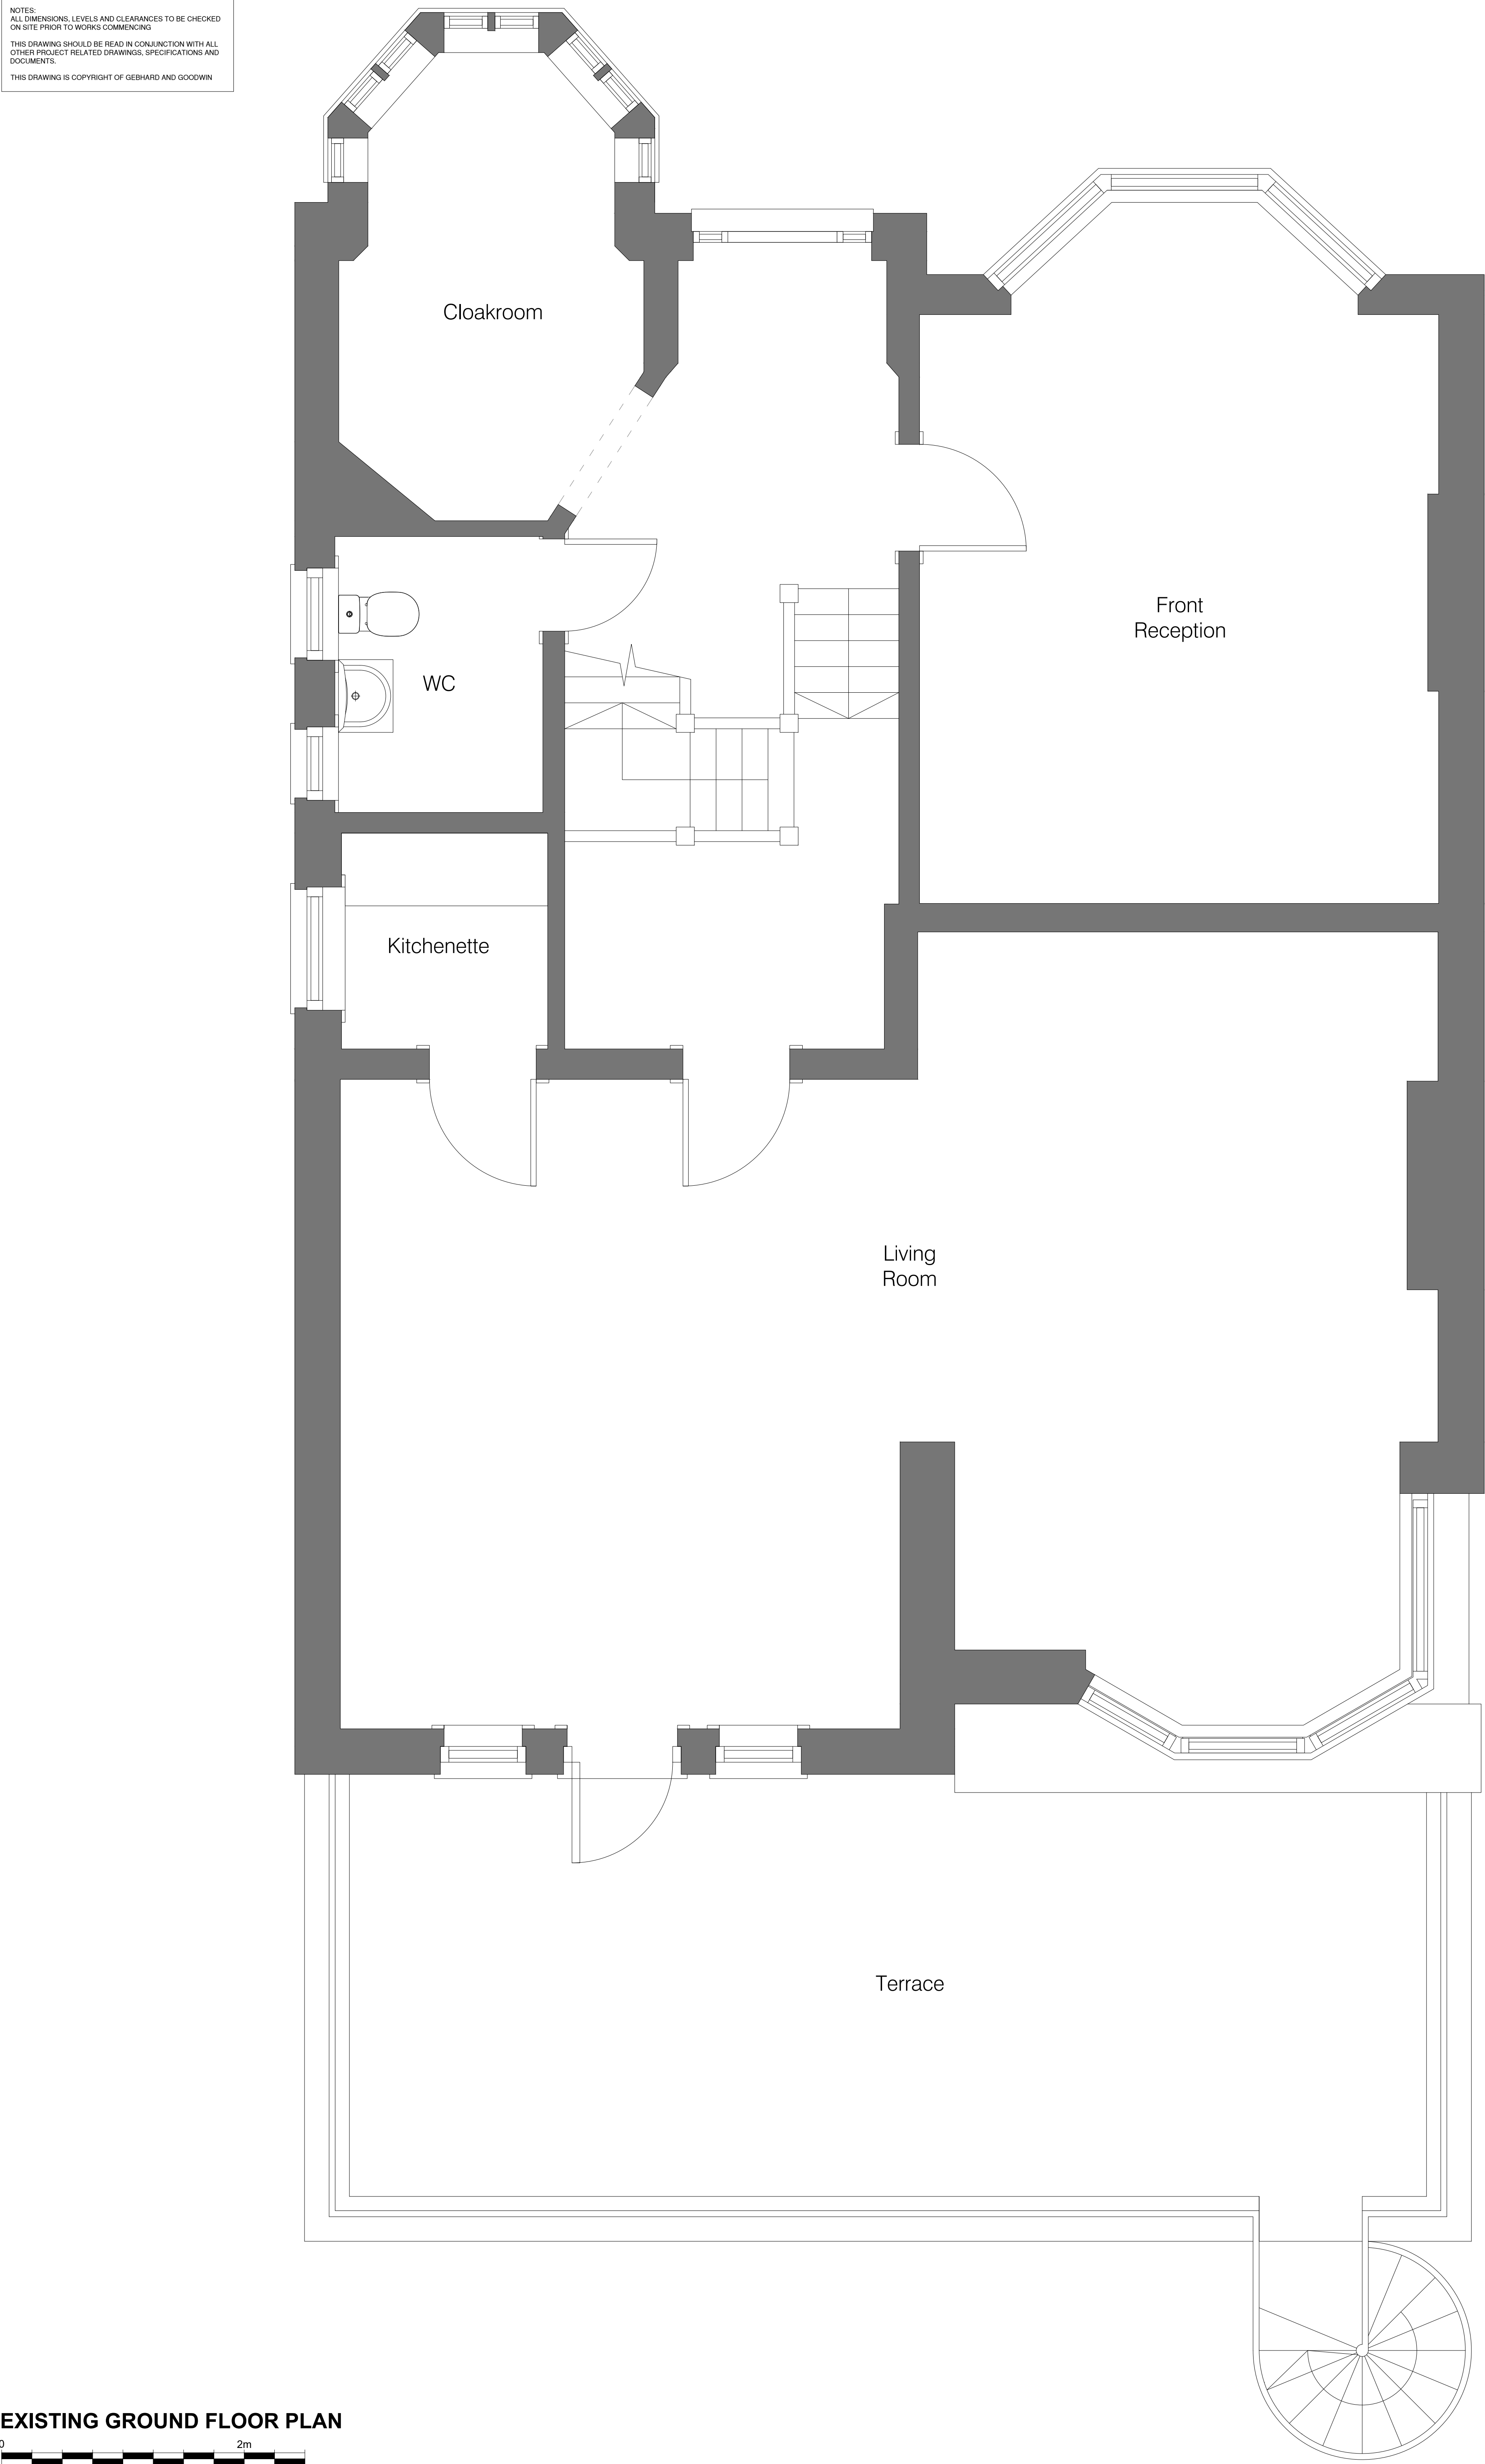

EXISTING GROUND FLOOR PLAN



A		23.01.23		Planning Issue	
Rev.	Date	Notes			
PLANNING					
PROJECT					
RIKESH AND KATE					
SITE ADDRESS					
13 SHEPHERDS HILL					
LONDON					
N6 5QJ					
DRAWING TITLE:					
EXISTING GROUND FLOOR PLAN					
DRAWING NO:					
1269-102					
BY:	CHK:	DATE:		SCALE @A1	
GG	GG	10.11.21		1:25	

