




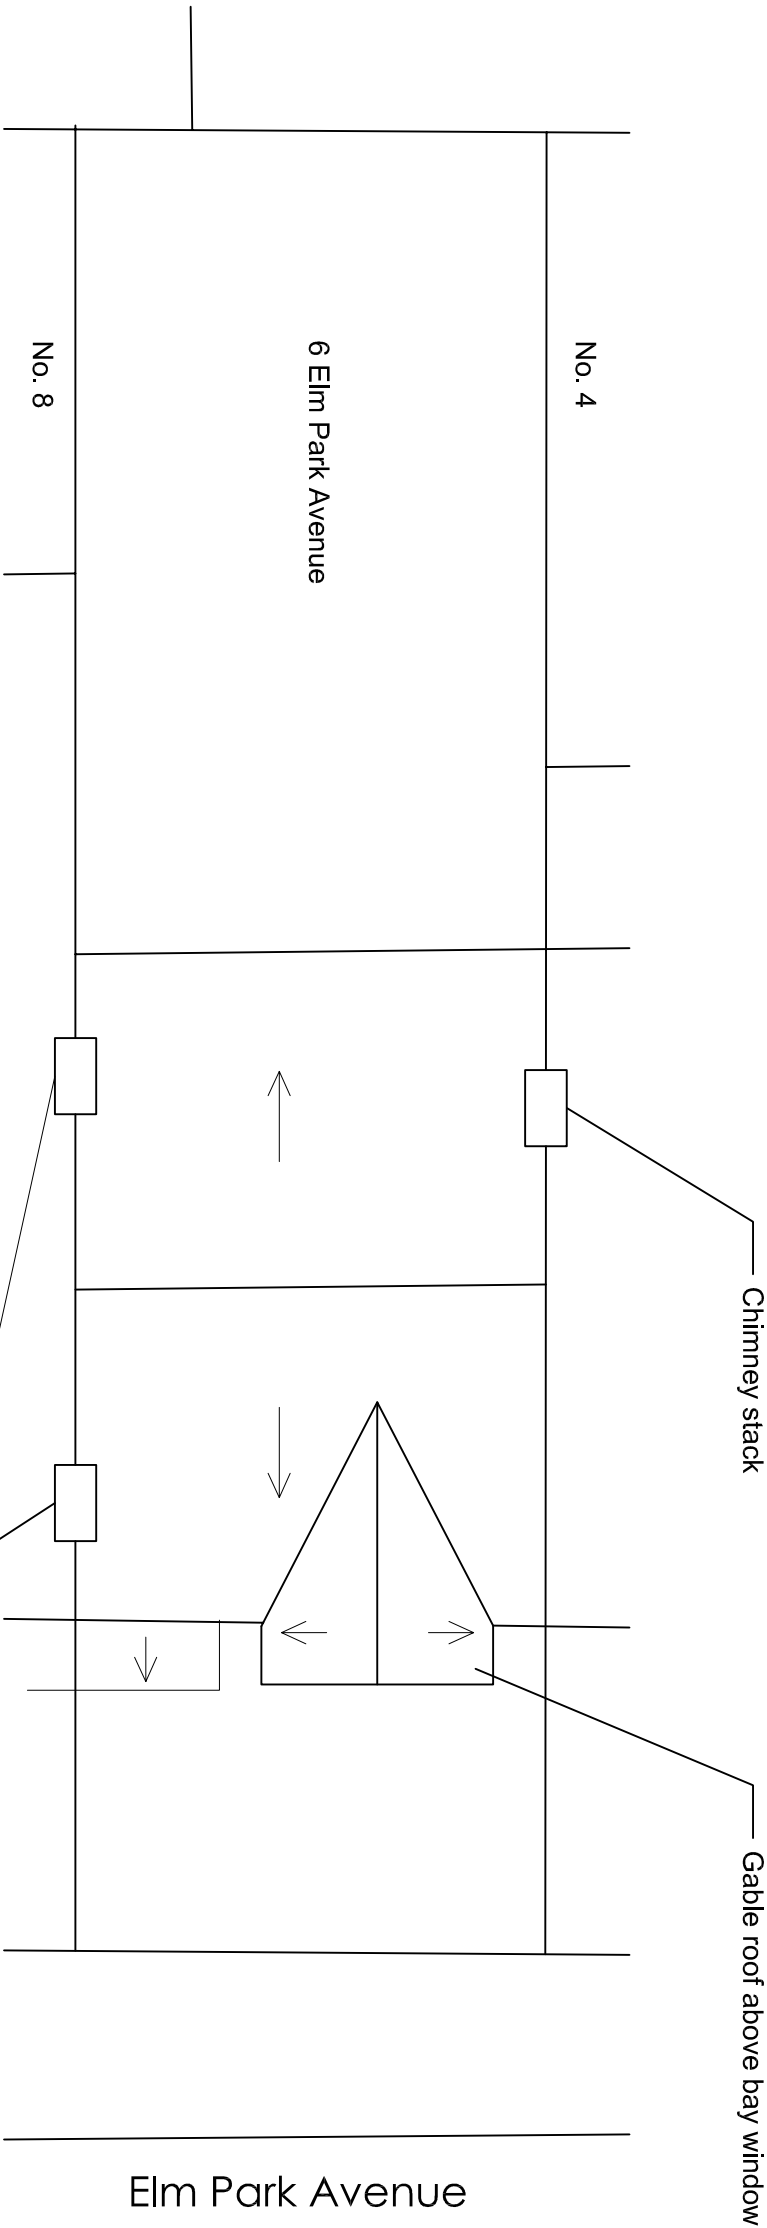


Existing Site Plan

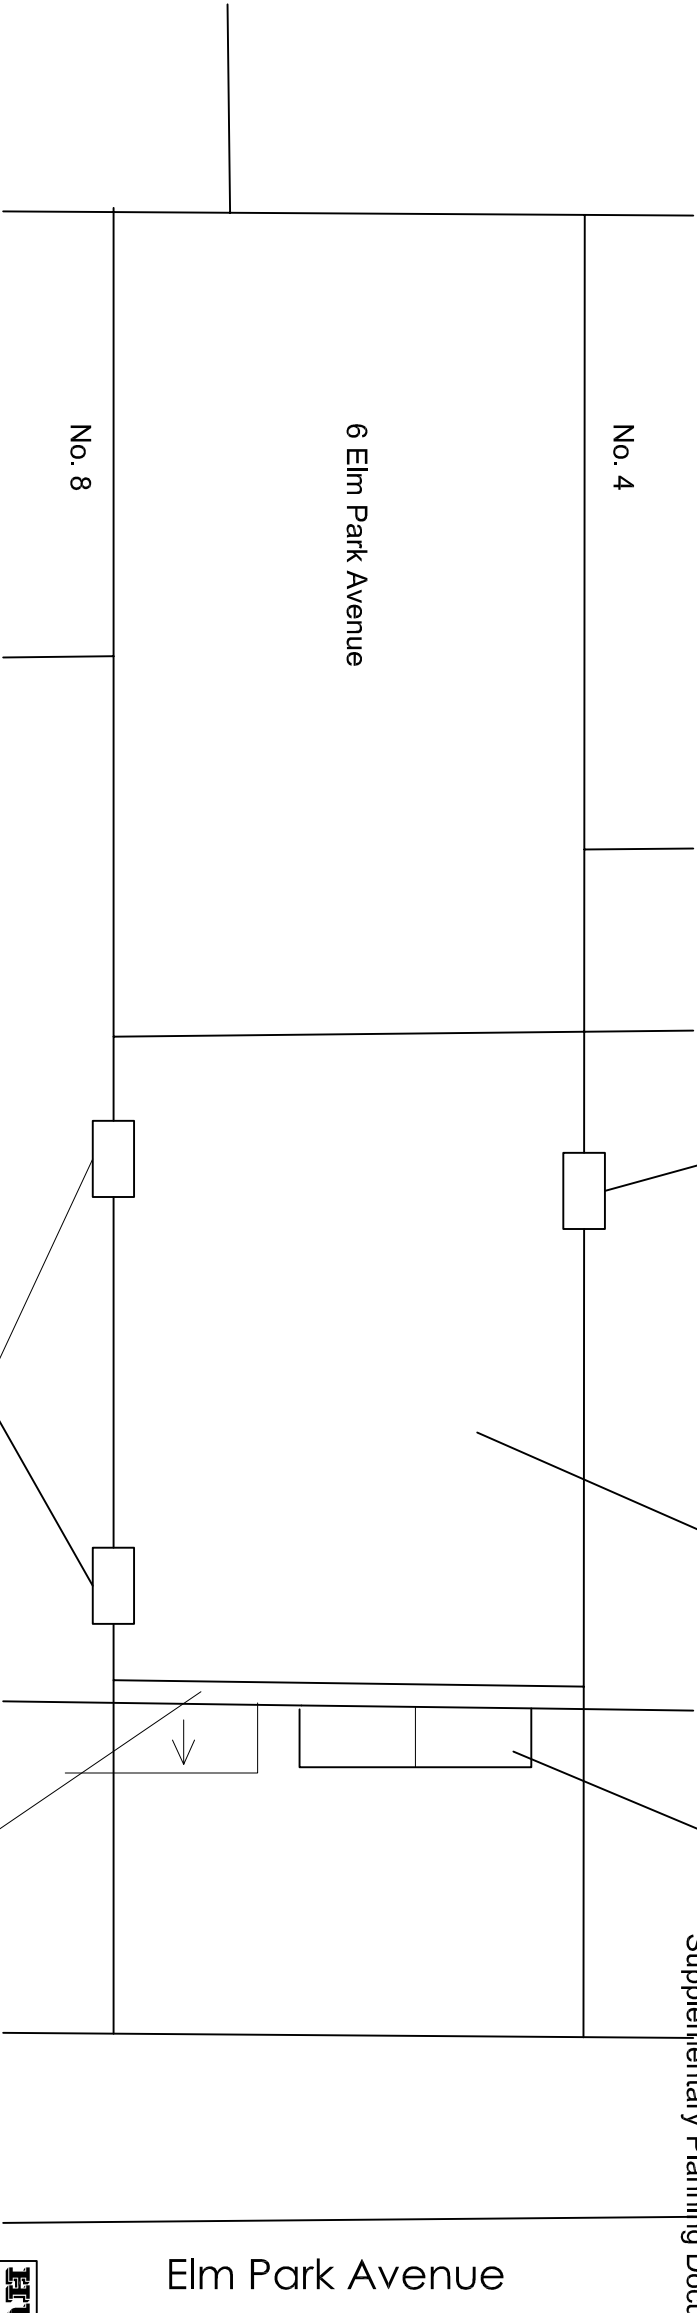

Proposed Site Plan

 

SCALE: 1/ 100 @ A3

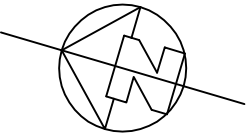

HURAM DESIGN STUDIO
Contact: SOLUTIONS@HURAMDESIGN.CO.UK /
07957624650

6 Elm Park Avenue
Tottenham, N15 6AT

Drawing Title Site Plan
Date: Oct 2022
Drawn: KRM

Scale: 1/100 @ A3
Dwg No: EPA03