



Proposed Ground Floor Plan


No Change

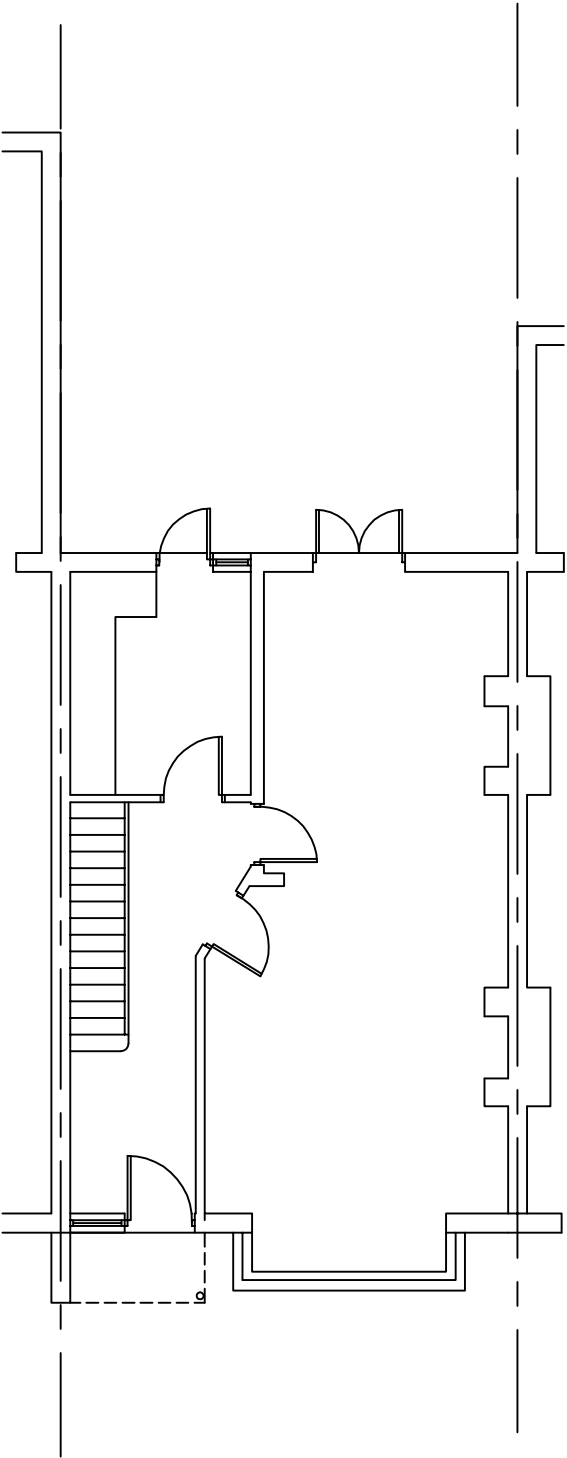

Proposed First Floor Plan

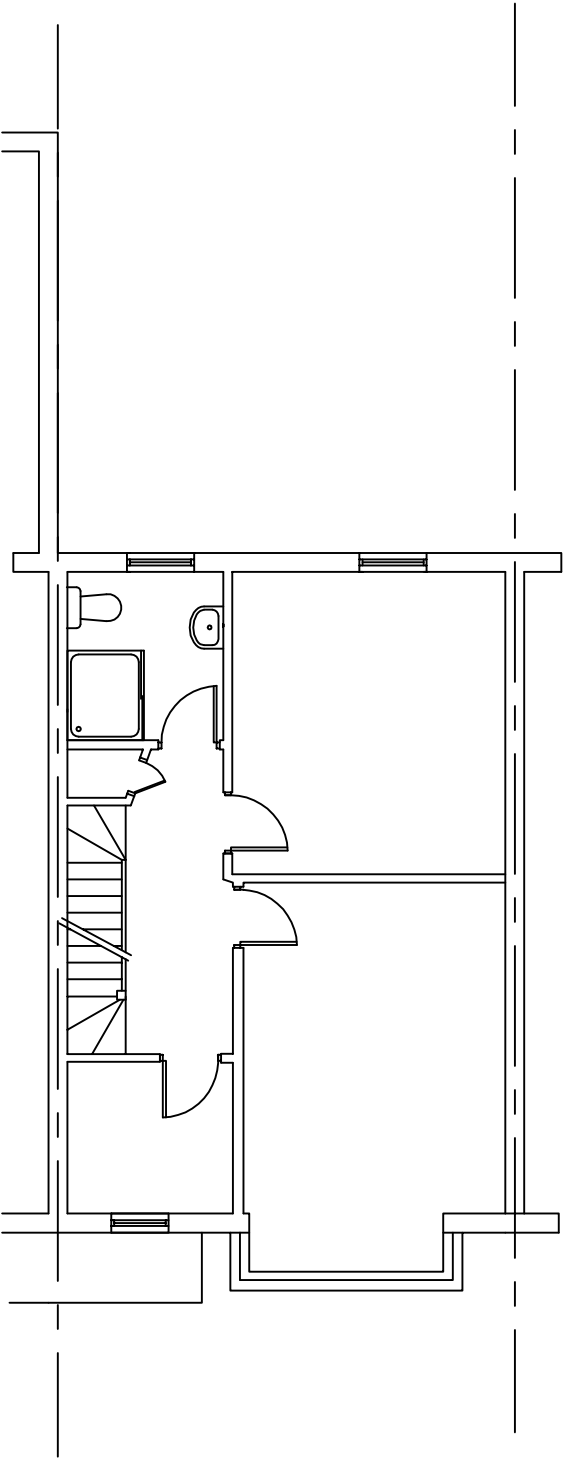

Proposed Second Floor Plan

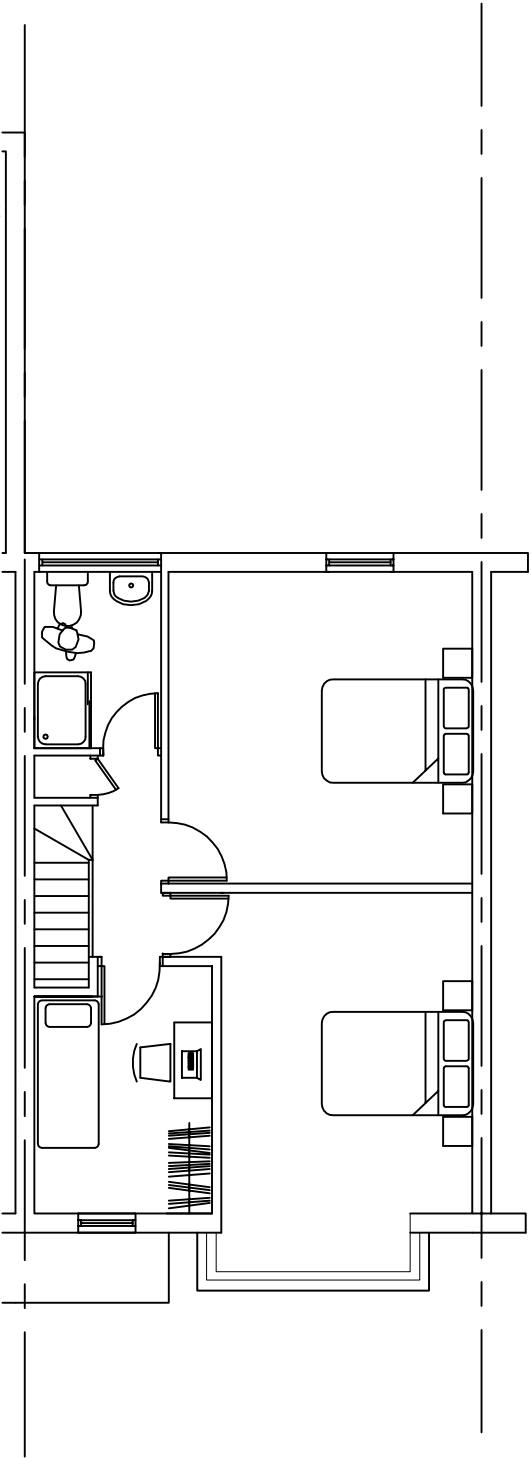

0 1 5 10m
SCALE: 1/ 100 @ A3

HURAM DESIGN STUDIO

Contact: SOLUTIONS@HURAMDESIGN.CO.UK /
07957624650

6 Elm Park Avenue
Tottenham, N15 6AT

Drawing Title Proposed Floor Plans
Date: Oct 2022 Scale: 1/100 @ A3
Drawn: KRM Dwg No: EPA06