




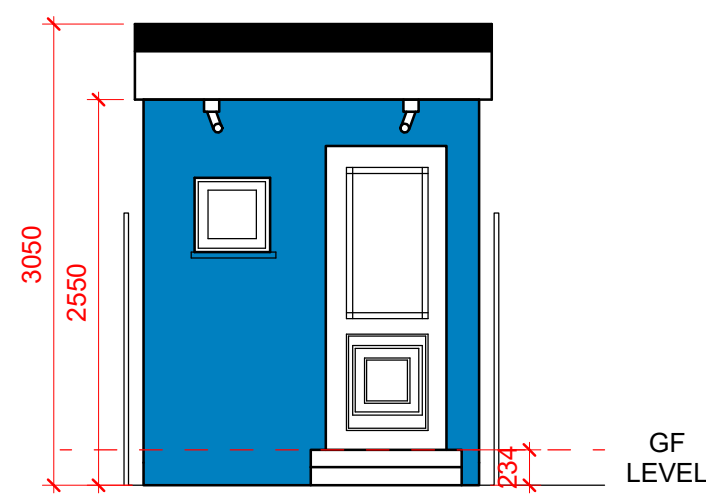


FRONT ELEVATION
SCALE 1:50 @ A1

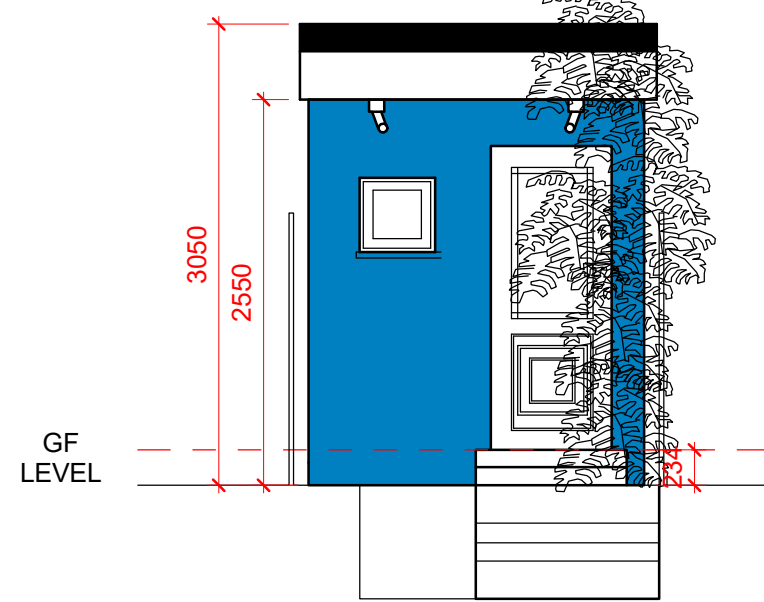


FRONT LANDSCAPE ELEVATION
SCALE 1:50 @ A1

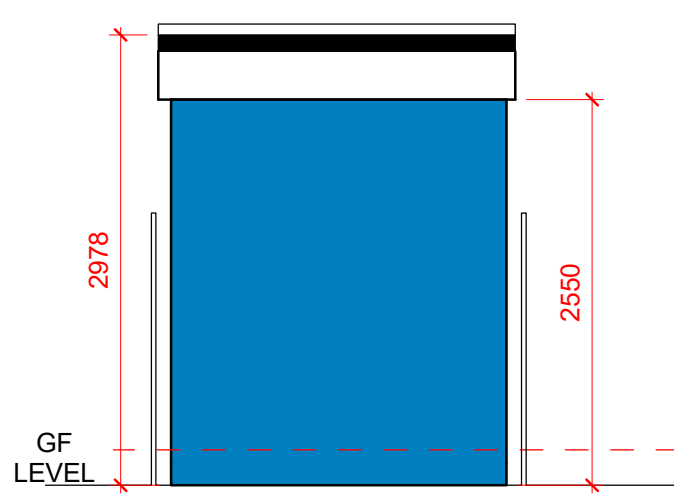


REAR ELEVATION
SCALE 1:50 @ A1

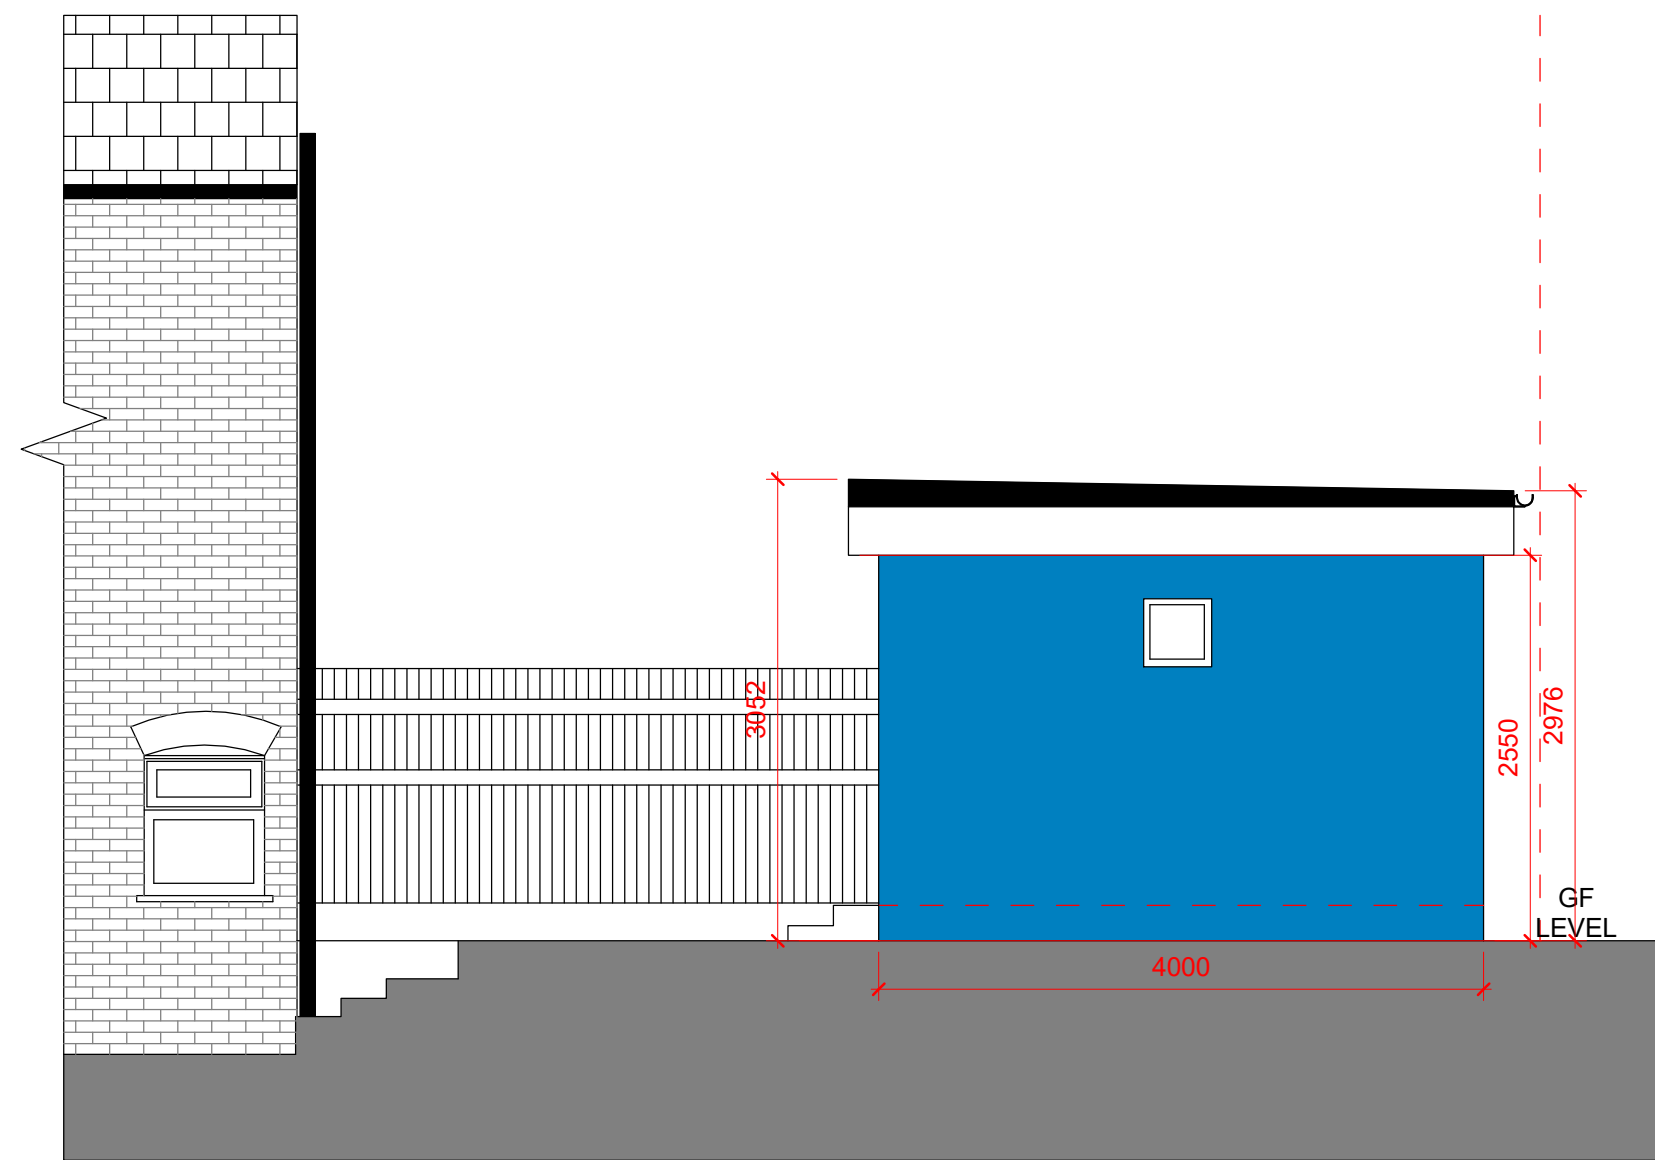


SIDE ELEVATION
SCALE 1:50 @ A1

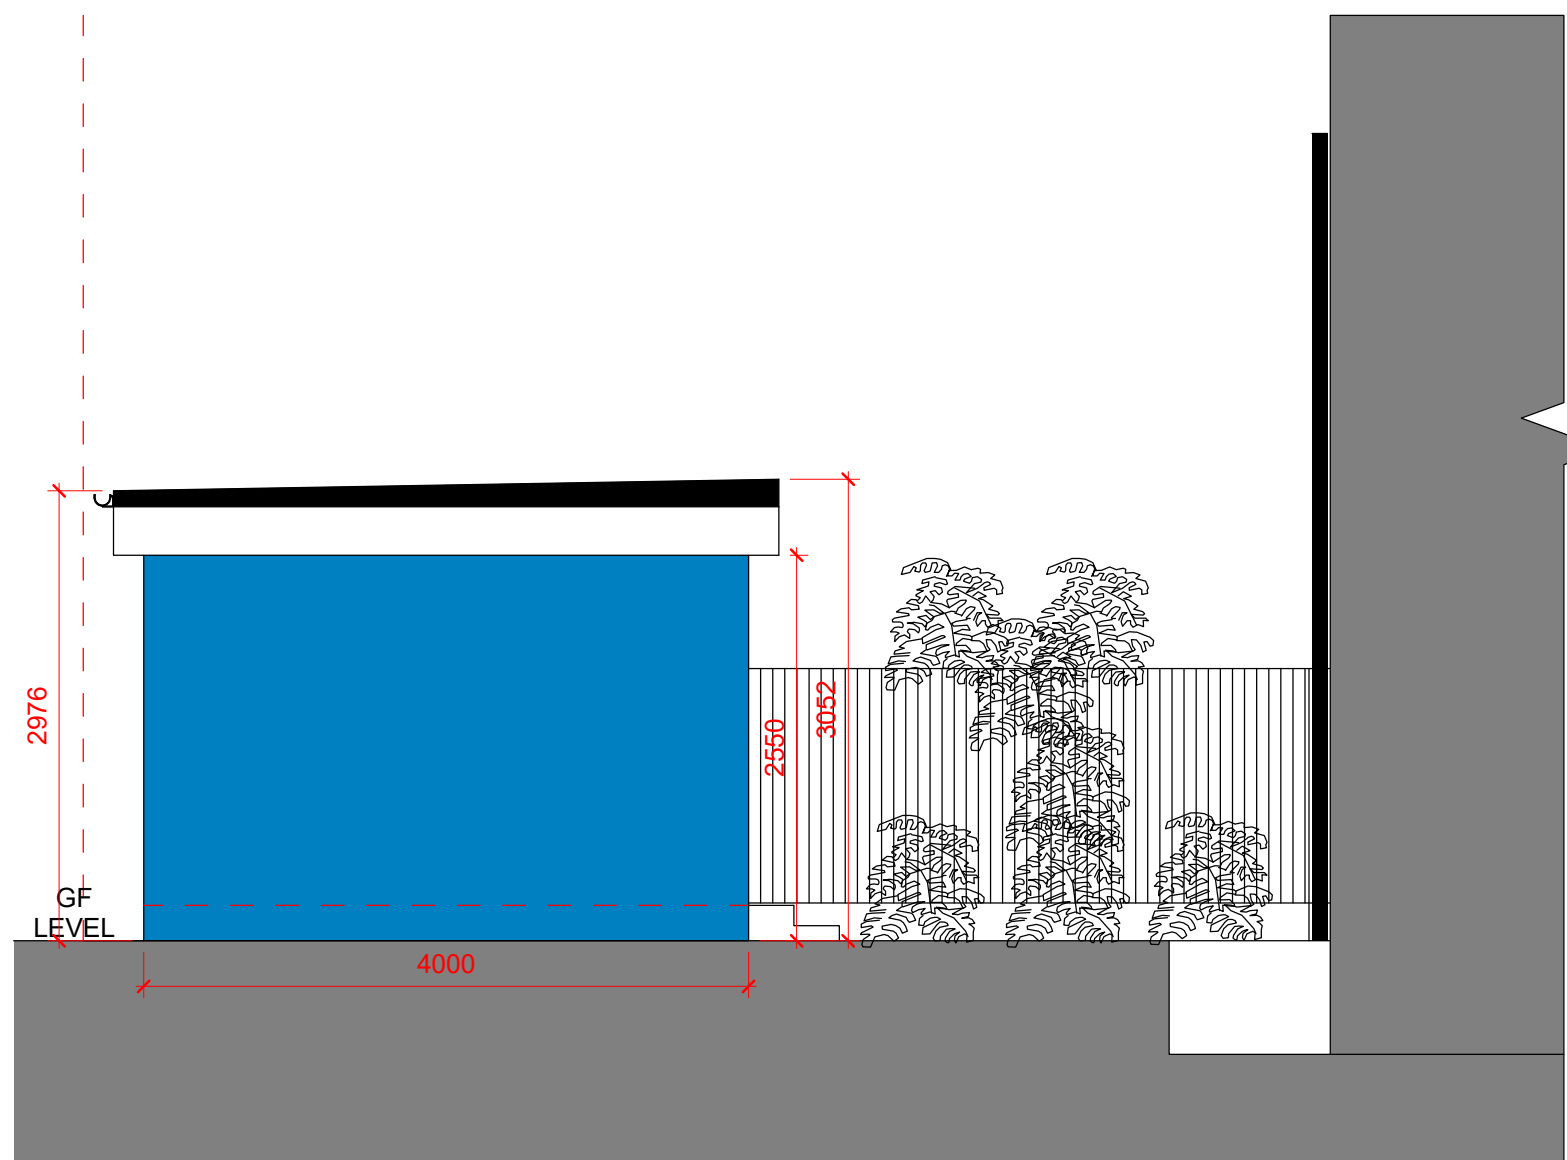

SIDE ELEVATION
SCALE 1:50 @ A1

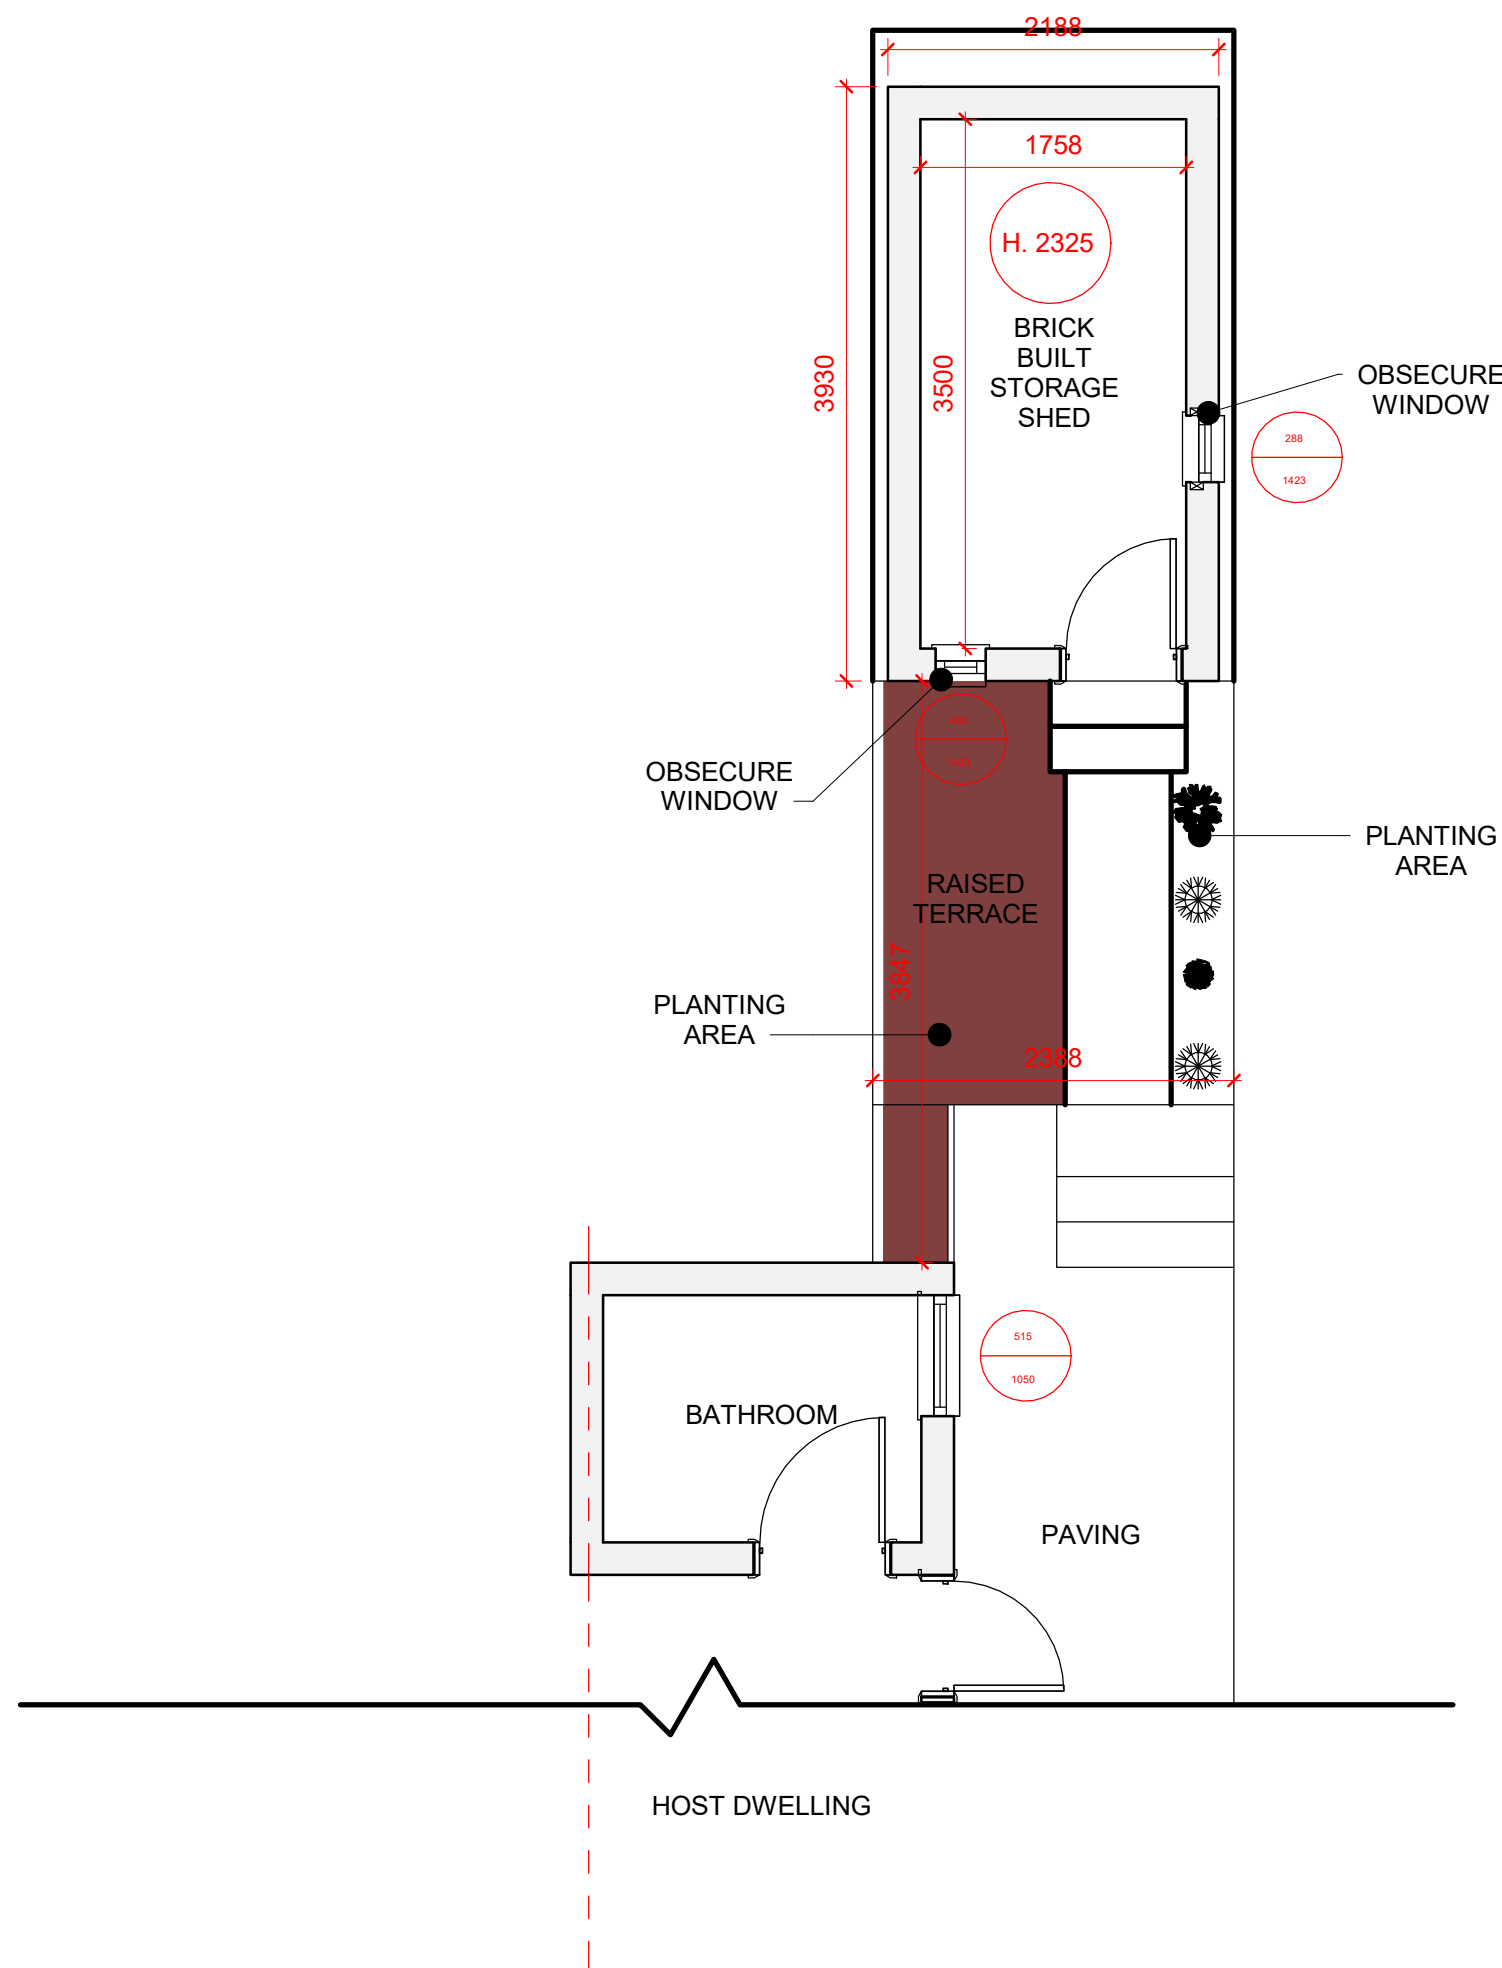

GROUND FLOOR PLAN
SCALE 1:50 @ A1

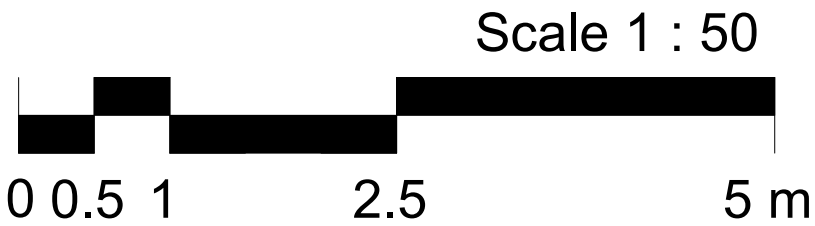

ALL WORKS TO BE CARRIED OUT, STORED AND HANDLED IN ACCORDANCE WITH MANUFACTURER RECOMMENDATIONS, RELEVANT BRITISH STANDARDS, AND CODE OF PRACTICE AND BUILDING REGULATIONS.

THE CONTRACTOR IS TO CHECK AND CONFIRM ALL LEVELS, DIMENSIONS, DRAIN RUNS AND GENERAL CONDITIONS OF THE SITE BEFORE WORKS COMMENCE. THE ARCHITECT IS TO BE NOTIFIED IMMEDIATELY OF ANY DISCREPANCIES OR ERRORS.

THE DESIGN AND INSTALLATION OF THE ELECTRICAL, HEATING, PLUMBING AND OTHER MECHANICAL AND ASSOCIATED WORKS TO BE CARRIED OUT TOP THE SATISFACTION OF THE LOCAL AUTHORITY.

ALL WORKS TO BE IN ACCORDANCE WITH THE RELEVANT CODES OF PRACTICES AND OTHER RELEVANT STANDARDS. THE CONTRACTOR WOULD BE ENTIRELY RESPONSIBLE FOR THE SUITABILITY OF THEIR INSTALLATION.

DO NOT SCALE OFF THE DRAWINGS.

**LSE
ARCHITECTURE**

WWW.LSEARCHITECTURE.COM

One, 1 Coldbath Square,
London
EC1R 5HL

TEL : 02030025234

EMAIL : ADMIN@LSEARCHITECTURE.COM

PROJECT

Flat Ground Floor 61 Steele Road London N17 6YJ
Retrospective Planning Permission Application for erection of an
Outbuilding Brick Built Shed for Storage

DRAWING TITLE

Plans & Elevations

DATE

10.11.22

SCALE

1:50 @ A1

PROJECT NO

GF61STLRD/ELE&PLNS/001