



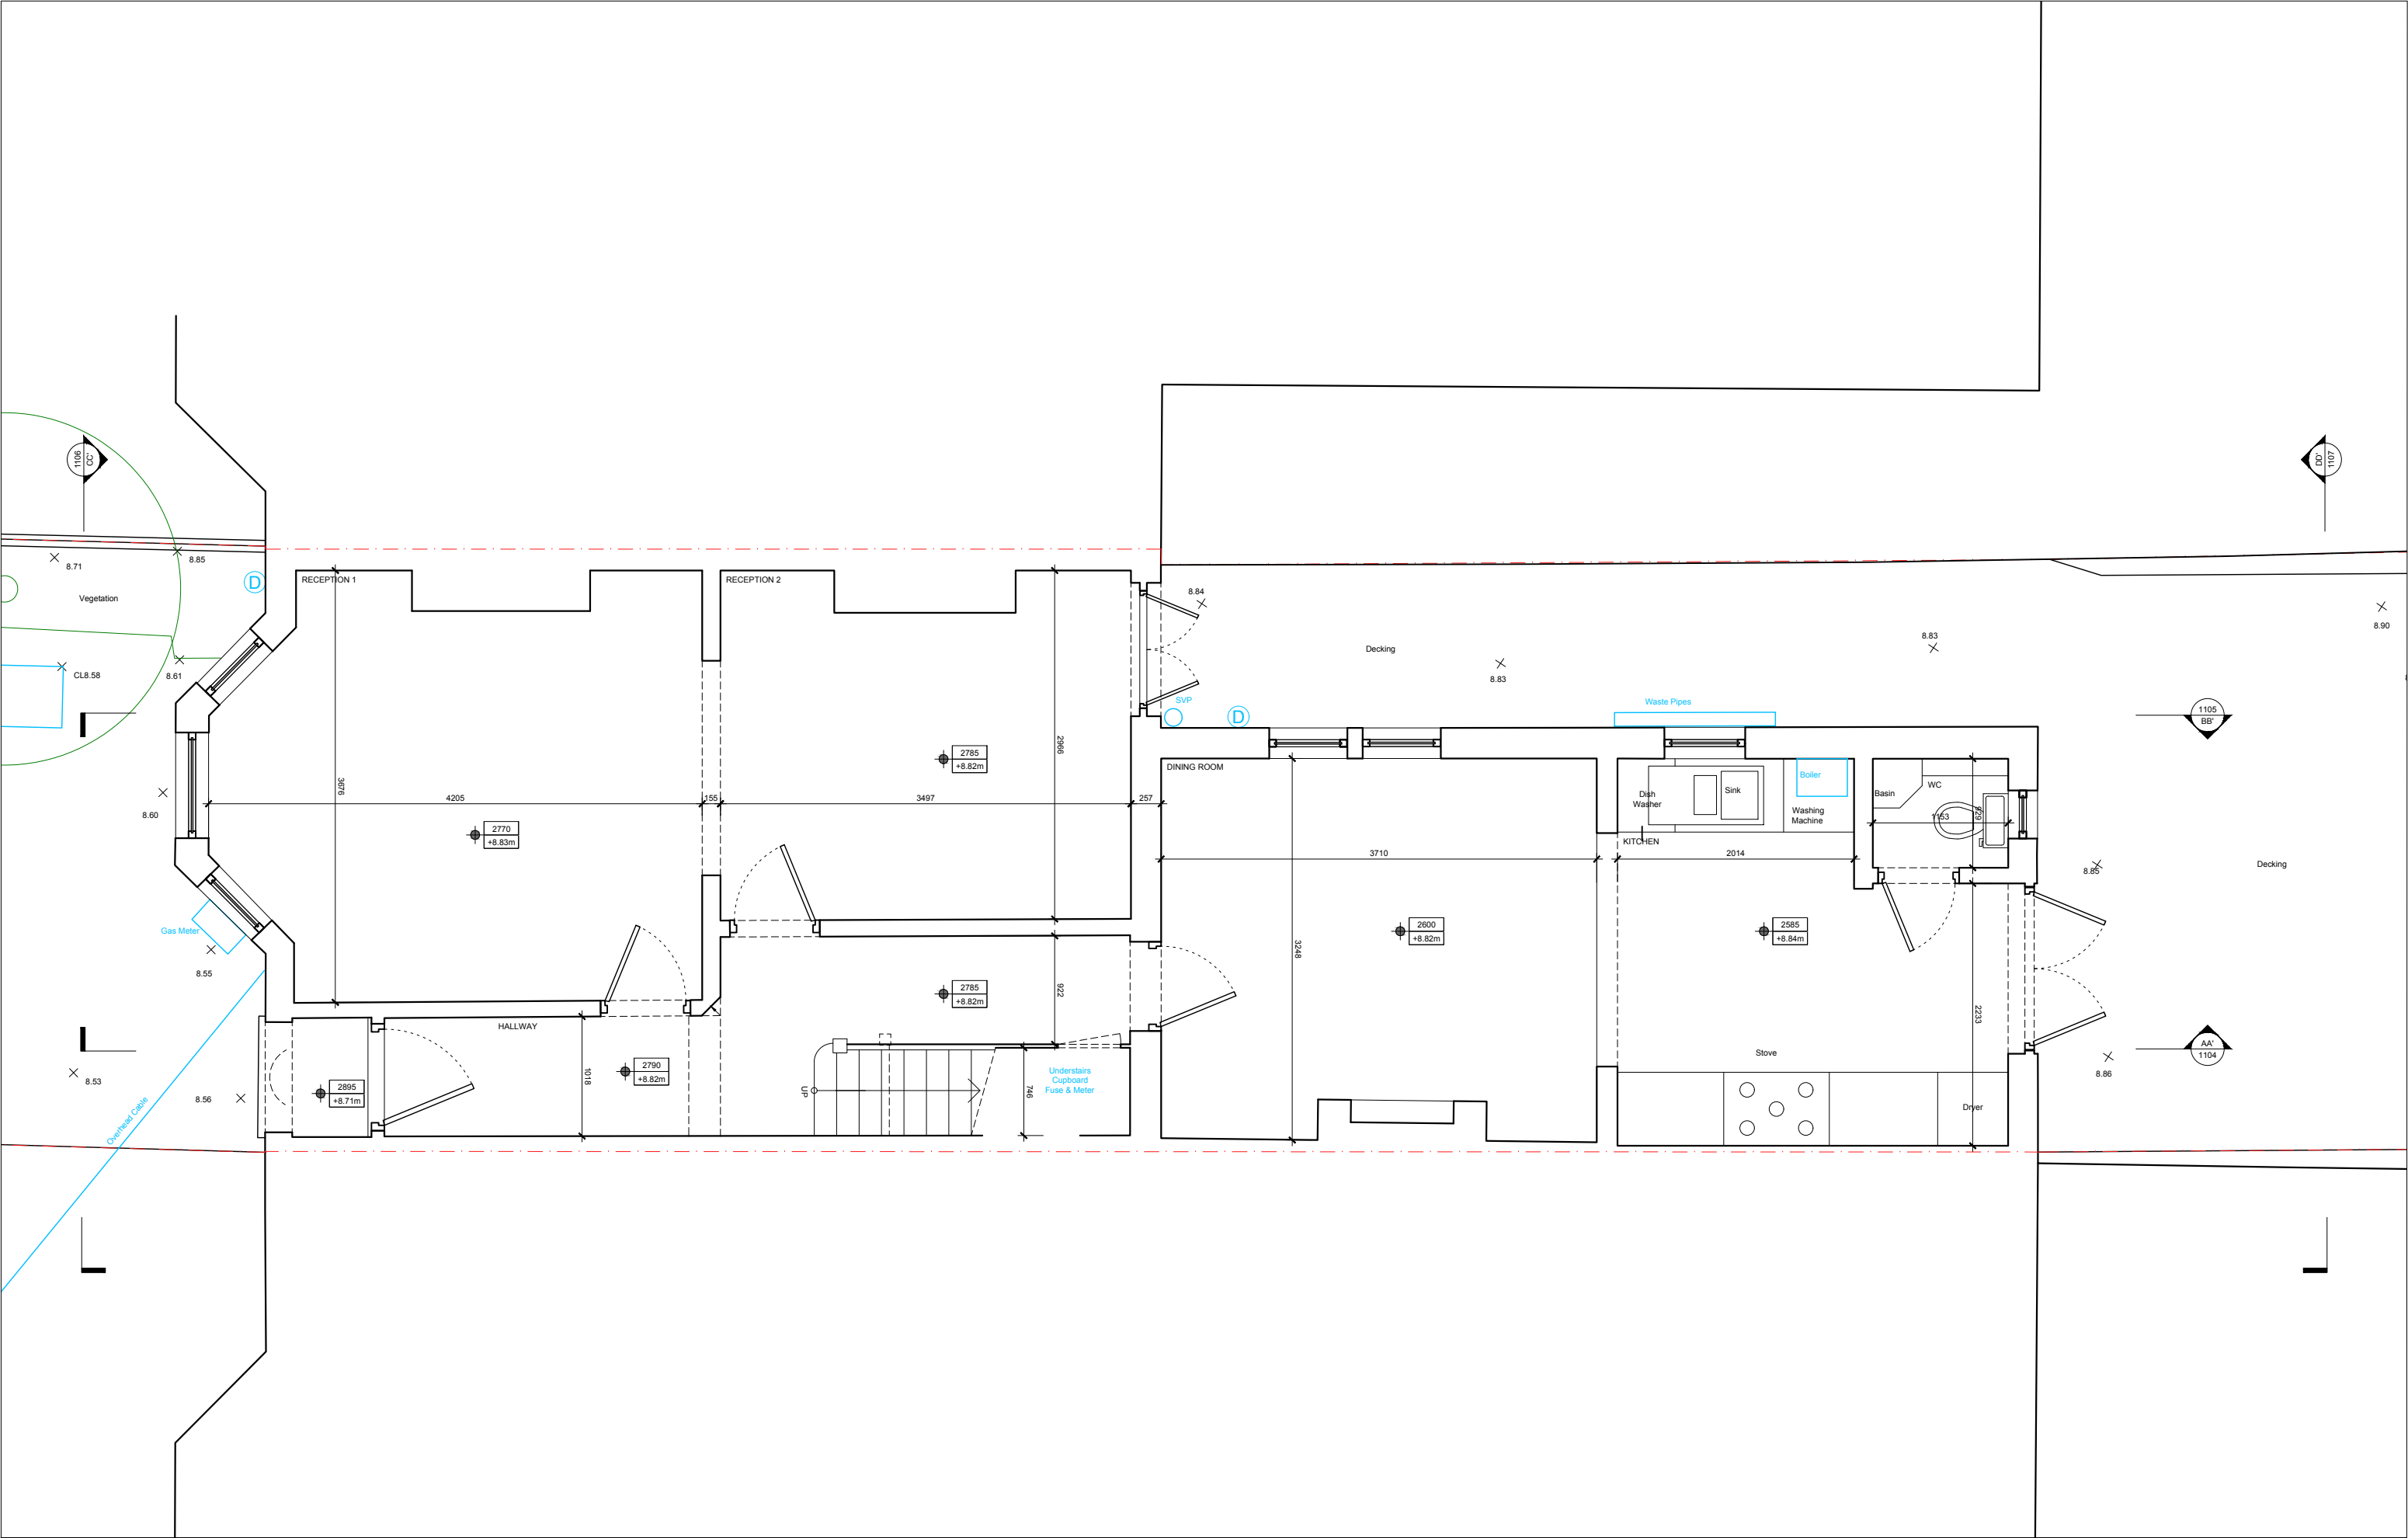


GENERAL NOTES											Project Name and Number		TMR Studios Ltd.	
For information only. Do not scale. All dimensions to be verified by Contractor on site. Discrepancies to be reported to the Architect. All structural elements to Structural Engineer's details. All details to Manufacturer's specification and details. Drawings to be read in conjunction with TMR-Studios Schedule of Works. All details subject to Building Control approval. Relevant details subject to Party Wall Award. Boundary lines are indicative tbc by Client. The copyright of this drawing remains with TMR-Studios. No reproduction of this information (in part or whole) without express permission from TMR Studios.											TMR1212		28u Fifth Avenue, London, W10 4DN	
											16 Rutland Gardens, N4 1JP		t: 07956 885 237 e:info@tmr-studios.com	
											Client Rich and Naomi King		Registered Company Number: 09566223	
											Drawing Title		Project No_Stage_Drawing No	
											Existing		TR1212-DR-1101	
KEY - - - Lease line 0 1m 2m 1.50 @ A3, 1.25@A1													Rev	
											Ground floor plan		A	
													Scale 1:50@A3	
													Date 2022.05.02	

 

KEY - - - Lease line — Electrical — Mechanical - - - Demolition

0 1m 2m

1.50 @ A3, 1.25@A1

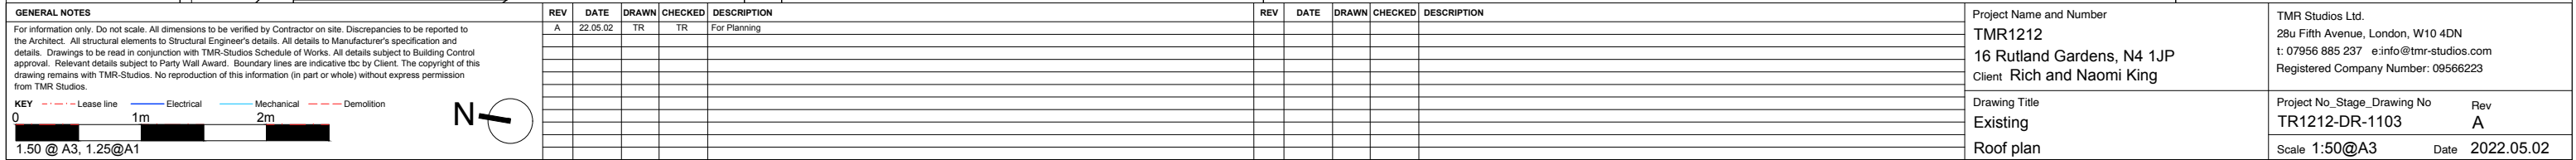



GENERAL NOTES	REV	DATE	DRAWN	CHECKED	DESCRIPTION	REV	DATE	DRAWN	CHECKED	DESCRIPTION	Project Name and Number		TMR Studios Ltd.
For information only. Do not scale. All dimensions to be verified by Contractor on site. Discrepancies to be reported to the Architect. All structural elements to Structural Engineer's details. All details to Manufacturer's specification and details. Drawings to be read in conjunction with TMR-Studios Schedule of Works. All details subject to Building Control approval. Relevant details subject to Party Wall Award. Boundary lines are indicative etc by Client. The copyright of this drawing remains with TMR-Studios. No reproduction of this information (in part or whole) without express permission from TMR Studios.	A	22.05.02	TR	TR	For Planning						TMR1212		28u Fifth Avenue, London, W10 4DN
											16 Rutland Gardens, N4 1JP		t: 07956 885 237 e:info@tmr-studios.com
											Client Rich and Naomi King		Registered Company Number: 09566223
											Drawing Title		Project No_Stage_Drawing No
											Existing		TR1212-DR-1104
											Section AA		Rev A
											Scale 1:50@A3		Date 2022.05.02



GENERAL NOTES					REV	DATE	DRAWN	CHECKED	DESCRIPTION	REV	DATE	DRAWN	CHECKED	DESCRIPTION	Project Name and Number			TMR Studios Ltd.			
For information only. Do not scale. All dimensions to be verified by Contractor on site. Discrepancies to be reported to the Architect. All structural elements to Structural Engineer's details. All details to Manufacturer's specification and details. Drawings to be read in conjunction with TMR-Studios Schedule of Works. All details subject to Building Control approval. Relevant details subject to Party Wall Award. Boundary lines are indicative tbc by Client. The copyright of this drawing remains with TMR-Studios. No reproduction of this information (in part or whole) without express permission from TMR Studios.					A	22.05.02	TR	TR	For Planning							TMR1212			28u Fifth Avenue, London, W10 4DN		
															16 Rutland Gardens, N4 1JP			t: 07956 885 237 e:info@tmr-studios.com			
															Client Rich and Naomi King			Registered Company Number: 09566223			
KEY - - - Lease line Electrical Mechanical - - - Demolition															Drawing Title			Project No_Stage_Drawing No			
0 1m 2m															Existing			Rev			
1.50 @ A3, 1.25@A1															Section BB			Scale 1:50@A3 Date 2022.05.02			



GENERAL NOTES						REV	DATE	DRAWN	CHECKED	DESCRIPTION	REV	DATE	DRAWN	CHECKED	DESCRIPTION	Project Name and Number		TMR Studios Ltd.	
For information only. Do not scale. All dimensions to be verified by Contractor on site. Discrepancies to be reported to the Architect. All structural elements to Structural Engineer's details. All details to Manufacturer's specification and details. Drawings to be read in conjunction with TMR-Studios Schedule of Works. All details subject to Building Control approval. Relevant details subject to Party Wall Award. Boundary lines are indicative tbc by Client. The copyright of this drawing remains with TMR-Studios. No reproduction of this information (in part or whole) without express permission from TMR Studios. KEY - - - Lease line Electrical Mechanical - - - Demolition 0 1m 2m 1.50 @ A3, 1.25@A1						A	22.05.02	TR	TR	For Planning						TMR1212		28u Fifth Avenue, London, W10 4DN	
																16 Rutland Gardens, N4 1JP		t: 07956 885 237 e:info@tmr-studios.com	
																Client Rich and Naomi King		Registered Company Number: 09566223	
																Drawing Title		Project No_Stage_Drawing No	
																Existing		TR1212-DR-1107	
																Rear elevation DD		Rev	
																Scale 1:50@A3		Date	
																		2022.05.02	