



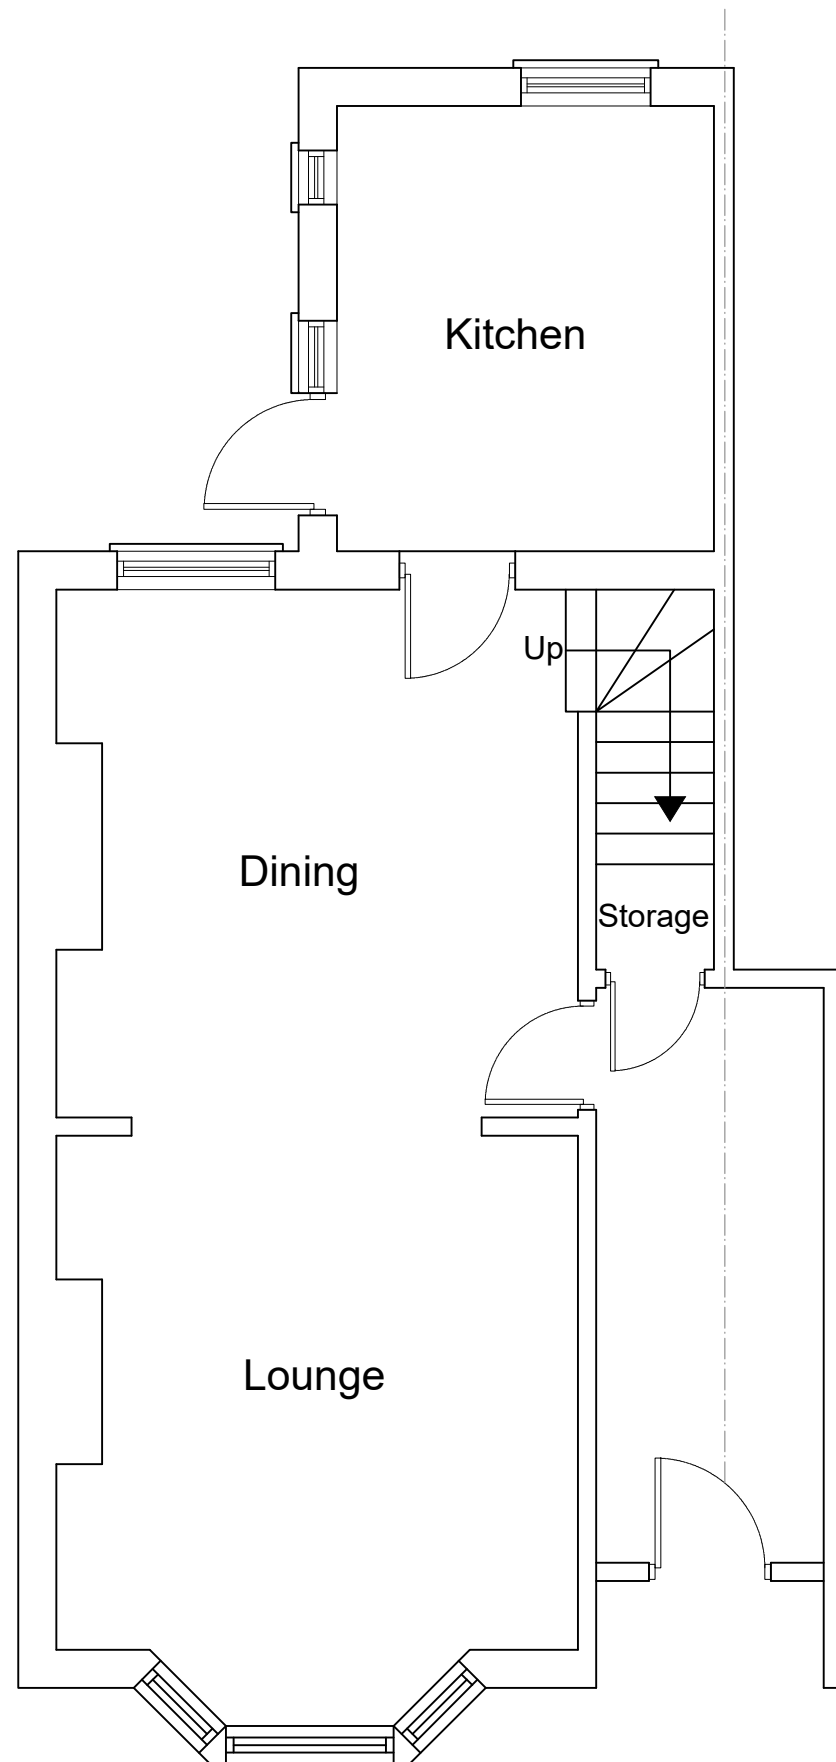

EXISTING GROUND FLOOR PLAN
SCALE 1:50

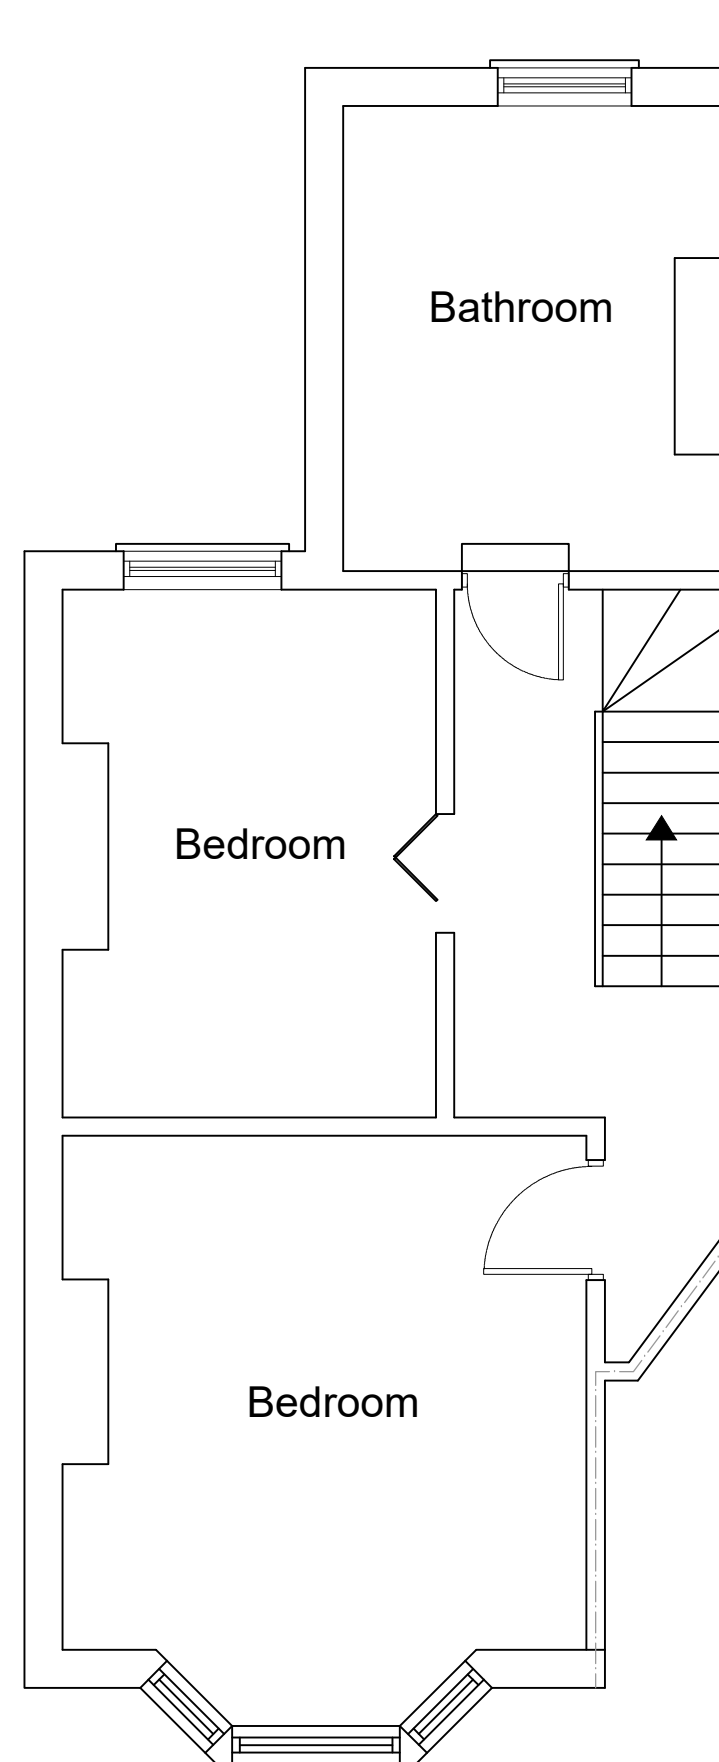

EXISTING FIRST FLOOR PLAN
SCALE 1:50



www.FastPlansUK.co.uk

Project: Loft Conversion with
Dormer to Rear.

Address: 2L WOODLANDS PARK ROAD N15 3RT

Scale: 1:50 @ A3


Dwg. no: A01

Drawn by: O.B.S


Date Drawn: 18-JAN-2023

For Drawings Tel: 020 3542 1777


E-mail: plans@FastPlansUK.co.uk

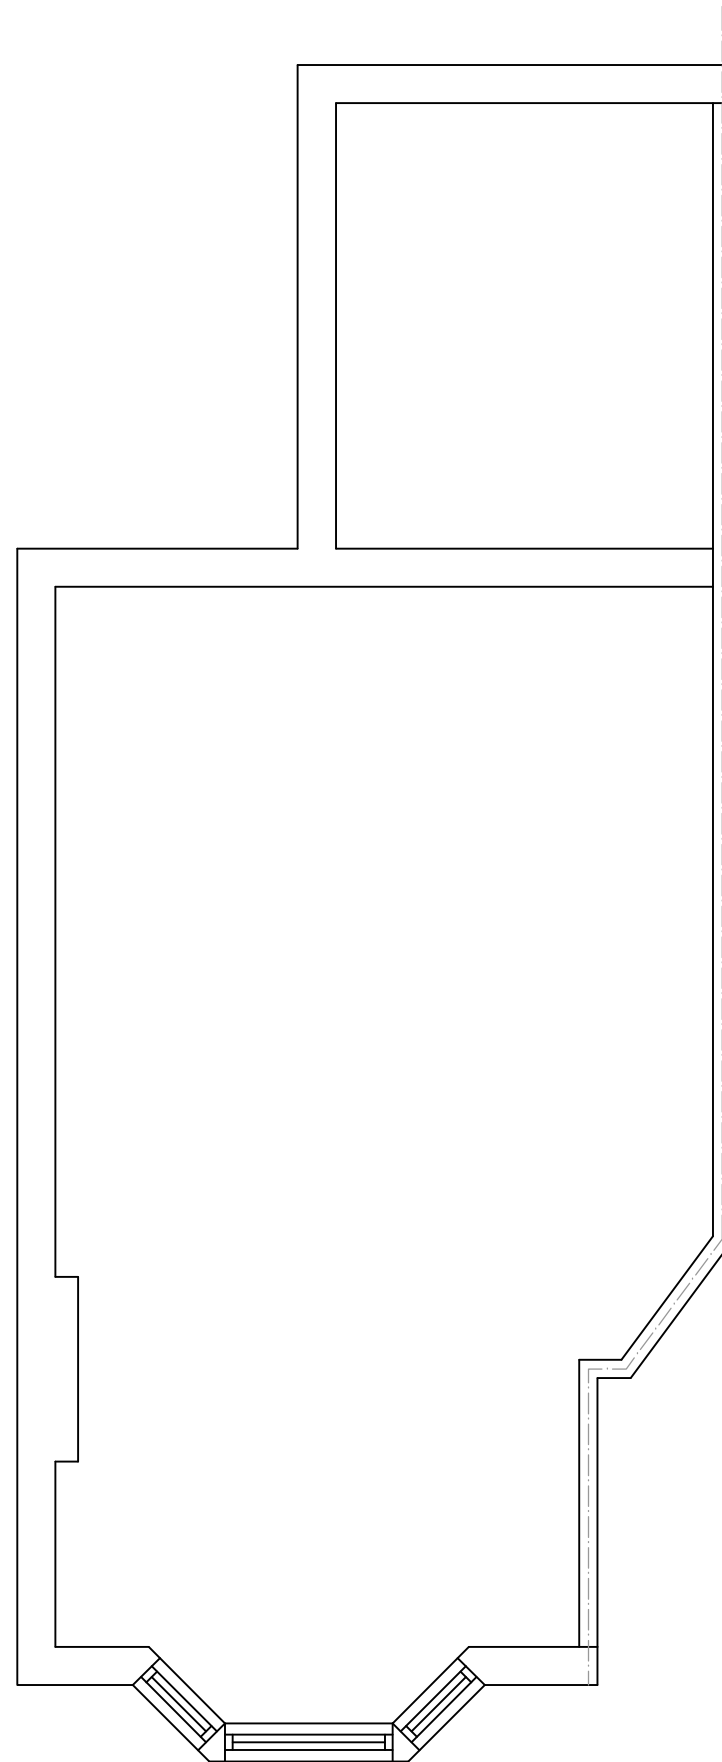

EXISTING LOFT PLAN
SCALE 1:50

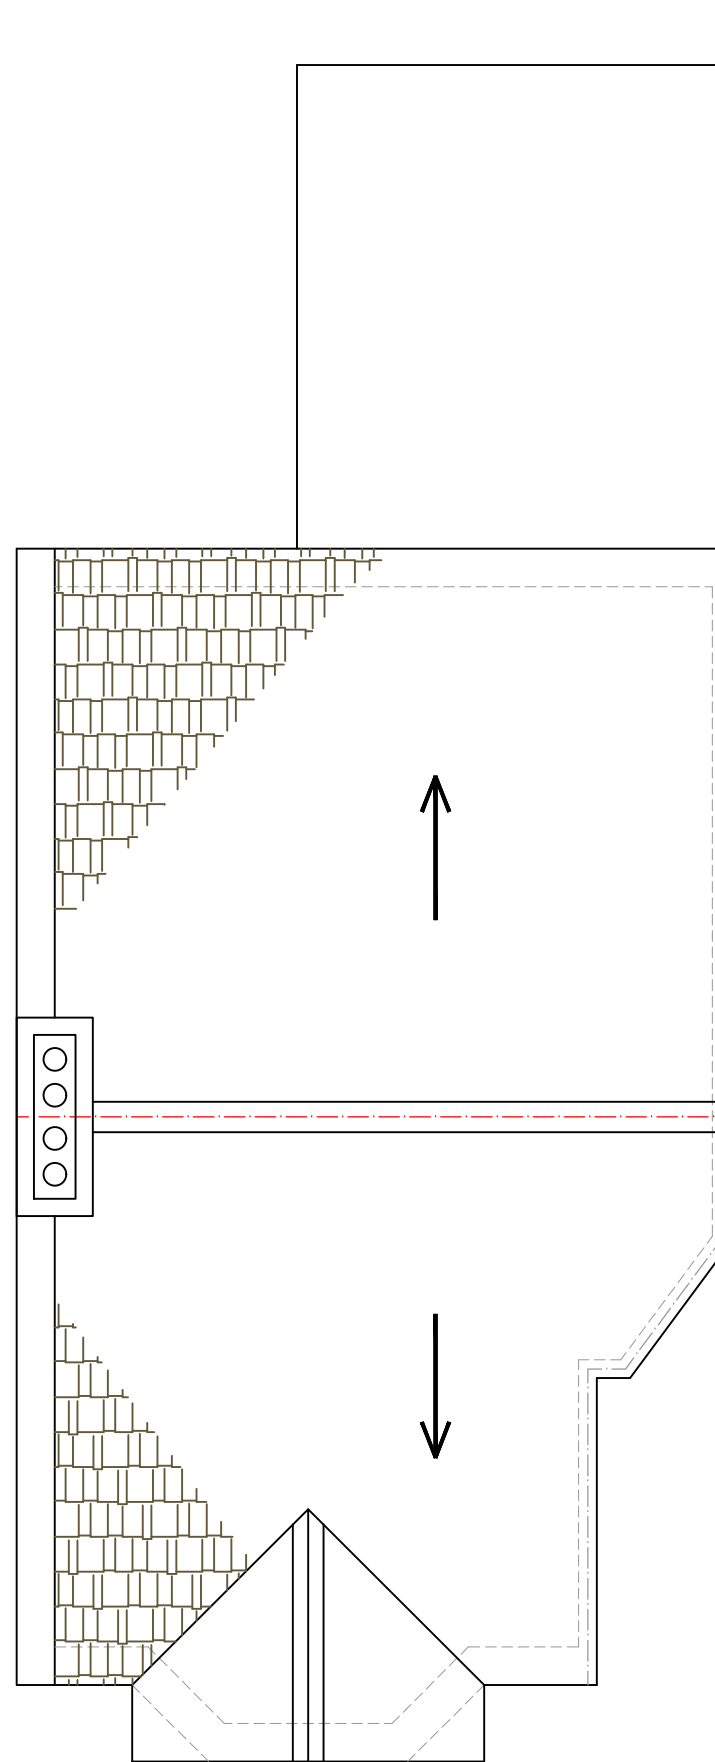

EXISTING ROOF PLAN
SCALE 1:50

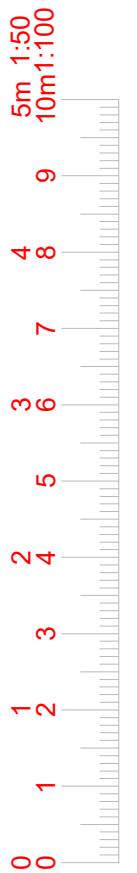

www.FastPlansUK.co.uk

Project: Loft Conversion with
Dormer to Rear.


Address:
2L WOODLANDS PARK ROAD N15 3RT

Scale: 1:50 @ A3 Dwg. no: A02


Drawn by: O.B.S Date Drawn:
18-JAN-2023

For Drawings Tel: 020 3542 1777

E-mail: plans@FastPlansUK.co.uk

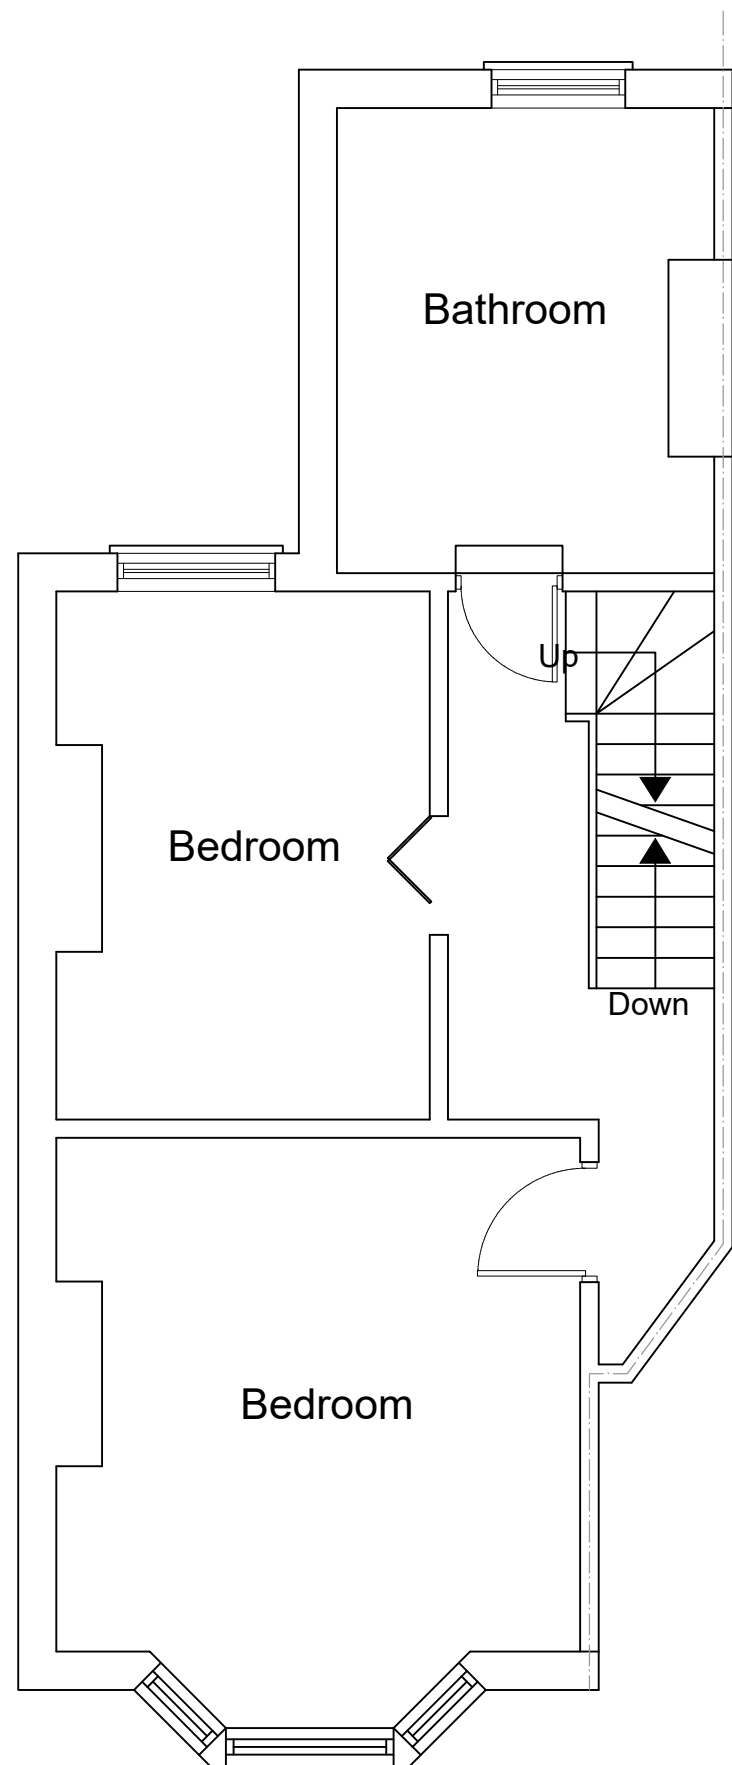

PROPOSED FIRST FLOOR PLAN
SCALE 1:50

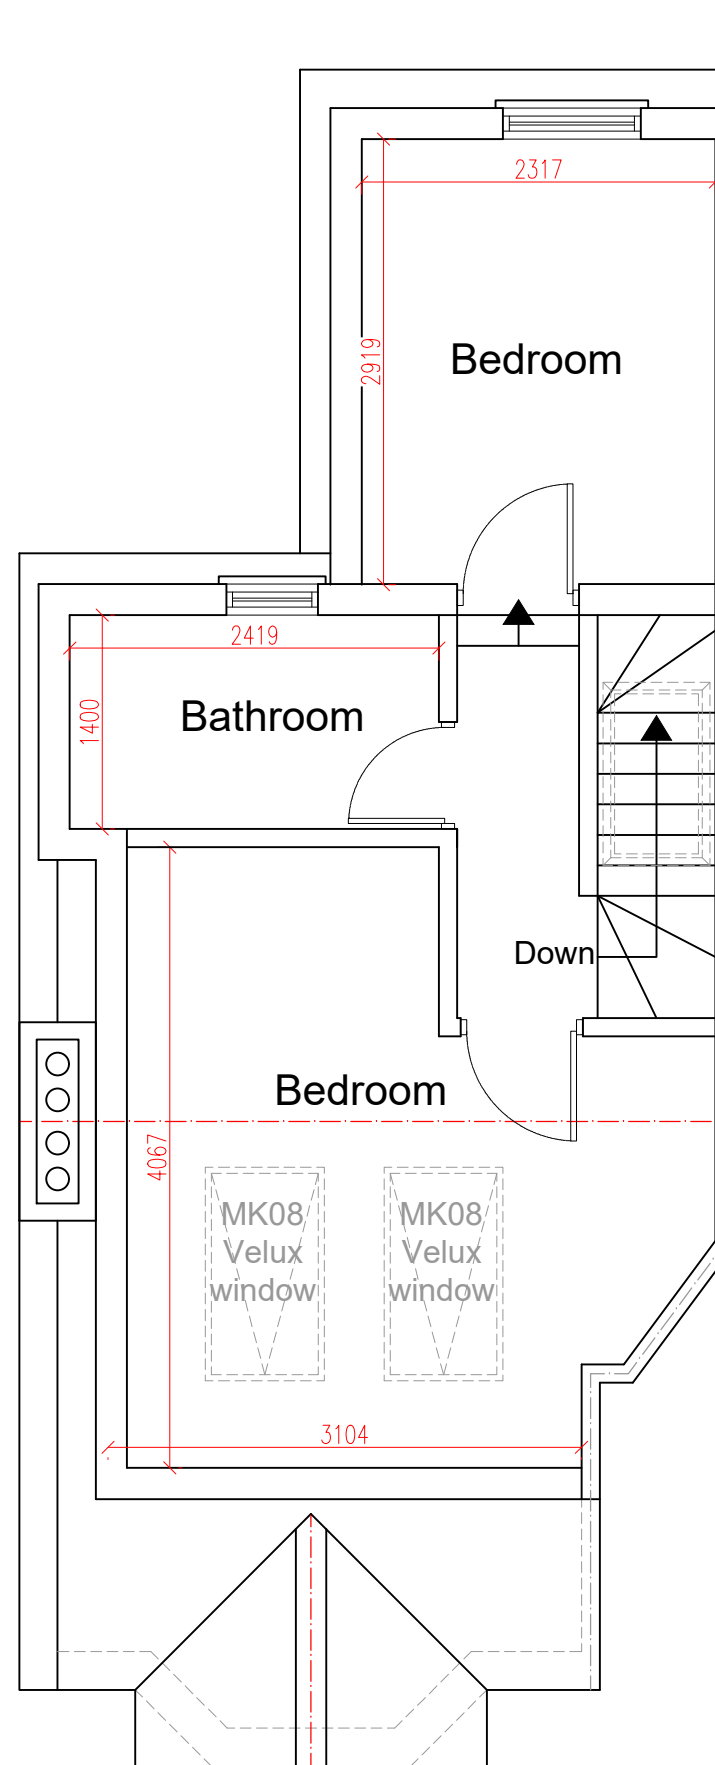

PROPOSED LOFT PLAN
SCALE 1:50



www.FastPlansUK.co.uk


Project: Loft Conversion with
Dormer to Rear.

Address: 2L WOODLANDS PARK ROAD N15 3RT


Scale: 1:50 @ A3	Dwg. no: A03
Drawn by: O.B.S	Date Drawn: 18-JAN-2023

For Drawings Tel: 020 3542 1777

E-mail: plans@FastPlansUK.co.uk

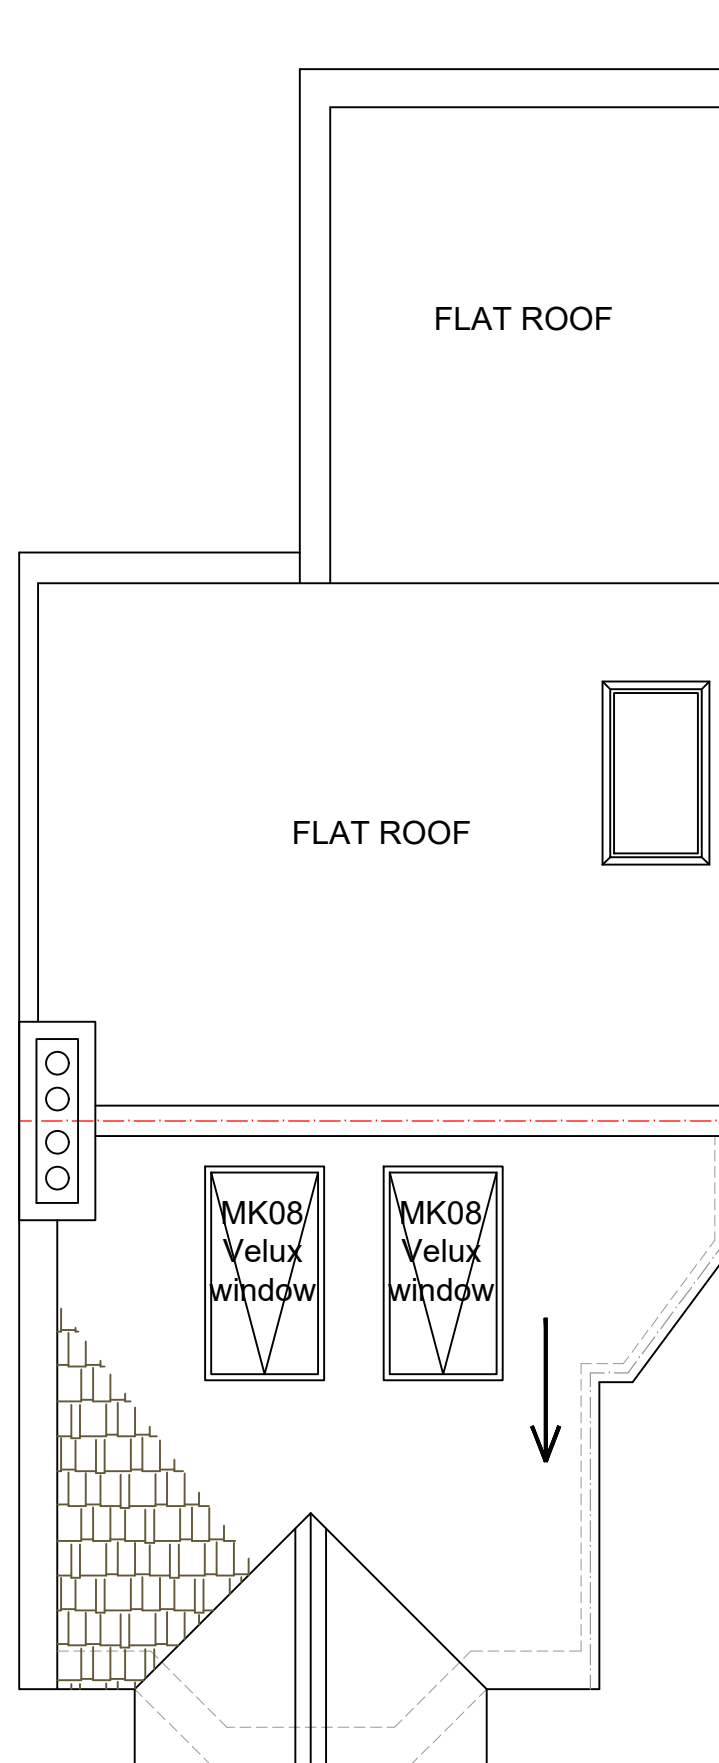

PROPOSED ROOF PLAN
SCALE 1:50

 

www.FastPlansUK.co.uk

Project: Loft Conversion with
Dormer to Rear.

Address: 2L WOODLANDS PARK ROAD N15 3RT

Scale: 1:50 @ A3 Dwg. no: A04


Drawn by: O.B.S Date Drawn: 18-JAN-2023

For Drawings Tel: 020 3542 1777


E-mail: plans@FastPlansUK.co.uk




EXISTING FRONT ELEVATION
SCALE 1:100

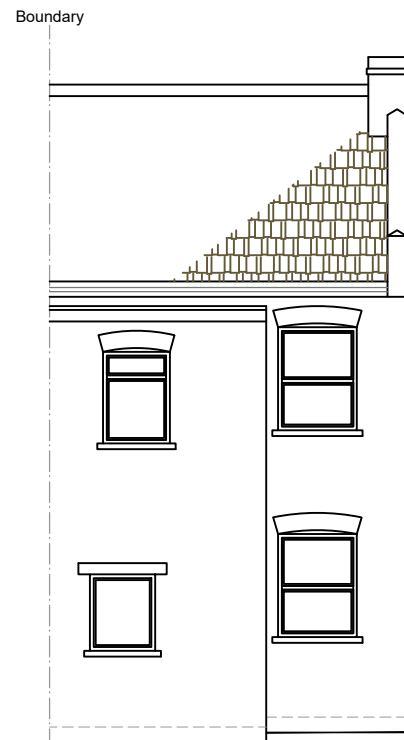


EXISTING REAR ELEVATION
SCALE 1:100

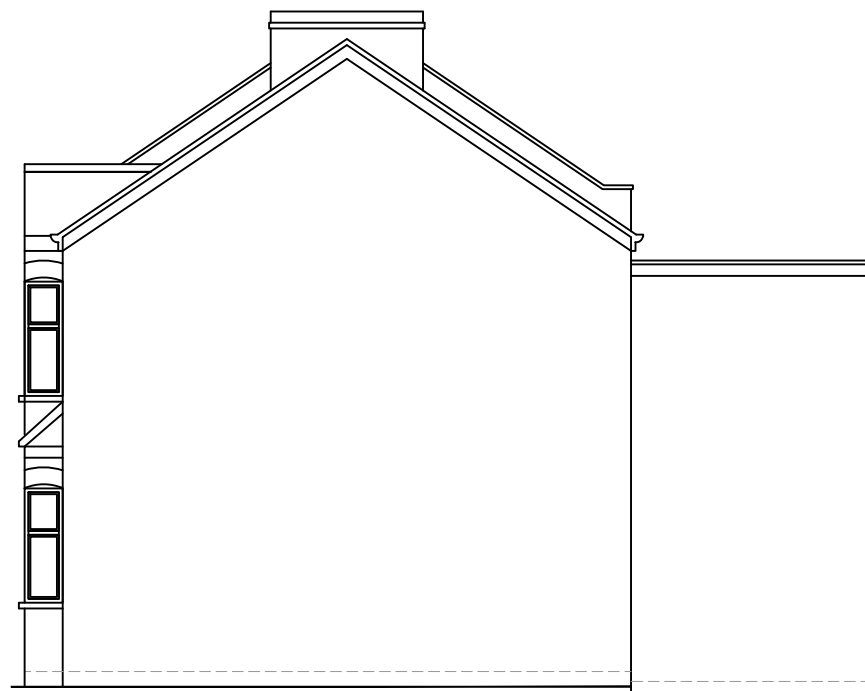

EXISTING ELEVATION SIDE A
SCALE 1:100

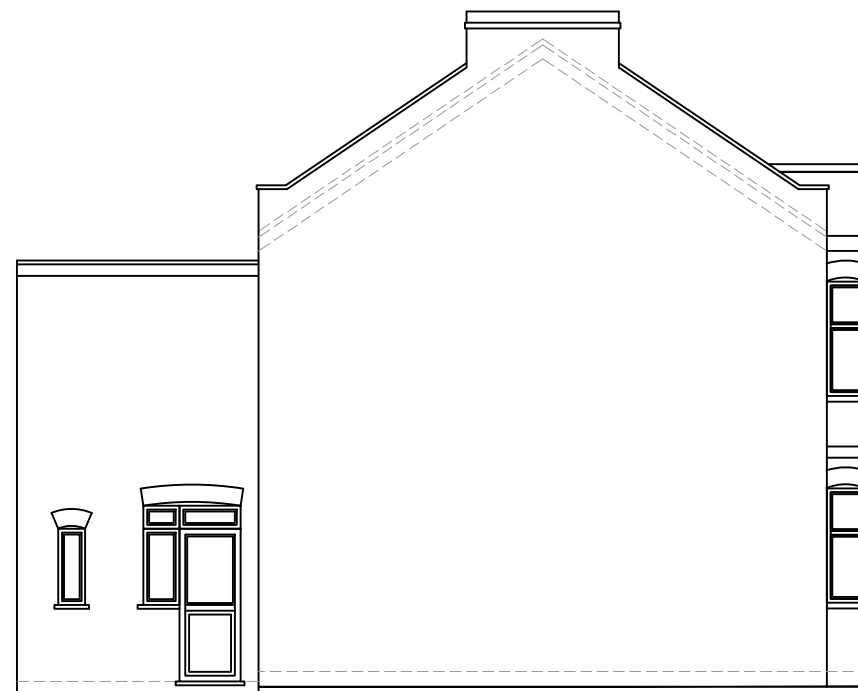

EXISTING ELEVATION SIDE B
SCALE 1:100

 

www.FastPlansUK.co.uk

Project: Loft Conversion with
Dormer to Rear.


Address: 2L WOODLANDS PARK ROAD N15 3RT

Scale: 1:50 @ A3 Dwg. no: A05

Drawn by: O.B.S Date Drawn: 18-JAN-2023

For Drawings Tel: 020 3542 1777

E-mail: plans@FastPlansUK.co.uk

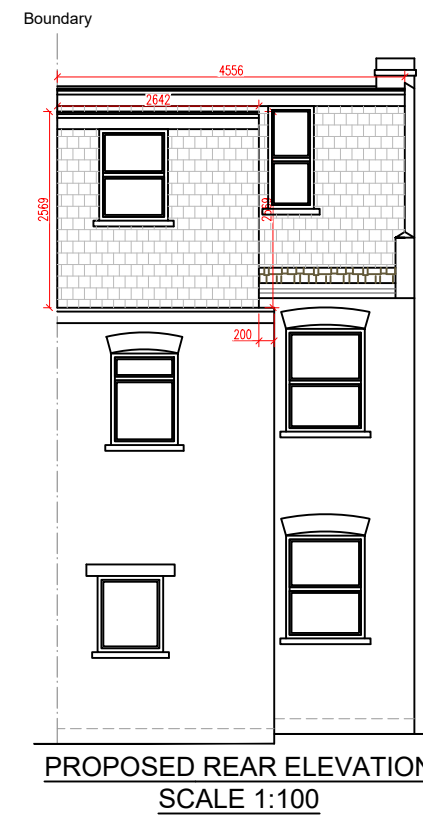

⊗ = LOFT DORMER (A)

$$\frac{\textcircled{A} \quad \textcircled{B}}{2} = 4.08$$

$$= 4.08 \times 4.55 = 18.56$$

⊙ = LOFT DORMER (B)

$$\frac{\textcircled{A} \quad \textcircled{B}}{2} = 2.56 \times \textcircled{C}$$


$$= 6.75 \times 3.11 = 21.01$$

TOTAL VOLUME

$$= X + Y$$

$$18.56 + 21.01 = 39.57$$

$$39.57 \text{ m}^3 < 40 \text{ m}^3$$

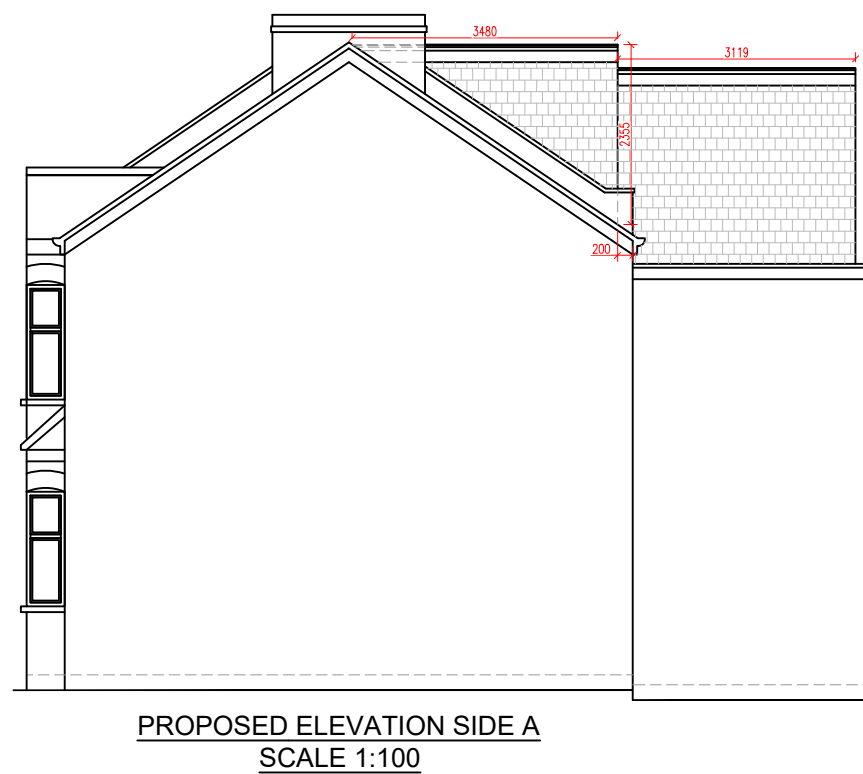

www.FastPlansUK.co.uk


Project: Loft Conversion with
Dormer to Rear.


Address:
2L WOODLANDS PARK ROAD N15 3RT

Scale: 1:50 @ A3	Dwg. no: A06
Drawn by: O.B.S	Date Drawn: 18-JAN-2023


For Drawings Tel: 020 3542 1777

E-mail: plans@FastPlansUK.co.uk

 

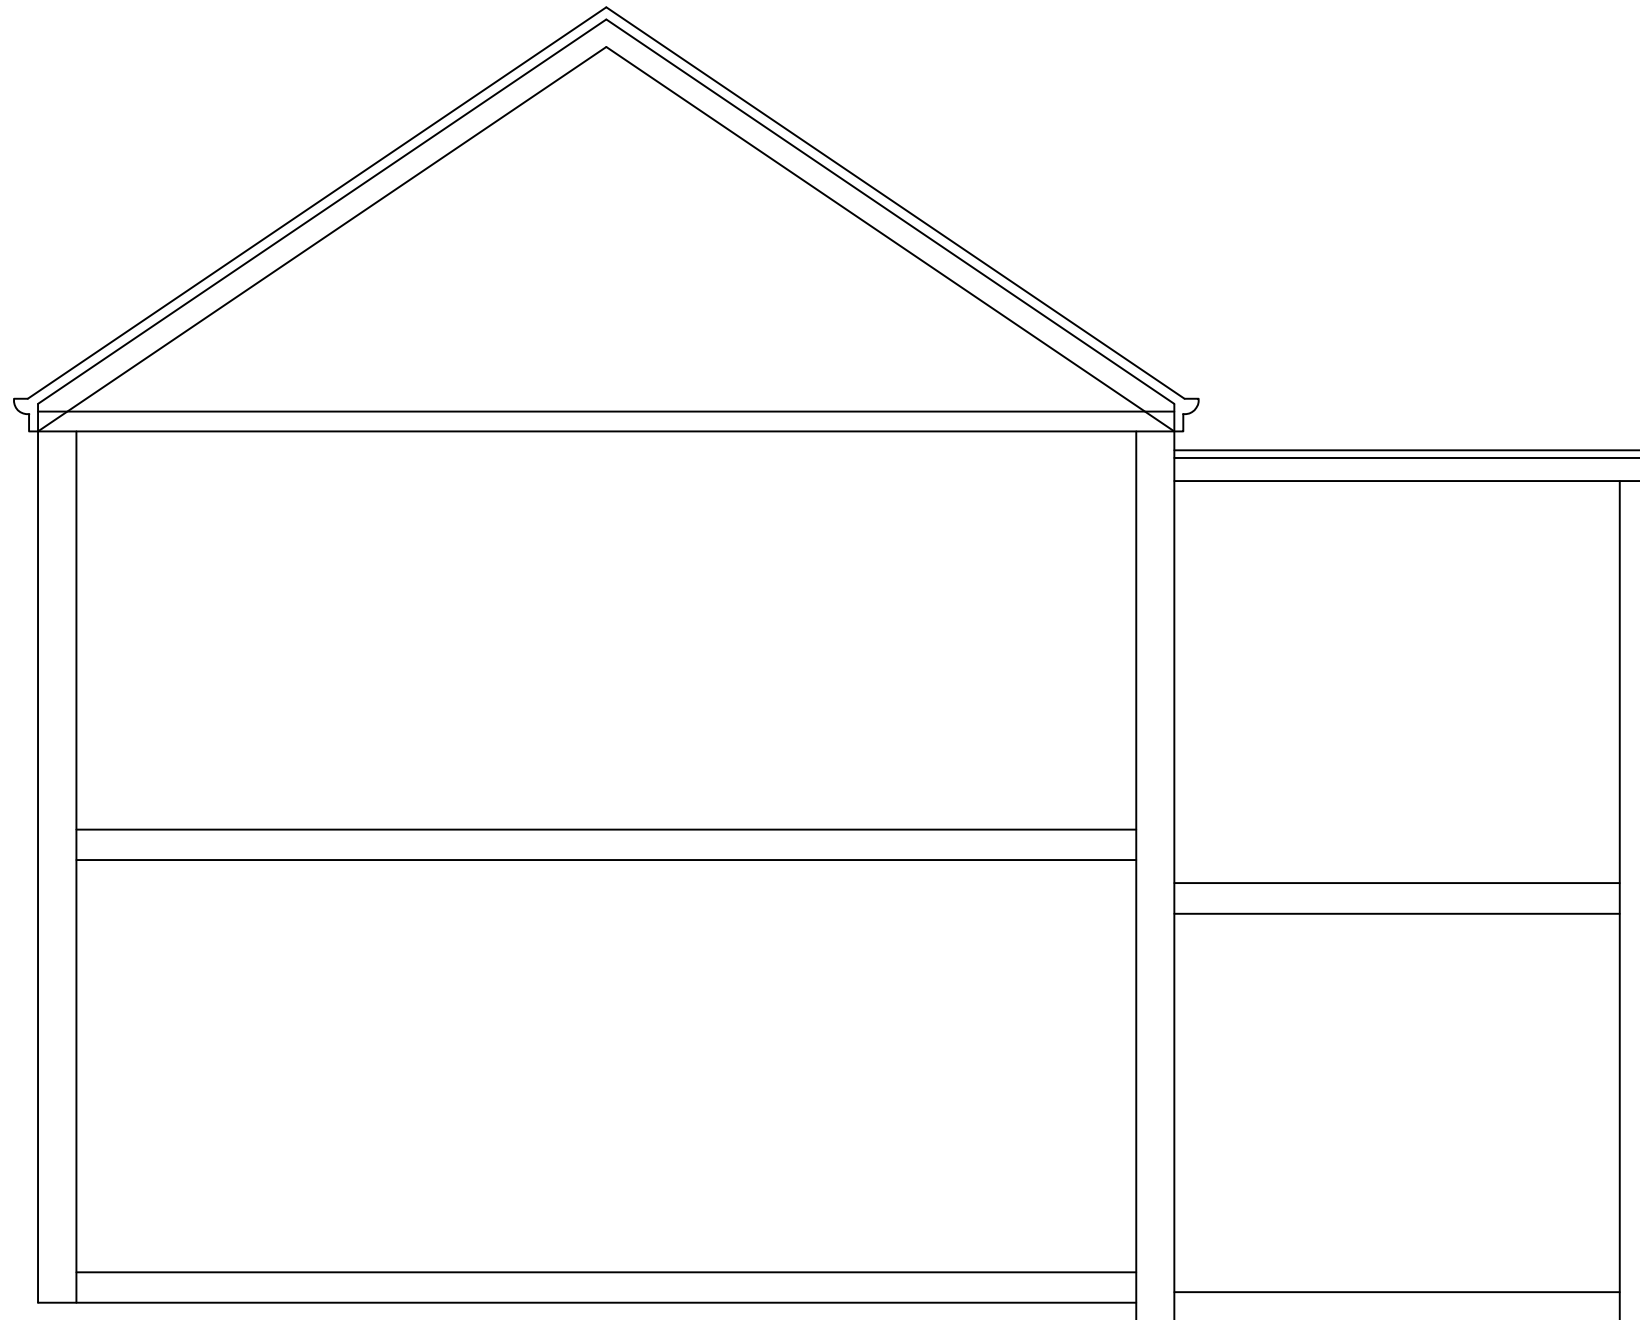

EXISTING SECTION AA
SCALE 1:50

 

www.FastPlansUK.co.uk

Project: Loft Conversion with
Dormer to Rear.


Address:
2L WOODLANDS PARK ROAD N15 3RT

Scale: 1:50 @ A3 Dwg. no: A07


Drawn by: O.B.S. Date Drawn: 18-JAN-2023

For Drawings Tel: 020 3542 1777

E-mail: plans@FastPlansUK.co.uk

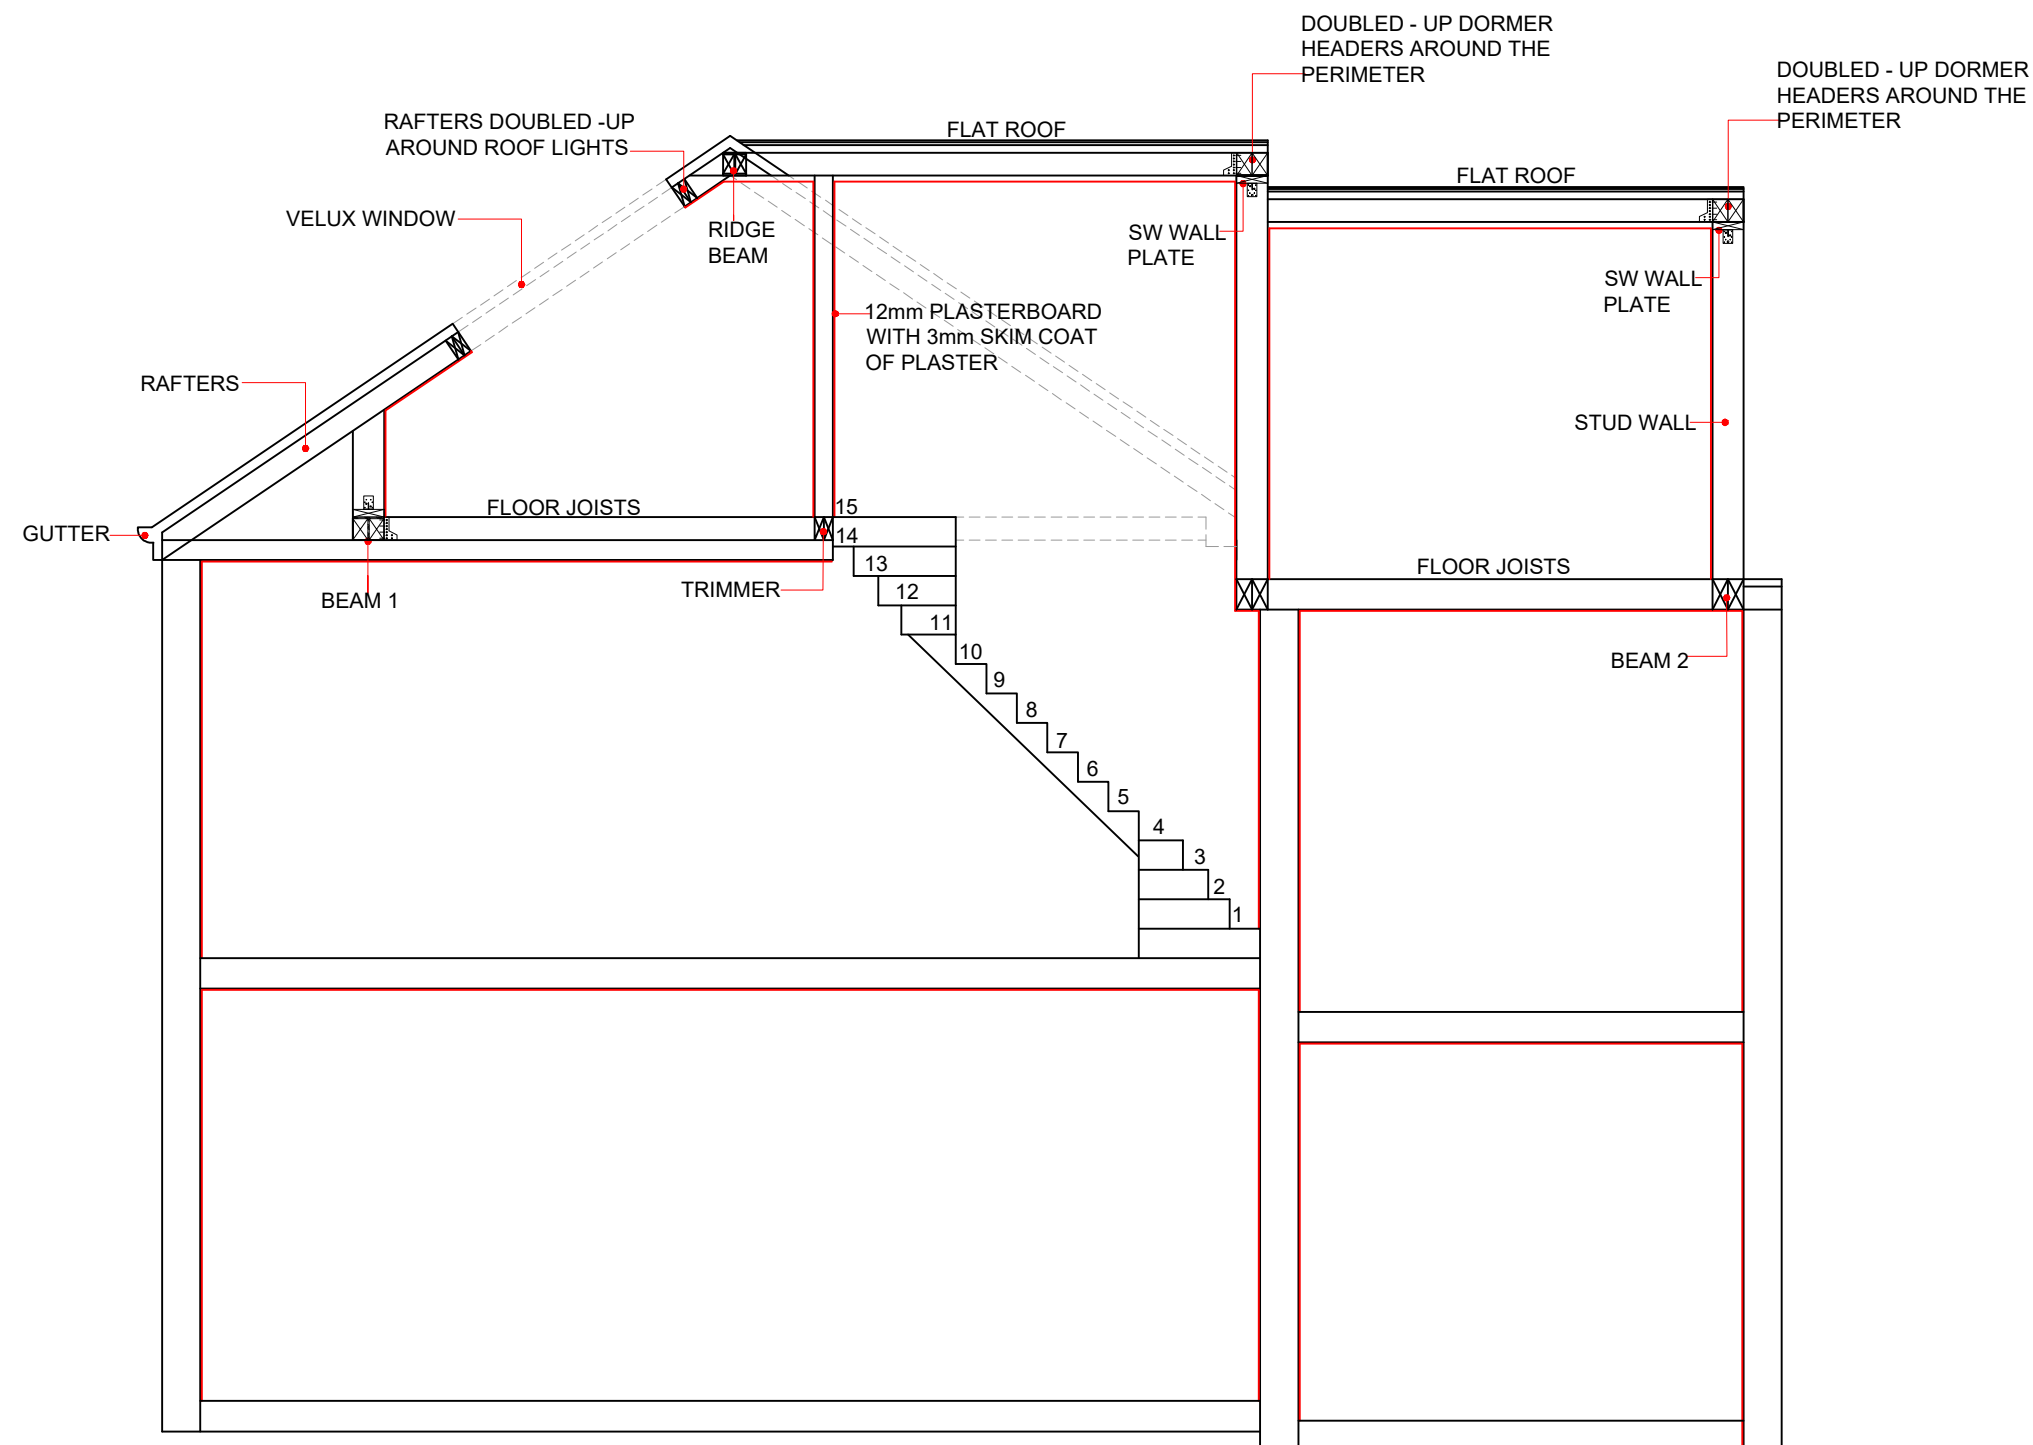

PROPOSED SECTION AA
SCALE 1:50

 

www.FastPlansUK.co.uk

Project: Loft Conversion with
Dormer to Rear.

Address:
2L WOODLANDS PARK ROAD N15 3RT

Scale: 1:50 @ A3 Dwg. no: A08


Drawn by: O.B.S Date Drawn: 18-JAN-2023

For Drawings Tel: 020 3542 1777


E-mail: plans@FastPlansUK.co.uk



BLOCK PLAN
SCALE 1:500

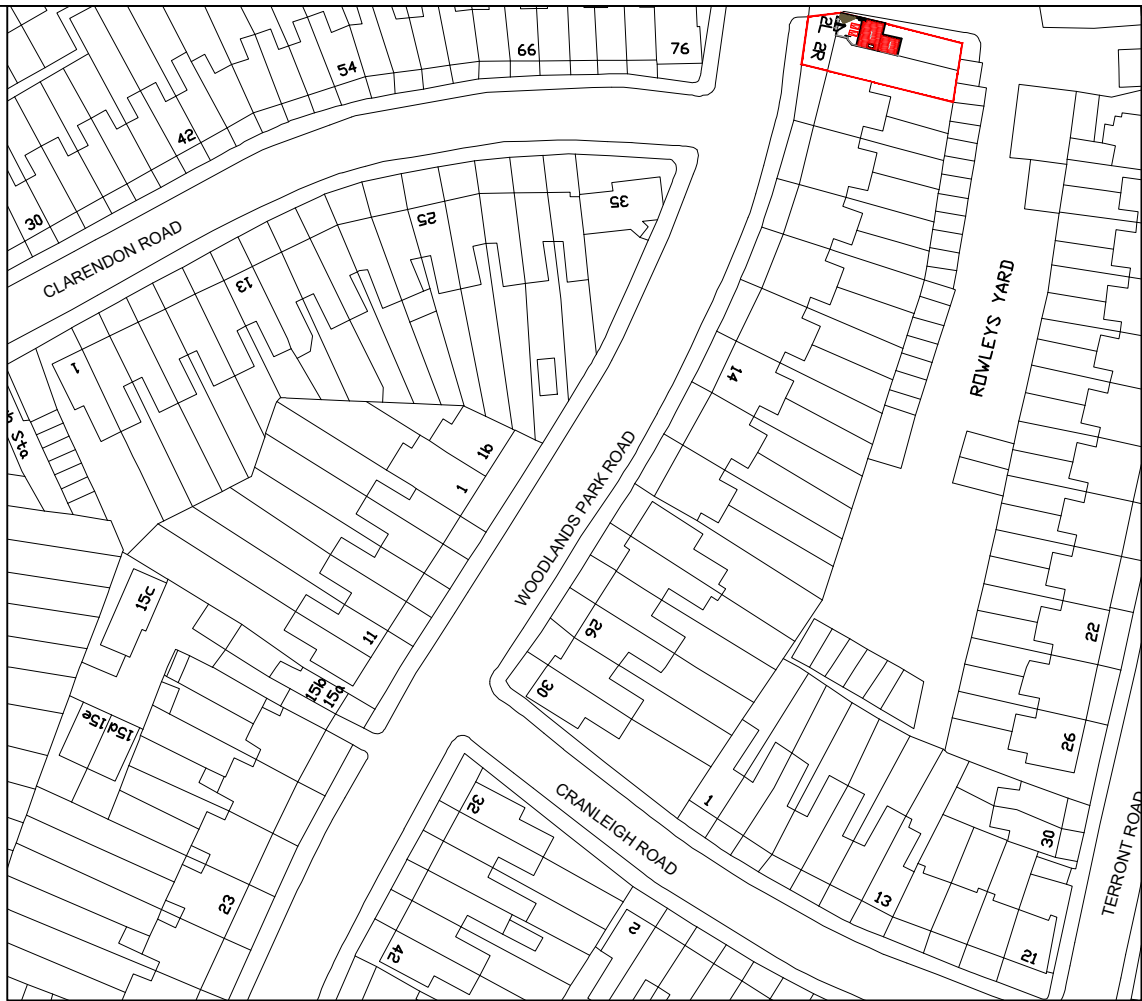

LOCATION PLAN
SCALE 1:1250

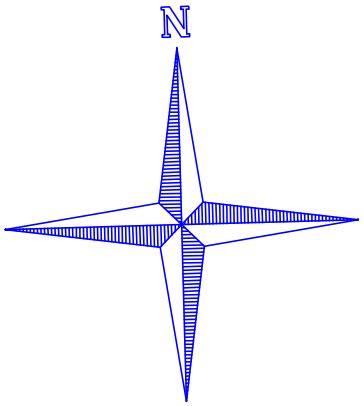

www.FastPlansUK.co.uk

Project: Loft Conversion with
Dormer to Rear.

Address: 2L WOODLANDS PARK ROAD N15 3RT

Scale: 1:500 @ A3	Dwg. no: A12
Drawn by: O.B.S	Date Drawn: 18-JAN-2023

For Drawings Tel: 020 3542 1777

E-mail: plans@FastPlansUK.co.uk