


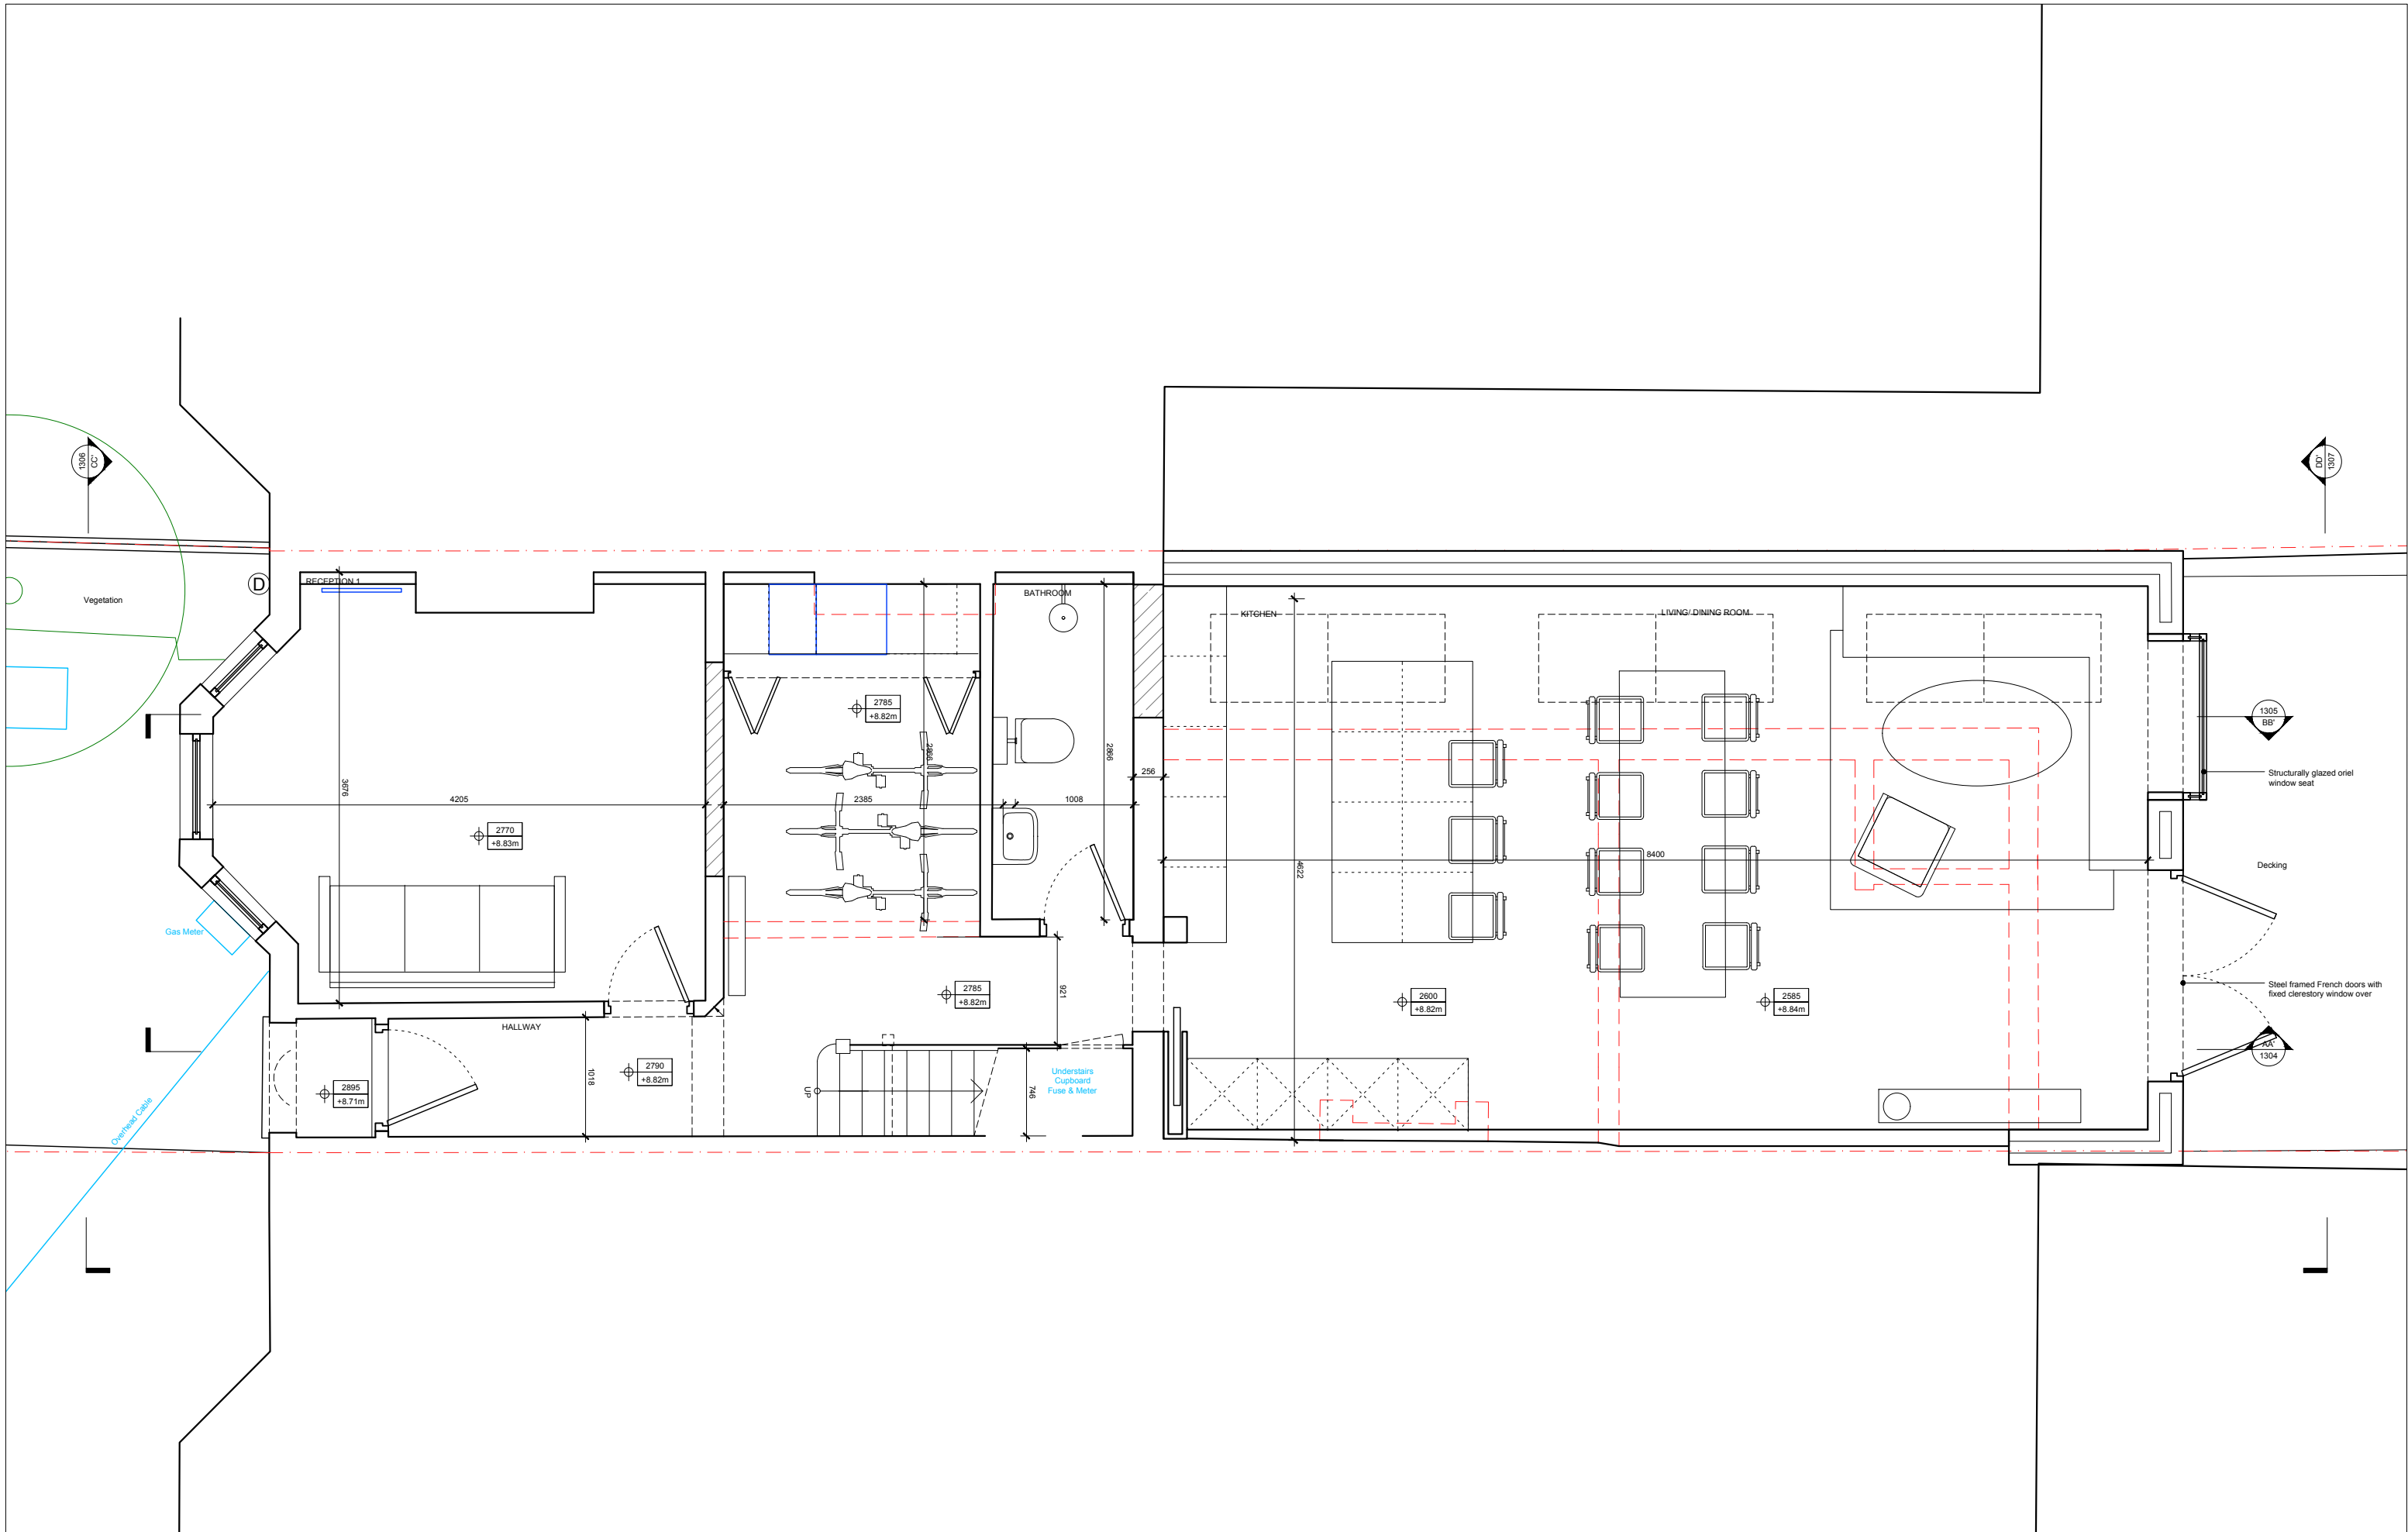


 


GENERAL NOTES		REV	DATE	DRAWN	CHECKED	DESCRIPTION	REV	DATE	DRAWN	CHECKED	DESCRIPTION	Project Name and Number		TMR Studios Ltd.
For information only. Do not scale. All dimensions to be verified by Contractor on site. Discrepancies to be reported to the Architect. All structural elements to Structural Engineer's details. All details to Manufacturer's specification and details. Drawings to be read in conjunction with TMR-Studios Schedule of Works. All details subject to Building Control approval. Relevant details subject to Party Wall Award. Boundary lines are indicative tbc by Client. The copyright of this drawing remains with TMR-Studios. No reproduction of this information (in part or whole) without express permission from TMR Studios.		A	22.06.13	TR	TR	First Issue						TMR1212		28u Fifth Avenue, London, W10 4DN
		B	22.10.29	TR	TR	Updates						16 Rutland Gardens, N4 1JP		t: 07956 885 237 e: info@tmr-studios.com
												Client Rich and Naomi King		Registered Company Number: 09566223
												Drawing Title		Project No. Stage Drawing No
												Proposed		Rev
												Ground floor plan		B
												Scale 1:50@A3		Date 2022.05.02

[illegible]

 

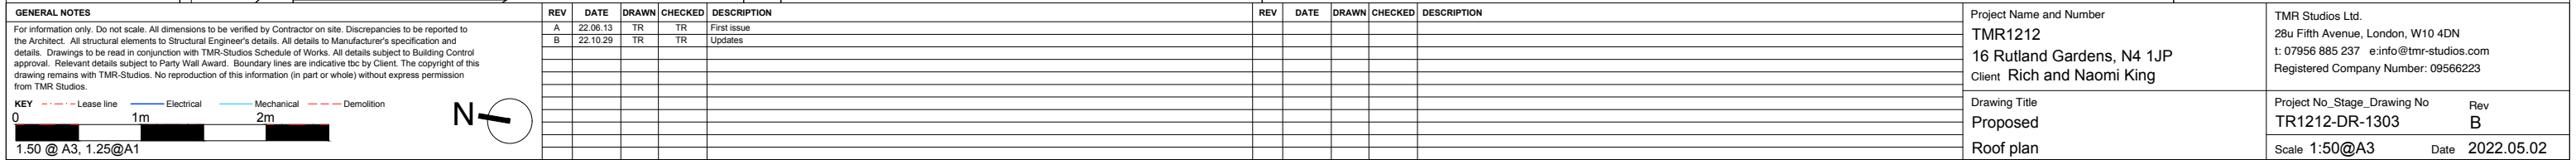

GENERAL NOTES For information only. Do not scale. All dimensions to be verified by Contractor on site. Discrepancies to be reported to the Architect. All structural elements to Structural Engineer's details. All details to Manufacturer's specification and details. Drawings to be read in conjunction with TMR-Studios Schedule of Works. All details subject to Building Control approval. Relevant details subject to Party Wall Award. Boundary lines are indicative tbc by Client. The copyright of this drawing remains with TMR-Studios. No reproduction of this information (in part or whole) without express permission from TMR Studios. KEY Lease line Electrical Mechanical Demolition 01m2m 1.50 @ A3, 1.25@A1	REV	DATE	DRAWN	CHECKED	DESCRIPTION	REV	DATE	DRAWN	CHECKED	DESCRIPTION	Project Name and Number		TMR Studios Ltd. 28u Fifth Avenue, London, W10 4DN t: 07956 885 237 e:info@tmr-studios.com Registered Company Number: 09566223	
	A	22.06.13	TR	TR	First issue							TMR1212		
	B	22.10.29	TR	TR	Updates							16 Rutland Gardens, N4 1JP		
												Client Rich and Naomi King		
												Drawing Title		Project No_Stage_Drawing No
												Proposed		Rev
												Section AA		B
														Scale 1:50@A3
														Date 2022.05.02

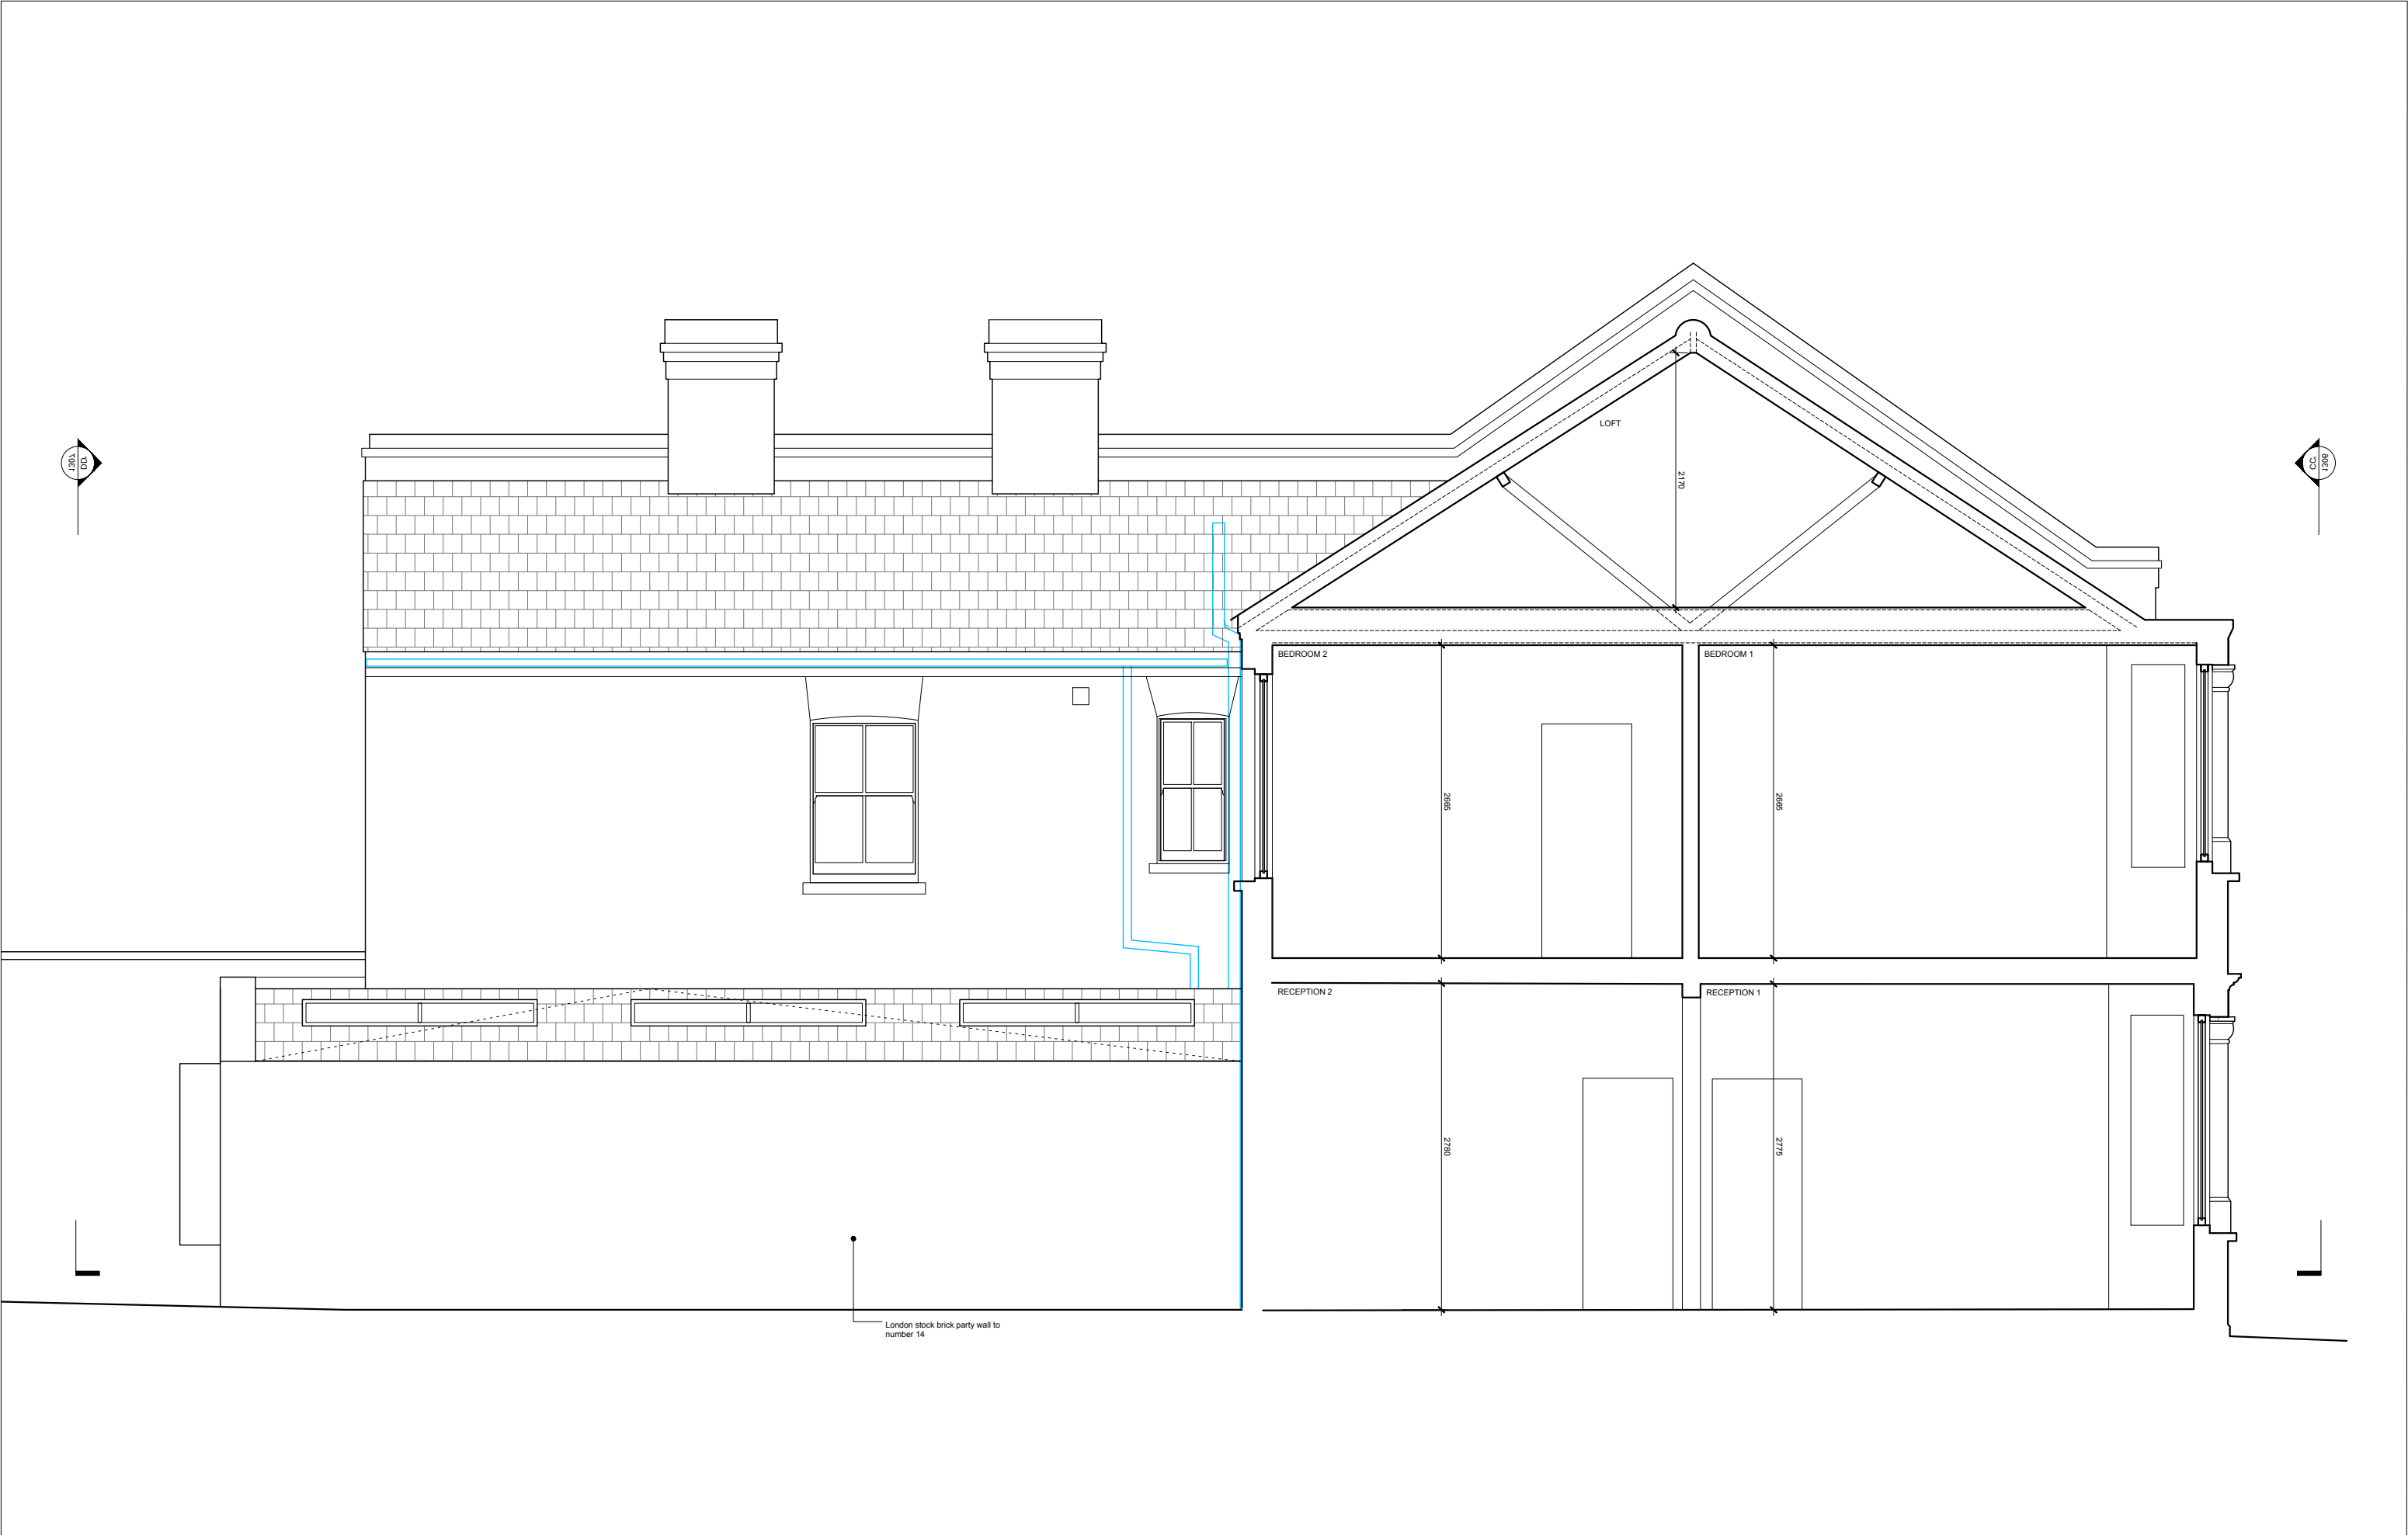

GENERAL NOTES For information only. Do not scale. All dimensions to be verified by Contractor on site. Discrepancies to be reported to the Architect. All structural elements to Structural Engineer's details. All details to Manufacturer's specification and details. Drawings to be read in conjunction with TMR-Studios Schedule of Works. All details subject to Building Control approval. Relevant details subject to Party Wall Award. Boundary lines are indicative tbc by Client. The copyright of this drawing remains with TMR-Studios. No reproduction of this information (in part or whole) without express permission from TMR Studios. KEY - - - Lease line - - - Electrical - - - Mechanical - - - Demolition 0 1m 2m 1:50 @ A3, 1:25@A1	REV	DATE	DRAWN	CHECKED	DESCRIPTION
	A	22.06.13	TR	TR	First issue
	REV	DATE	DRAWN	CHECKED	DESCRIPTION
Project Name and Number TMR1212 16 Rutland Gardens, N4 1JP Client Rich and Naomi King		TMR Studios Ltd. 28u Fifth Avenue, London, W10 4DN t: 07956 885 237 e:info@tmr-studios.com Registered Company Number: 09566223			
		Project No_Stage_Drawing No Rev TR1212-DR-1305 A			
		Drawing Title Proposed			
		Section BB			
		Scale 1:50@A3 Date 2022.05.02			



GENERAL NOTES For information only. Do not scale. All dimensions to be verified by Contractor on site. Discrepancies to be reported to the Architect. All structural elements to Structural Engineer's details. All details to Manufacturer's specification and details. Drawings to be read in conjunction with TMR-Studios Schedule of Works. All details subject to Building Control approval. Relevant details subject to Party Wall Award. Boundary lines are indicative tbc by Client. The copyright of this drawing remains with TMR-Studios. No reproduction of this information (in part or whole) without express permission from TMR Studios. KEY Lease line Electrical Mechanical Demolition 0
