


NOTES:
ALL DIMENSIONS, LEVELS AND CLEARANCES TO BE CHECKED
ON SITE PRIOR TO WORKS COMMENCING

THIS DRAWING SHOULD BE READ IN CONJUNCTION WITH ALL
OTHER PROJECT RELATED DRAWINGS, SPECIFICATIONS AND
DOCUMENTS.


THIS DRAWING IS COPYRIGHT OF GEBHARD AND GOODWIN

LEGEND


- 1 3 NO. VELUX TO FRONT ROOF SLOPE
- 2 LOFT EXTENSION TO MAIN ROOF WITH REAR BOX DORMER, CLAD IN VERTICAL WEATHERBOARD CLADDING
- 3 LOFT EXTENSION TO BACK ADDITION WITH SIDE BOX DORMER, CLAD IN VERTICAL WEATHERBOARD CLADDING AND ROOFLIGHTS OVER
- 4 SINGLE STOREY BRICKWORK SIDE INFILL EXTENSION WITH PITCHED ROOF OVER AND ROOFLIGHTS
- 5 SINGLE STOREY REAR EXTENSION WITH FLAT ROOF OVER AND CLAD IN VERTICAL WEATHERBOARD CLADDING
- 6 SLATE GREY COLOURED (OR SIMILAR) WINDOW FRAMES
- 7 ORIEL STYLE WINDOW TO REAR ELEVATION

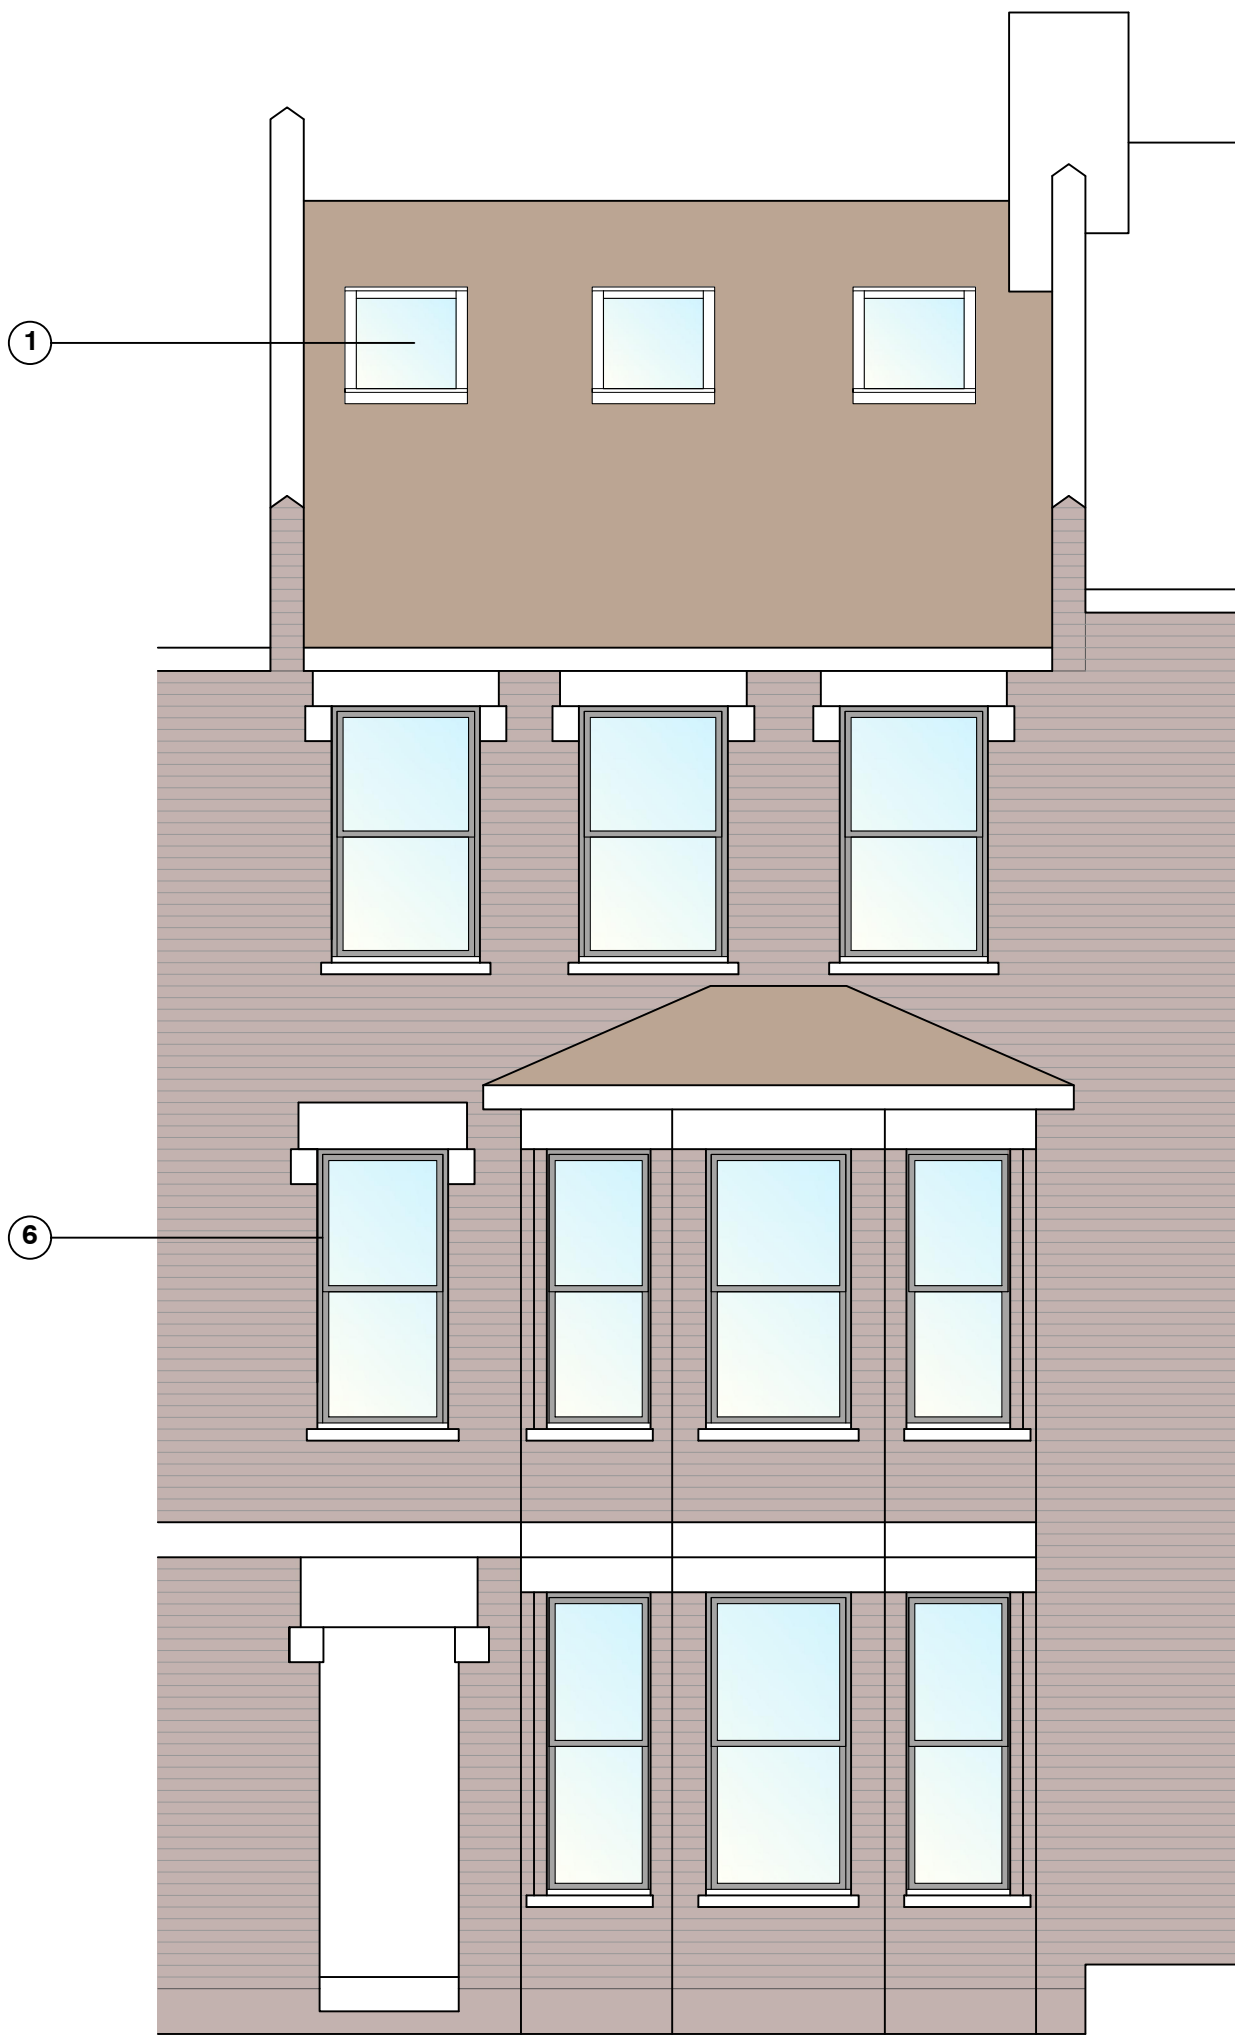

FRONT ELEVATION

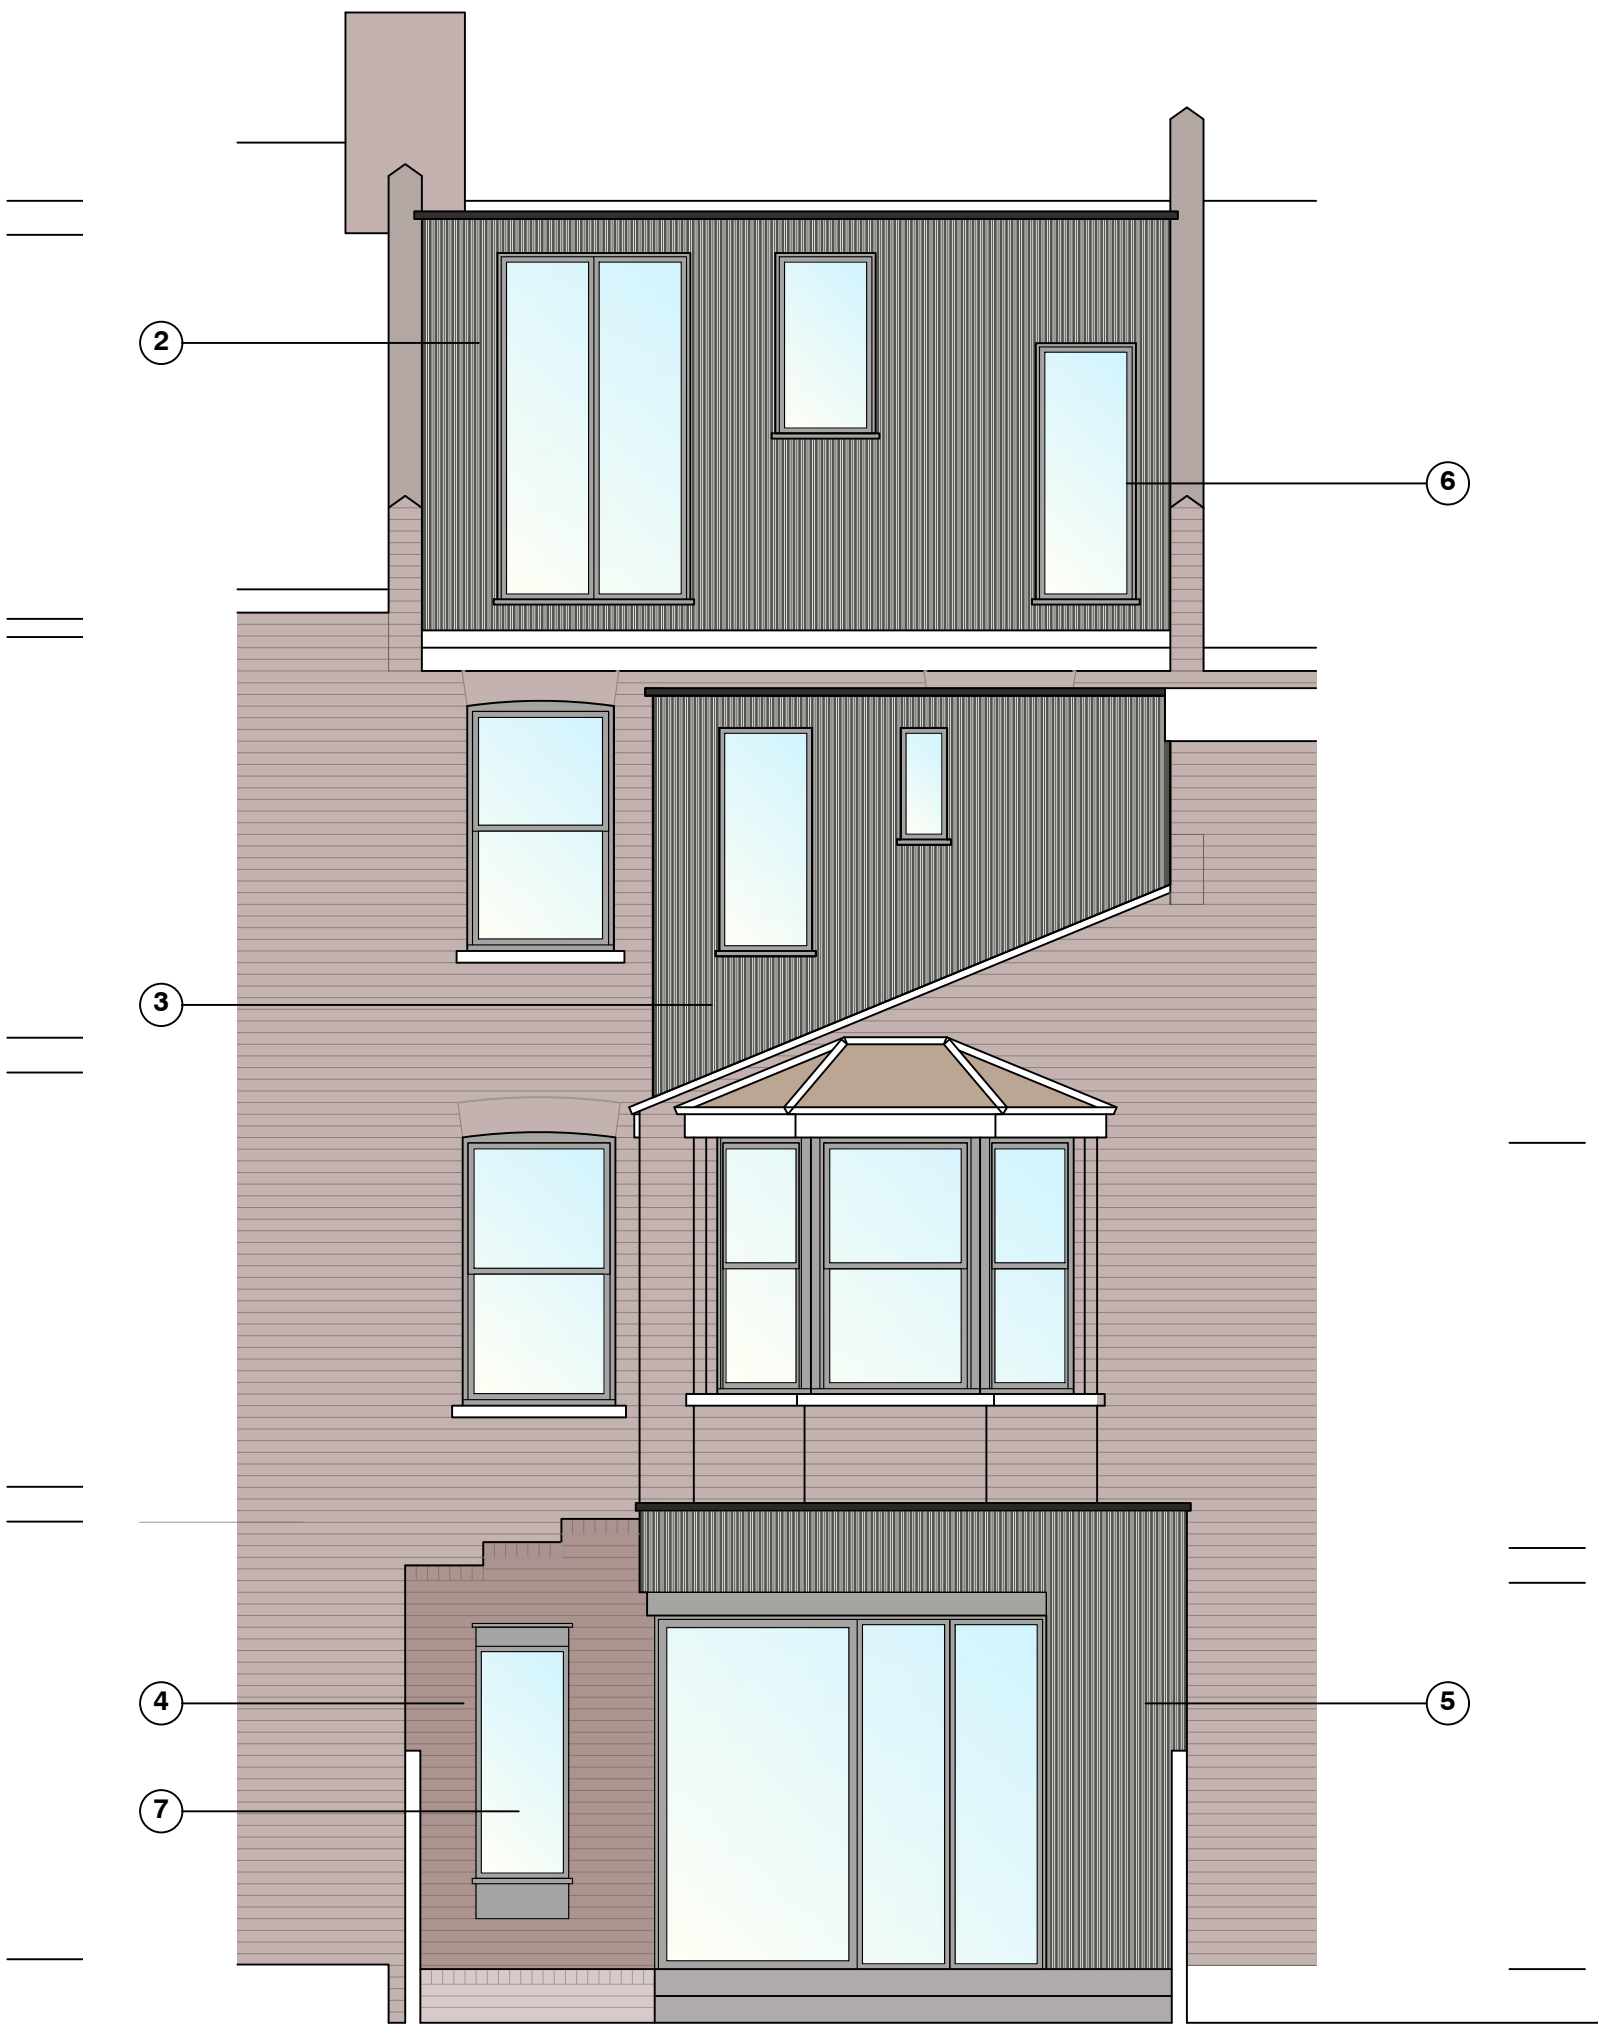

REAR ELEVATION

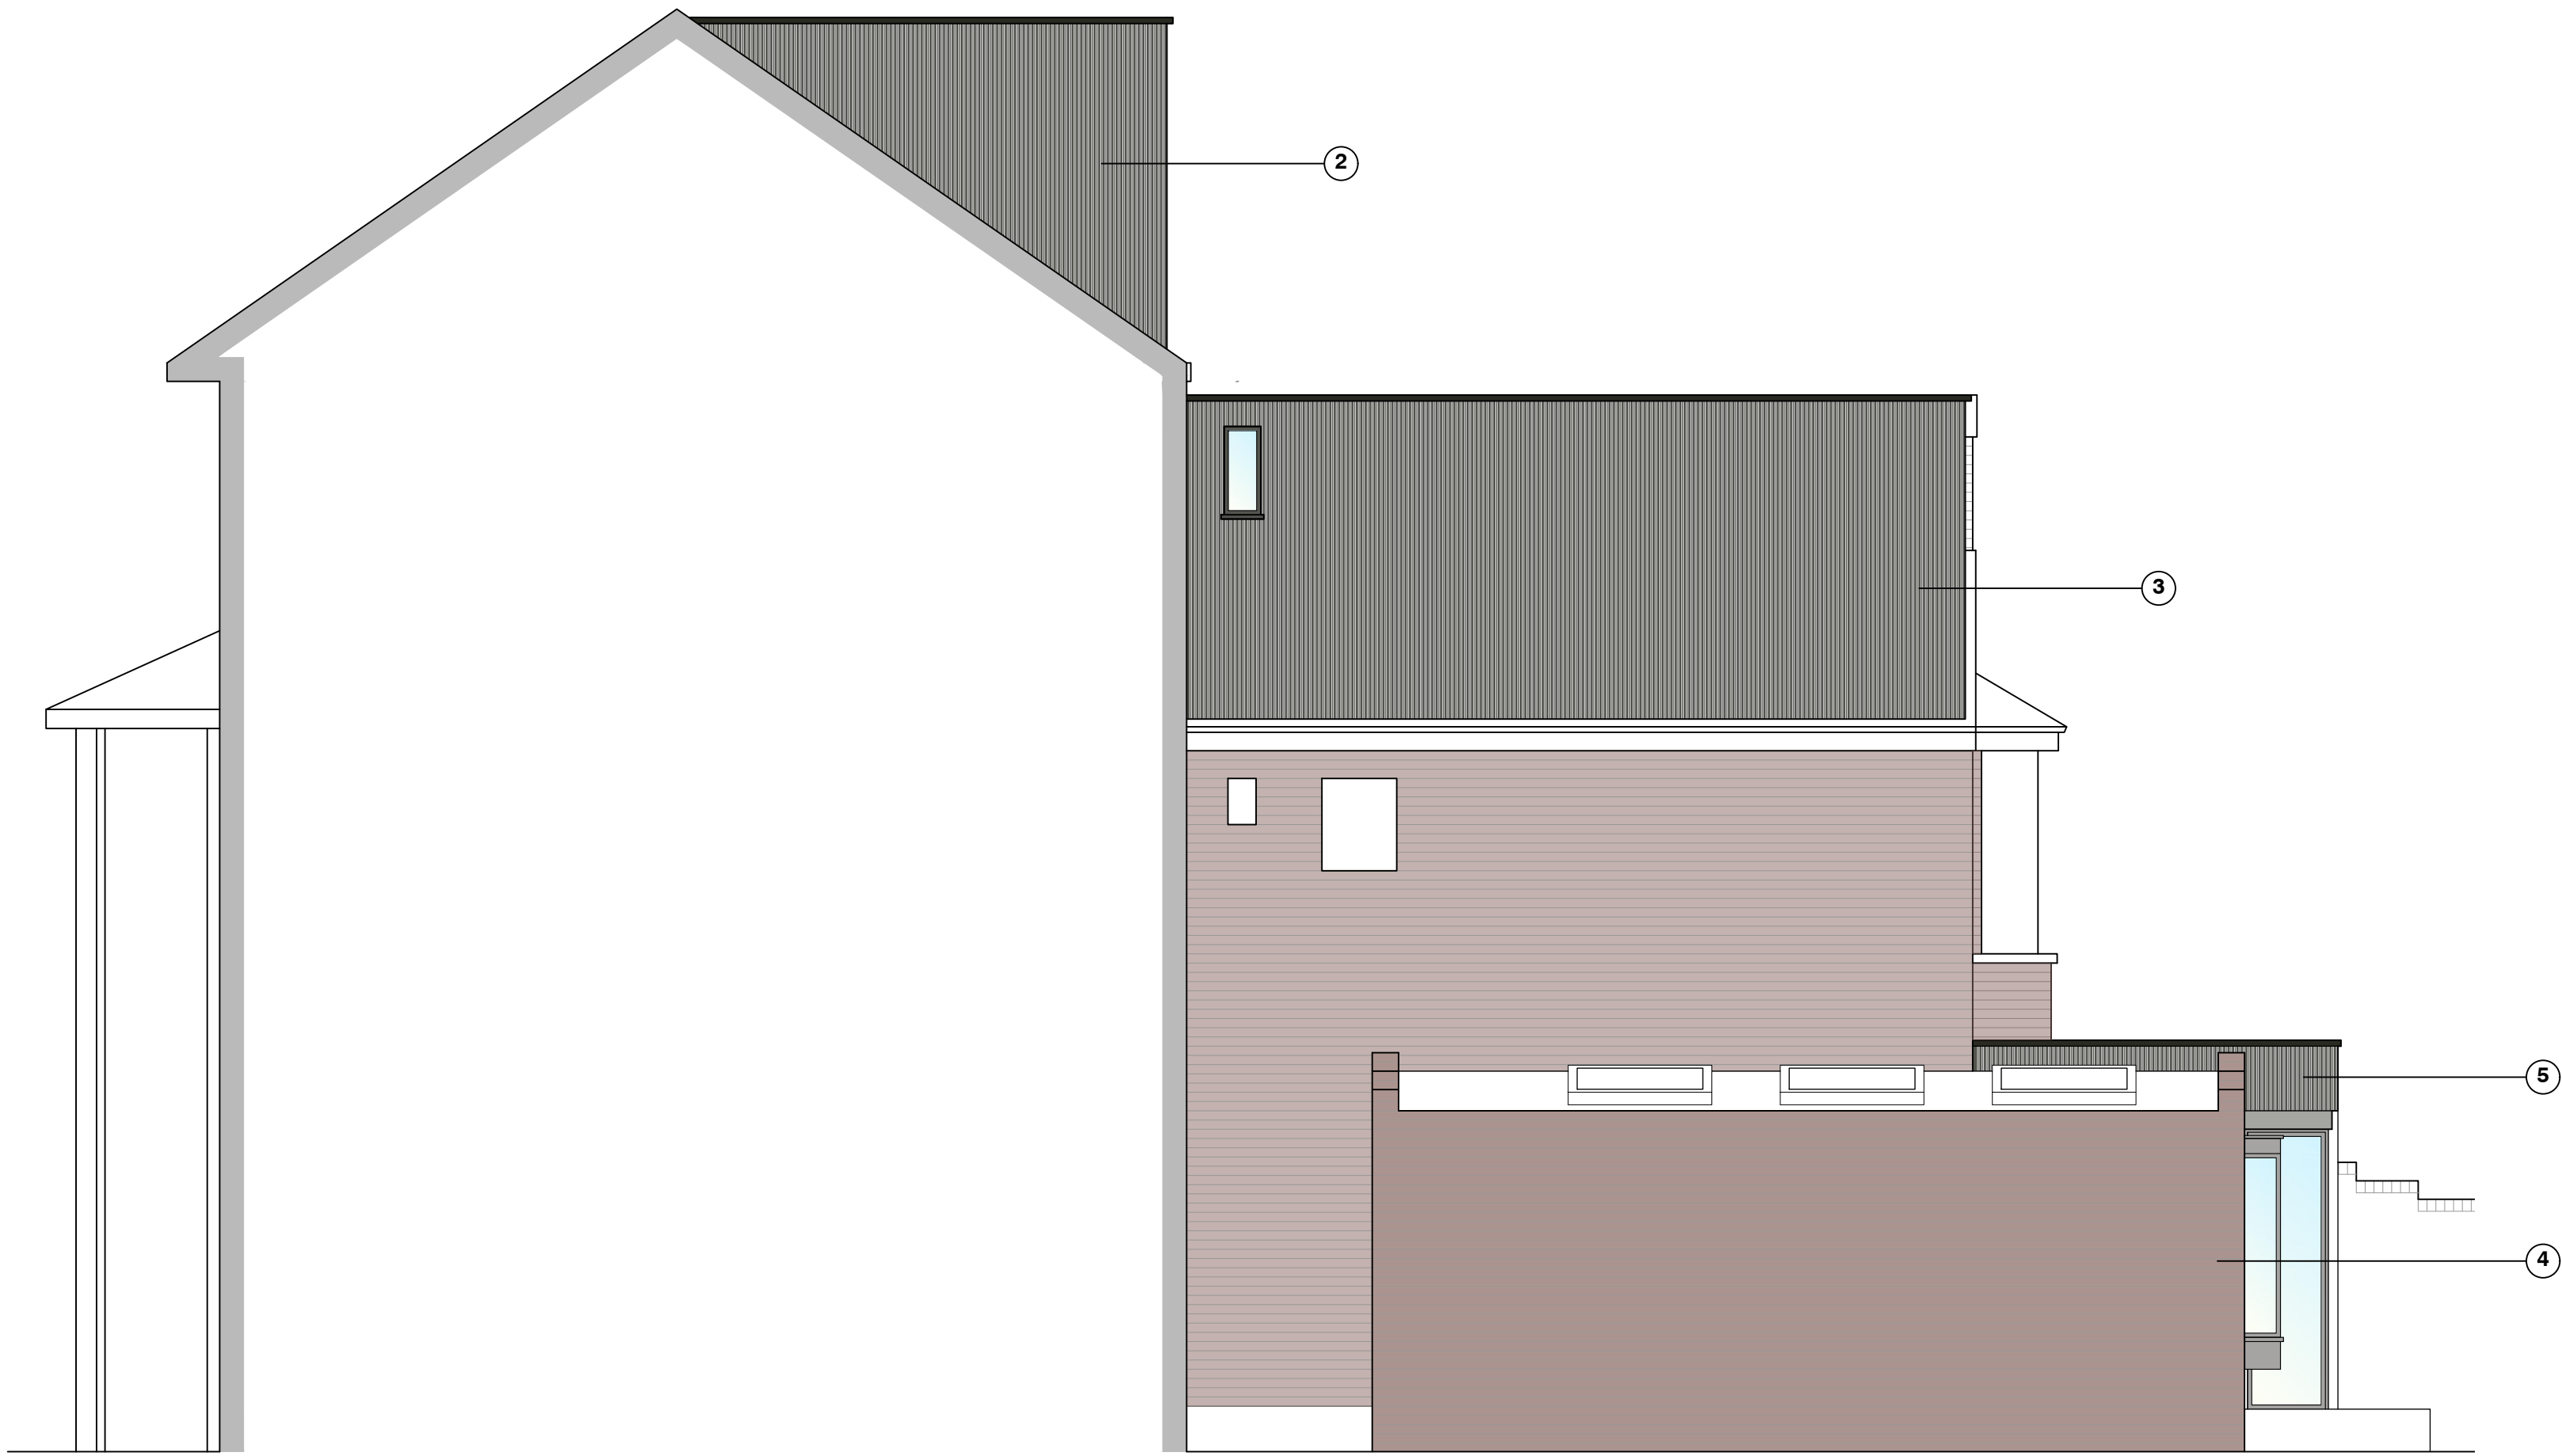

SECTIONAL SIDE ELEVATION

PROPOSED ELEVATIONS



C18.07.22Planning issue

Rev.	Date	Notes
PLANNING		

PROJECT
PJR

SITE ADDRESS
17 DOWNHILLS PARK RD
LONDON
N17

DRAWING TITLE:
PROPOSED ELEVATIONS

DRAWING NO:
1227-210

BY:	CHK:	DATE:	SCALE @A1
GG	GG	21.04.22	1:50

GG