



NOTES:
ALL DIMENSIONS, LEVELS AND CLEARANCES TO BE CHECKED
ON SITE PRIOR TO WORKS COMMENCING

THIS DRAWING SHOULD BE READ IN CONJUNCTION WITH ALL
OTHER PROJECT RELATED DRAWINGS, SPECIFICATIONS AND
DOCUMENTS.

THIS DRAWING IS COPYRIGHT OF GEBHARD AND GOODWIN

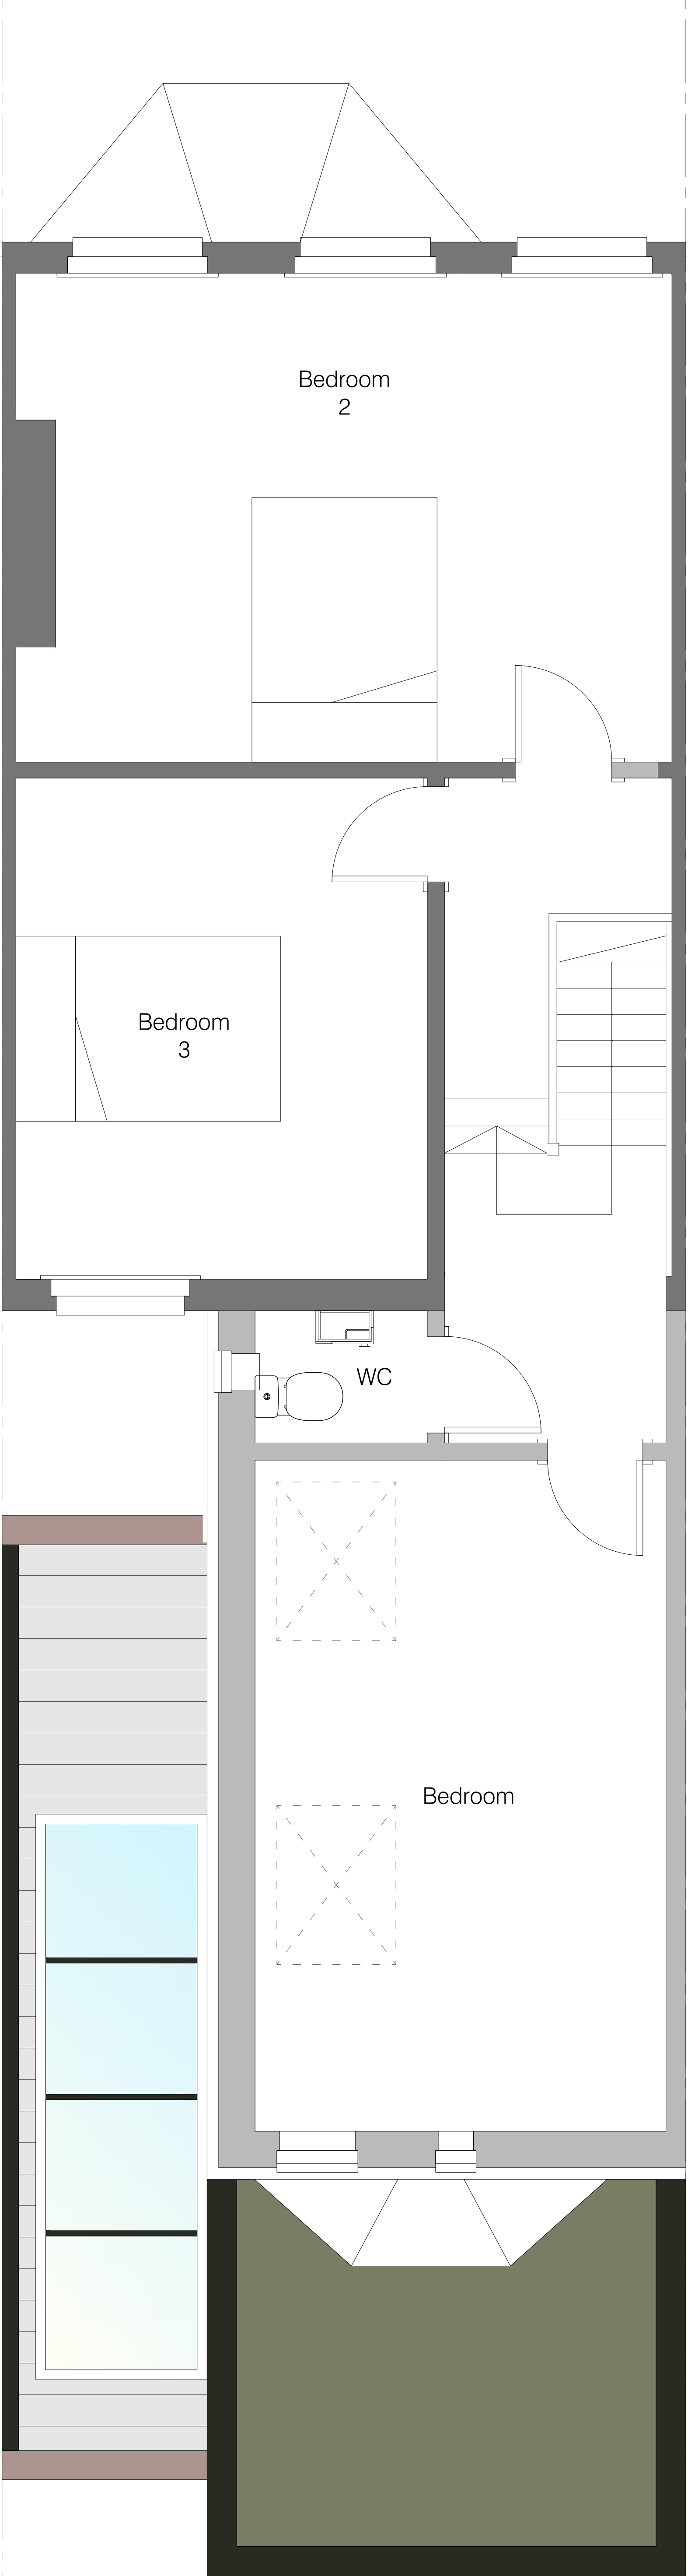

PROPOSED SECOND FLOOR PLAN

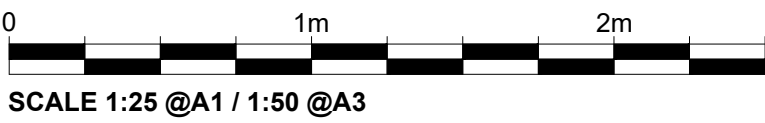

23.01.23 Planning issue			
Rev.	Date	Notes	
PLANNING			
PROJECT			
PJR			
SITE ADDRESS			
17 DOWNHILLS PARK RD			
LONDON			
N17			
DRAWING TITLE:			
PROPOSED SECOND FLOOR PLAN			
AMENDMENT			
DRAWING NO:			
1227-123			
BY:	CHK:	DATE:	SCALE @A1
GG	GG	21.04.22	1:25

