

NOTES:
ALL DIMENSIONS, LEVELS AND CLEARANCES TO BE CHECKED
ON SITE PRIOR TO WORKS COMMENCING

THIS DRAWING SHOULD BE READ IN CONJUNCTION WITH ALL
OTHER PROJECT RELATED DRAWINGS, SPECIFICATIONS AND
DOCUMENTS.

THIS DRAWING IS COPYRIGHT OF GEBHARD AND GOODWIN

LEGEND


- 1 PROPOSED ROOF TERRACE
- 2 GLAZED BALUSTRADE AROUND PERIMETER OF ROOF
- 3 AMENDED WINDOW / DOOR OPENINGS
- 4 WINDOW OPENING BLOCKED UP IN BRICKWORK TO MATCH EXISTING
- 5 SINGLE LARGE ROOFLIGHT OVER GROUND FLOOR SIDE EXTENSION



FRONT ELEVATION



REAR ELEVATION

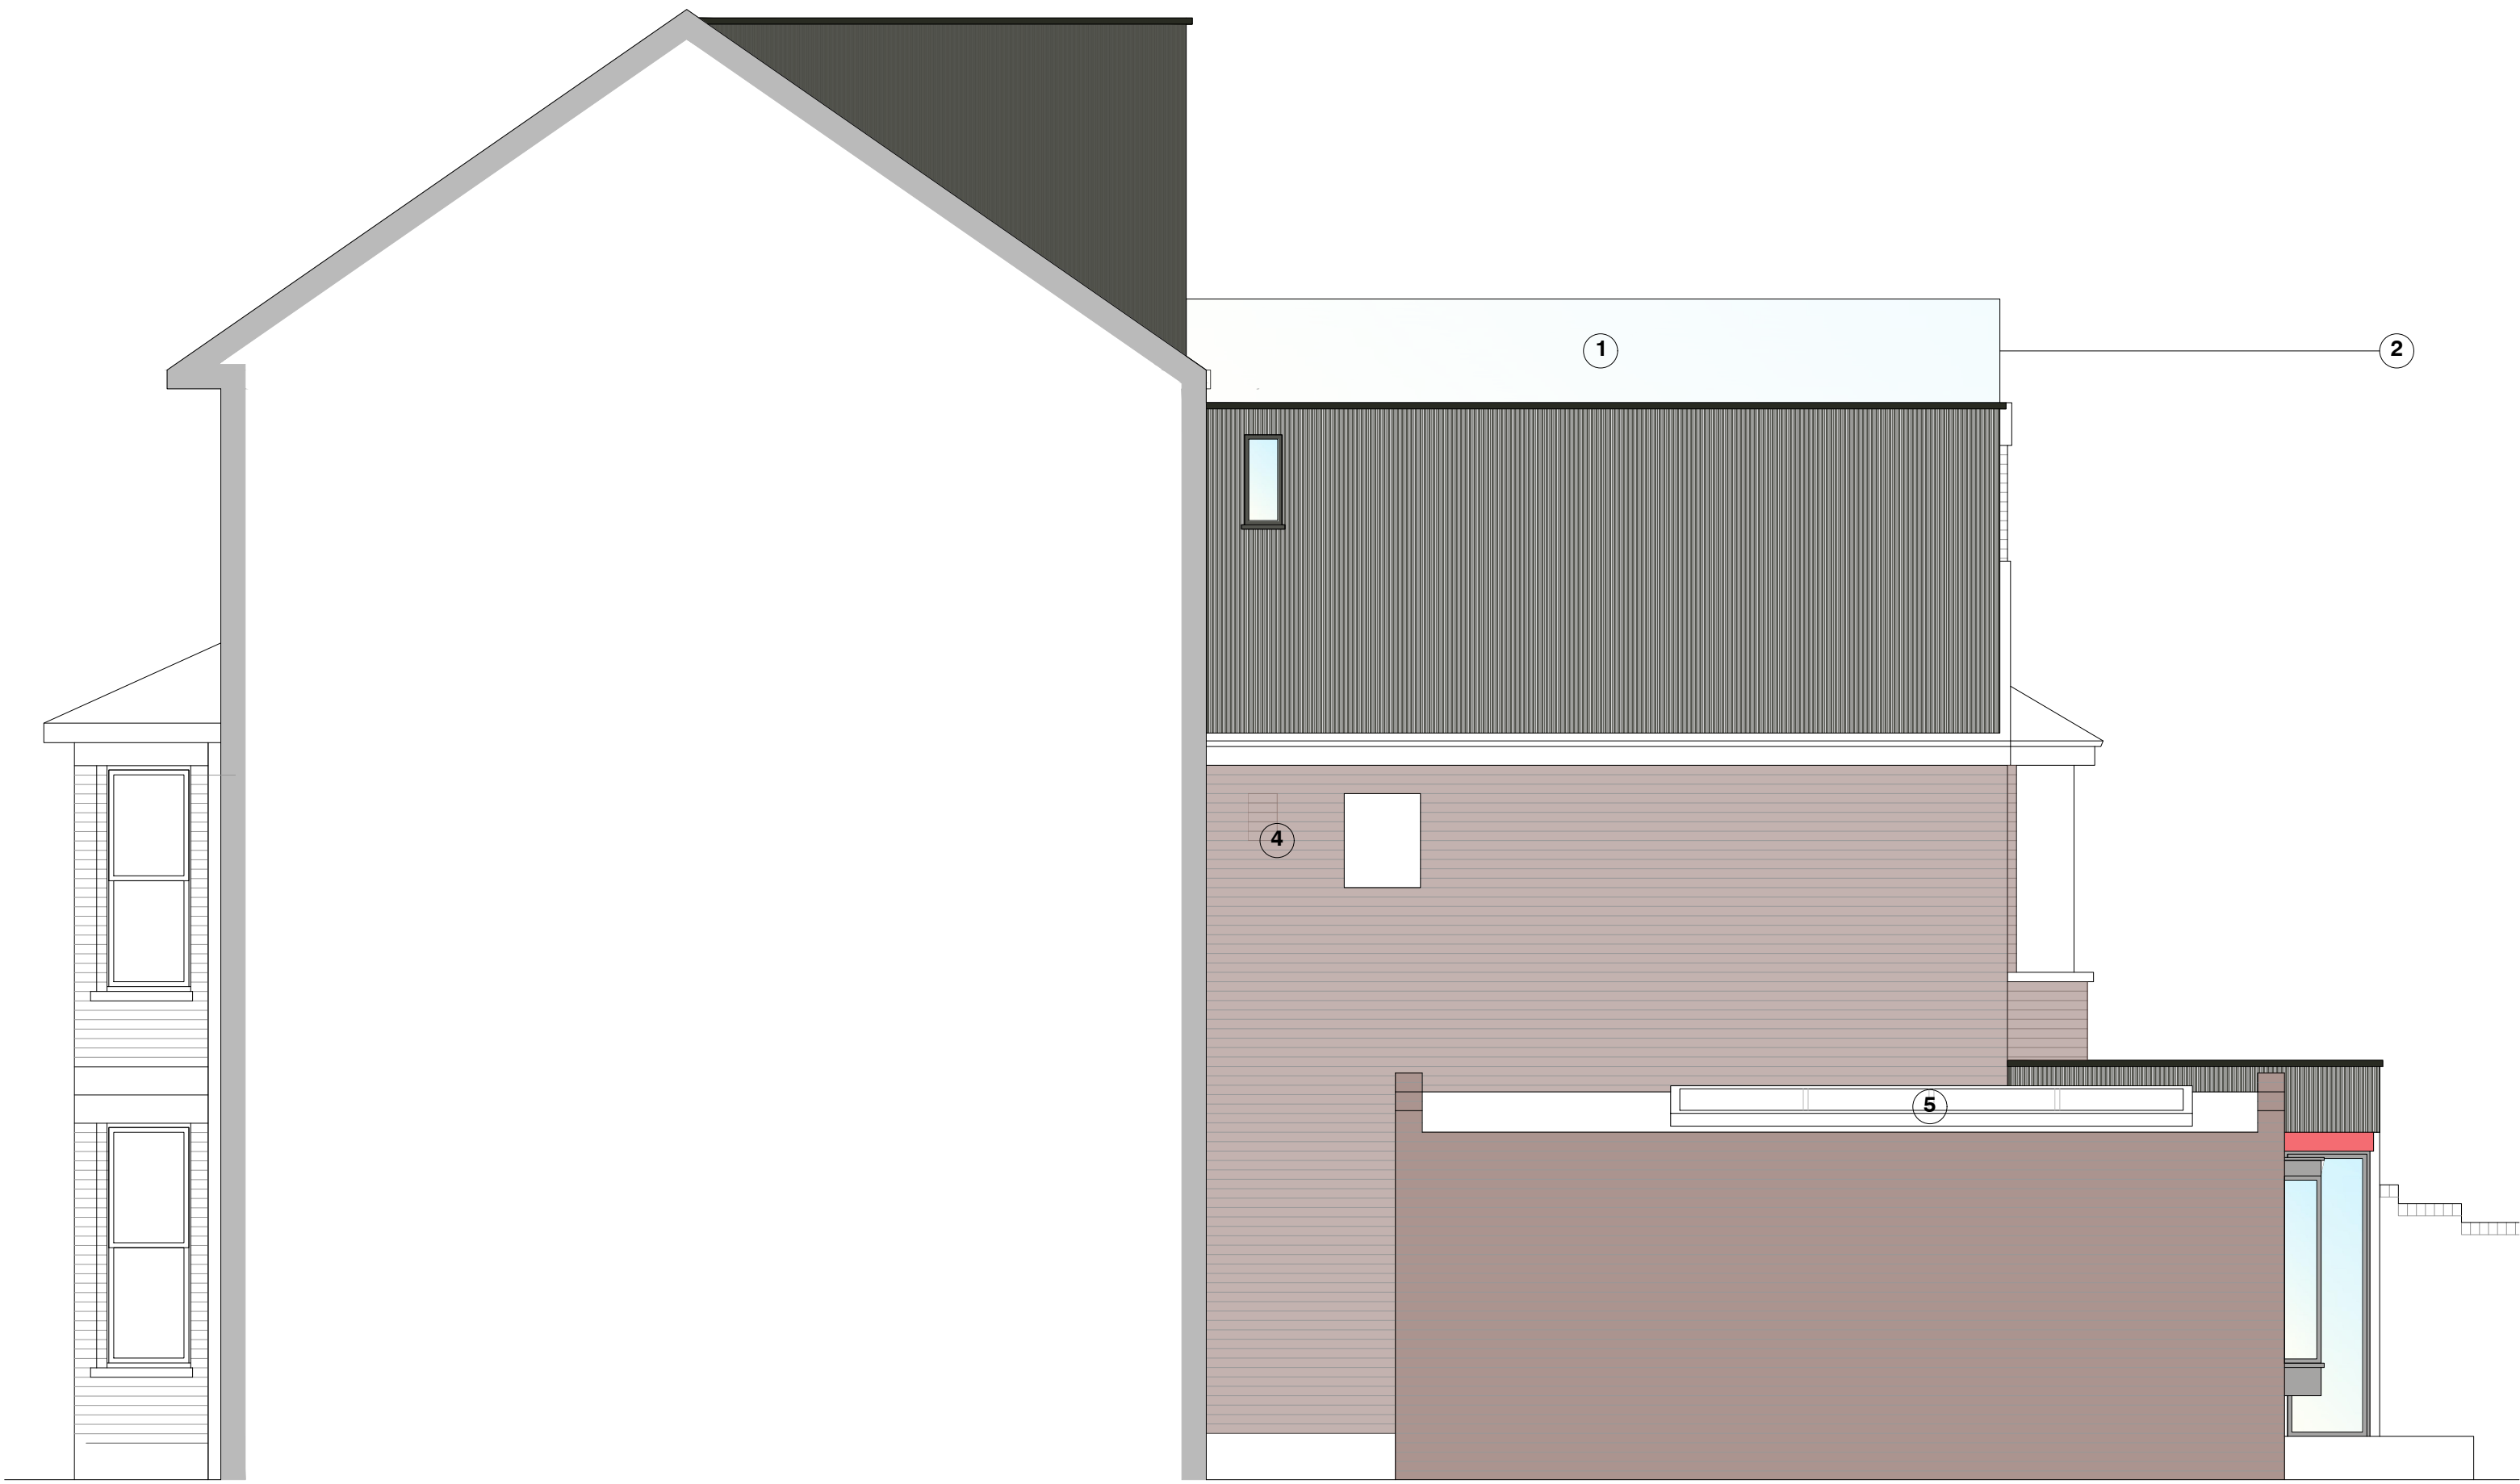

SECTIONAL SIDE ELEVATION

PROPOSED ELEVATIONS



23.01.23				Planning issue	
Rev.	Date		Notes		
PLANNING					
PROJECT					
PJR					
SITE ADDRESS					
17 DOWNHILLS PARK RD					
LONDON					
N17					
DRAWING TITLE:					
PROPOSED ELEVATIONS					
AMENDMENT					
DRAWING NO:					
1227-220					
BY:	CHK:	DATE:		SCALE @A1	
GG	GG	21.04.22		1:50	

