



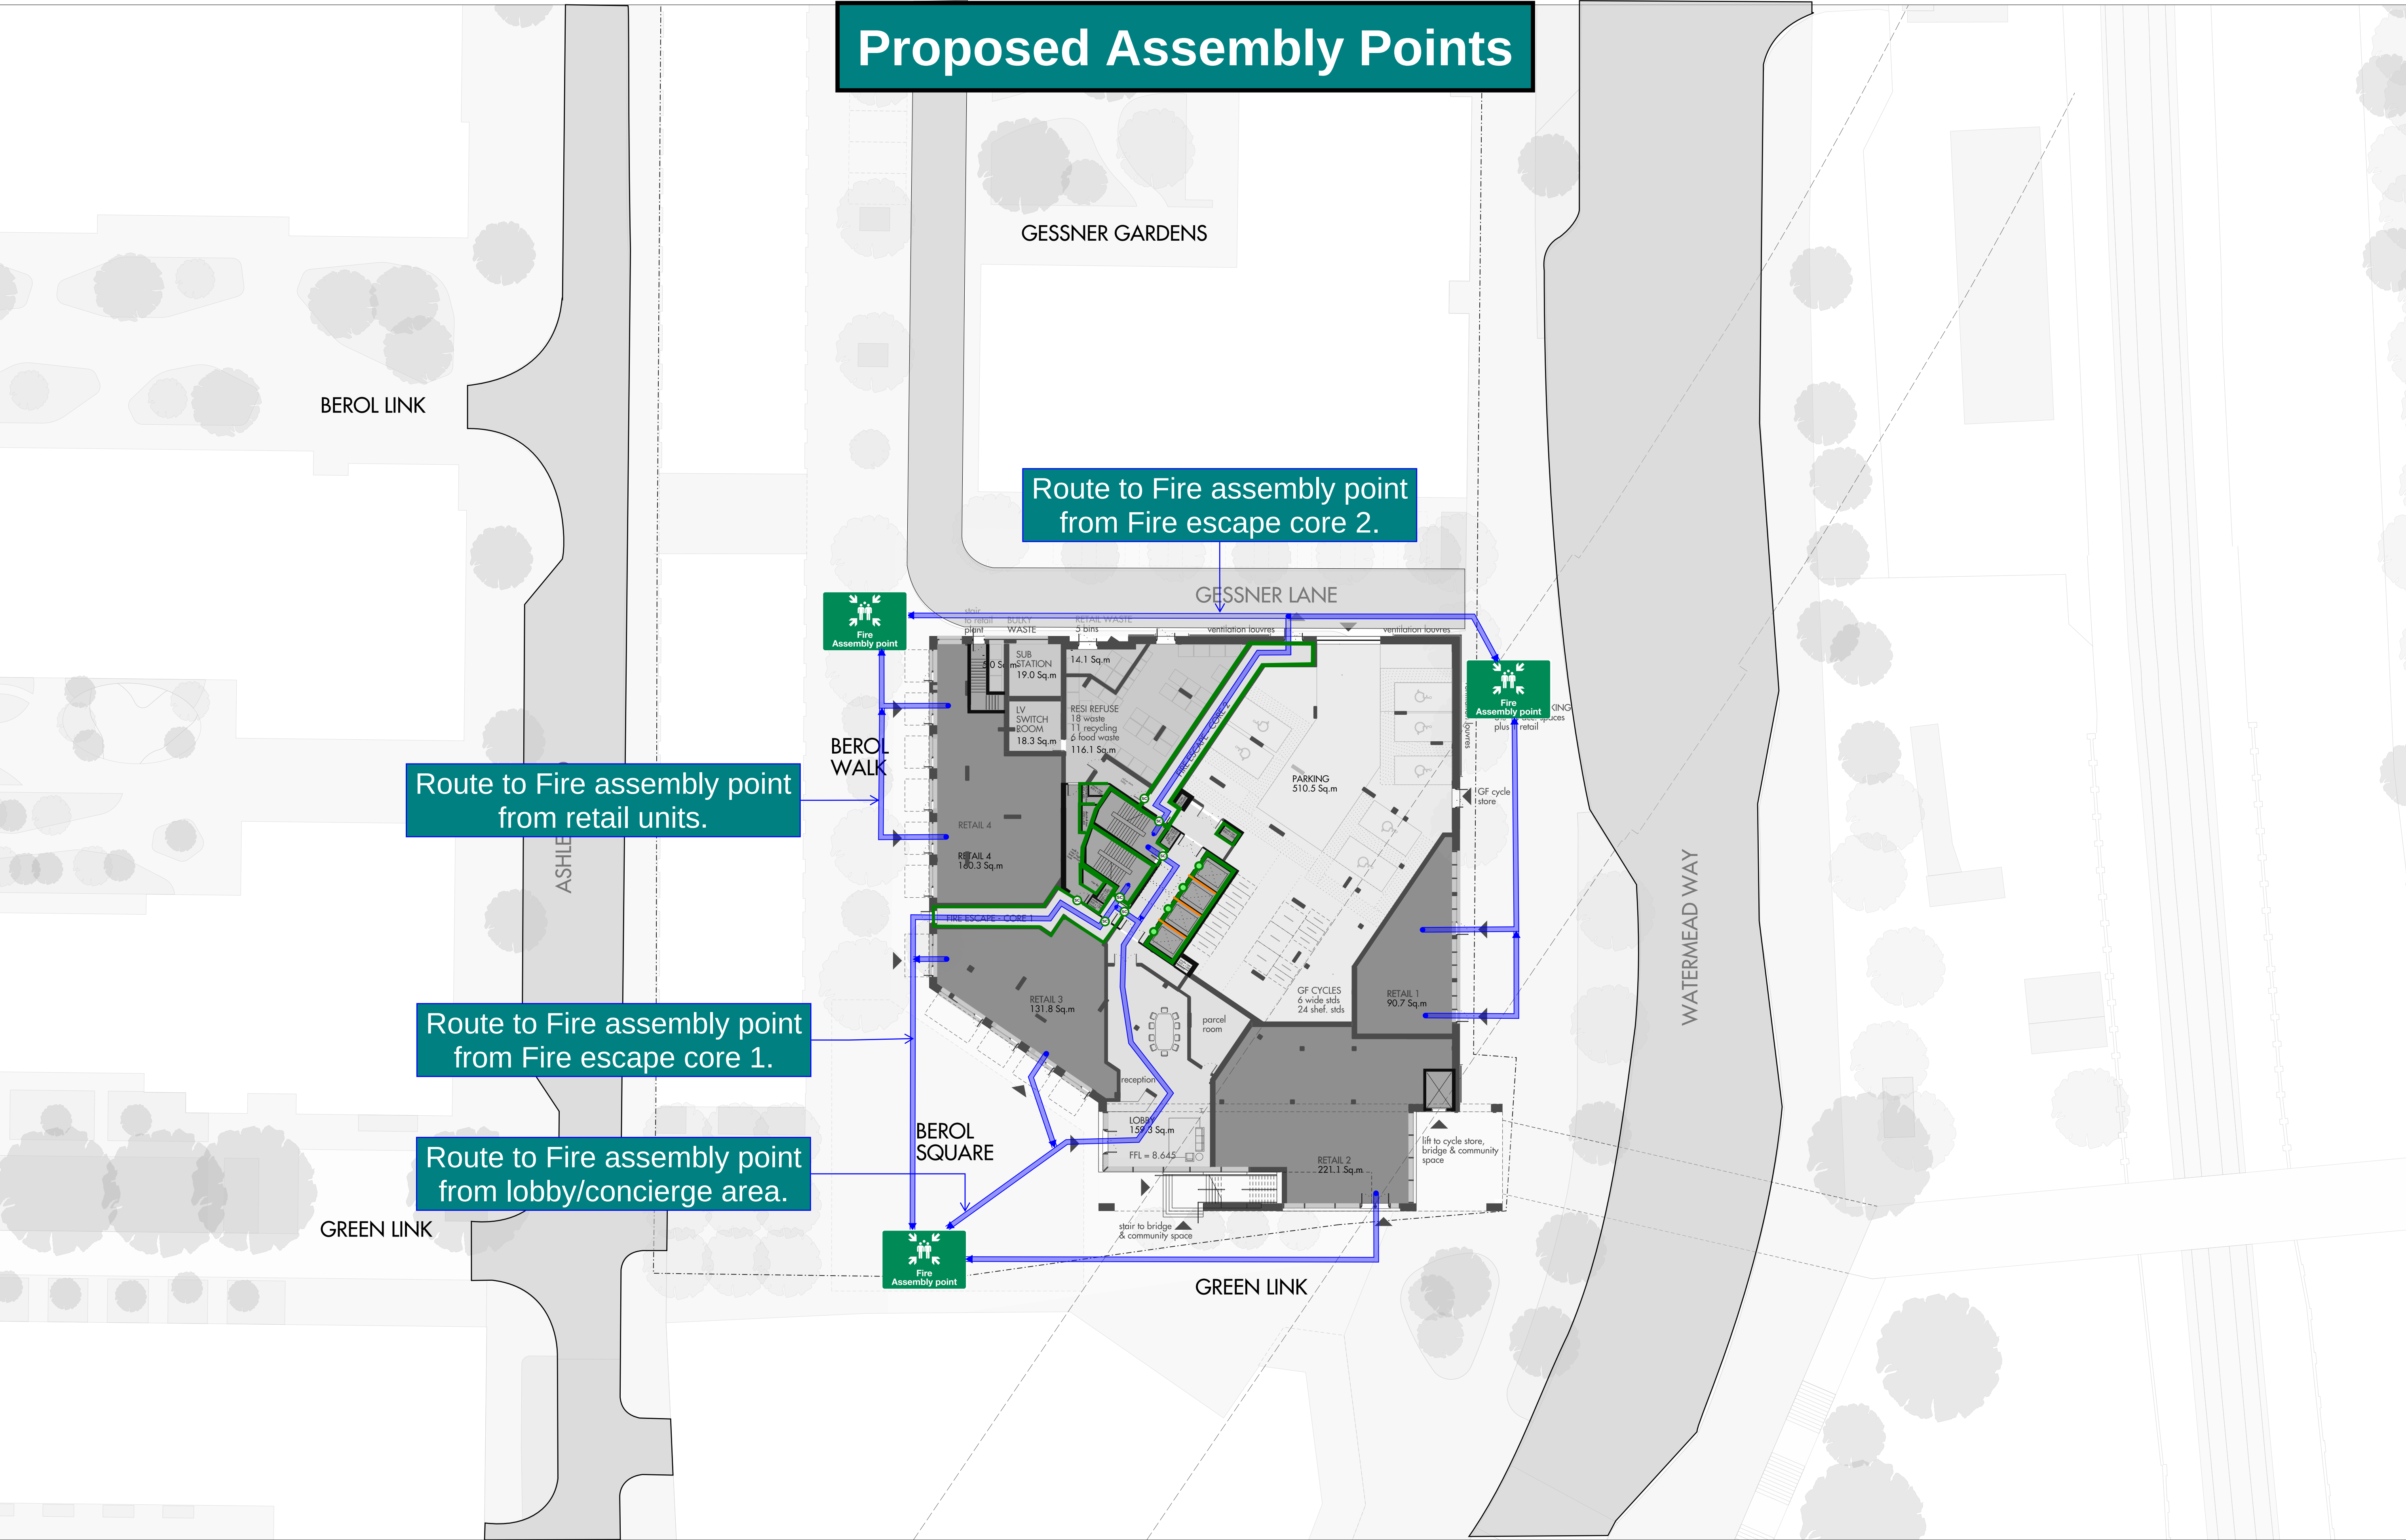


Primary Hydrant Location (sourced from Google Maps Street View)

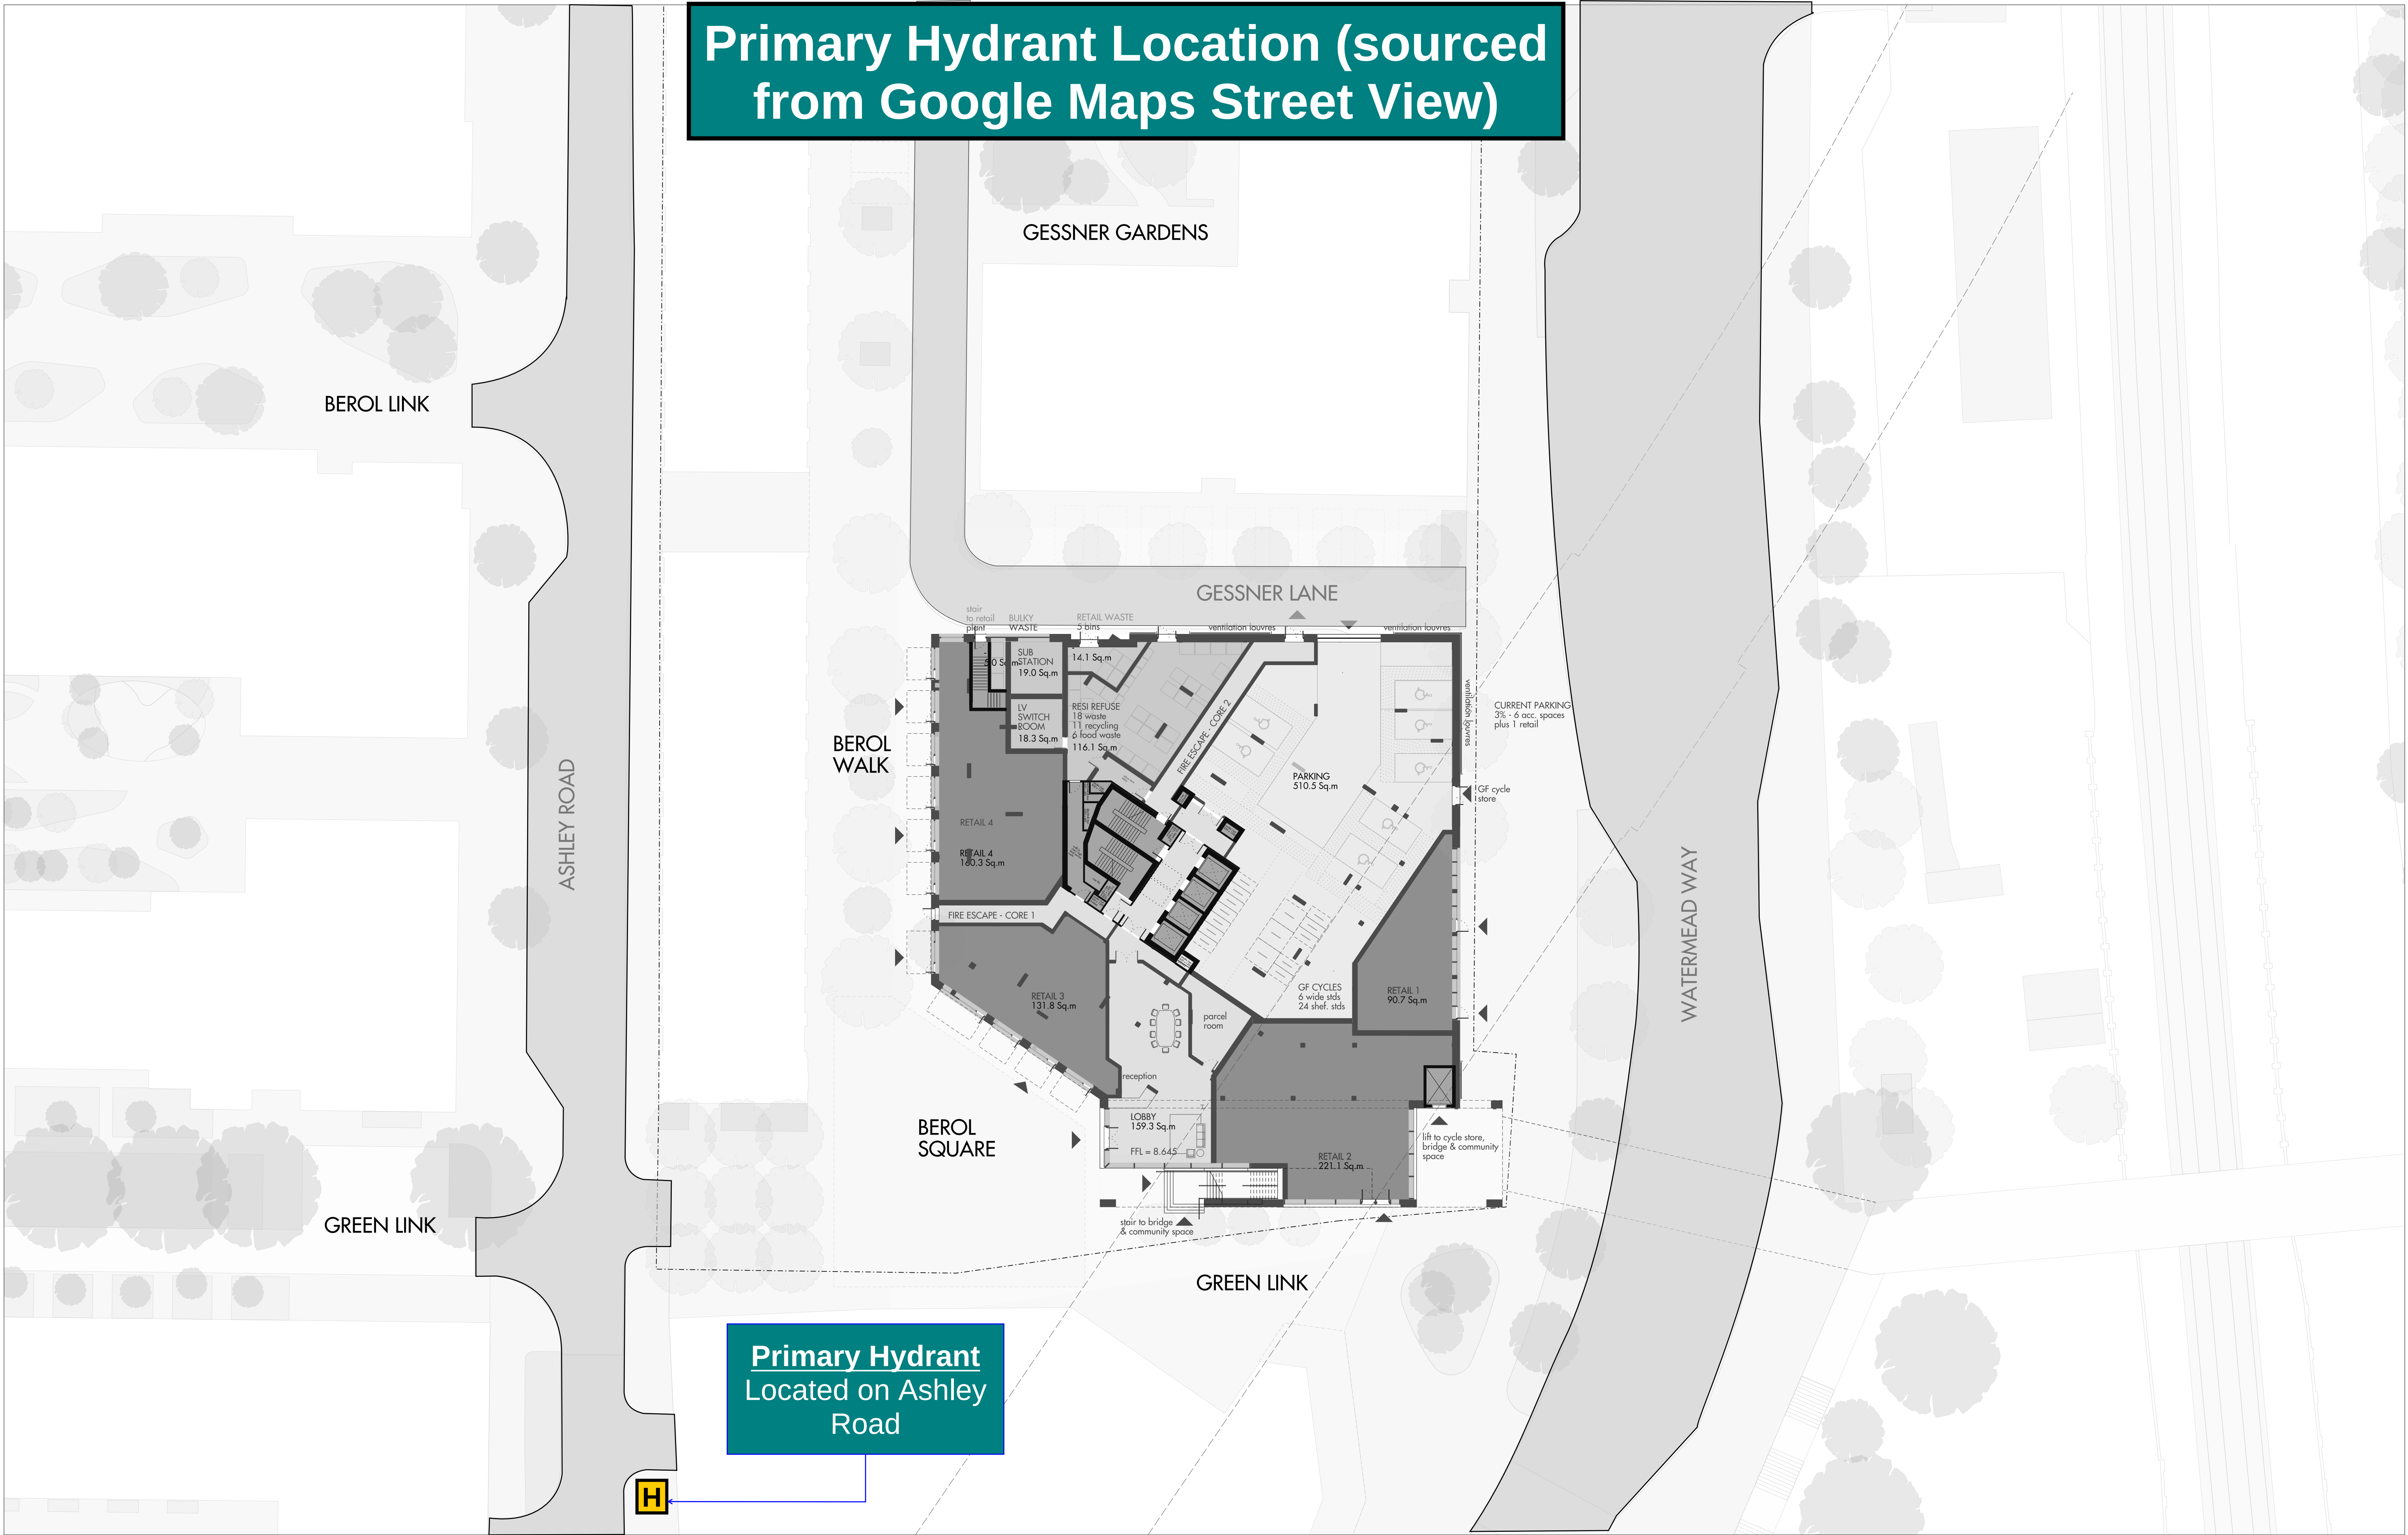

Do not scale from this drawing. Use figured dimensions only. Figured dimensions are in millimetres. All levels are in metres. All dimensions and levels shall be verified on site before proceeding with works. Detailed site survey to be carried out to verify positions and level relationships with site features and ordnance survey. The Architect must be notified of any discrepancy. Boundaries are indicative only and are to be verified by others. Where building components are described in the specification or Descriptive Specification - (Contractor Design) elements shown on this drawing pertaining to those components are to be read as 'Issued for Design Intent only'.

Allies & Morrison LLP is not responsible for any errors caused by the transmission, translation, software or computer systems. Allies & Morrison LLP is not responsible for nor shall be liable for the consequences of any use made of the drawings or models other than that for which they were produced by Allies & Morrison LLP for the Client.

REV	DATE	DESCRIPTION	CMD	REV	DATE	DESCRIPTION	CMD
P1	29.06.2022	FOR INFORMATION	AJD				
P2	28.07.2022	FOR INFORMATION	YH				
P3	02.09.2022	FOR INFORMATION	JD				
P4	16.09.2022	FOR INFORMATION	AJD				
P5	01.10.2022	FOR INFORMATION: DESIGN FREEZE FOR ANALYSIS	AJD				
P6	13.10.2022	FOR INFORMATION: RETAIL 1 & 2 ADJUSTED FOR MEZZ CYCLE STORE	AJD				
P7	24.10.2022	FOR INFORMATION: AMENDED FOR FIRE & GRP COMMENTS	AJD				

 

0 2.00m 10.00m

Allies and Morrison LLP
85 Southwark Street
London SE1 0HX
020 7921 0100
020 7921 0101
studio@alliesandmorrison.com
A&M JOB NO: 22049

2 BEROL YARD
GROUND FLOOR PLAN
GENERAL ARRANGEMENT
22049_06_100
SCALE 1:250 @A1 1:500 @A3

P7
Revision