


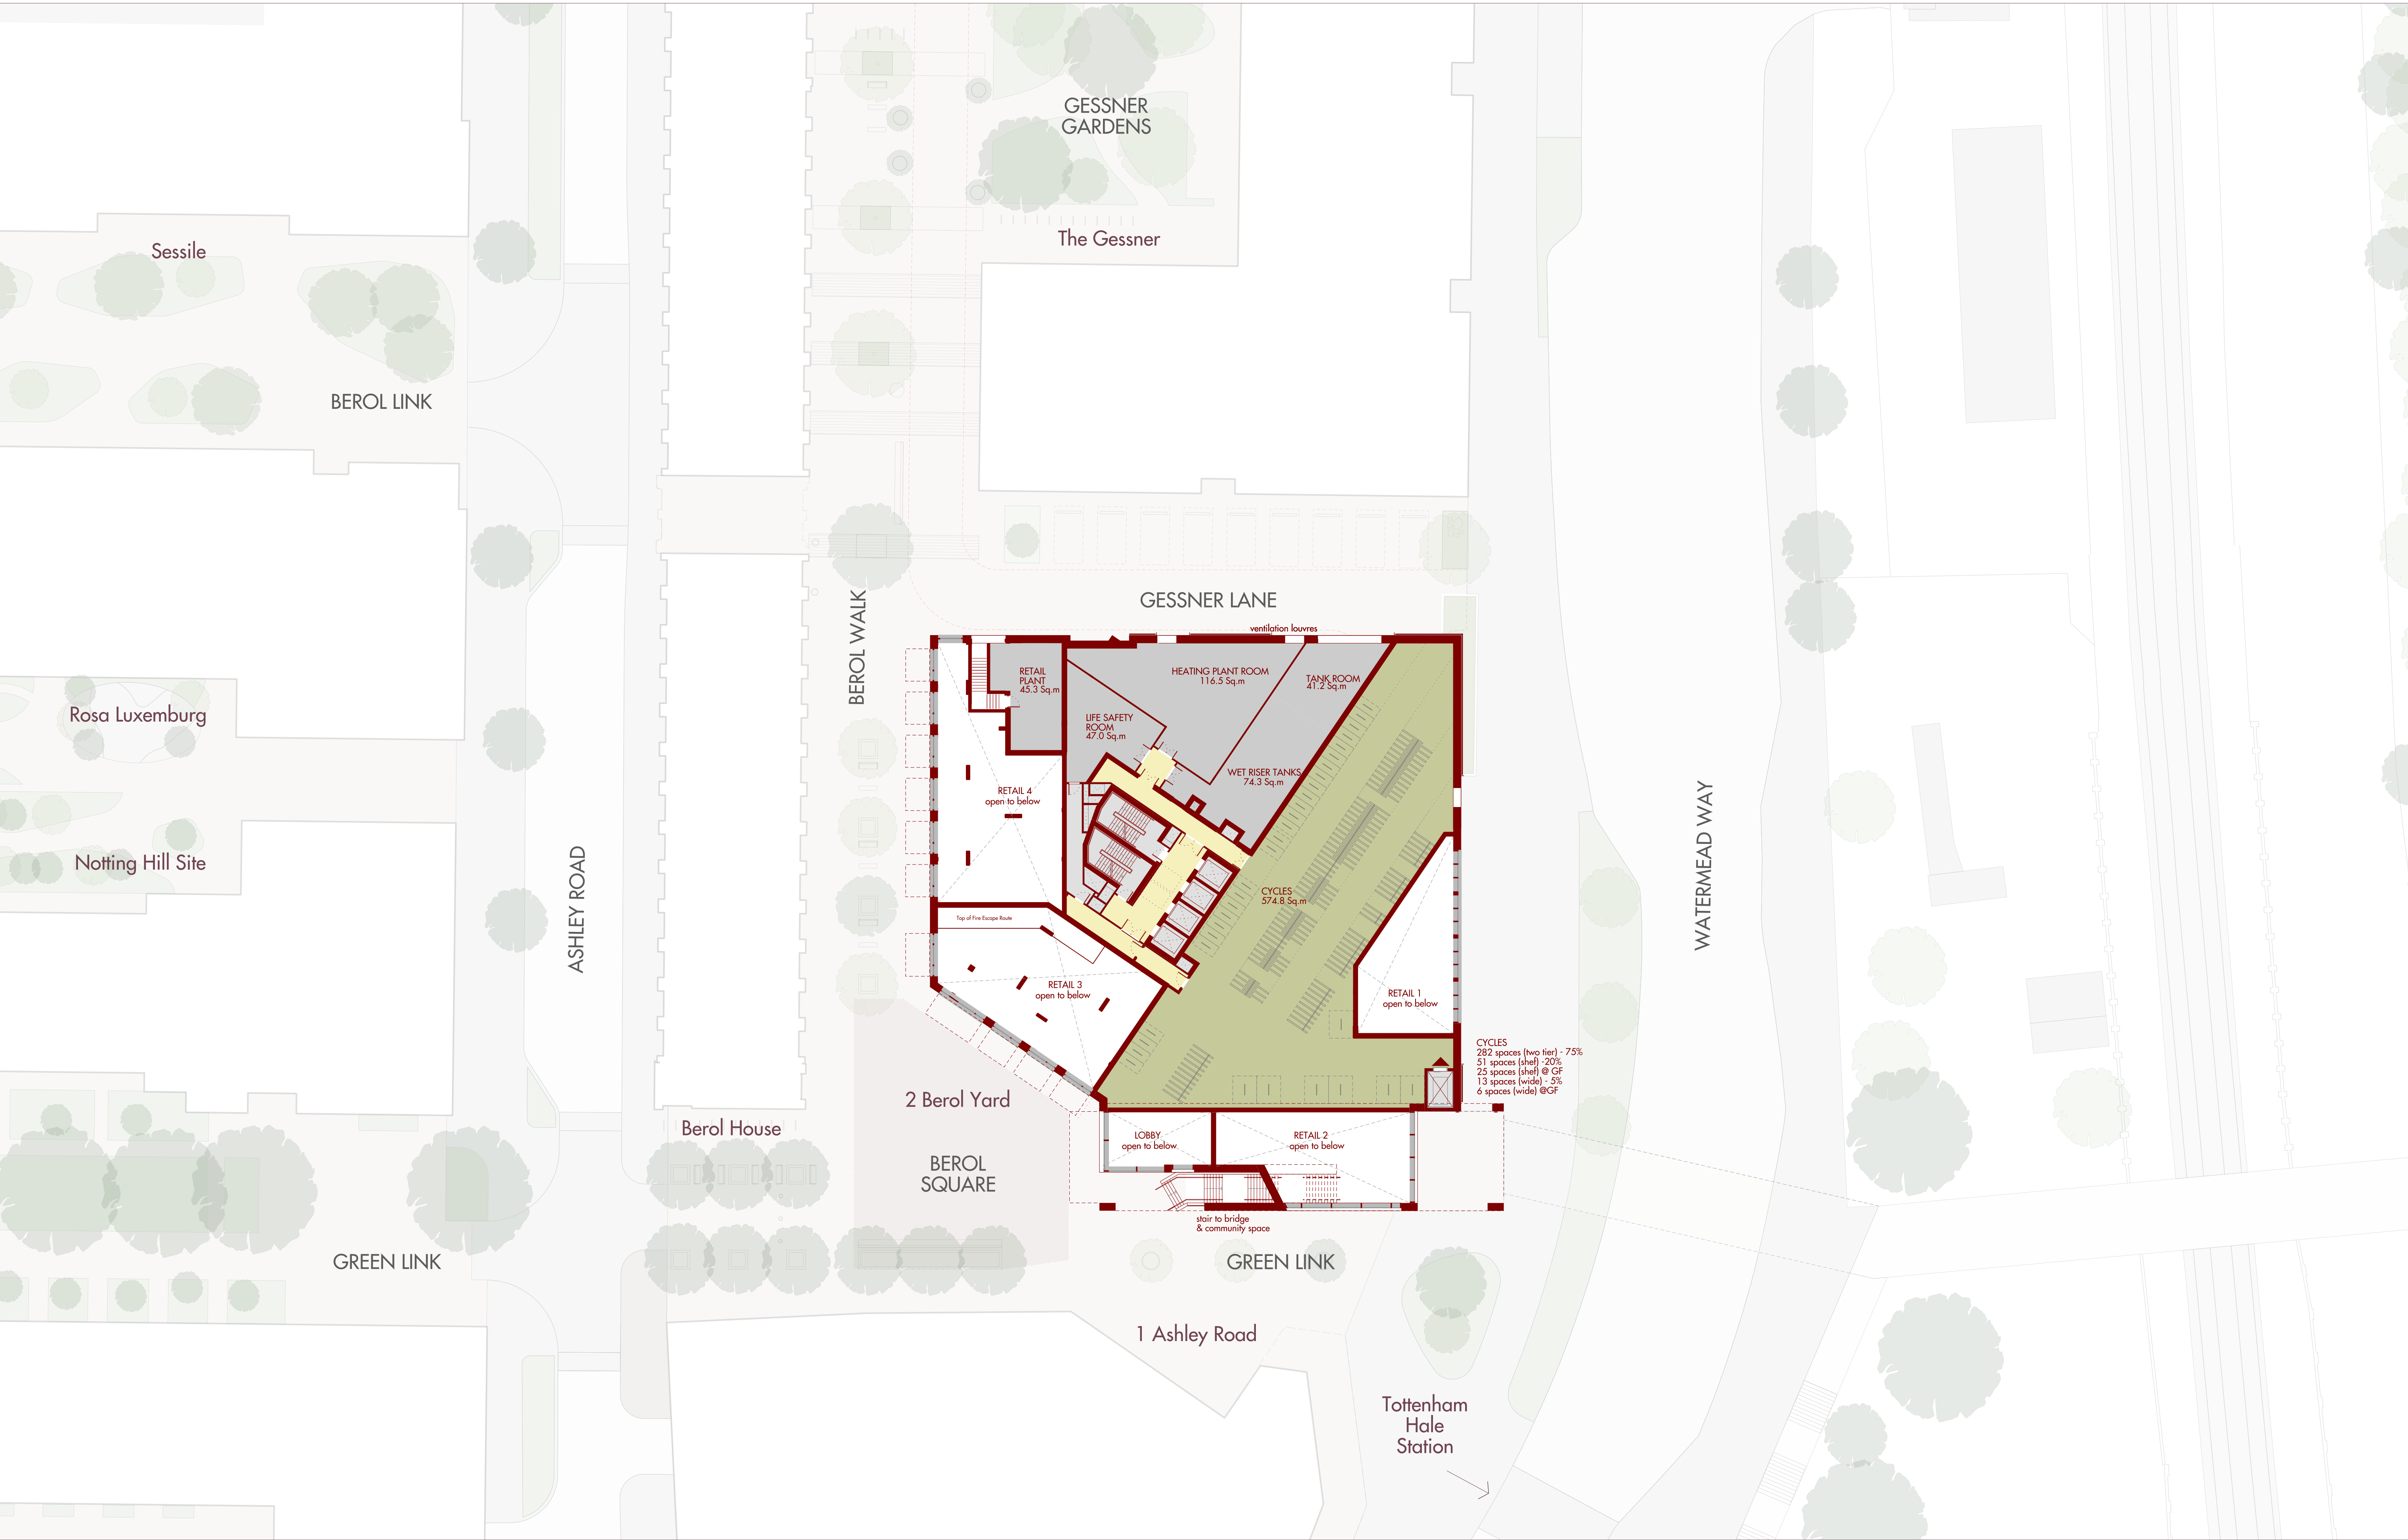

REVISIONS				REVISIONS			
REV	DATE	DESCRIPTION	CMD	REV	DATE	DESCRIPTION	CMD
R01	2.12.2022	FOR PLANNING	AJD				

Do not scale from this drawing. Use figured dimensions only. Figured dimensions are in millimetres. All levels are in metres. All dimensions and levels shall be verified on site before proceeding with works. Detailed site survey to be carried out to verify positions and level relationships with site features and ordnance survey. The Architect must be notified of any discrepancy. Boundaries are indicative only and are to be verified by others. Where building components are described in the specification or Descriptive Specification - (Contractor Design) elements shown on this drawing pertaining to those components are to be read as 'Issued for Design Intent only'.

Allies & Morrison LLP is not responsible for any errors caused by the transmission, translation, software or computer systems. Allies & Morrison LLP is not responsible for nor shall be liable for the consequences of any use made of the drawings or models other than that for which they were produced by Allies & Morrison LLP for the Client.

- Retail
- Lobby
- Parking
- Cycle Parking
- Refuse/Plant

Studio1b2b3bCommunity Amenity

Allies and Morrison LLP
85 Southwark Street
London SE1 0HX
020 7921 0100
020 7921 0101
studio@alliesandmorrison.com

telephone
facsimile
email

A&M JOB NO: 22049

2 BEROL YARD
MEZZANINE FLOOR PLAN
GENERAL ARRANGEMENT
22049_07_100_M

SCALE 1:250 @A1 1:500 @A3