





01 Typical bay elevation

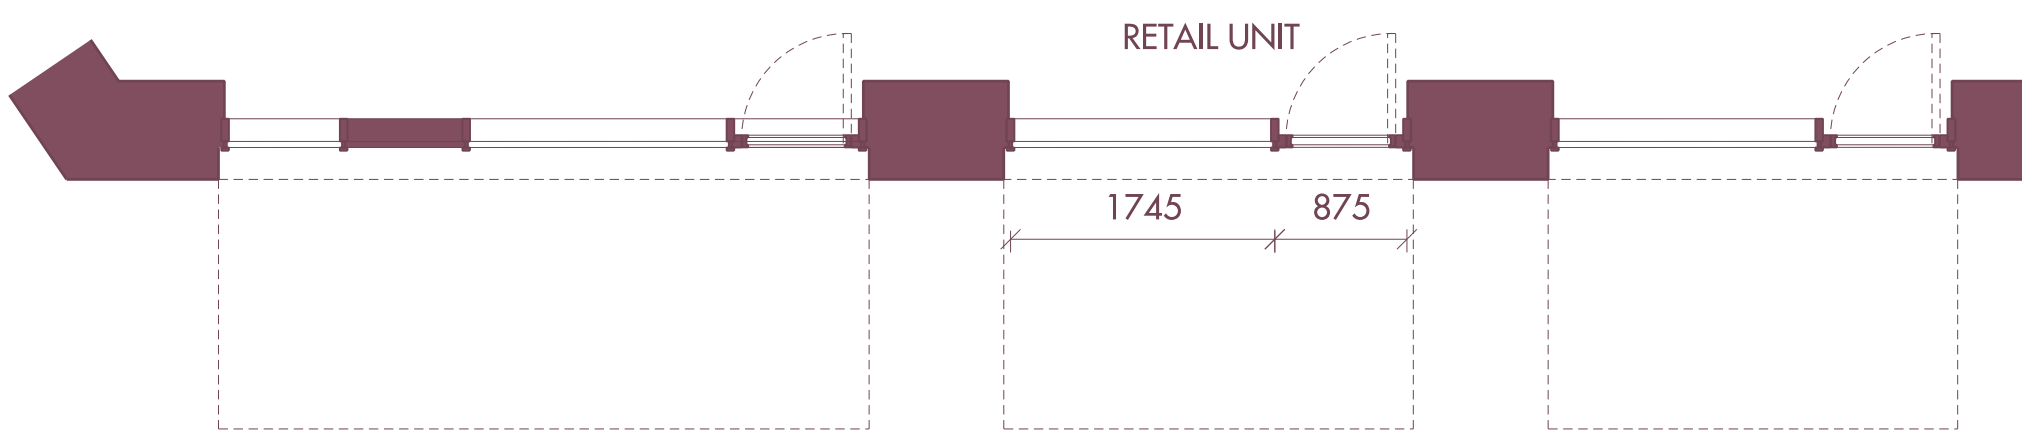


03 Ground Floor Plan

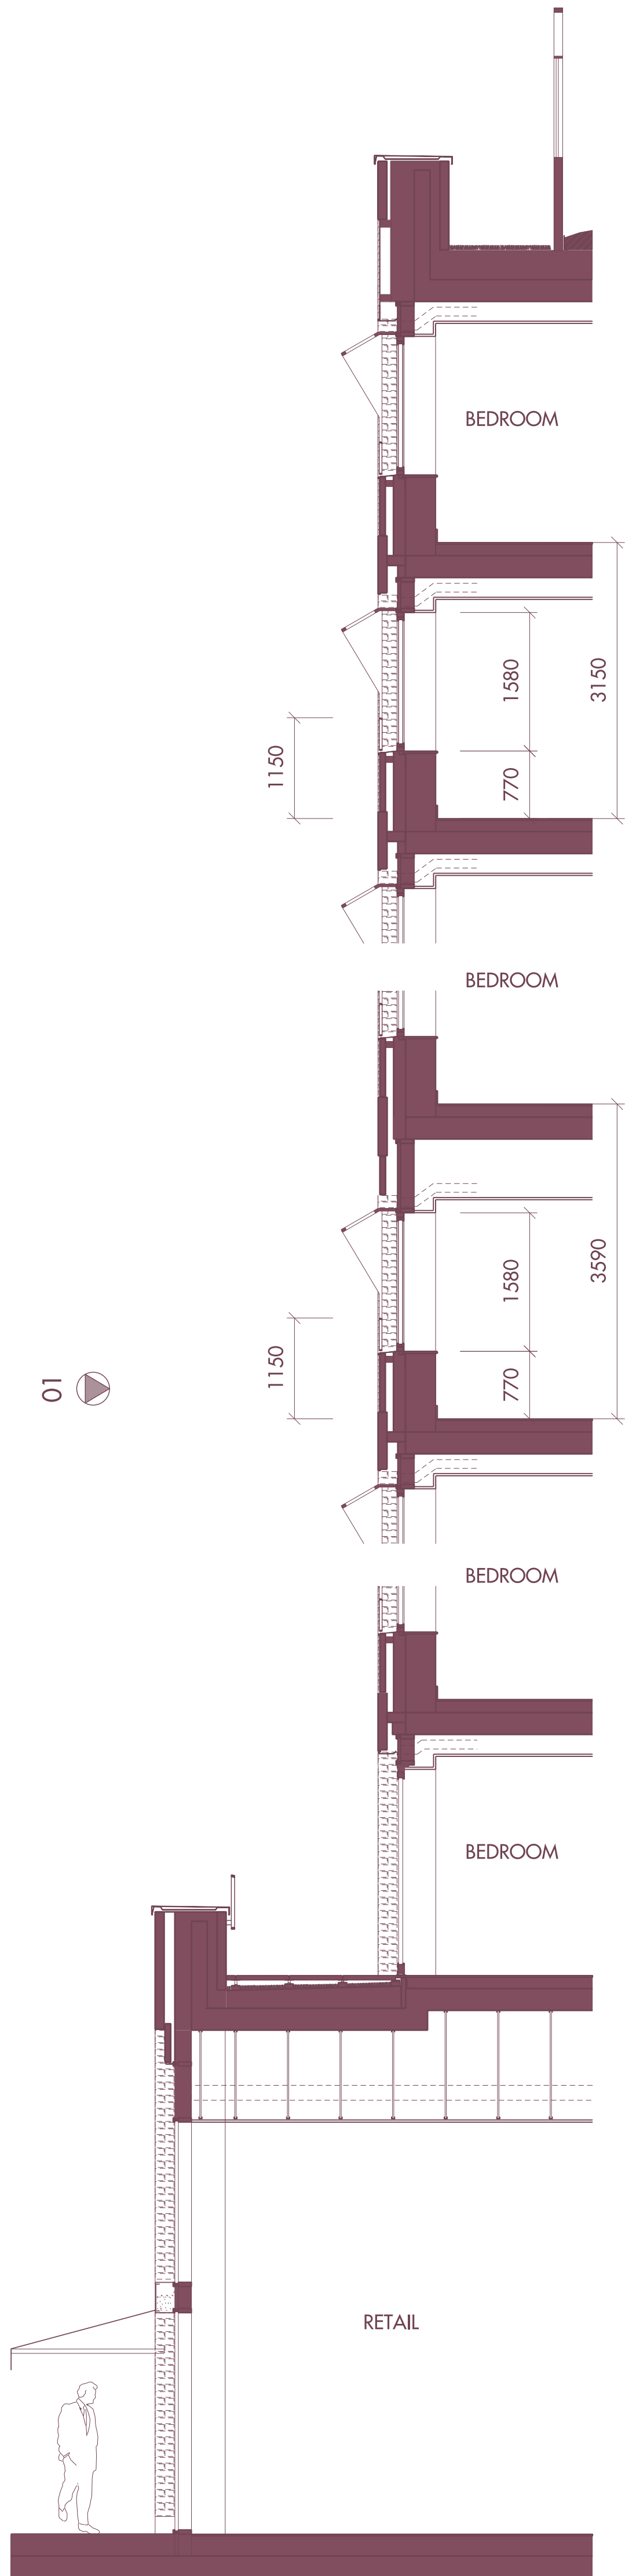

02 Typical window section

Materials Key

- | | |
|--------------------------------|---|
| 1. brick cladding | 7. glazed units to ground floor areas |
| 2. brick spandrel | 8. retractable retail awning |
| 3. glazed openable window | 9. louvre panel with architectural fin |
| 4. aluminium coping to parapet | 10. ribbed aluminium spandrel panel |
| 5. metal balustrade | 11. metal balustrade with glazed windscreen |
| 6. metal solar shading | |

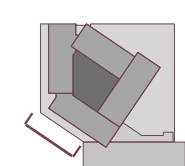

Do not scale from this drawing. Use figured dimensions only. Figured dimensions are in millimetres. All levels are in metres. All dimensions and levels shall be verified on site before proceeding with works. Detailed site survey to be carried out to verify positions and level relationships with site features and ordnance survey. The Architect must be notified of any discrepancy. Boundaries are indicative only and are to be verified by others. Where building components are described in this specification as Descriptive Specification - (Contractor Design) elements shown on this drawing pertaining to those components are to be noted as 'Issued for Design Intent only'.

Allies & Morrison LLP is not responsible for any errors caused by the transmission, translation, software or computer systems. Allies & Morrison LLP is not responsible for nor shall be liable for the consequences of any use made of the drawings or models other than that for which they were produced by Allies & Morrison LLP for the Client.

REV	DATE	DESCRIPTION	CD
P01	2.12.2022	FOR PLANNING	AJD



telephone
facsimile
email

Allies and Morrison LLP
85 Southwark Street
London SE1 0HX
020 7921 0100
020 7921 0101
studio@alliesandmorrison.com
A&M JOB NO: 22049

2 BERL YARD
BAY STUDY - TYPICAL BAY BAR A
GENERAL ARRANGEMENT
22049_07_405
SCALE 1:50 @A1 1:100 @A3